


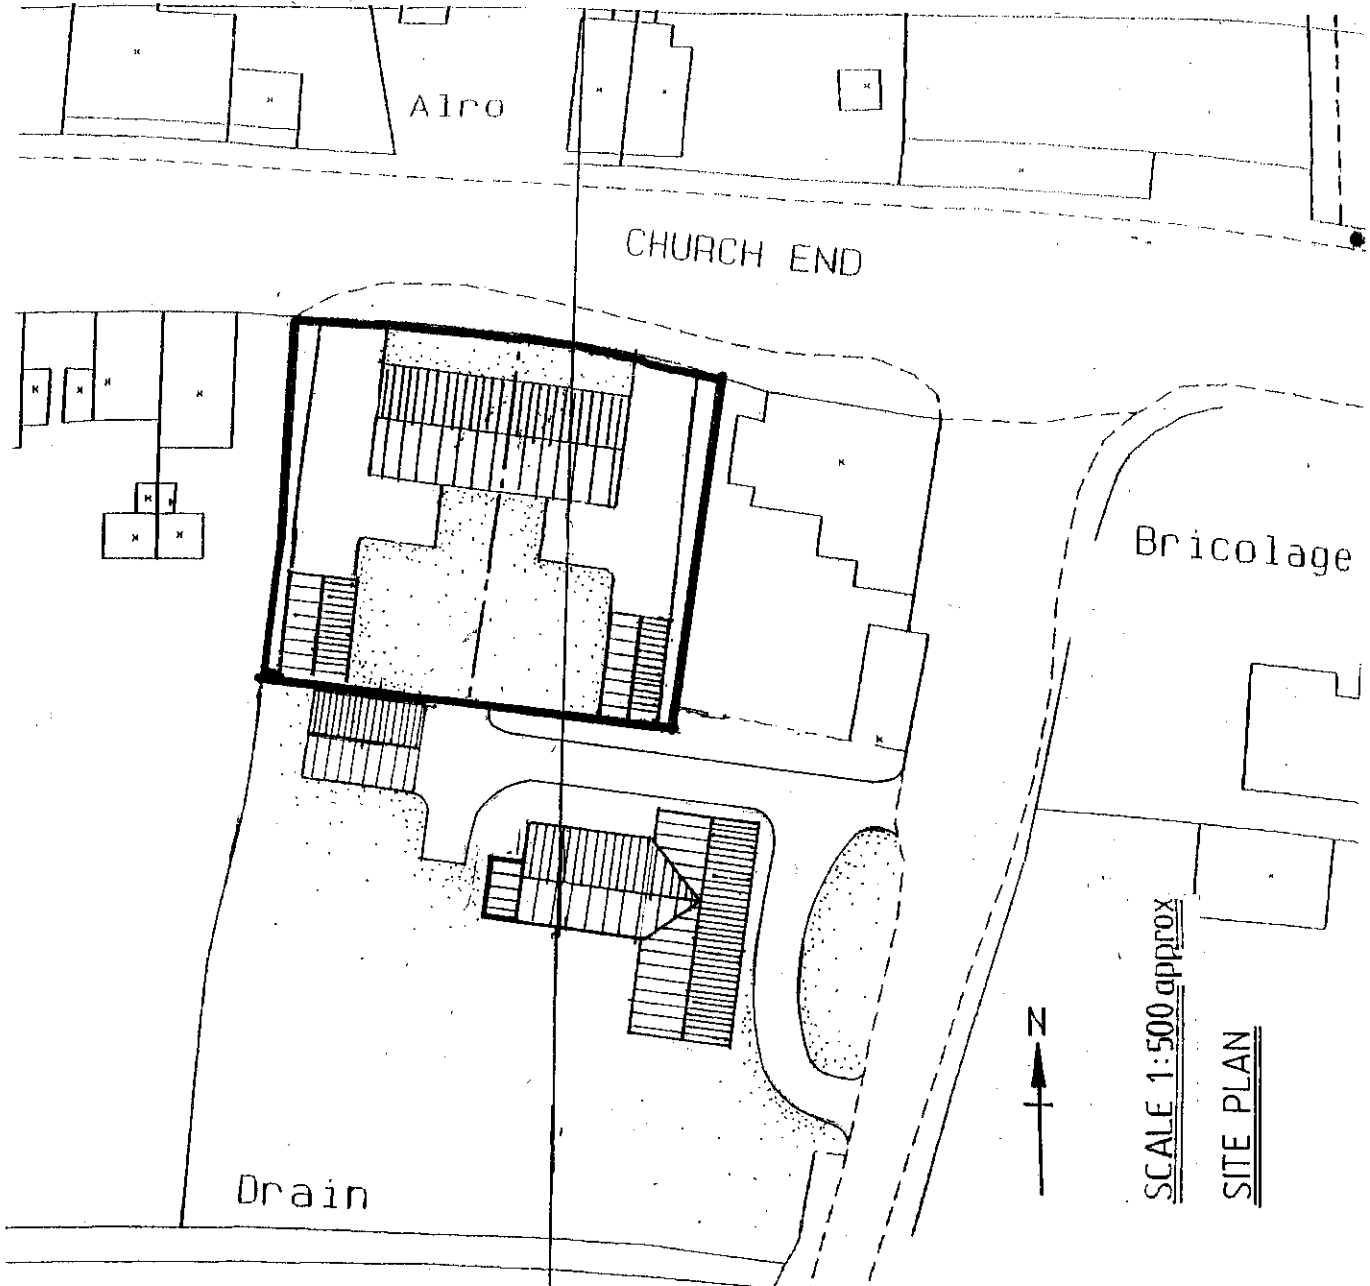

SCALE 1:500 approx

SITE PLAN

**DETERMINED
PLAN**

This drawing is copyright and may not be altered, traced, photographed or used for any purpose other than that for which it is issued without permission from John D Lynch Partnership.
General Contractor is to check all dimensions on site and report discrepancies to the Architect.


All details shown in this drawing including foundations are based upon typical site conditions related to the area. No responsibility can be accepted for abnormal conditions which may be discovered during construction unless reported to the Architects so that design amendments may be considered. Site soil surveys are recommended in respect of foundations to establish specific site conditions before foundation work is undertaken.

revision date

**SOUTH HOLLAND DC
HOUSING & PLANNING**

28 APR 1999

Ref: H06/0424/99

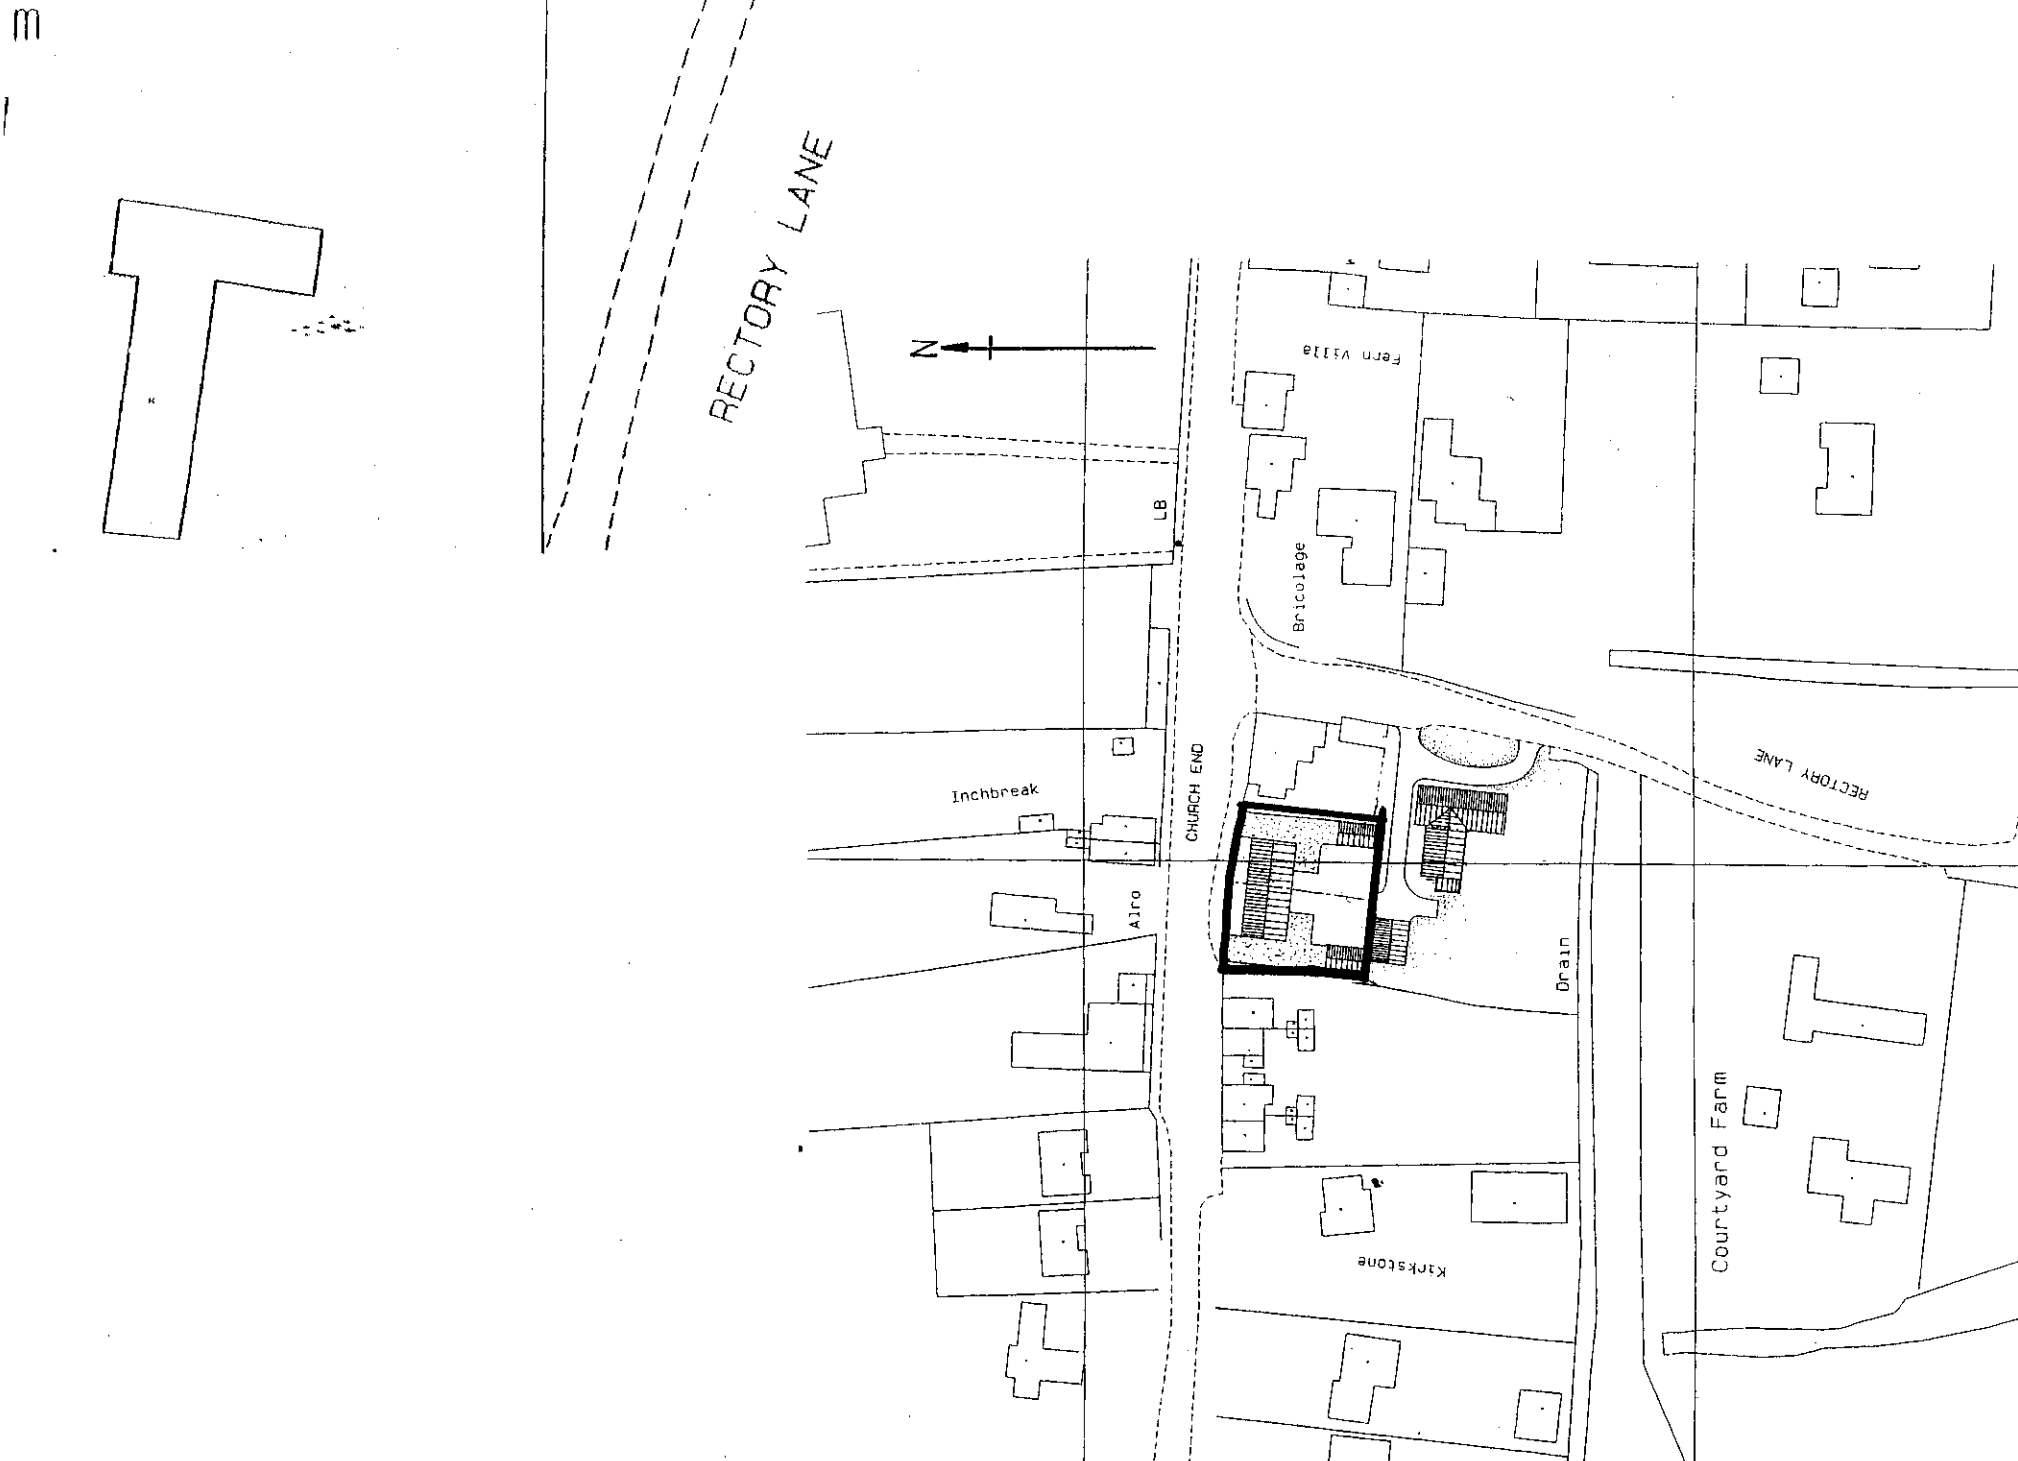

LOCATION PLAN (SCALE 1:1250)

JOHN D LYNCH
partnership
CHARTERED
ARCHITECTS

project / drawing
PROPOSED NEW DWELLINGS FOR MR T
YOUNG AT CHURCHGATE & RECTORY LANE,
GEDNEY CHURCH END

scale	date	drawn
1:500, 1:1250	APRIL 99	NBS
project no.	drawing no.	revisions
1459	AB/1	