




CDM NOTE:
The design has been undertaken as far as possible to avoid risks to health and safety or to reduce and control the effects of any unavoidable risks.
Any relevant information identifying risks which are not able to be eliminated will be included within the project Health and Safety file.

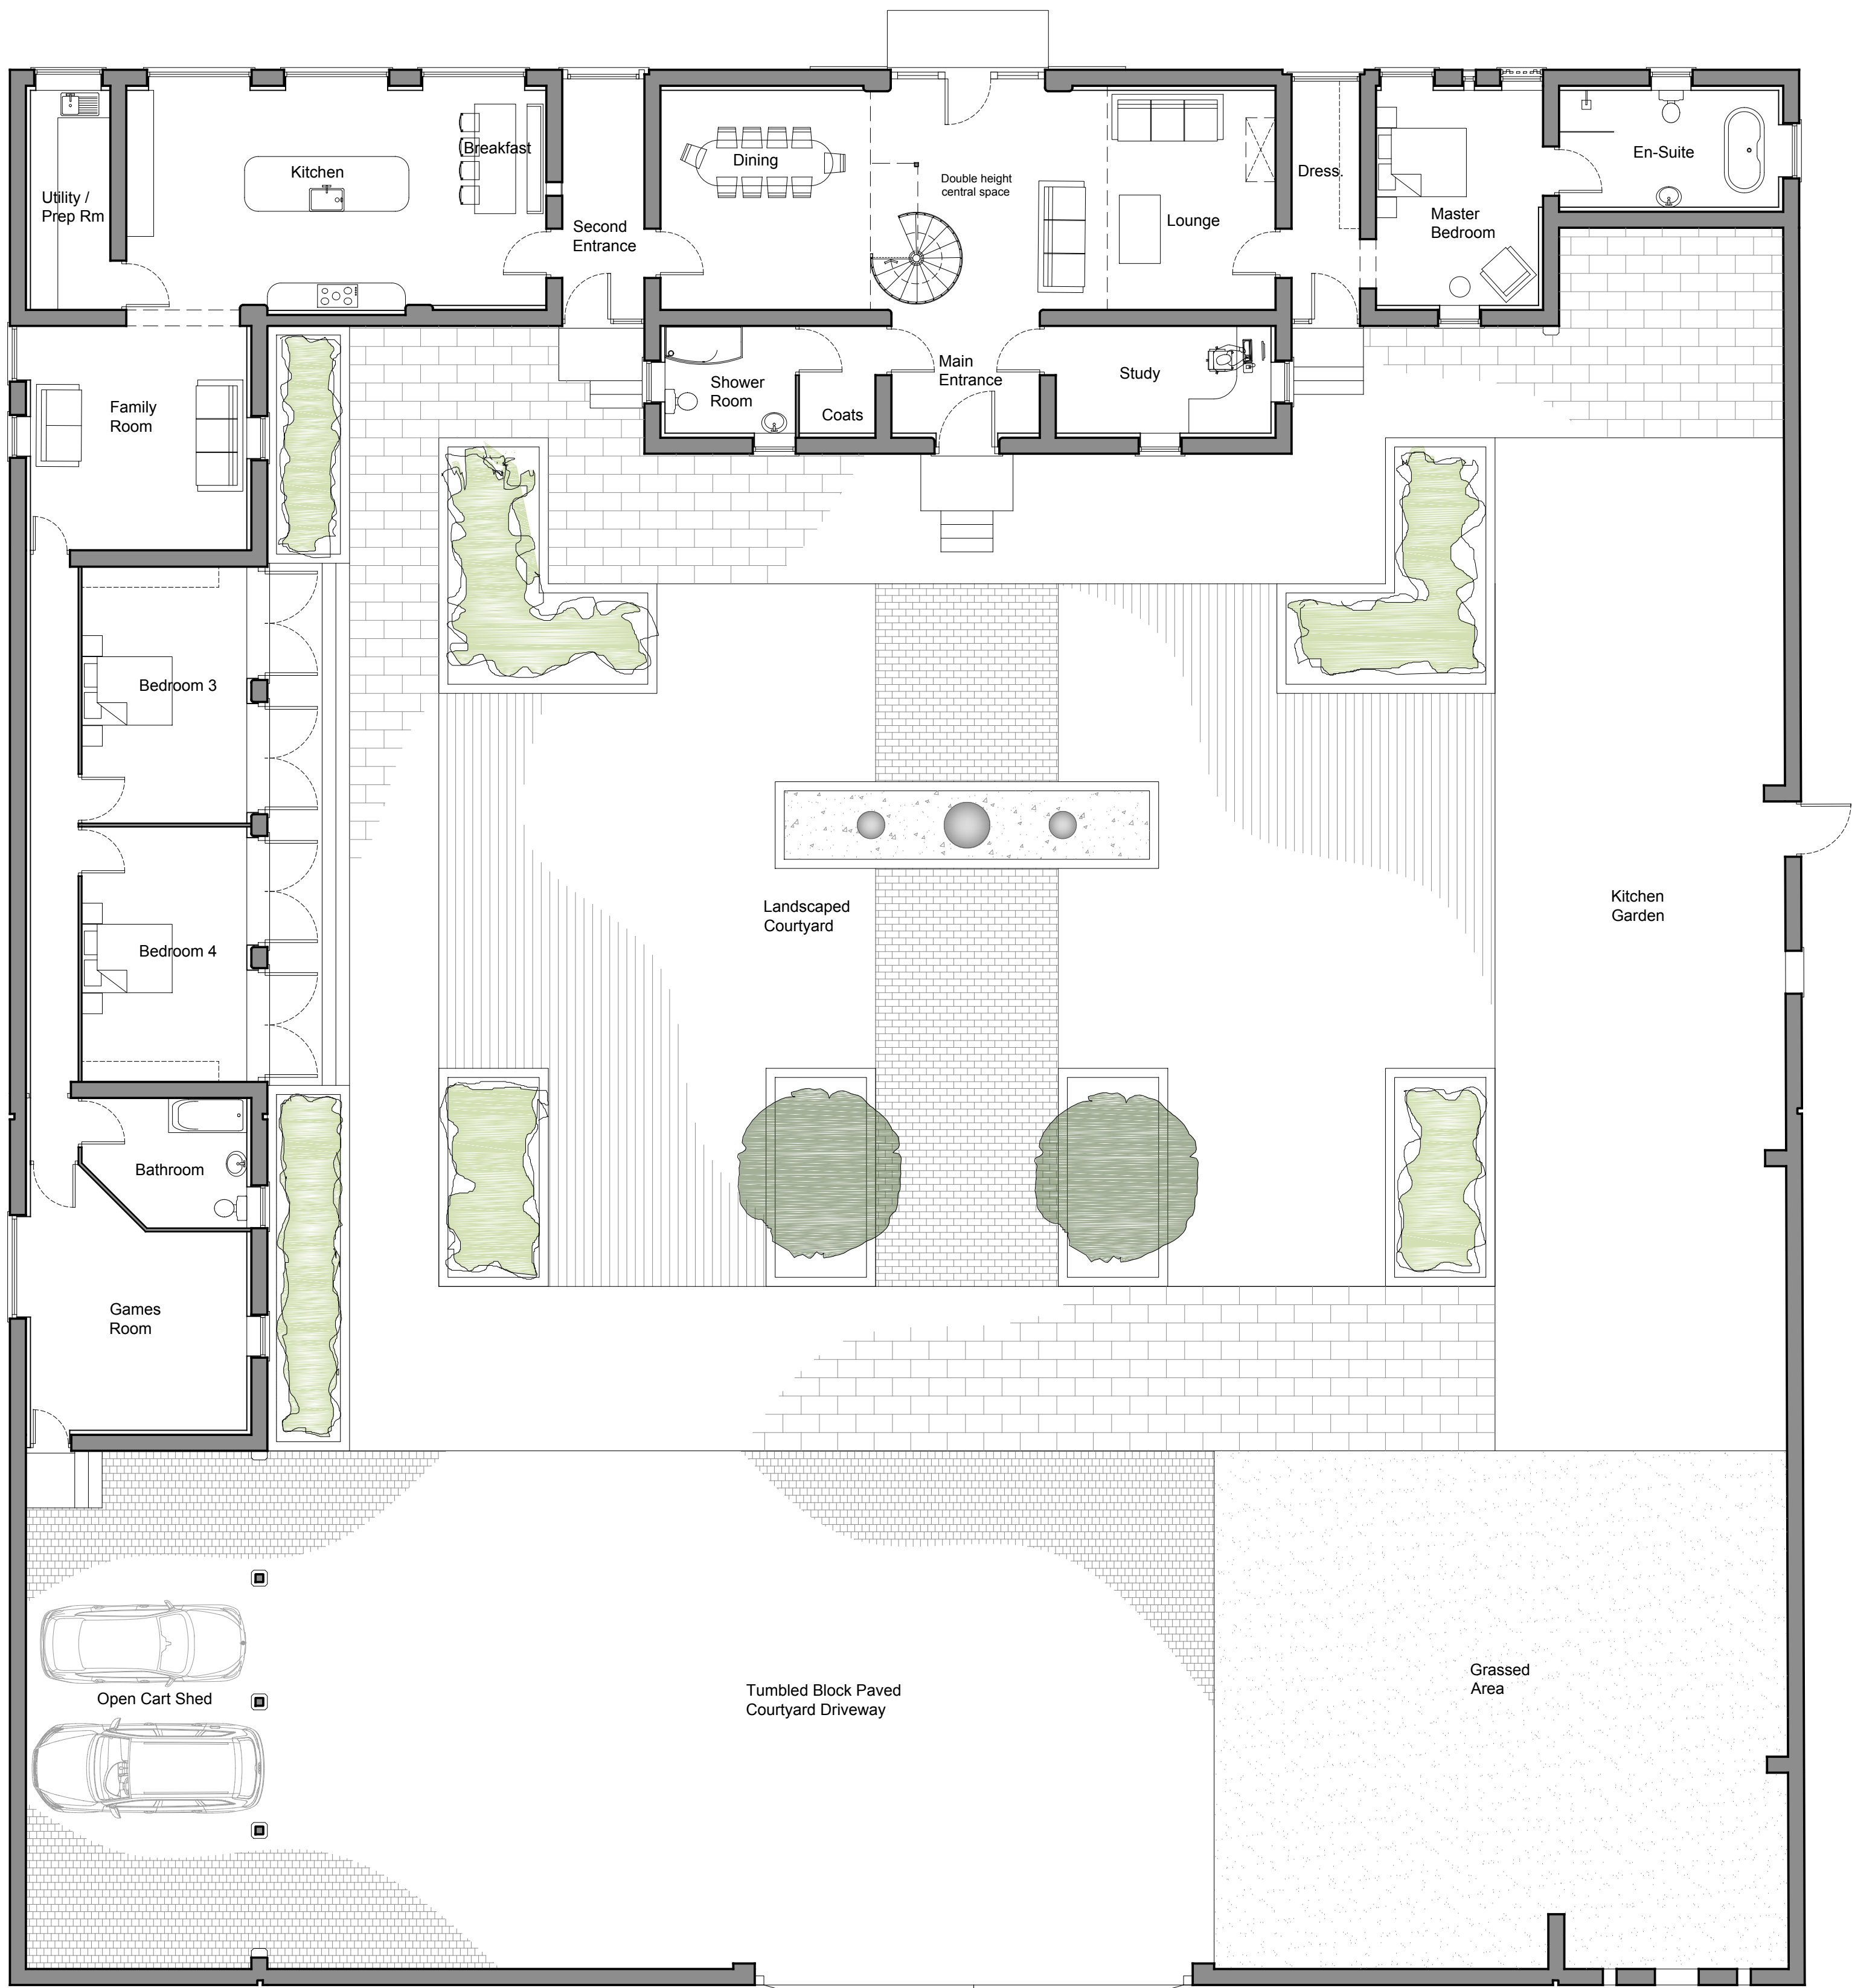

Ground Floor Plan 1:100

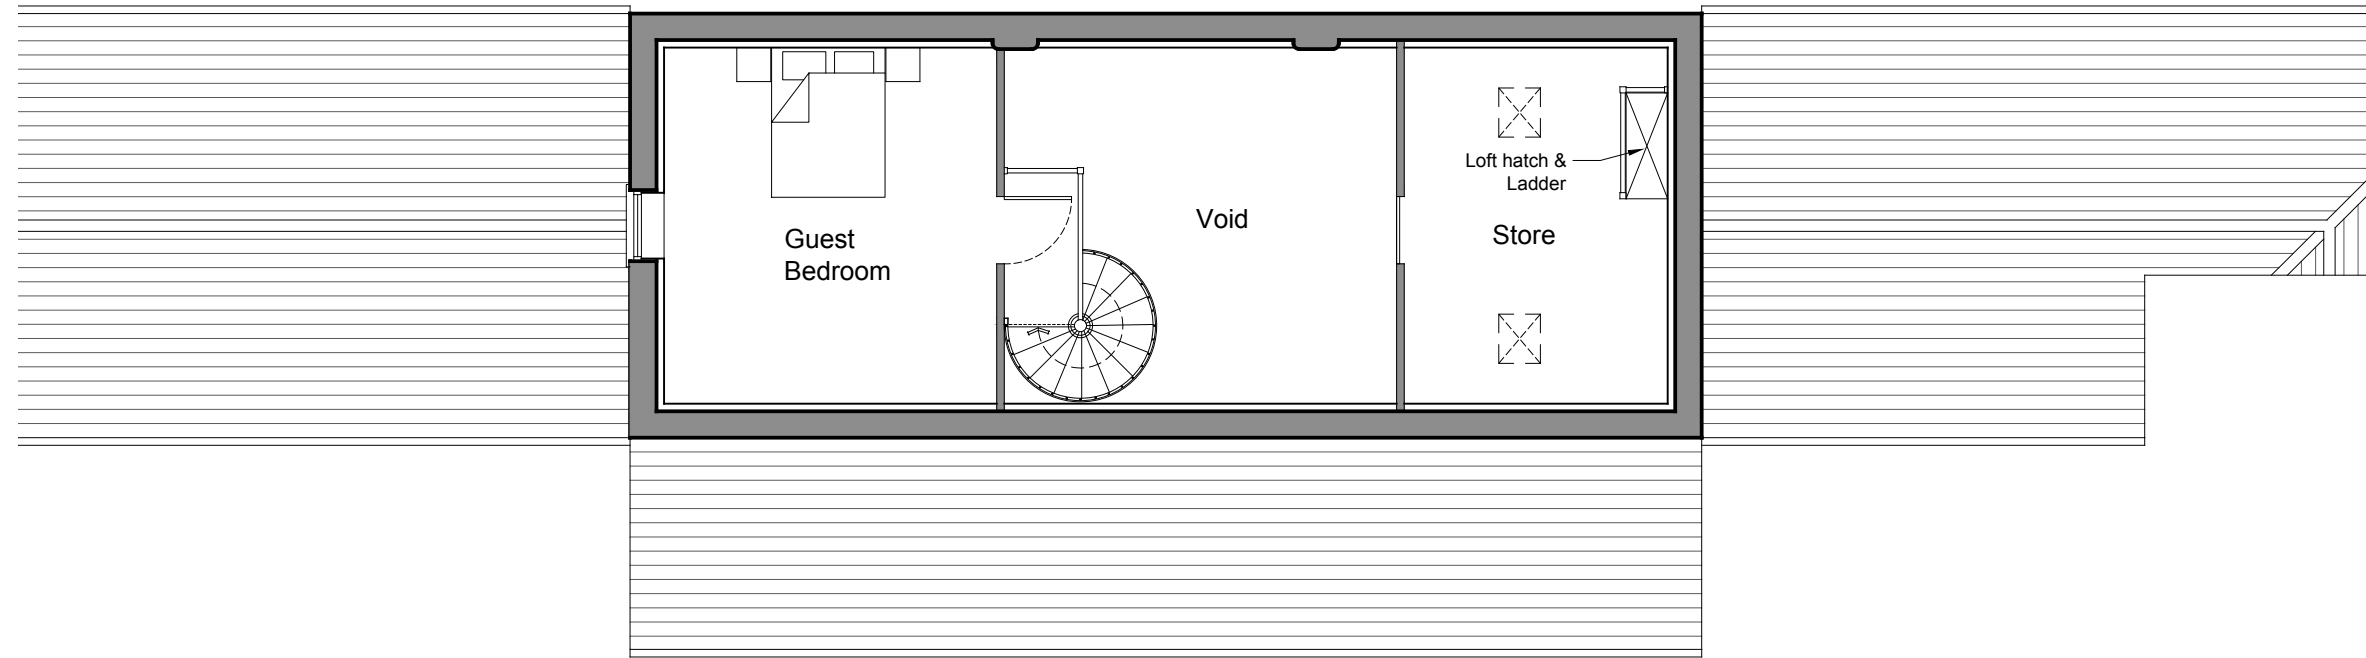


First Floor Plan 1:100

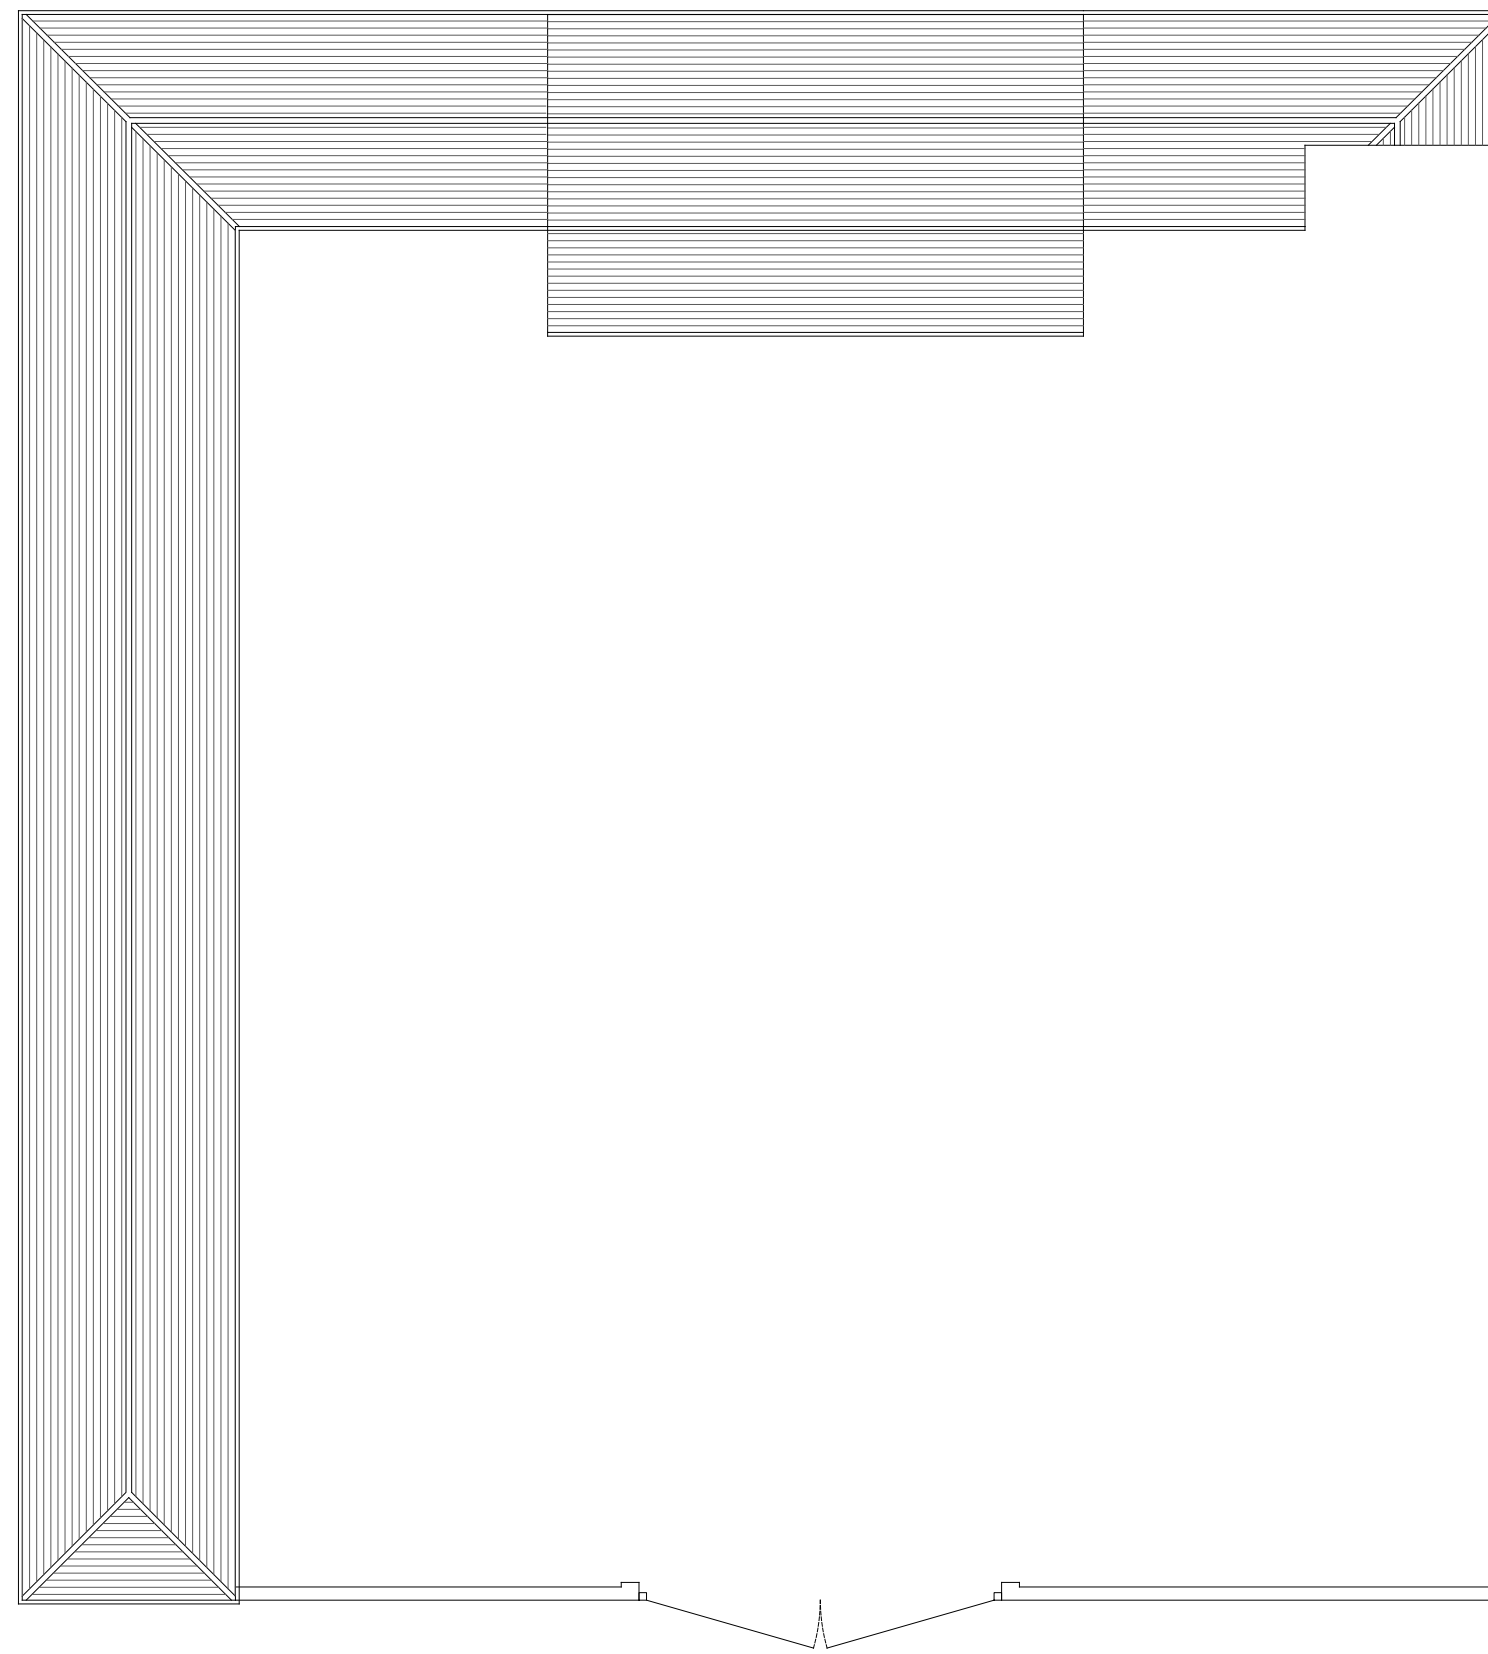

Roof Plan 1:200

1:50	0m	0.5m	1m	1.5m
1:100	0m	1m	2m	3m
1:200	0m	2m	4m	6m
1:500	0m	5m	10m	15m
1:1250	0m	10m	20m	30m
1:2500	0m	20m	40m	60m

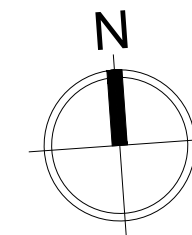

THIS DRAWING IS FOR THE
PURPOSE OF OBTAINING
PLANNING PERMISSION ONLY

12 April 2011
JB Architectural Design Services
DRAFT

REV A - 10/04/17 - Roof plan & external steps added
Revised:

JB Architectural Design Services
24 Riseigate Road, Gosberton
Spalding, Lincs. PE11 4EZ

M: 07837 735718
E: info@bramdesign.co.uk
W: www.bramdesign.co.uk

Client: JWD Holdings Limited
Project: Manor House Farm
Broadgate, Gedney

Drawing: Conversion of barns to residential
Proposed Floor Plans

Scale:	1:100, 1:200	Paper Size:	A1	Date:	14/12/16	Drawn:	JRB
Drawing Number:	102-02-ED-01	Rev:	A				

Do not scale or measure from this drawing. All dimensions to be checked on site or in the working plans with reference. All dimensions shall be reported to the client. This drawing shall be used in conjunction with any associated specifications, standard details, schedules & other drawings. The copyright in this drawing is owned by JB Architectural Design Services.