




CDM NOTE:
The design has been undertaken as far as possible to avoid risks to health and safety or to reduce and control the effects of any unavoidable risks. Any relevant information identifying risks which are not able to be eliminated will be included within the project Health and Safety file.

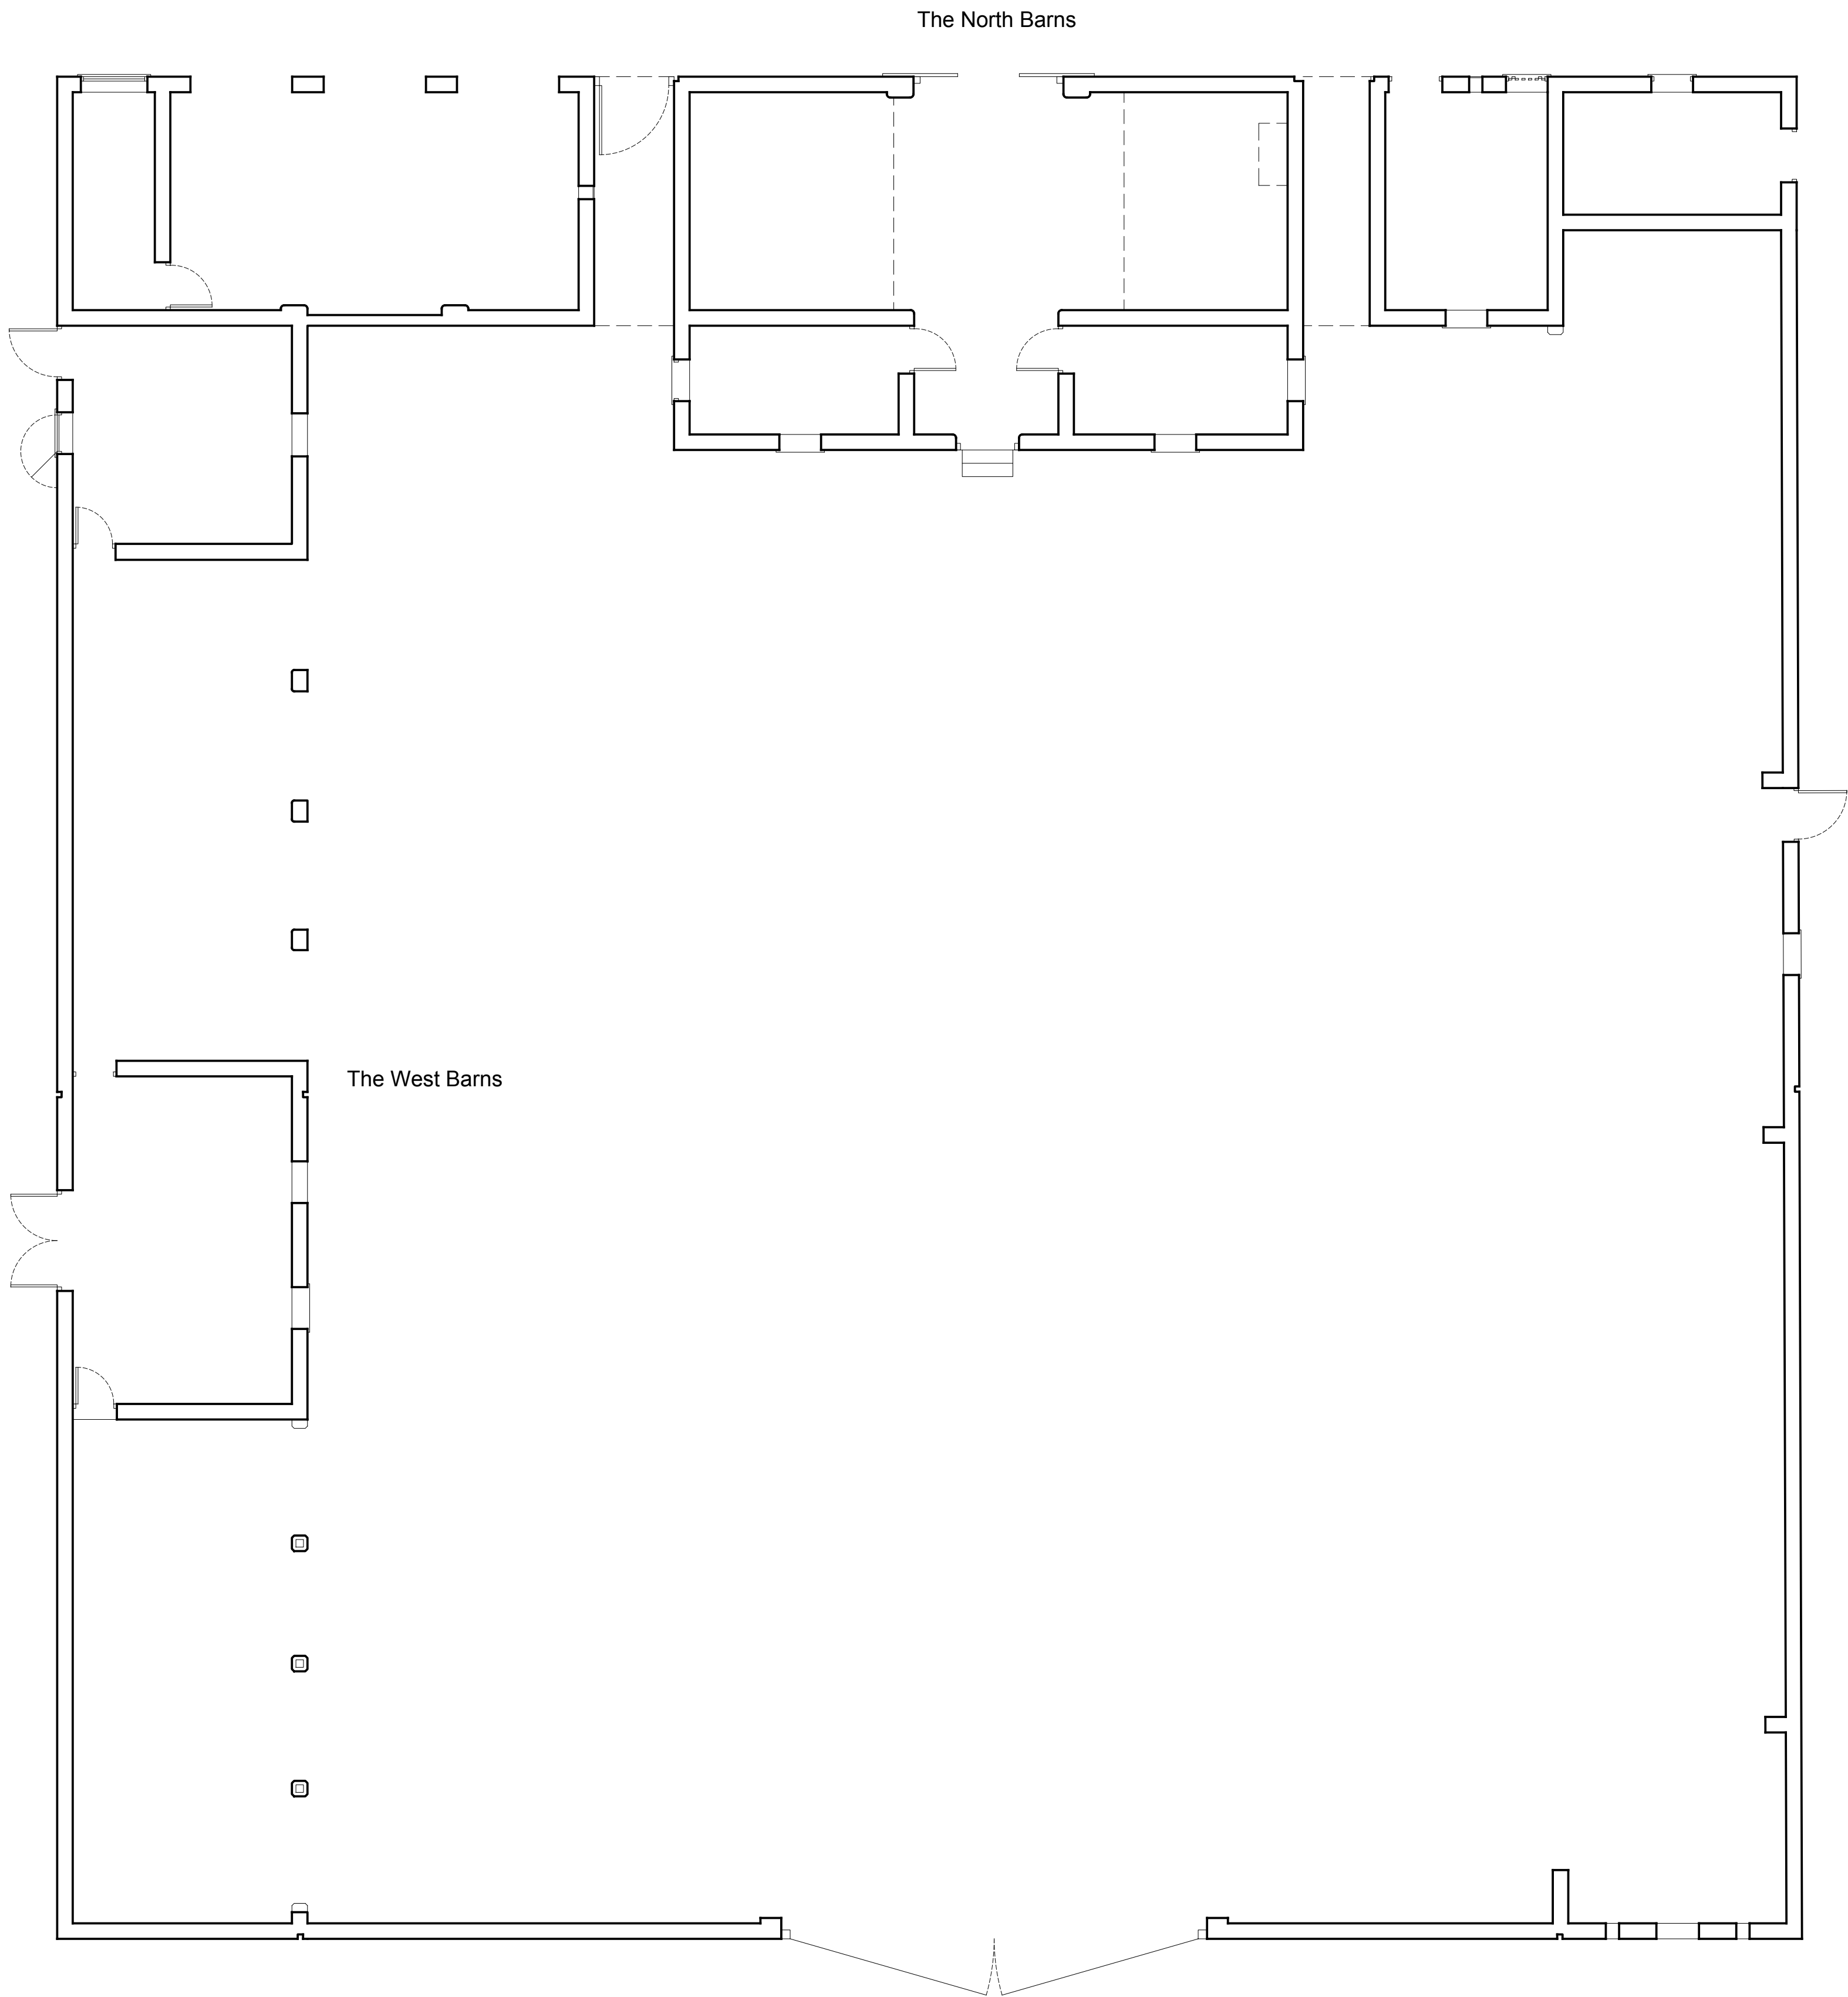

Ground Floor Plan 1:100

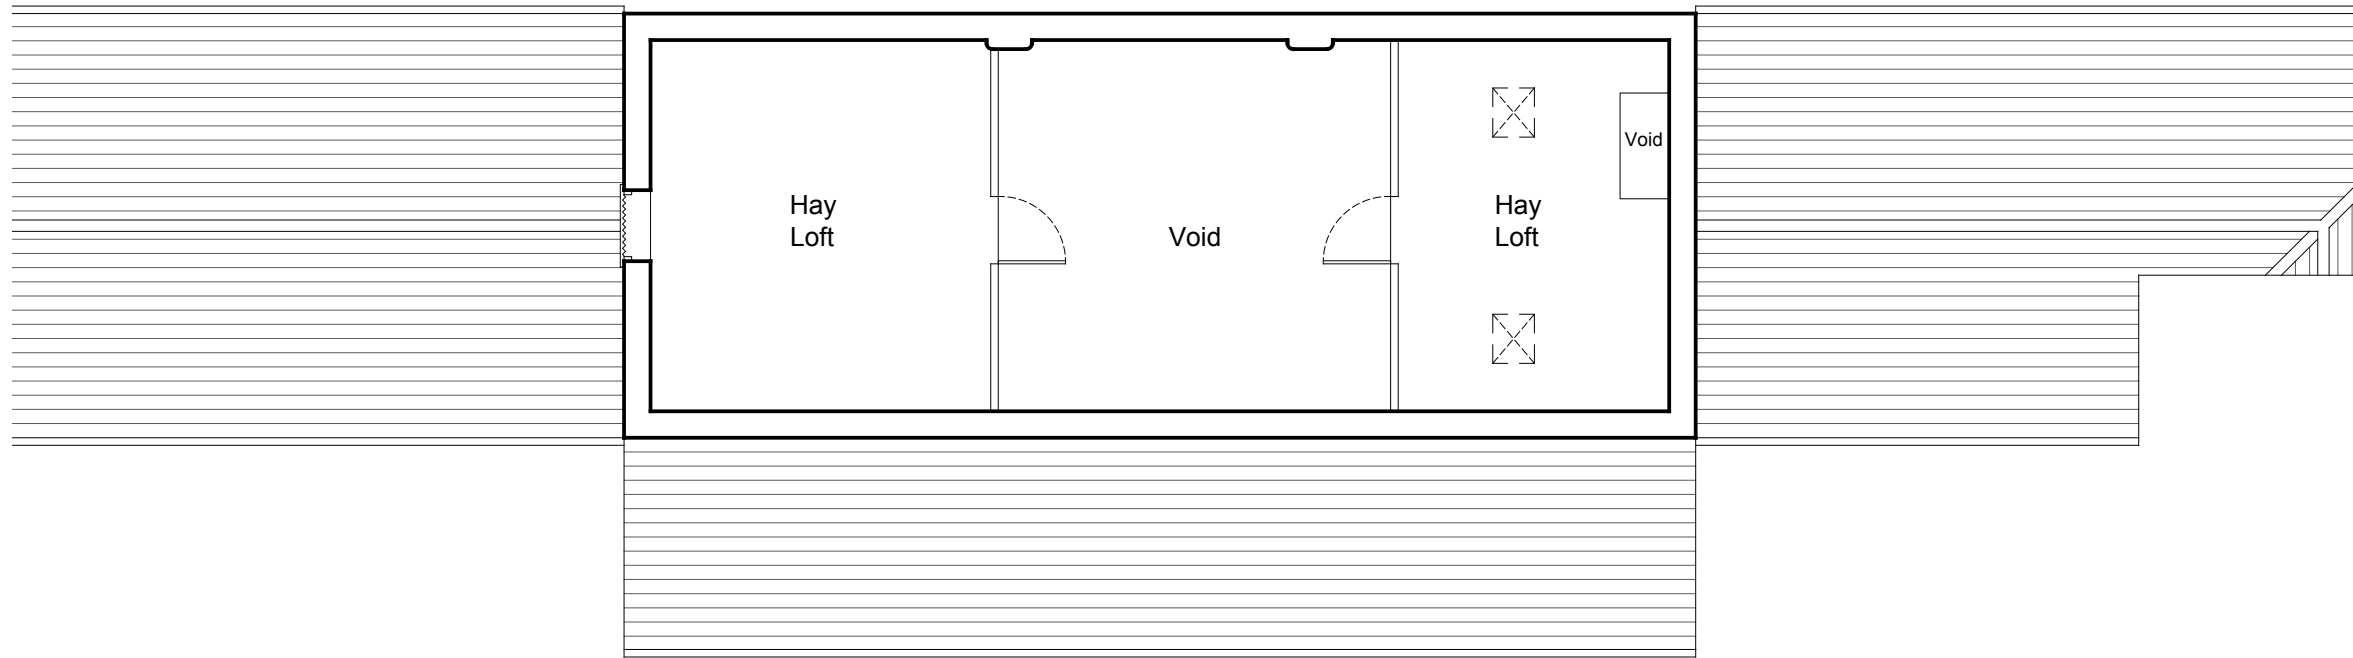

First Floor Plan 1:100

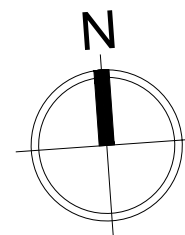

THIS DRAWING IS FOR THE
PURPOSE OF OBTAINING
PLANNING PERMISSION ONLY

12 April 2011
JB Architectural Design Services
DRAFT

Revisions:

JB Architectural Design Services
24 Riseigate Road, Gosberton
Spalding, Lincs. PE11 4EZ

M: 07837 735718
E: info@bramdesign.co.uk
W: www.bramdesign.co.uk

Client: JWD Holdings Limited

Project: Manor House Farm
Broadgate, Gedney

Drawing: Conversion of barns to residential
Existing Floor Plans

Scale: 1:100 Paper Size: A1 Date: 08/12/16 Drawn: JRB

Drawing Number: 102-02-ED-01

Do not scale or measure from this drawing. All dimensions to be checked on site or in the working plans and confirmed. All dimensions shall be reported to the client. This drawing shall be used in conjunction with any associated specifications, standard details, schedules and drawings. Drawings shall be used with any other relevant information. The copyright in this drawing is owned by JB Architectural Design Services

1:50	0.5m	1m	1.5m
1:100	1m	2m	3m
1:200	2m	4m	6m
1:500	5m	10m	15m
1:1250	12.5m	25m	37.5m
1:2500	25m	50m	75m