




CDM NOTE:
The design has been undertaken as far as possible to avoid risks to health and safety or to reduce and control the effects of any unavoidable risks.
Any relevant information identifying risks which are not able to be eliminated will be included within the project Health and Safety file.

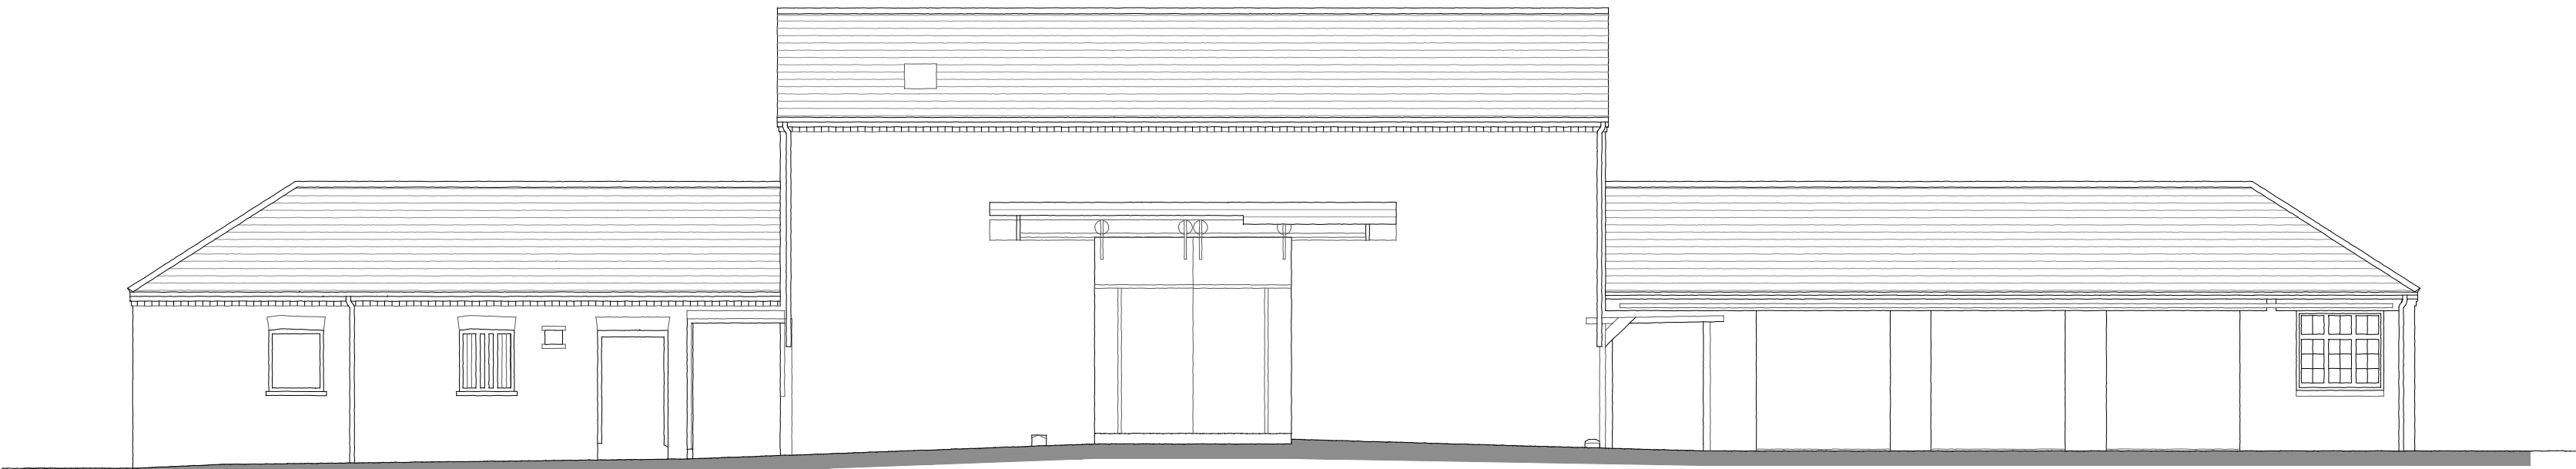

North Elevation

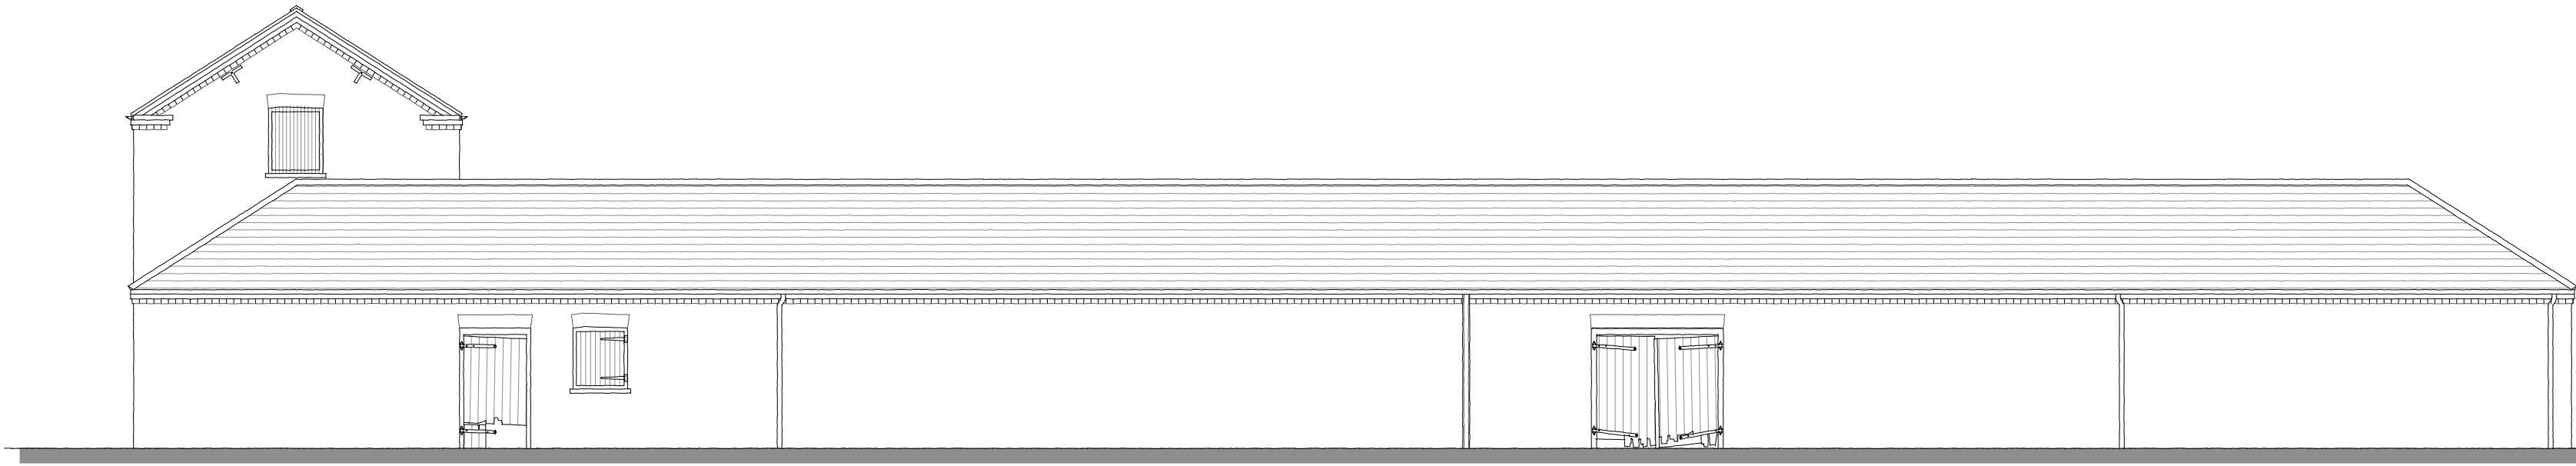

West Elevation

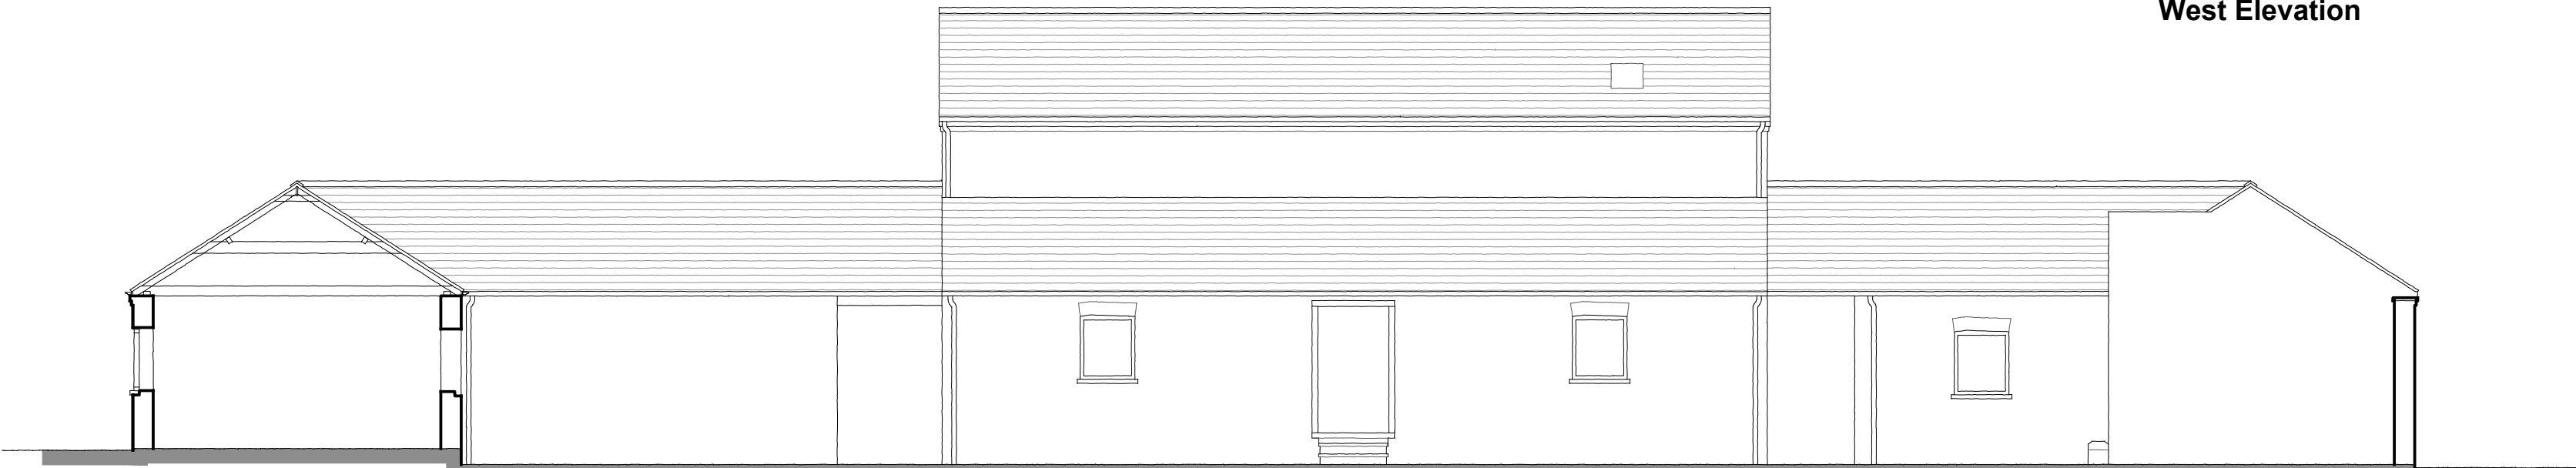

Crewyard South Elevation (The North Barns)



Crewyard East Elevation (The West Barns)



South Elevation



East Elevation

1:50	0	0.5m	1m	1.5m
1:100	0	1m	2m	3m
1:200	0	2m	4m	6m
1:500	0	5m	10m	15m
1:1250	0	12.5m	25m	37.5m
1:2500	0	25m	50m	75m

THIS DRAWING IS FOR THE
PURPOSE OF OBTAINING
PLANNING PERMISSION ONLY

12 April 2017
JB Architectural Design Services
DRAFT

Revisions:

JB Architectural Design Services
24 Riseigate Road, Gosberton
Spalding, Lincs. PE11 4EZ

M: 07837 735718
E: info@bramdesign.co.uk
W: www.bramdesign.co.uk

Client: JWD Holdings Limited

Project: Manor House Farm
Broadgate, Gedney

Drawing: Conversion of barns to residential
Existing Elevations

Scale: 1:100 Paper Size: A1 Date: 08/04/17 Drawn: JRB

Drawing Number: 102-02-ED-02 Rev:

Do not scale or measure from this drawing. All dimensions to be checked on site or in the working plans and confirmed. All dimensions shall be reported to the client. This drawing shall be used in conjunction with any associated specifications, standards, codes, and standards. JB Architectural Design Services is not responsible for any errors or omissions. The copyright in this drawing is owned by JB Architectural Design Services.