




CDM NOTE:  
The design has been undertaken as far as possible to avoid risks to health and safety or to reduce and control the effects of any unavoidable risks. Any relevant information identifying risks which are not able to be eliminated will be included within the project Health and Safety file.

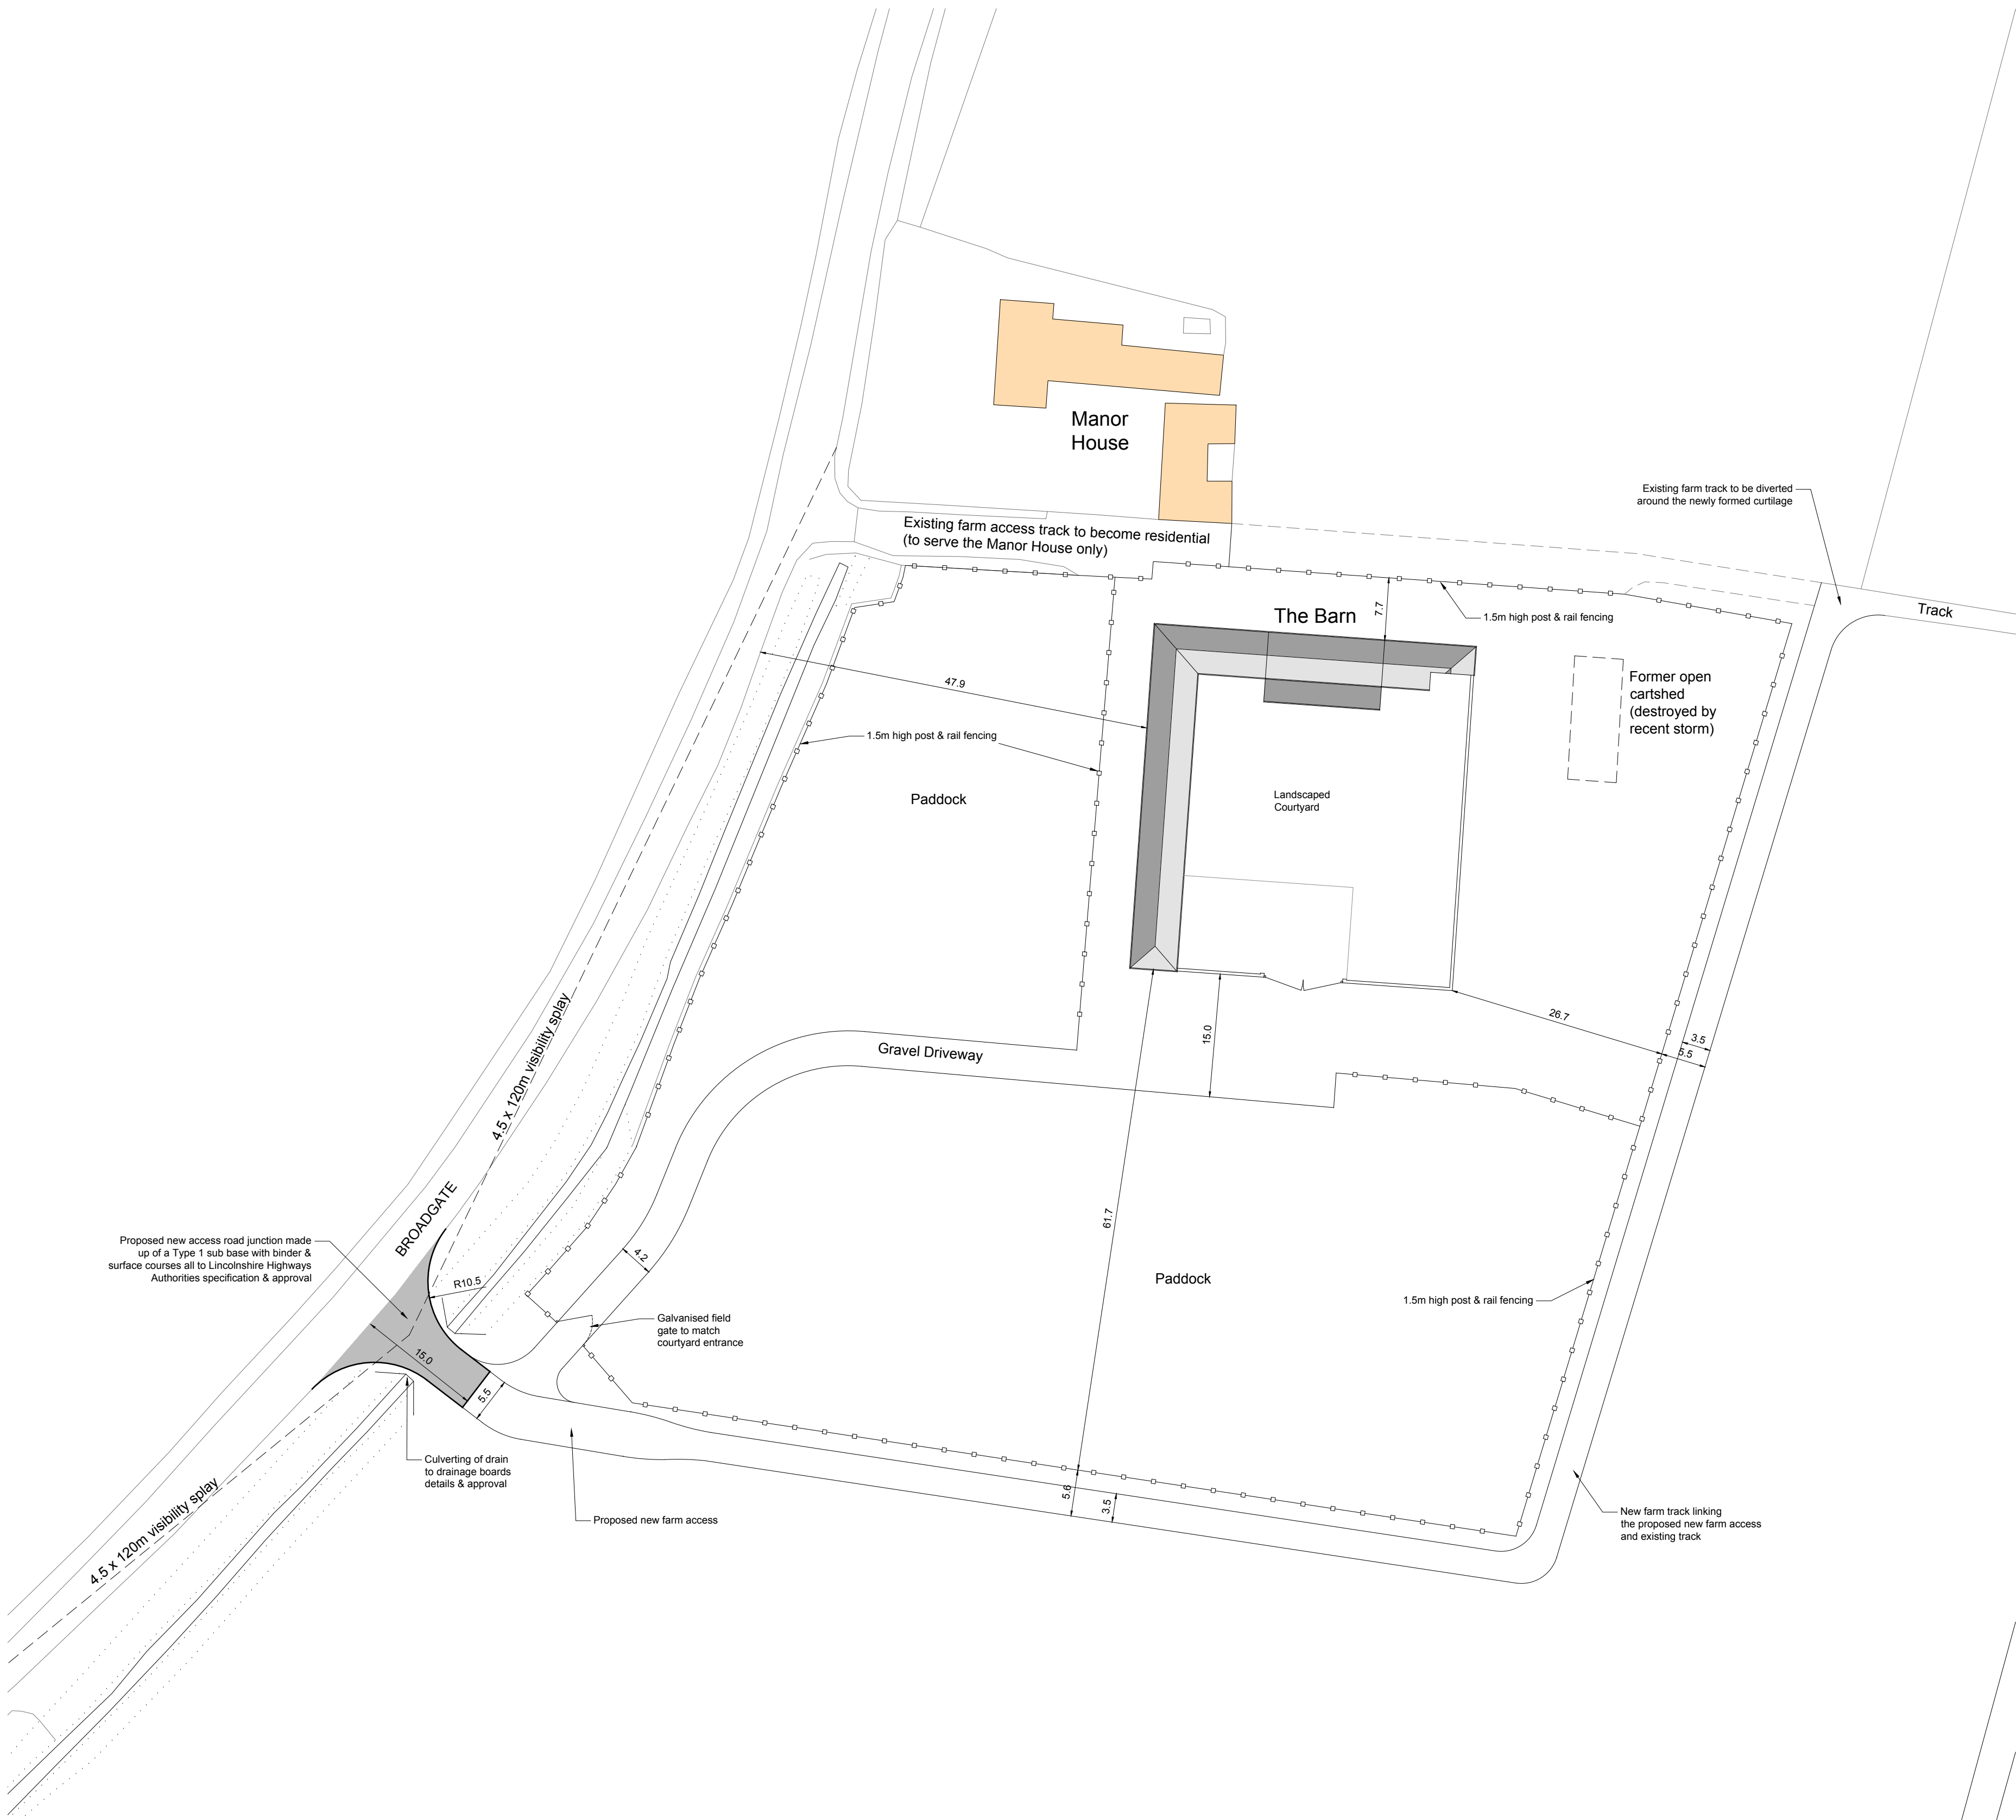

Proposed Site Plan 1:500

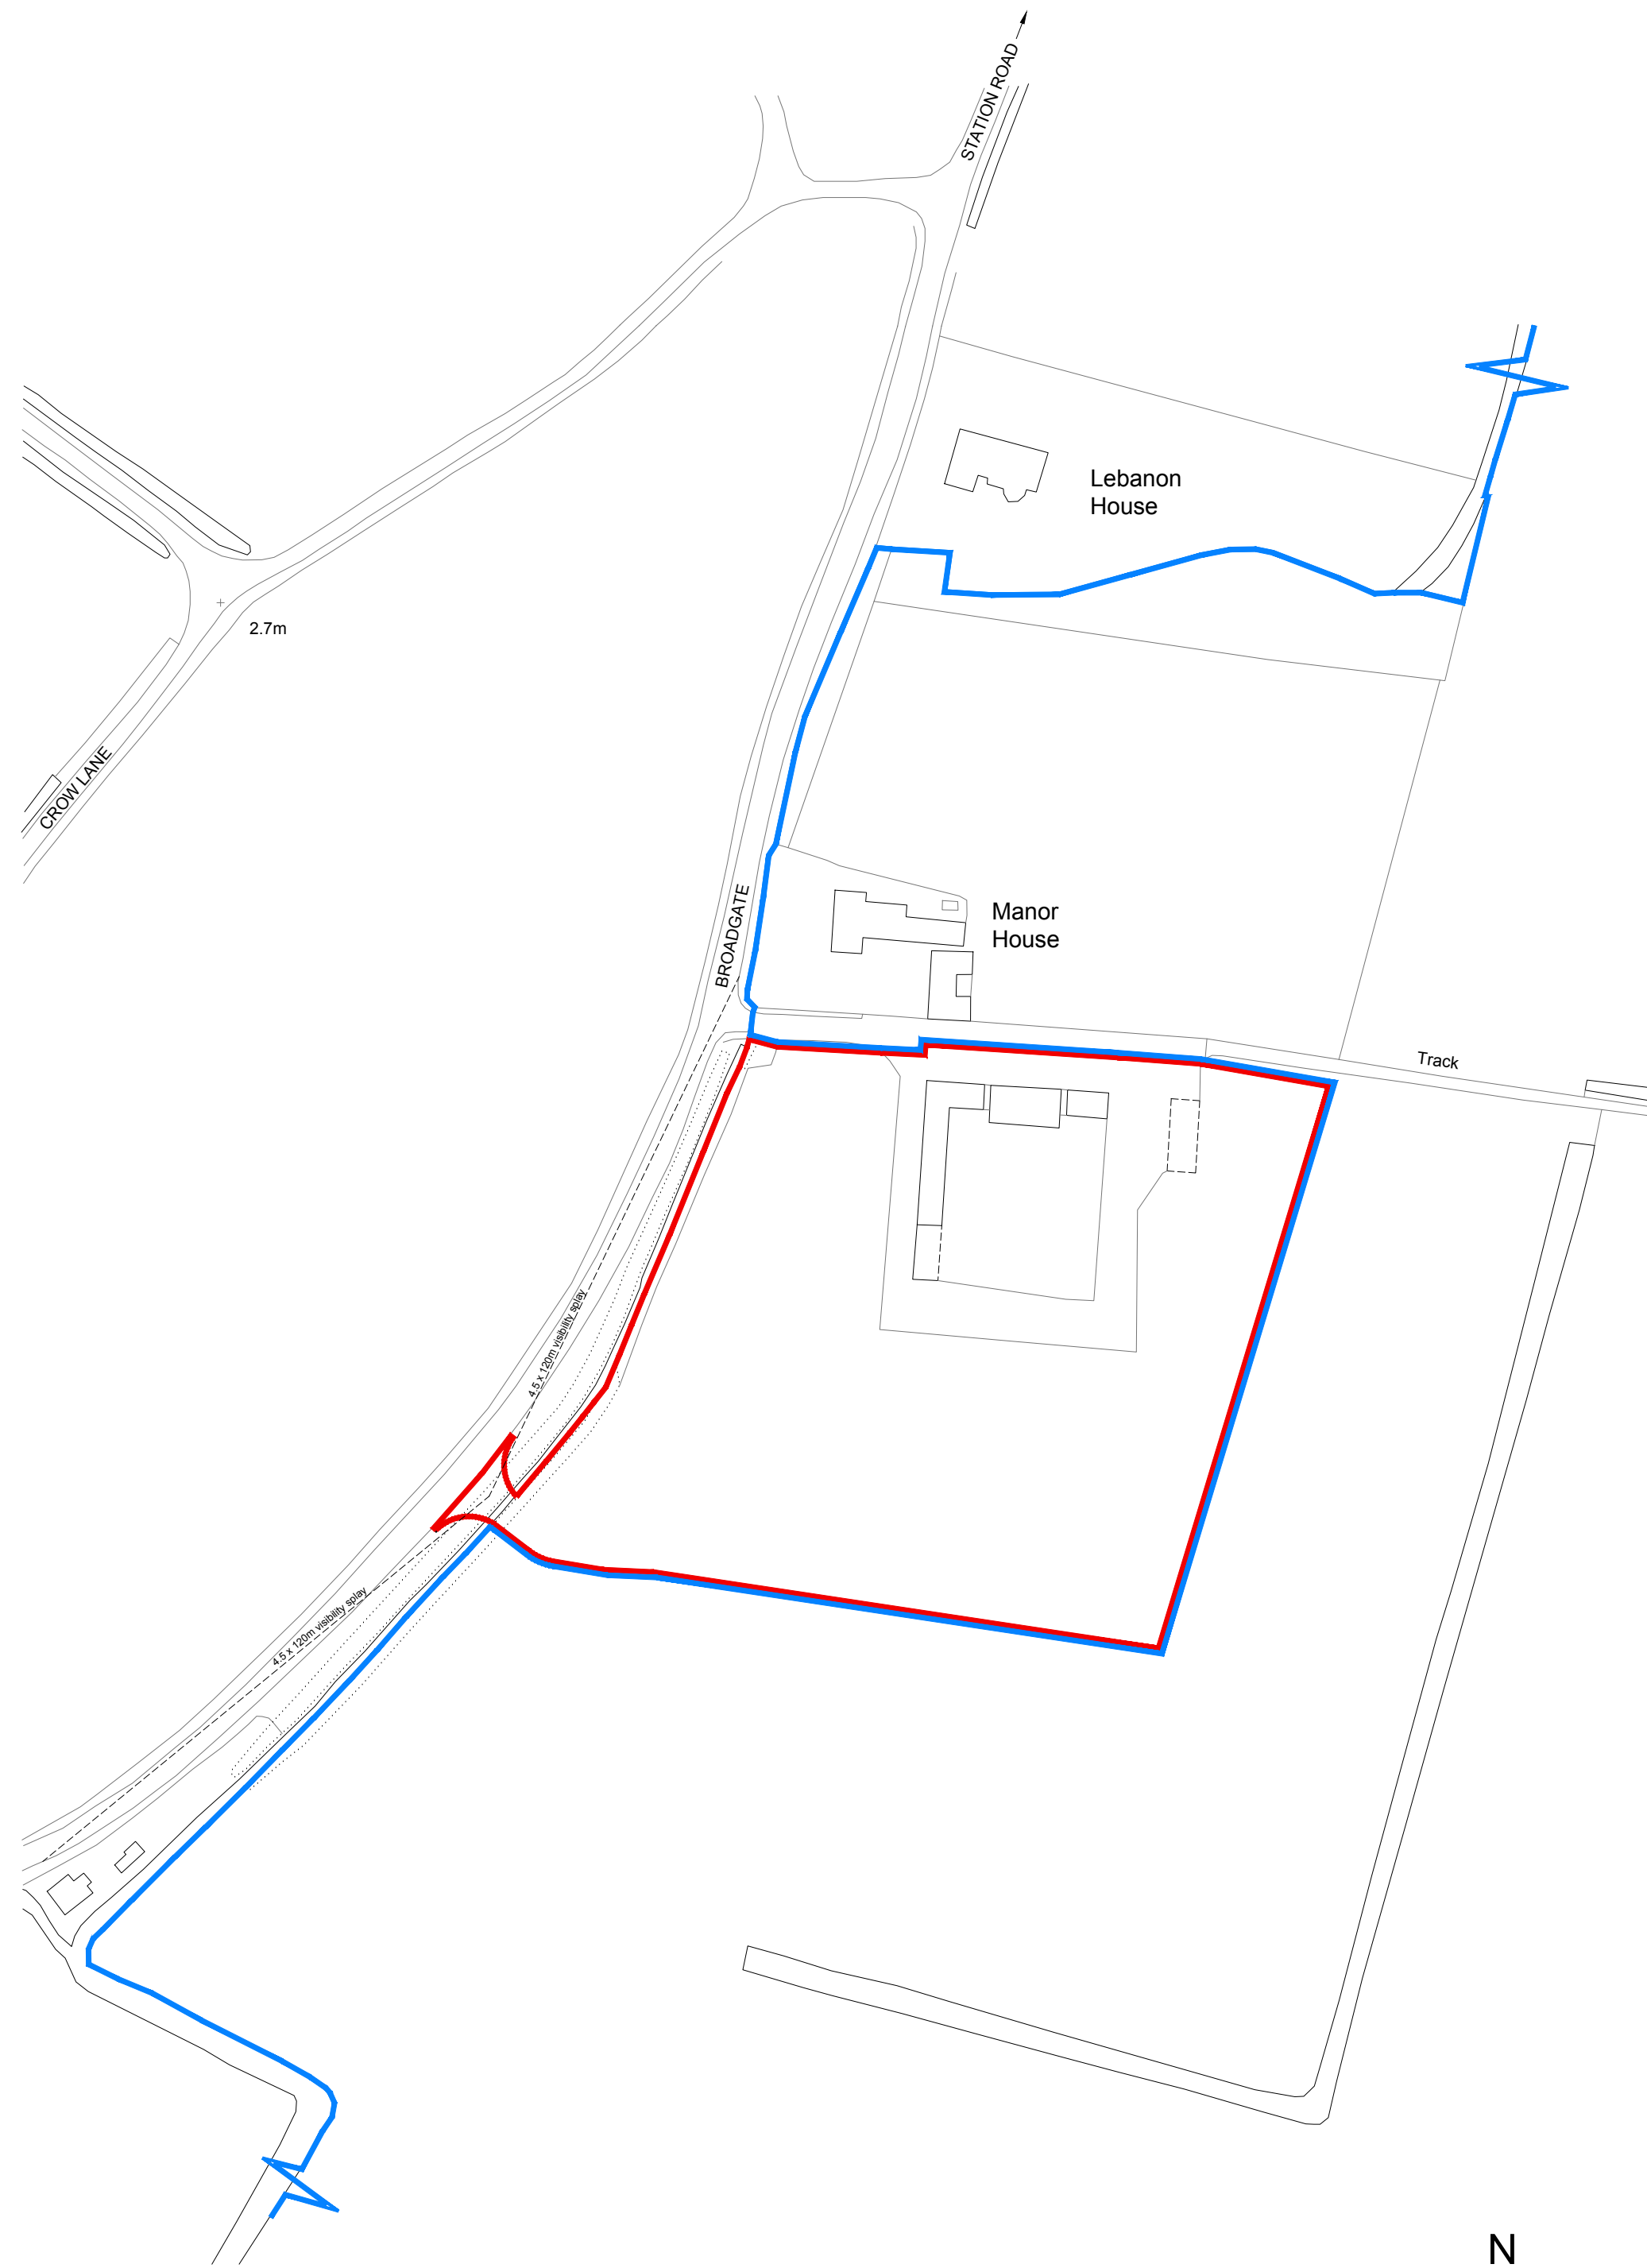

Location Plan 1:1250

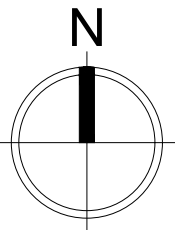

THIS DRAWING IS FOR THE  
PURPOSE OF OBTAINING  
PLANNING PERMISSION ONLY

29 March 2017  
JB Architectural Design Services  
**DRAFT**

Rev A - 29/03/17 - Blue line area revised, new farm track added  
Revised:

**JB** Architectural Design Services  
24 Risegate Road, Gosberton  
Spalding, Lincs. PE11 4EZ

M: 07837 735718  
E: info@bramdesign.co.uk  
W: www.bramdesign.co.uk

Client: JWD Holdings Limited  
Project: Manor House Farm  
Broadgate, Gedney

Drawing:  
Conversion of barns to residential  
Site & Location Plans

|                 |               |             |    |       |          |        |     |
|-----------------|---------------|-------------|----|-------|----------|--------|-----|
| Scale:          | 1:500, 1:1250 | Paper Size: | A1 | Date: | 16/12/16 | Drawn: | JRB |
| Drawing Number: | 102-02-SP-01  | Rev:        | A  |       |          |        |     |

Do not scale or measure from this drawing. All dimensions to be checked on site or in the working plans with reference. All dimensions shall be reported to the client. This drawing should be used in conjunction with any associated specifications, standard details, schedules & other drawings. Drawing/Plan area with any other relevant information. The copyright in this drawing is owned by JB Architectural Design Services

|        |      |     |      |
|--------|------|-----|------|
| 1:50   | 0.5m | 1m  | 1.5m |
| 1:100  | 1m   | 2m  | 3m   |
| 1:250  | 2m   | 4m  | 6m   |
| 1:500  | 4m   | 8m  | 12m  |
| 1:1250 | 8m   | 16m | 24m  |
| 1:2500 | 16m  | 32m | 48m  |