


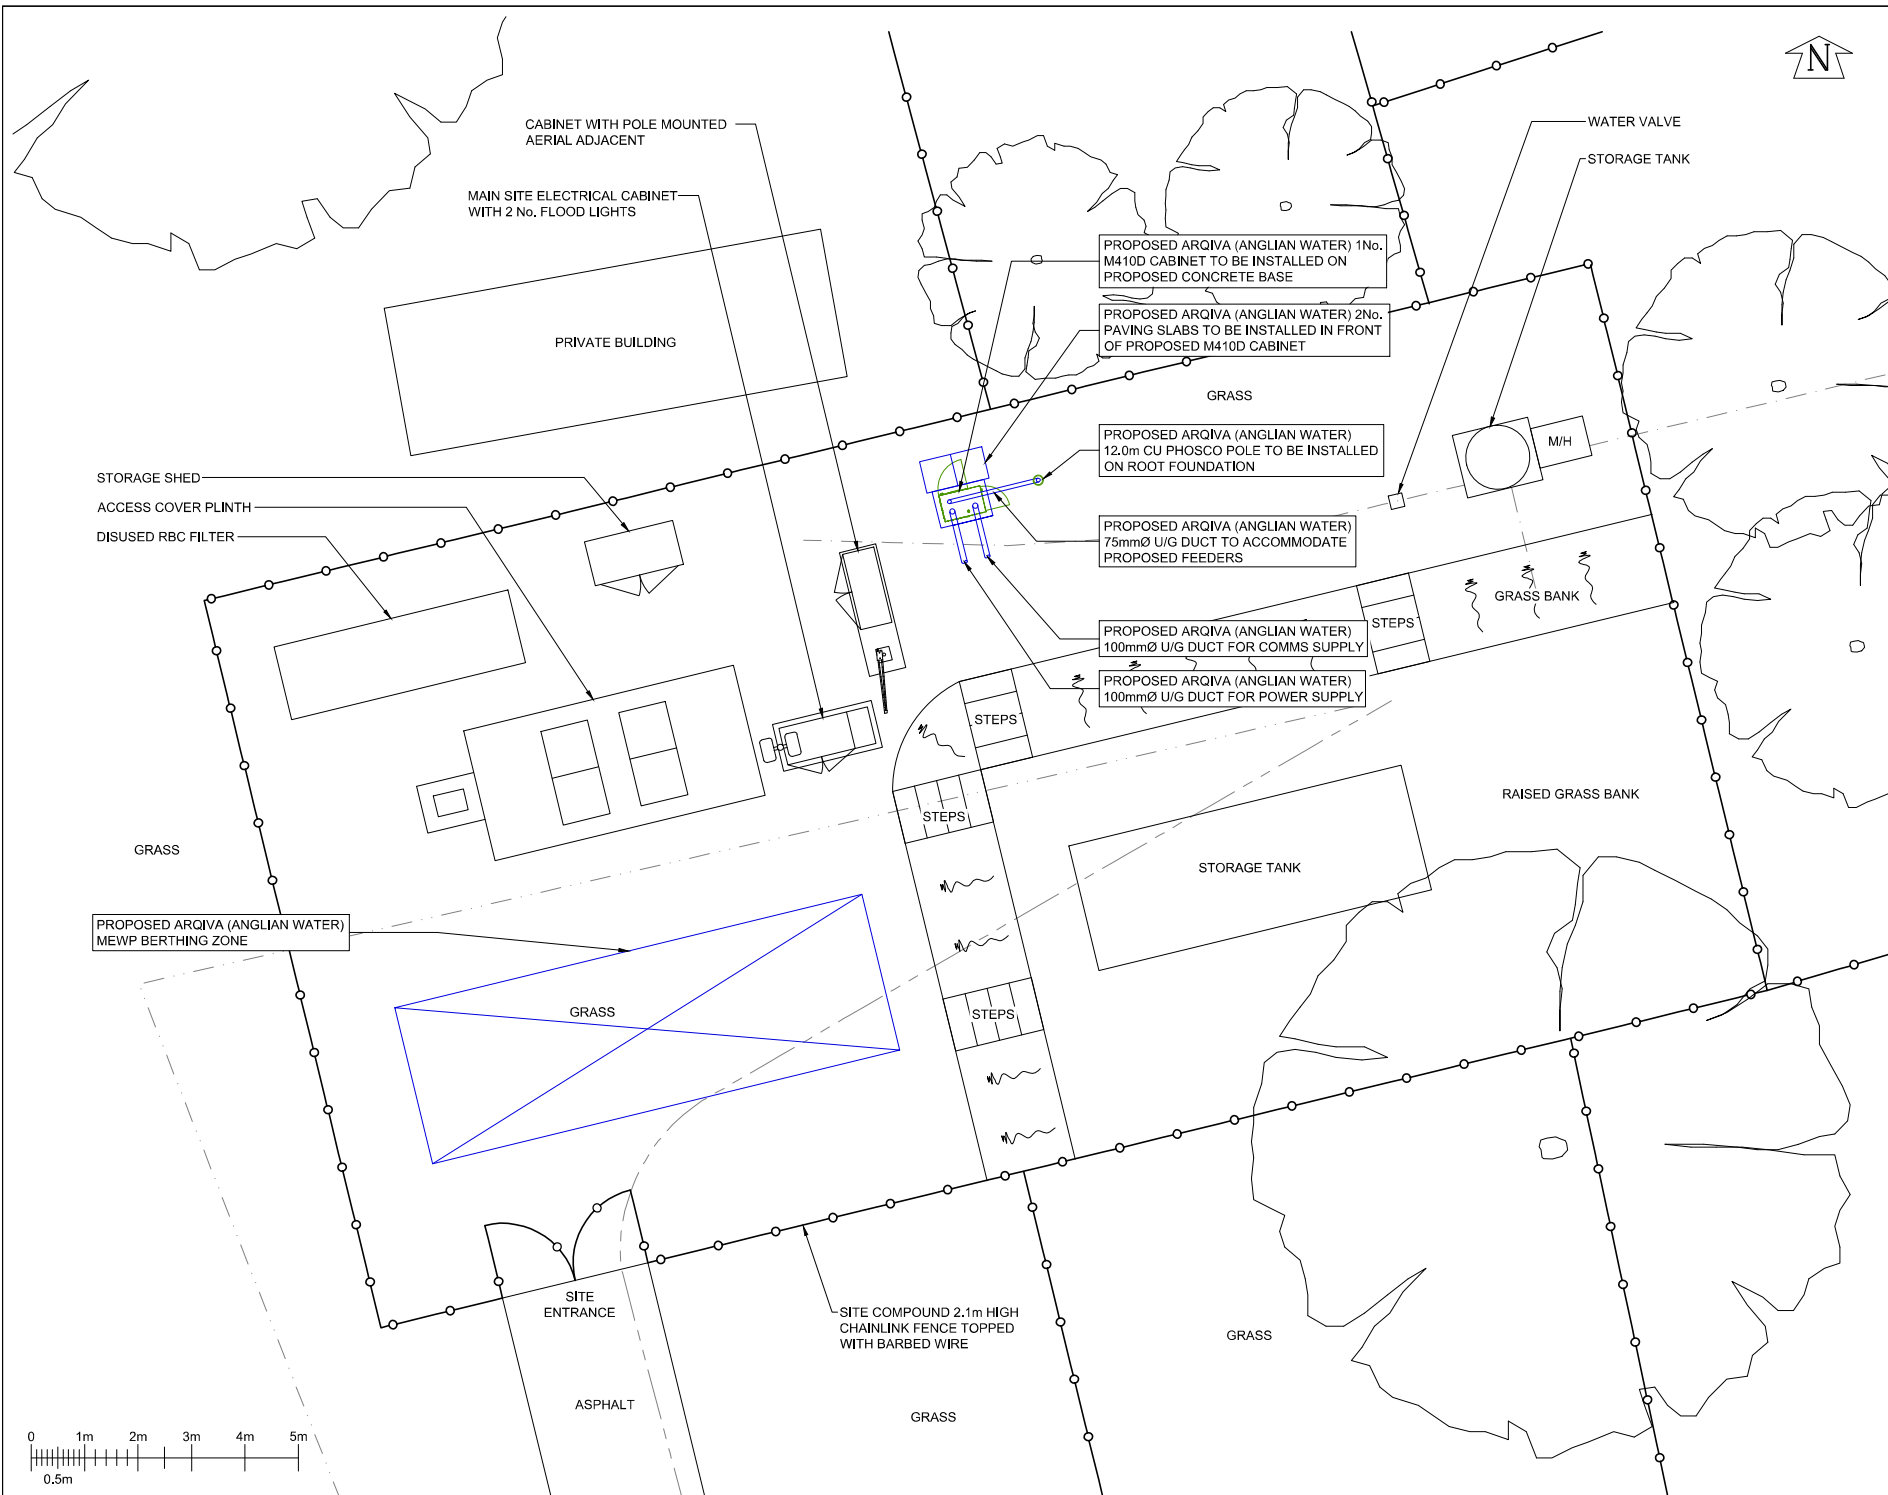

© Arqiva
All rights reserved. No part of this publication may be reproduced, stored in a retrieval system or transmitted in any form or by any means (Electronic, Mechanical, Photocopying, Recording or otherwise), without the prior written consent of the Company.

NOTES
OTHER USERS PROPOSALS
FEINT DETAILS SHOWN AS
ARE INDICATIVE OF OTHER USERS
PROPOSALS WHICH MAY BE THE
SUBJECT OF SEPARATE
APPLICATIONS

UTILITIES
UNDERGROUND AND OVERGROUND
UTILITIES POSITIONS ARE INDICATIVE
ONLY. POSITIONS MUST BE
CONFIRMED PRIOR TO ANY WORKS.
REFER TO SHE-GH-015 SHE006 -
EXCAVATIONS.

DRAINAGE -----
DUCTS -----
FEEDERS -----
FIBRE -----
GAS -----
LIGHTNING PROTECTION -----
POWER -----
SERVICES UNKNOWN -----
TELECOMS -----
WATER -----

PROJECT: ANW_PE222

PROJECT:			
PROJECT:			
3	PROJECT: 12308200 PLANNING REVISED	16/03/26	HFC HFC
2	PROJECT: 12308200 PLANNING	17/03/26	HFC HFC
1	PROJECT: 12308200 SITE RECORD	16/02/26	JHF AD

ISS	REVISION	DATE	DRN	APP

Crawley Court, Winchester, Hampshire, SO21 2QA
cad.services@arqiva.com

SITE No. 326005

GEDNEY DROVE END HOLBORN STW
MAIN ROAD
GEDNEY DROVE END
GEDNEY
LINCOLNSHIRE
PE12 9NW

NGR	TF 46075 29346
OS GRID	546075 329346

TITLE
SITE PLAN
PROPOSED
ARQIVA (ANGLIAN WATER)

SCALE	1:100	
DRAWN	JHF	17/02/26
APPROVED	HFC	18/03/26

DRAWING No.	SHEET 1 OF 1	REV.
326005-01-100-MD003		3