



All dimensions in millimetres unless stated otherwise

Do not scale


If in doubt ask

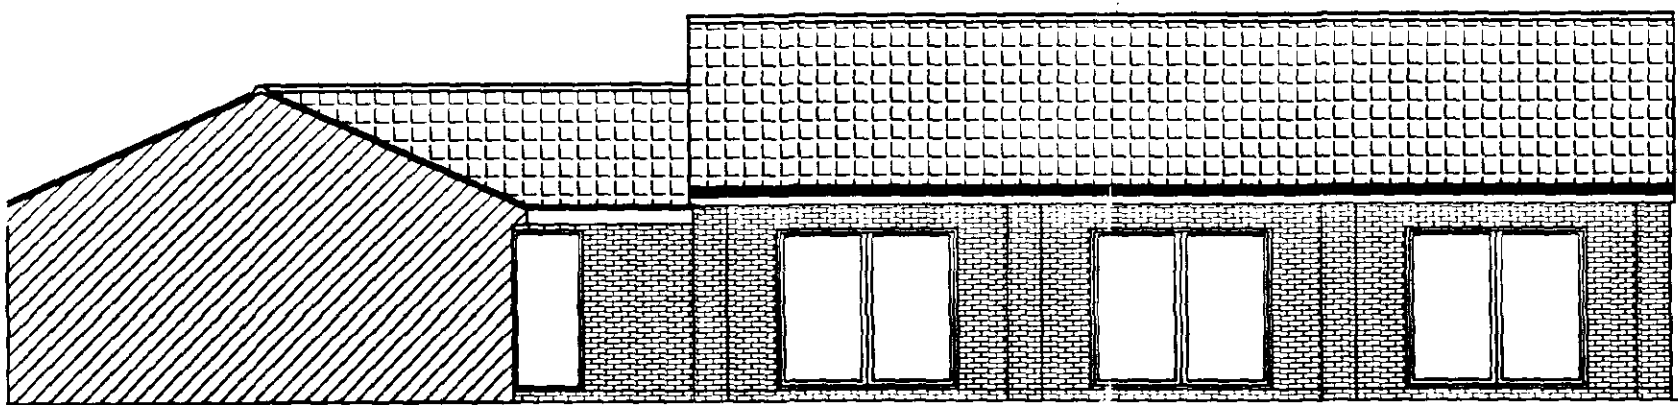


North West Elevation

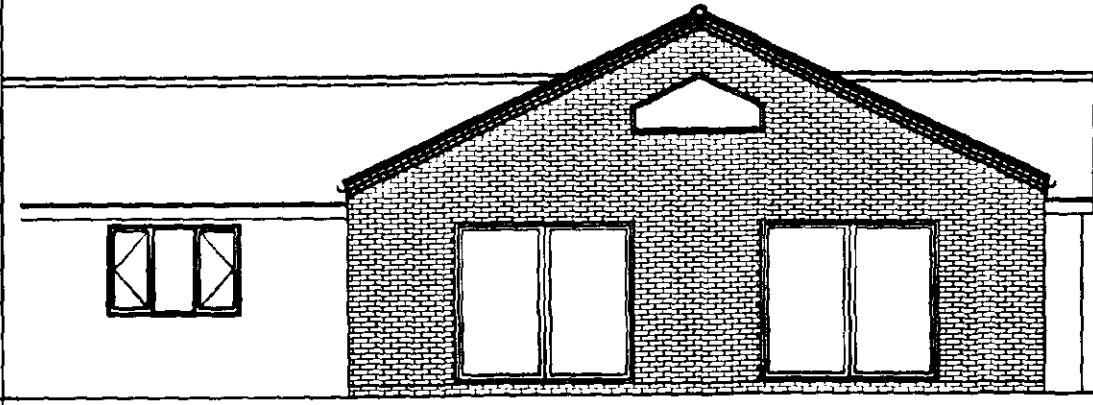

South West Elevation

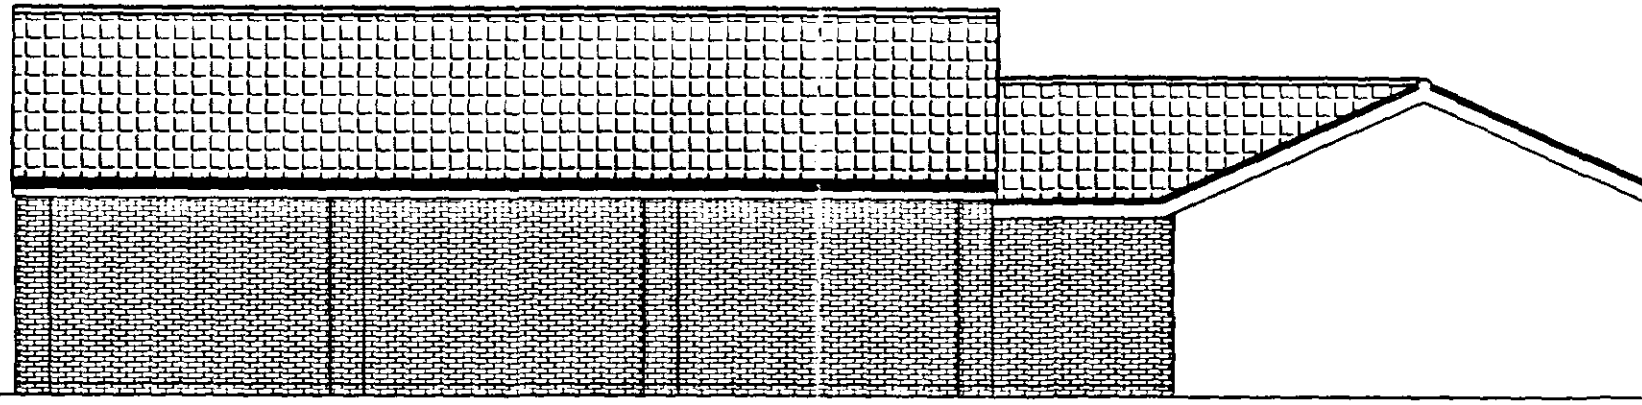


South East Elevation

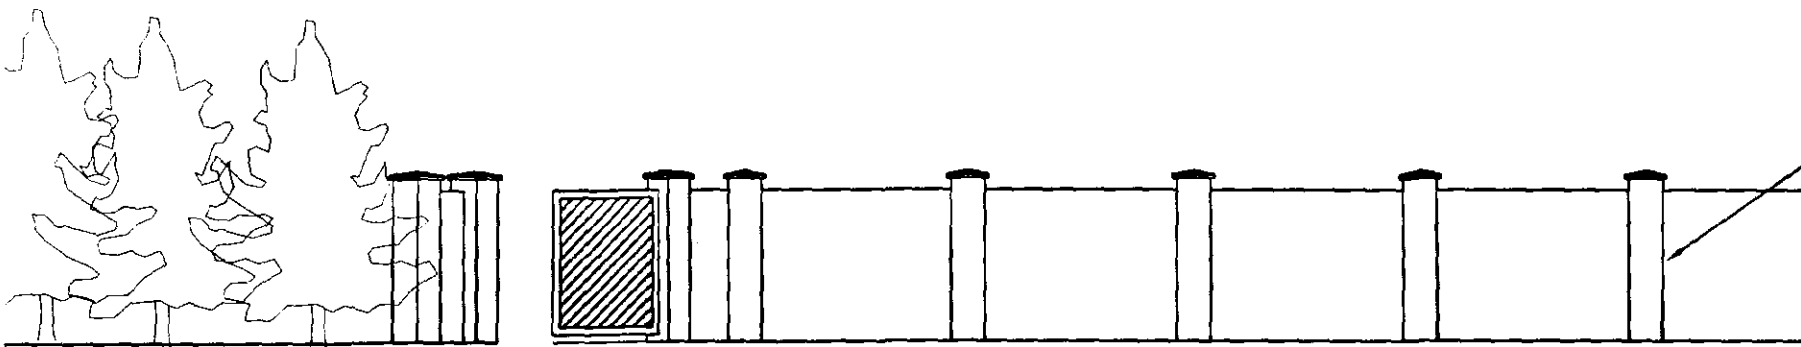


Wall Front Elevation


2m high 'Bradstone' Wall
with piers at 3m cts

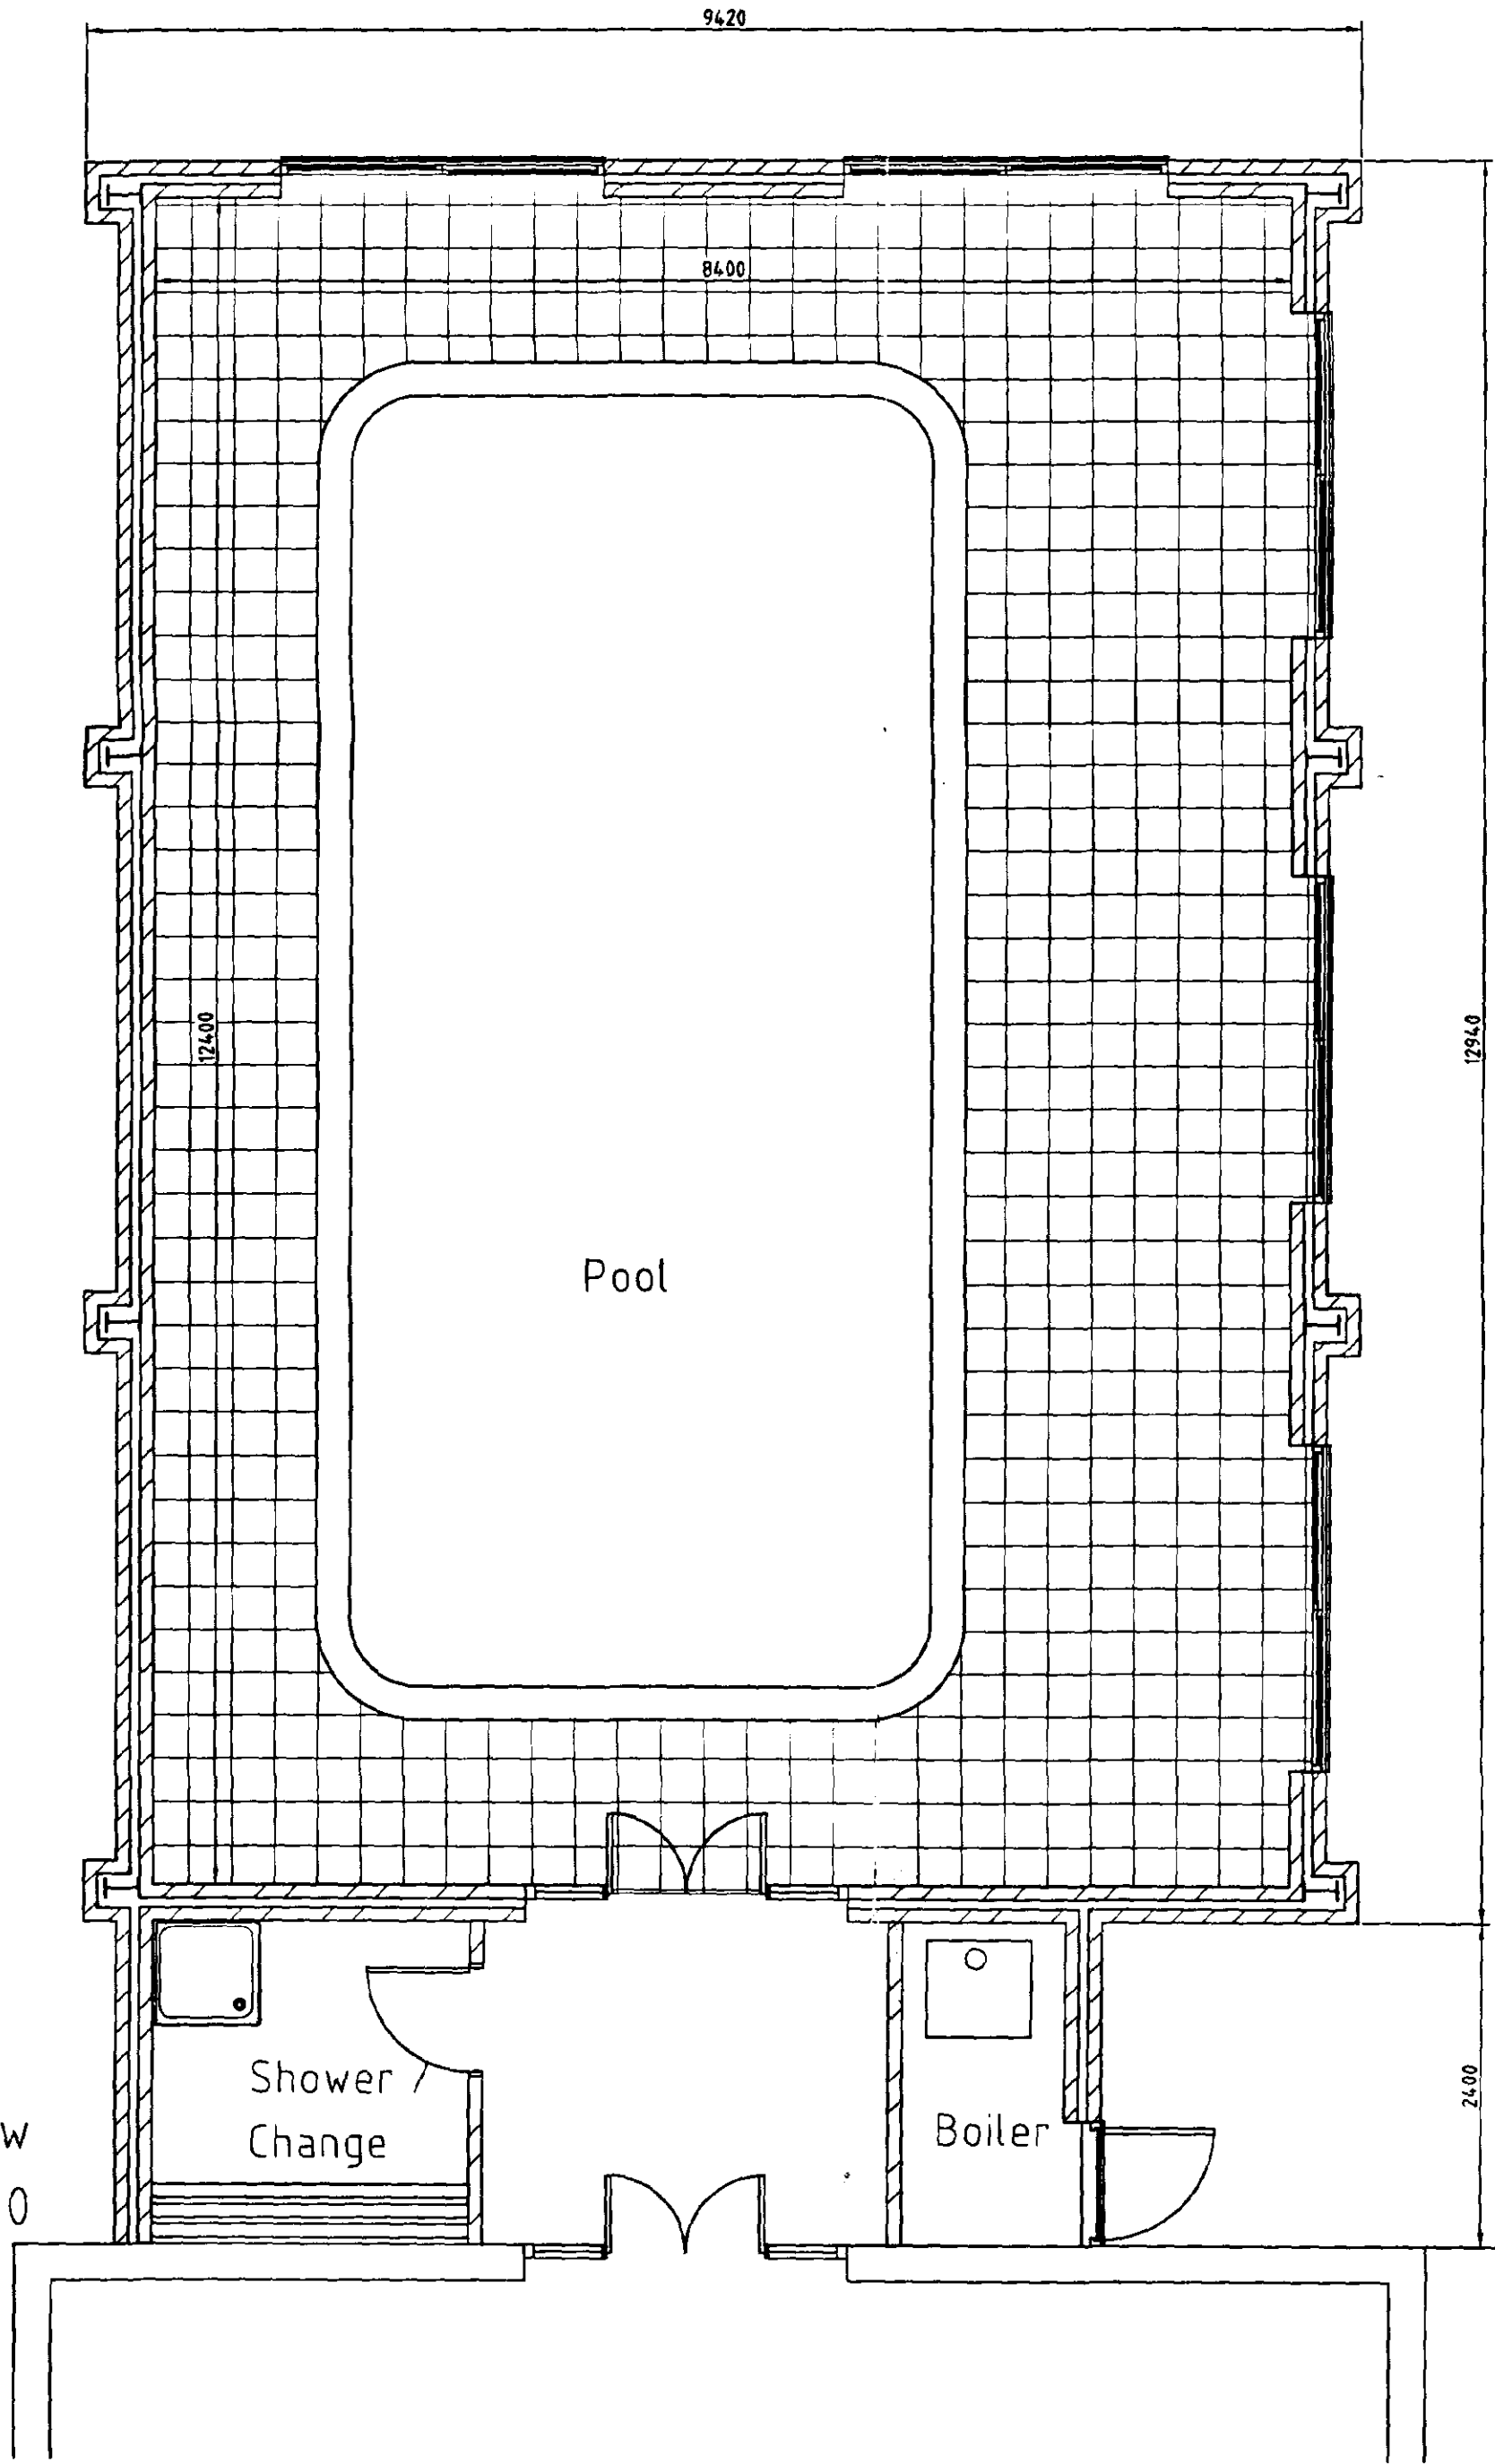

Plan View
Scale 1:50

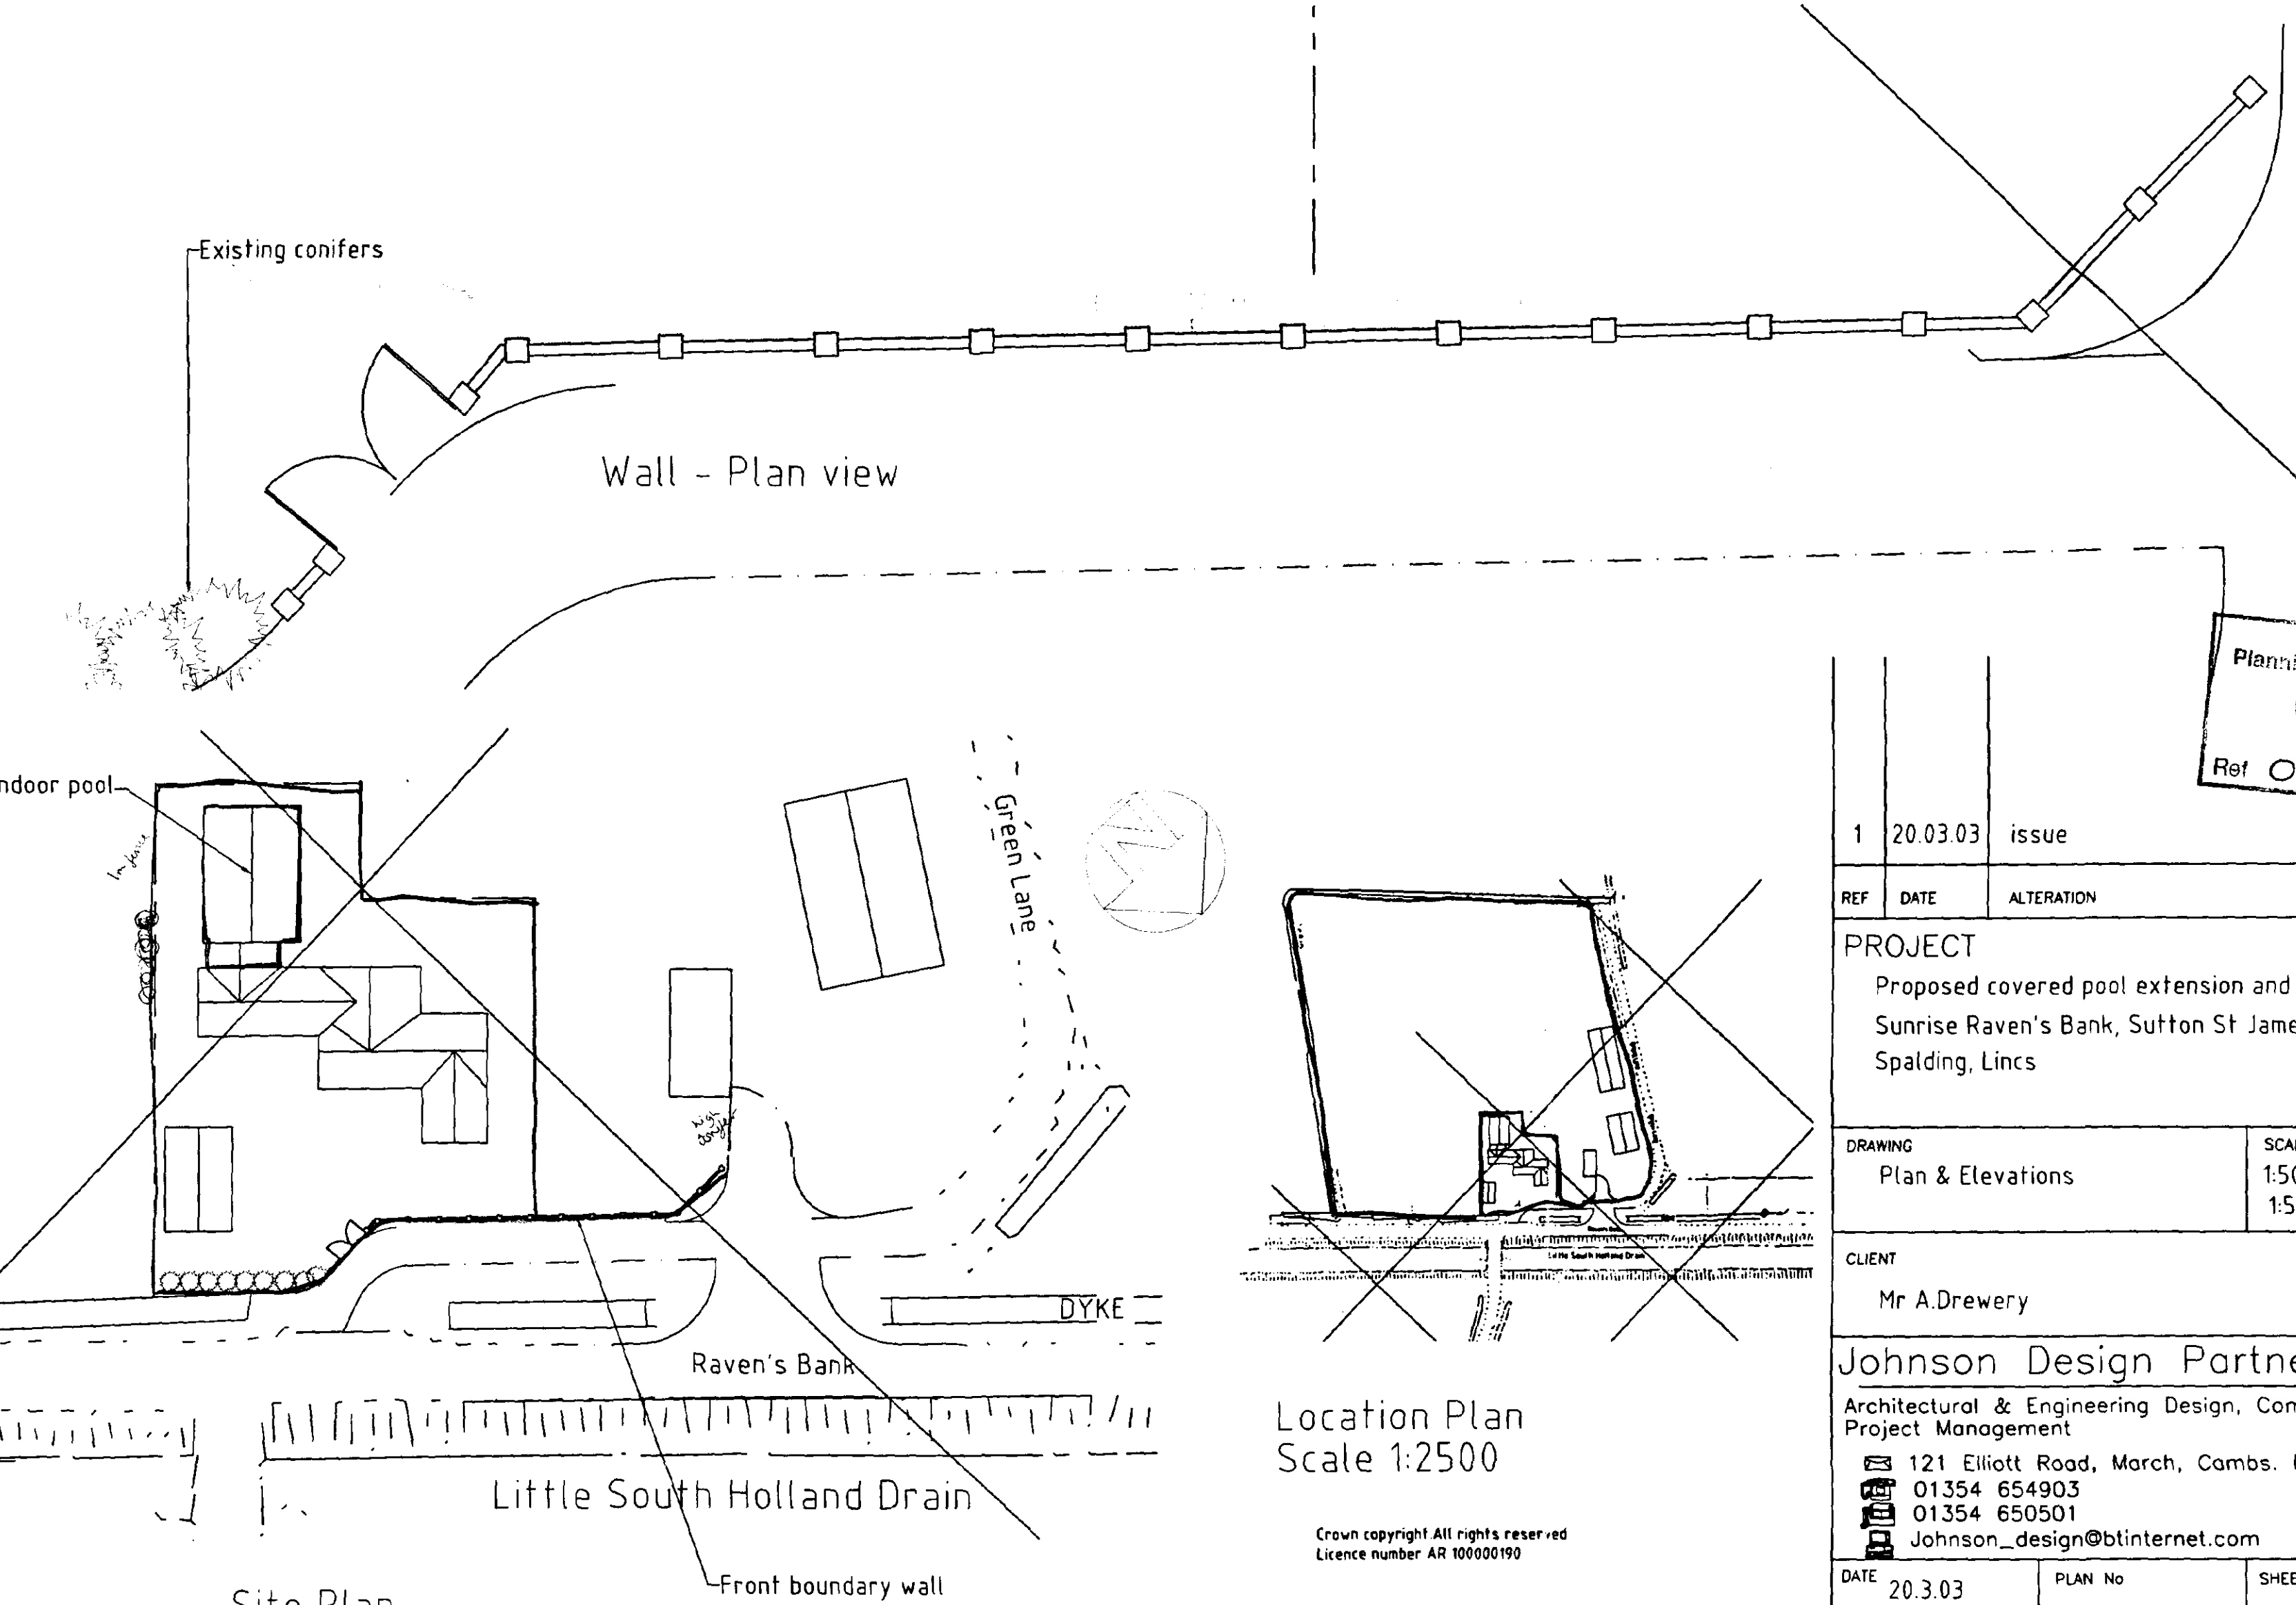

Site Plan
Scale 1:500

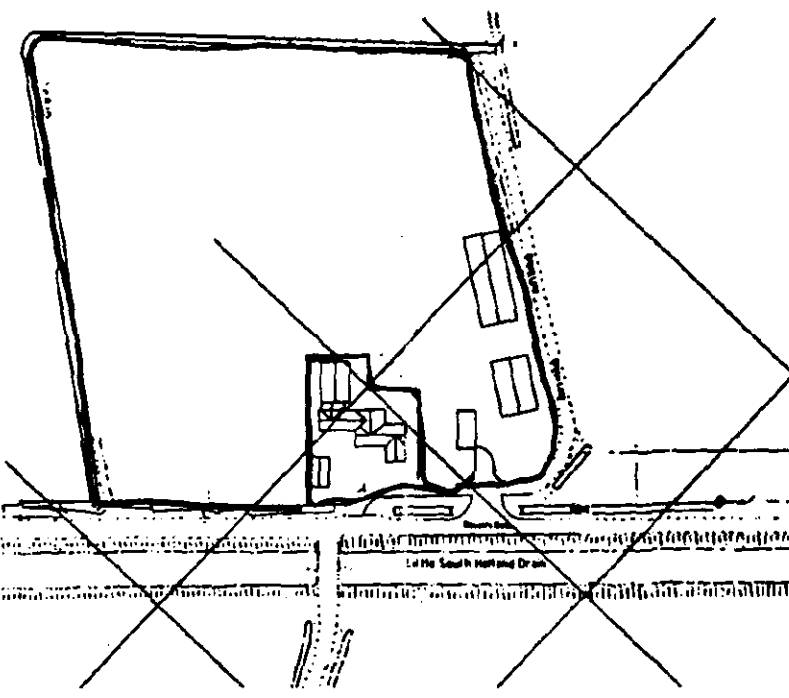

Location Plan
Scale 1:2500

Planning & Development 04 APR 2003 Ref 0437/03			
1	20.03.03	issue	
REF	DATE	ALTERATION	
PROJECT Proposed covered pool extension and front wall to, Sunrise Raven's Bank, Sutton St James. Spalding, Lincs			
DRAWING Plan & Elevations		SCALE 1:50, 1:100 1:500, 1:2500	
CLIENT Mr A.Drewery			
Johnson Design Partnership Architectural & Engineering Design, Computer Aided, Project Management 121 Elliott Road, March, Cambs. PE15 8BT 01354 654903 01354 650501 Johnson_design@btinternet.com			
DATE 20.3.03	PLAN No 1751	SHEET 1	ISSUE 1

DETERMINED
PLAN