
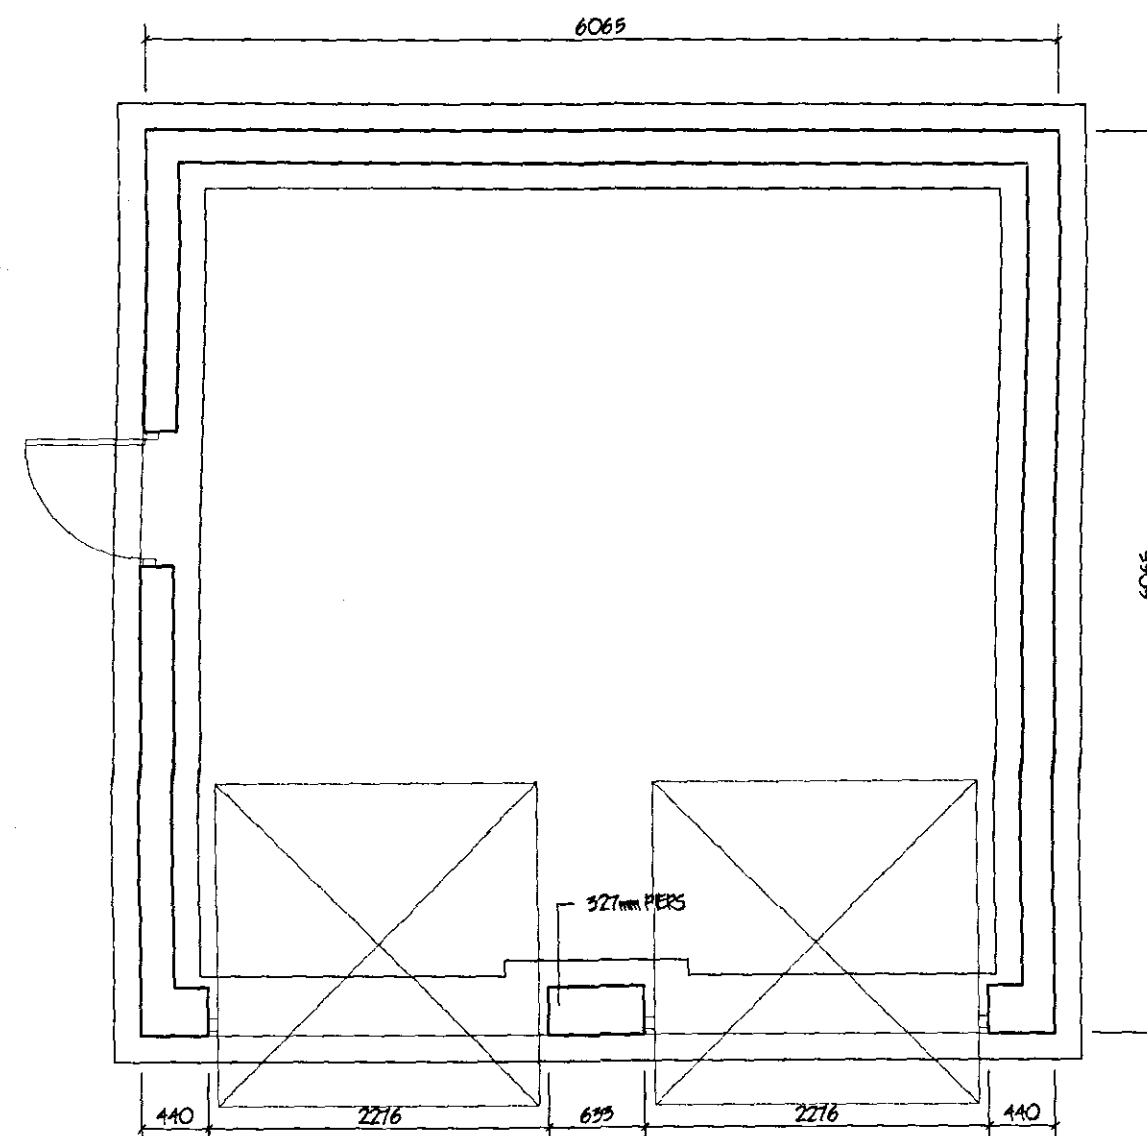


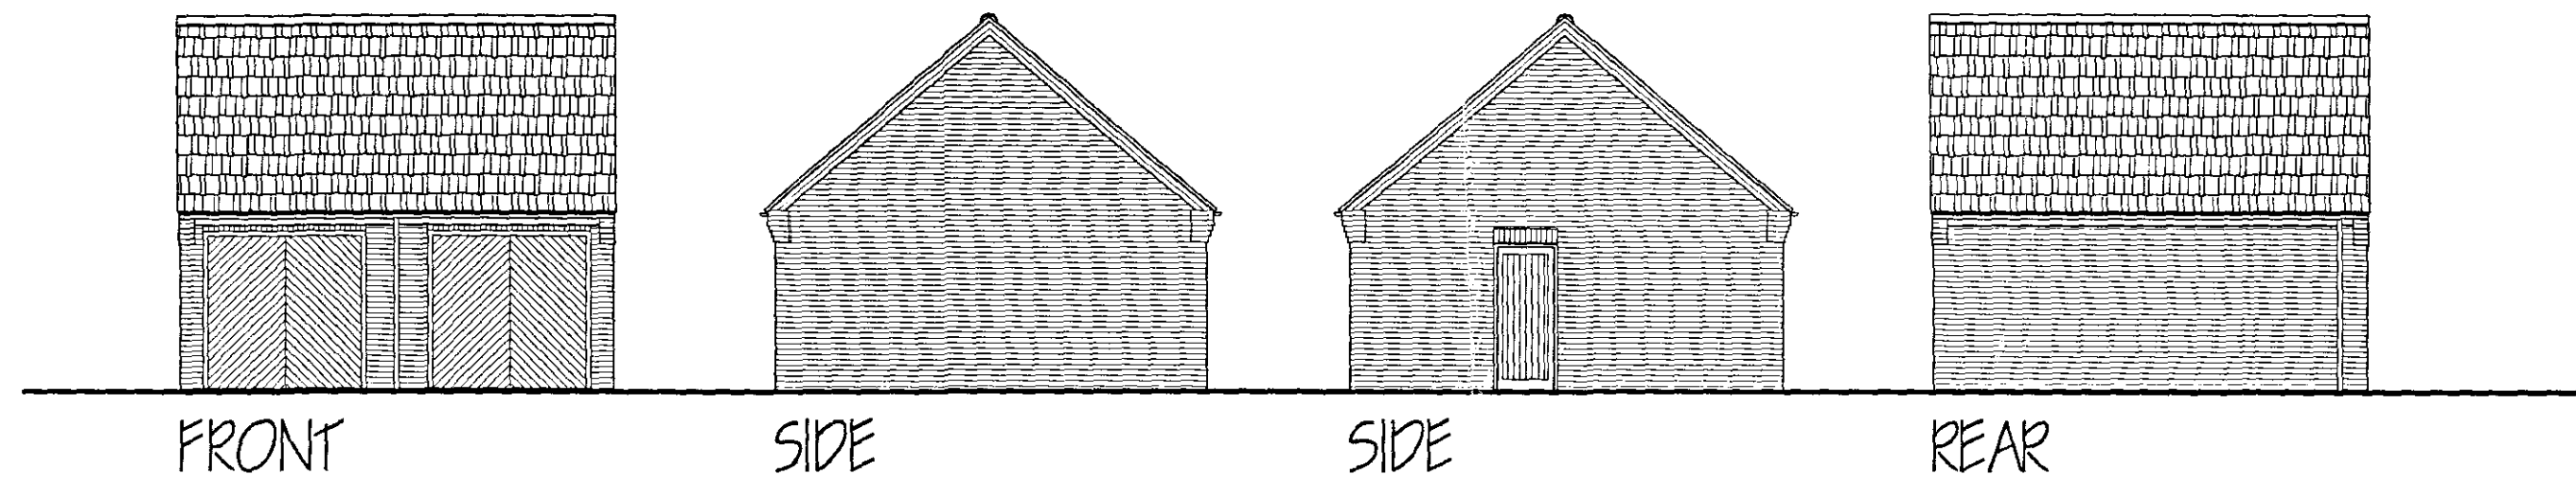

FLOOR PLAN

**DETERMINED
PLAN**

Planning Development
18 APR 2005
0502105

G. R. MERCHANT I.ENG AMICE FWVO ARCHITECTURAL, STRUCTURAL AND LAND DRAINAGE CONSULTANTS Unit 4, Wrights Mews 18A Park Road, Holbeach, Spalding, Lincs. PE12 7EL Tel: 01408 450800 Fax: 01408 428744 E-Mail: G. R. Merchant @ Merchant. FU. Co., UK	
Project PROPOSED REPLACEMENT DWELLING THE COTTAGE MAIN ROAD GEDNEY LINS	
Client FENBANK BUILDERS	
Drawing PLANS & ELEVATIONS OF GARAGE AS PROPOSED	
Job Ref. 1158/ 05	Drawing No. 05
Date APR 2005	Drawn JPW
Scales 1/50 1/100	
DO NOT SCALE FROM THIS DRAWING This drawing is copyright and may not be altered, copied, photographed or used for any other purpose other than that for which it is issued. The General Contractor is to check all dimensions on site and report any discrepancies to the Architect. All details shown on the drawing including foundations are based upon typical site conditions noted in the report. No responsibility can be accepted for abnormal conditions which may be discovered during construction unless reported to the Architect so that design amendments may be considered. All wall sections are constructed in respect of foundations to establish specific site conditions before foundation work is undertaken. The drawing is limited in the amount of information contained and does not purport to order a full specification of the works. It is solely for the purpose of obtaining planning / building regulations approval. This drawing must not be used as a contract document alone. The works will not be supervised or financed on site by G. R. Merchant or any representative thereof. It is the client or their appointed agents responsibility to ensure compliance with all applicable laws, regulations, and standards. All materials to be used (including off-site materials and all components and materials etc. to be used) must and installed etc. to meet standards with manufacturers instructions and relevant rules of practice. Builders shall conform to appropriate British standard specification or BSAs equivalent or European code equivalent. The Employer / Client shall ensure that the approved contractor is competent and able to achieve compliance with health and safety legislation for Building sites and work places. The Employer / Client is advised that should the contractor fail to comply with the Construction Design and Management Regulations or the Health and Safety Regulations will be involved. The use of small quantities of all items is shown on the drawing and the client may not necessarily receive but may be required to inform an appropriate authority.	