




Extend existing chimney stack to right shown. Line out and flash with Code 4 lead as necessary. Provide d.p.c. above roof (Eng. Bmtg.).

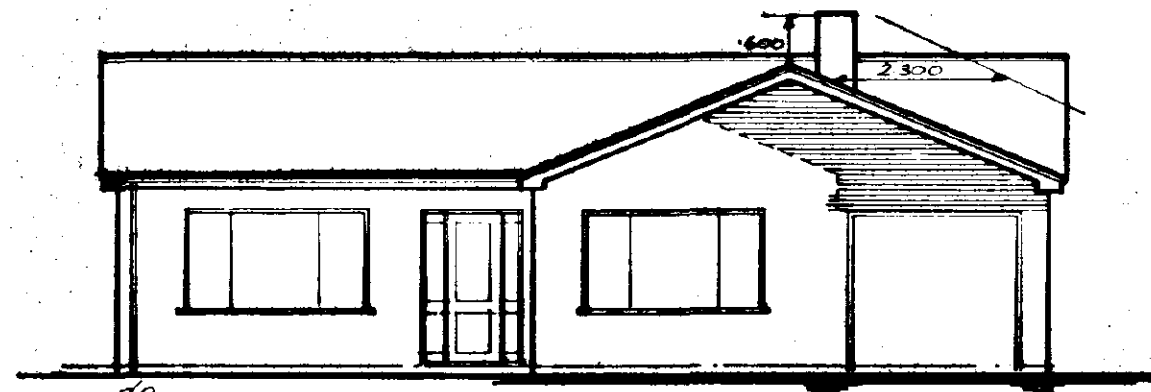


FRONT ELEVATION.

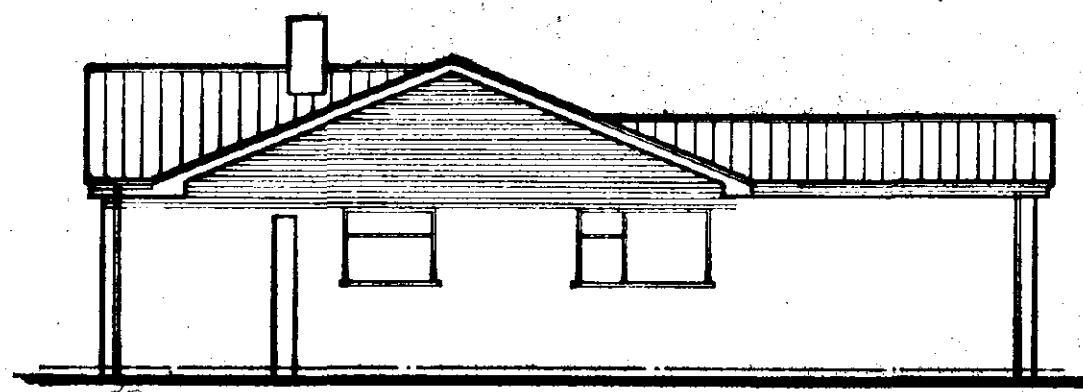

SIDE ELEVATION.

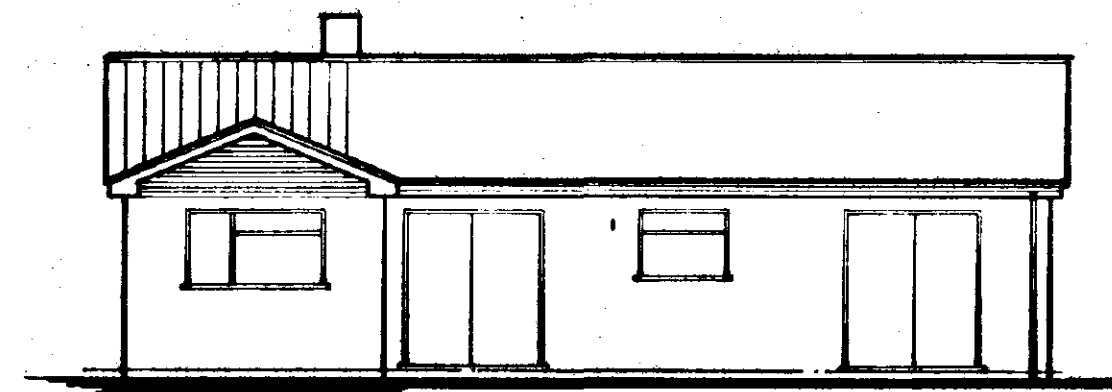


REAR ELEVATION.

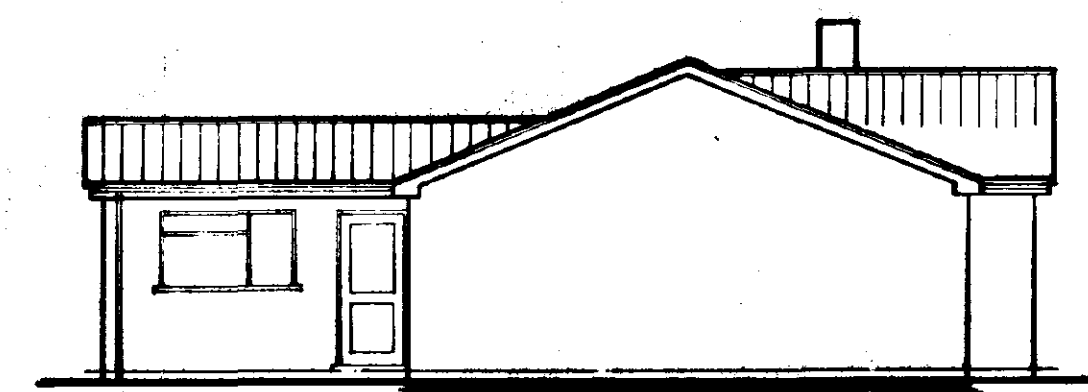

SIDE ELEVATION.


Roof Case:
Any concrete interlocking roof tiles to match existing (to match style) on 32x32mm tile battens (as are) on sarking (unbearable) felt. Make good all areas and lift ex brickwork as necessary.

Remove existing flat roof cover and modify eaves to allow new 100x47mm rafters to be braced over ex plate.

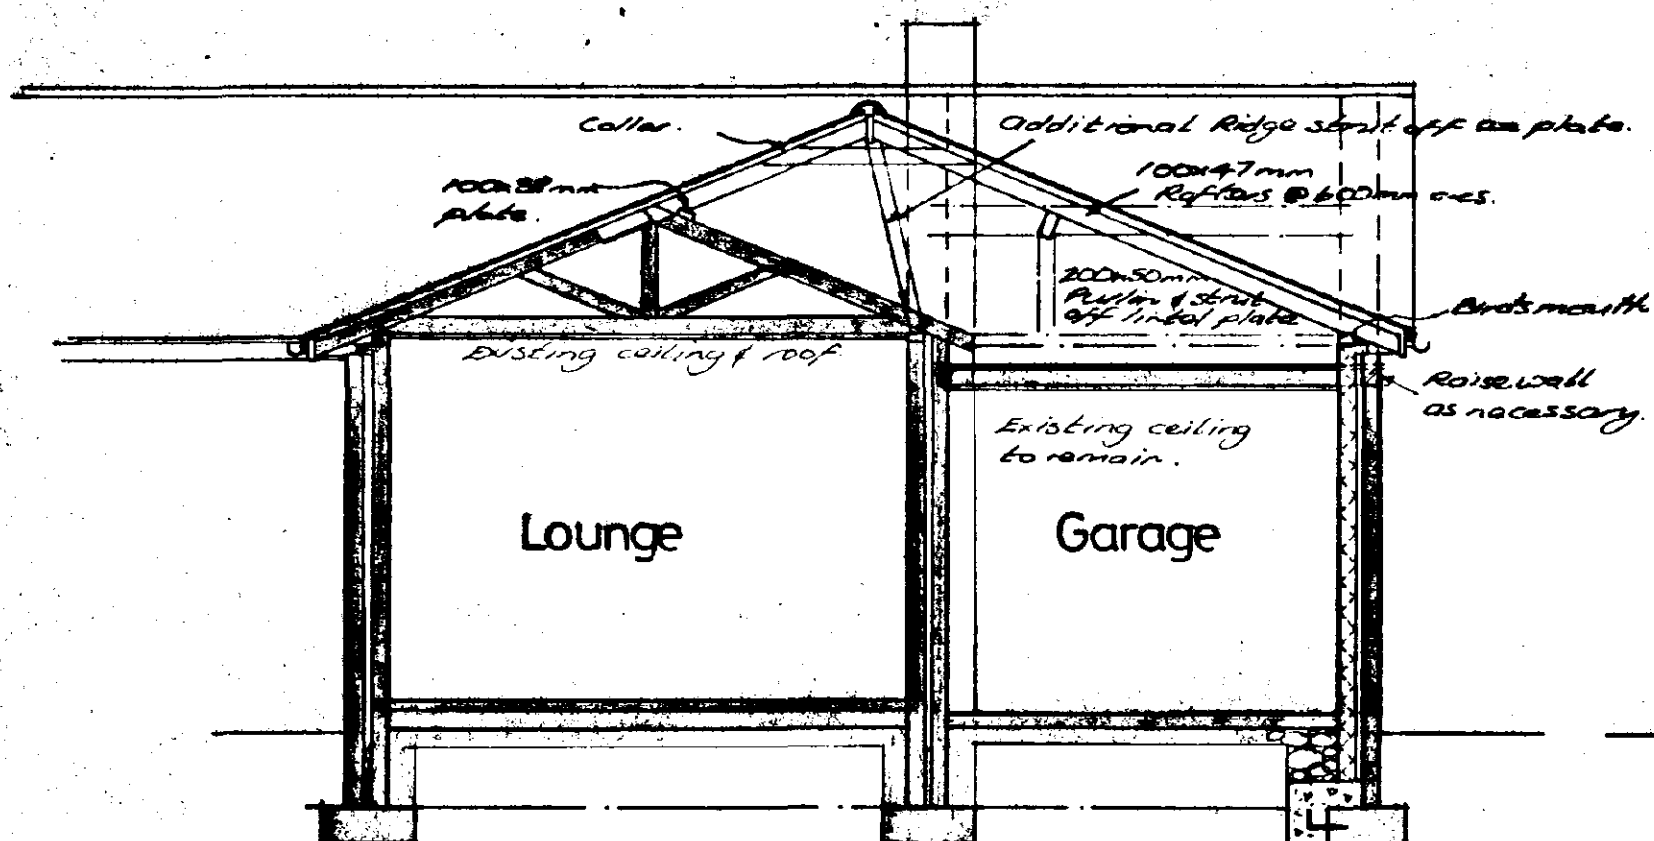


SECTION a-a.


Within existing foundation (if required when excavated) all work to be carried out to local authorities requirements. Make good all areas.

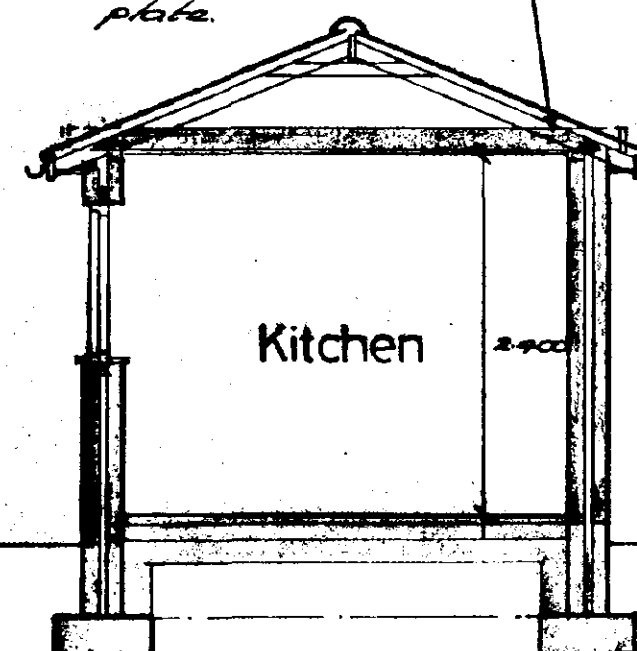

SECTION b-b.

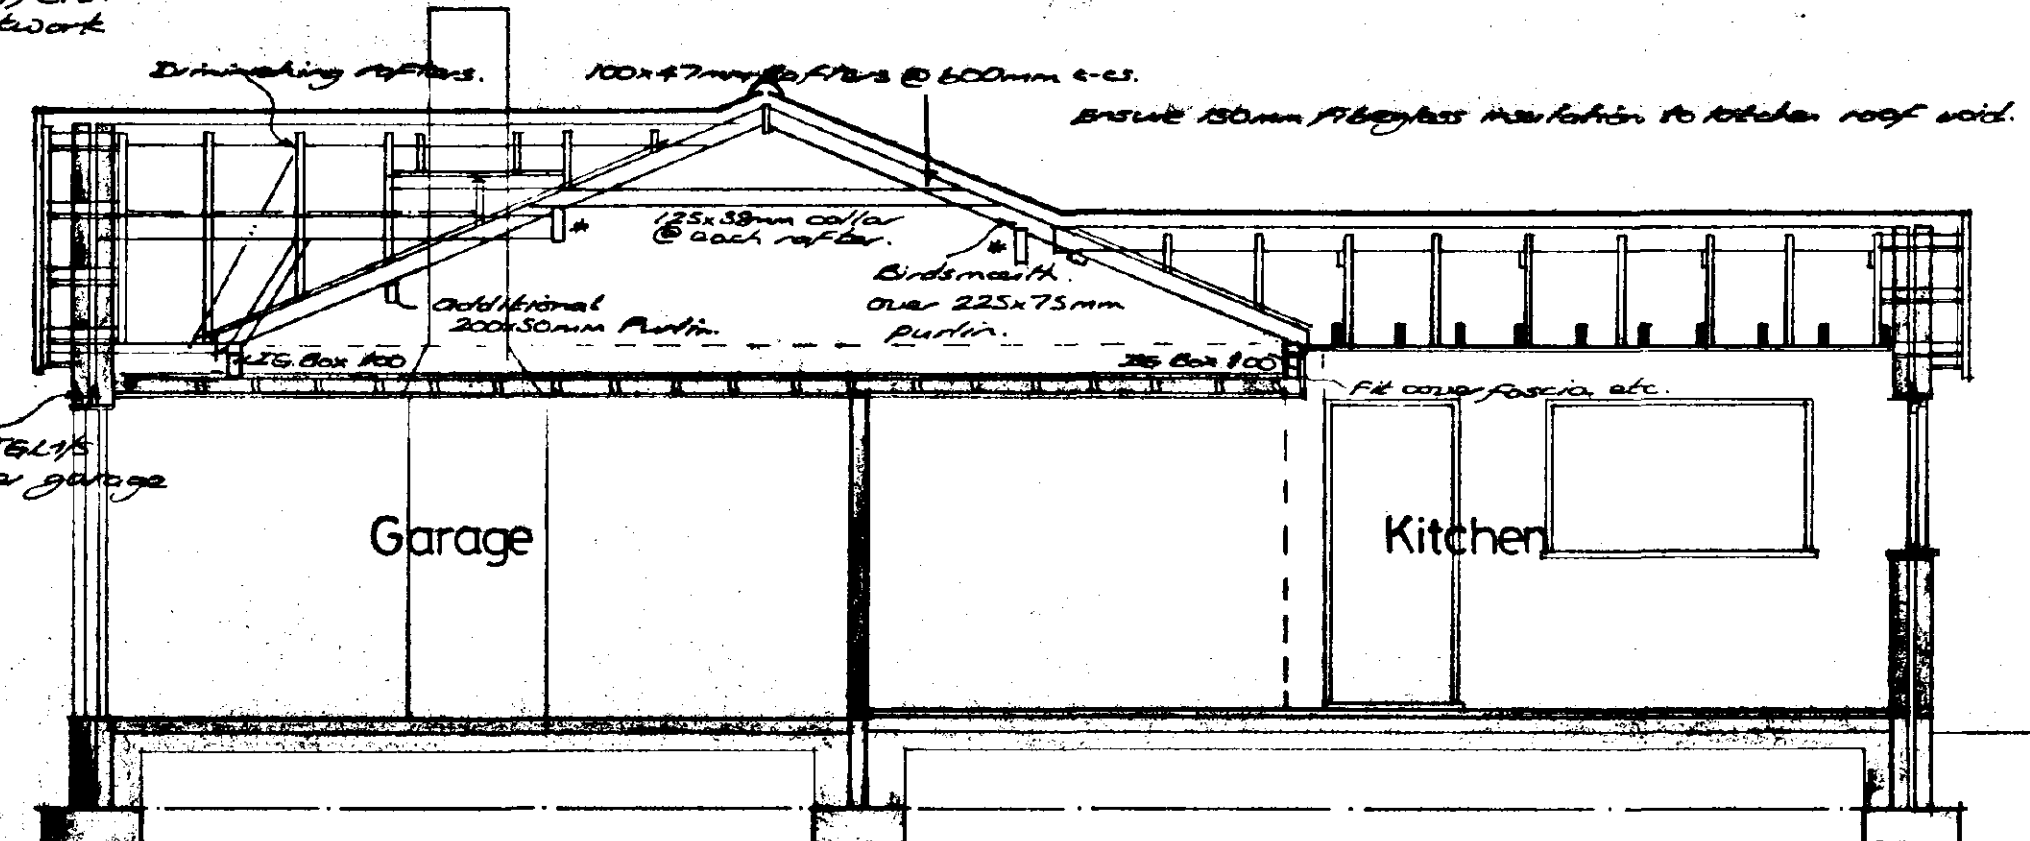


SECTION c-c.

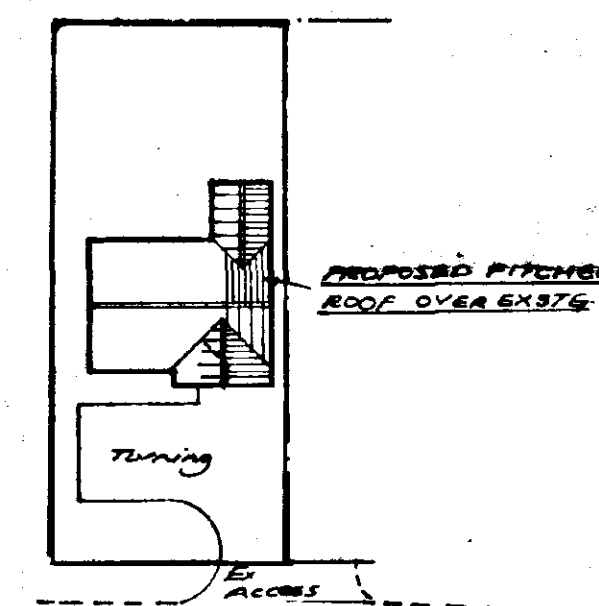

Engine Dyke


SITE PLAN 1-500.

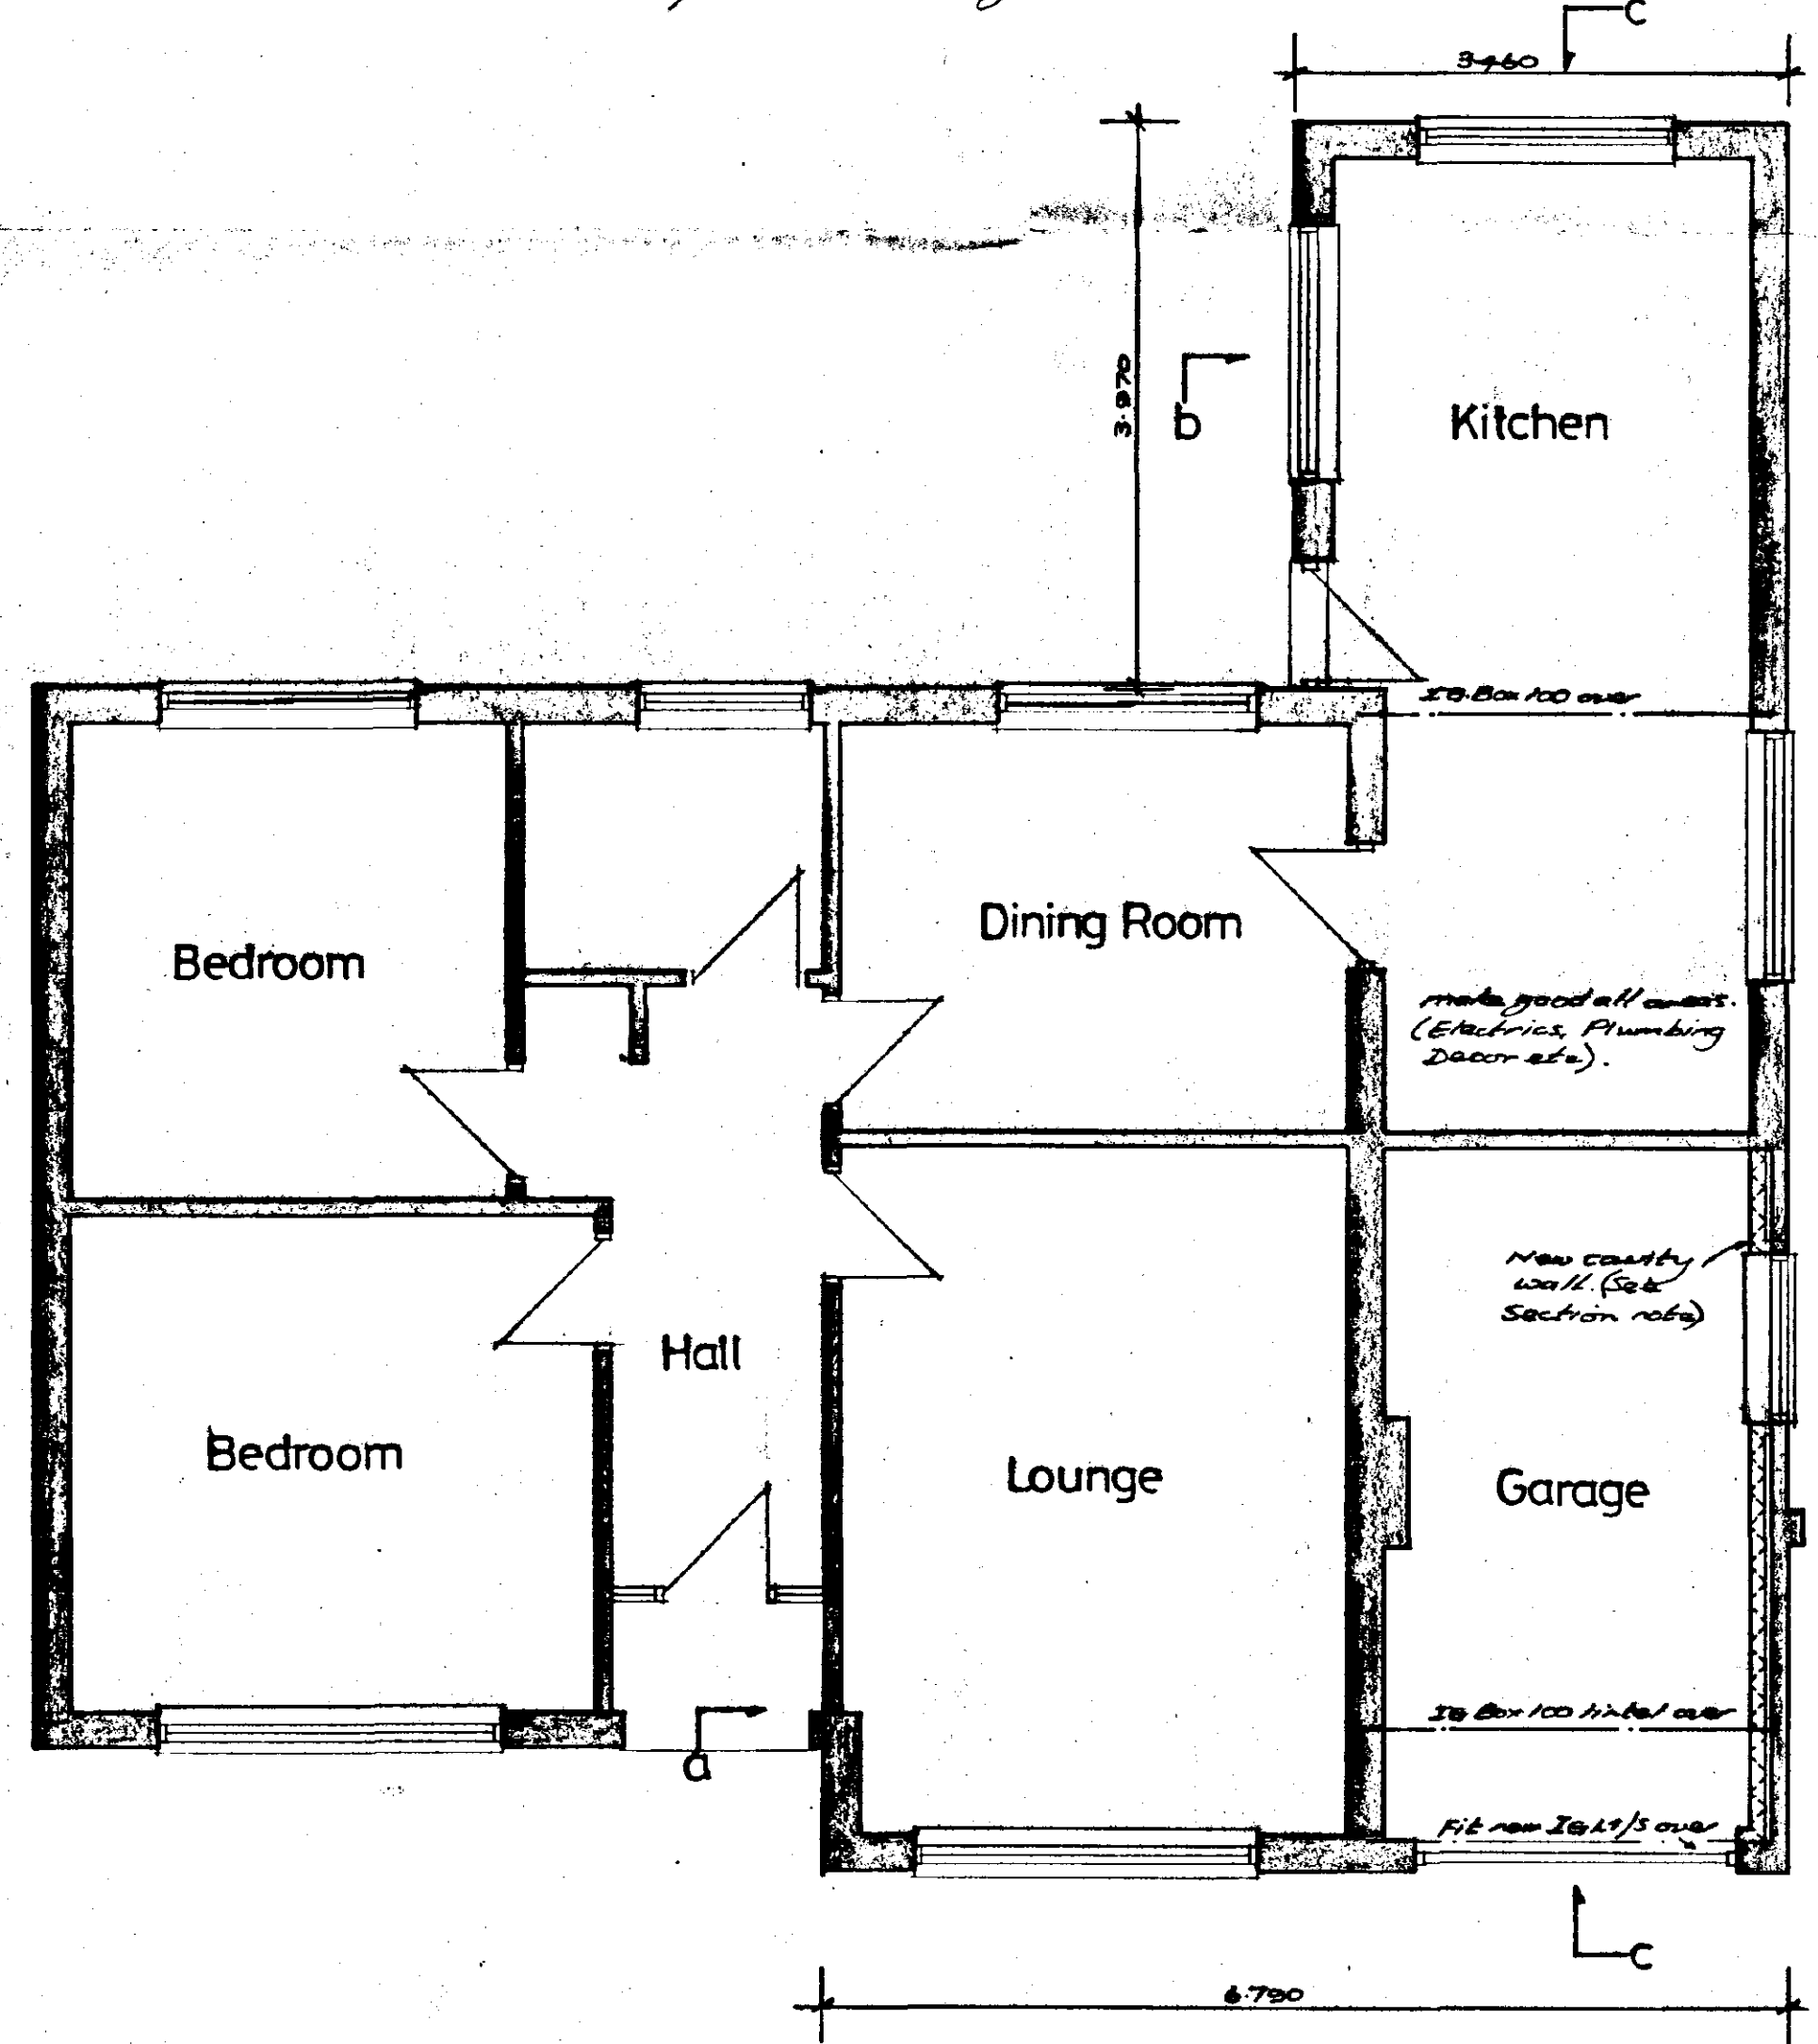

FLOOR LAYOUT.


Note: Check all existing timbers for adequacy when work commences.
Investigate all existing rainwater goods and soakaways. Re-fit and fit new 112mm dia rainwater gutters & 68mm dia downpipes connected into existing & new discharges. Fit new 110mm dia pvc drains in 150mm dia gravel surround to BS8000 with flexible joints at 1/100 fall to new 110mm dia filled soakaways min 5mts from building & boundary.

Make good all affected areas.
Clear away all debris from site.

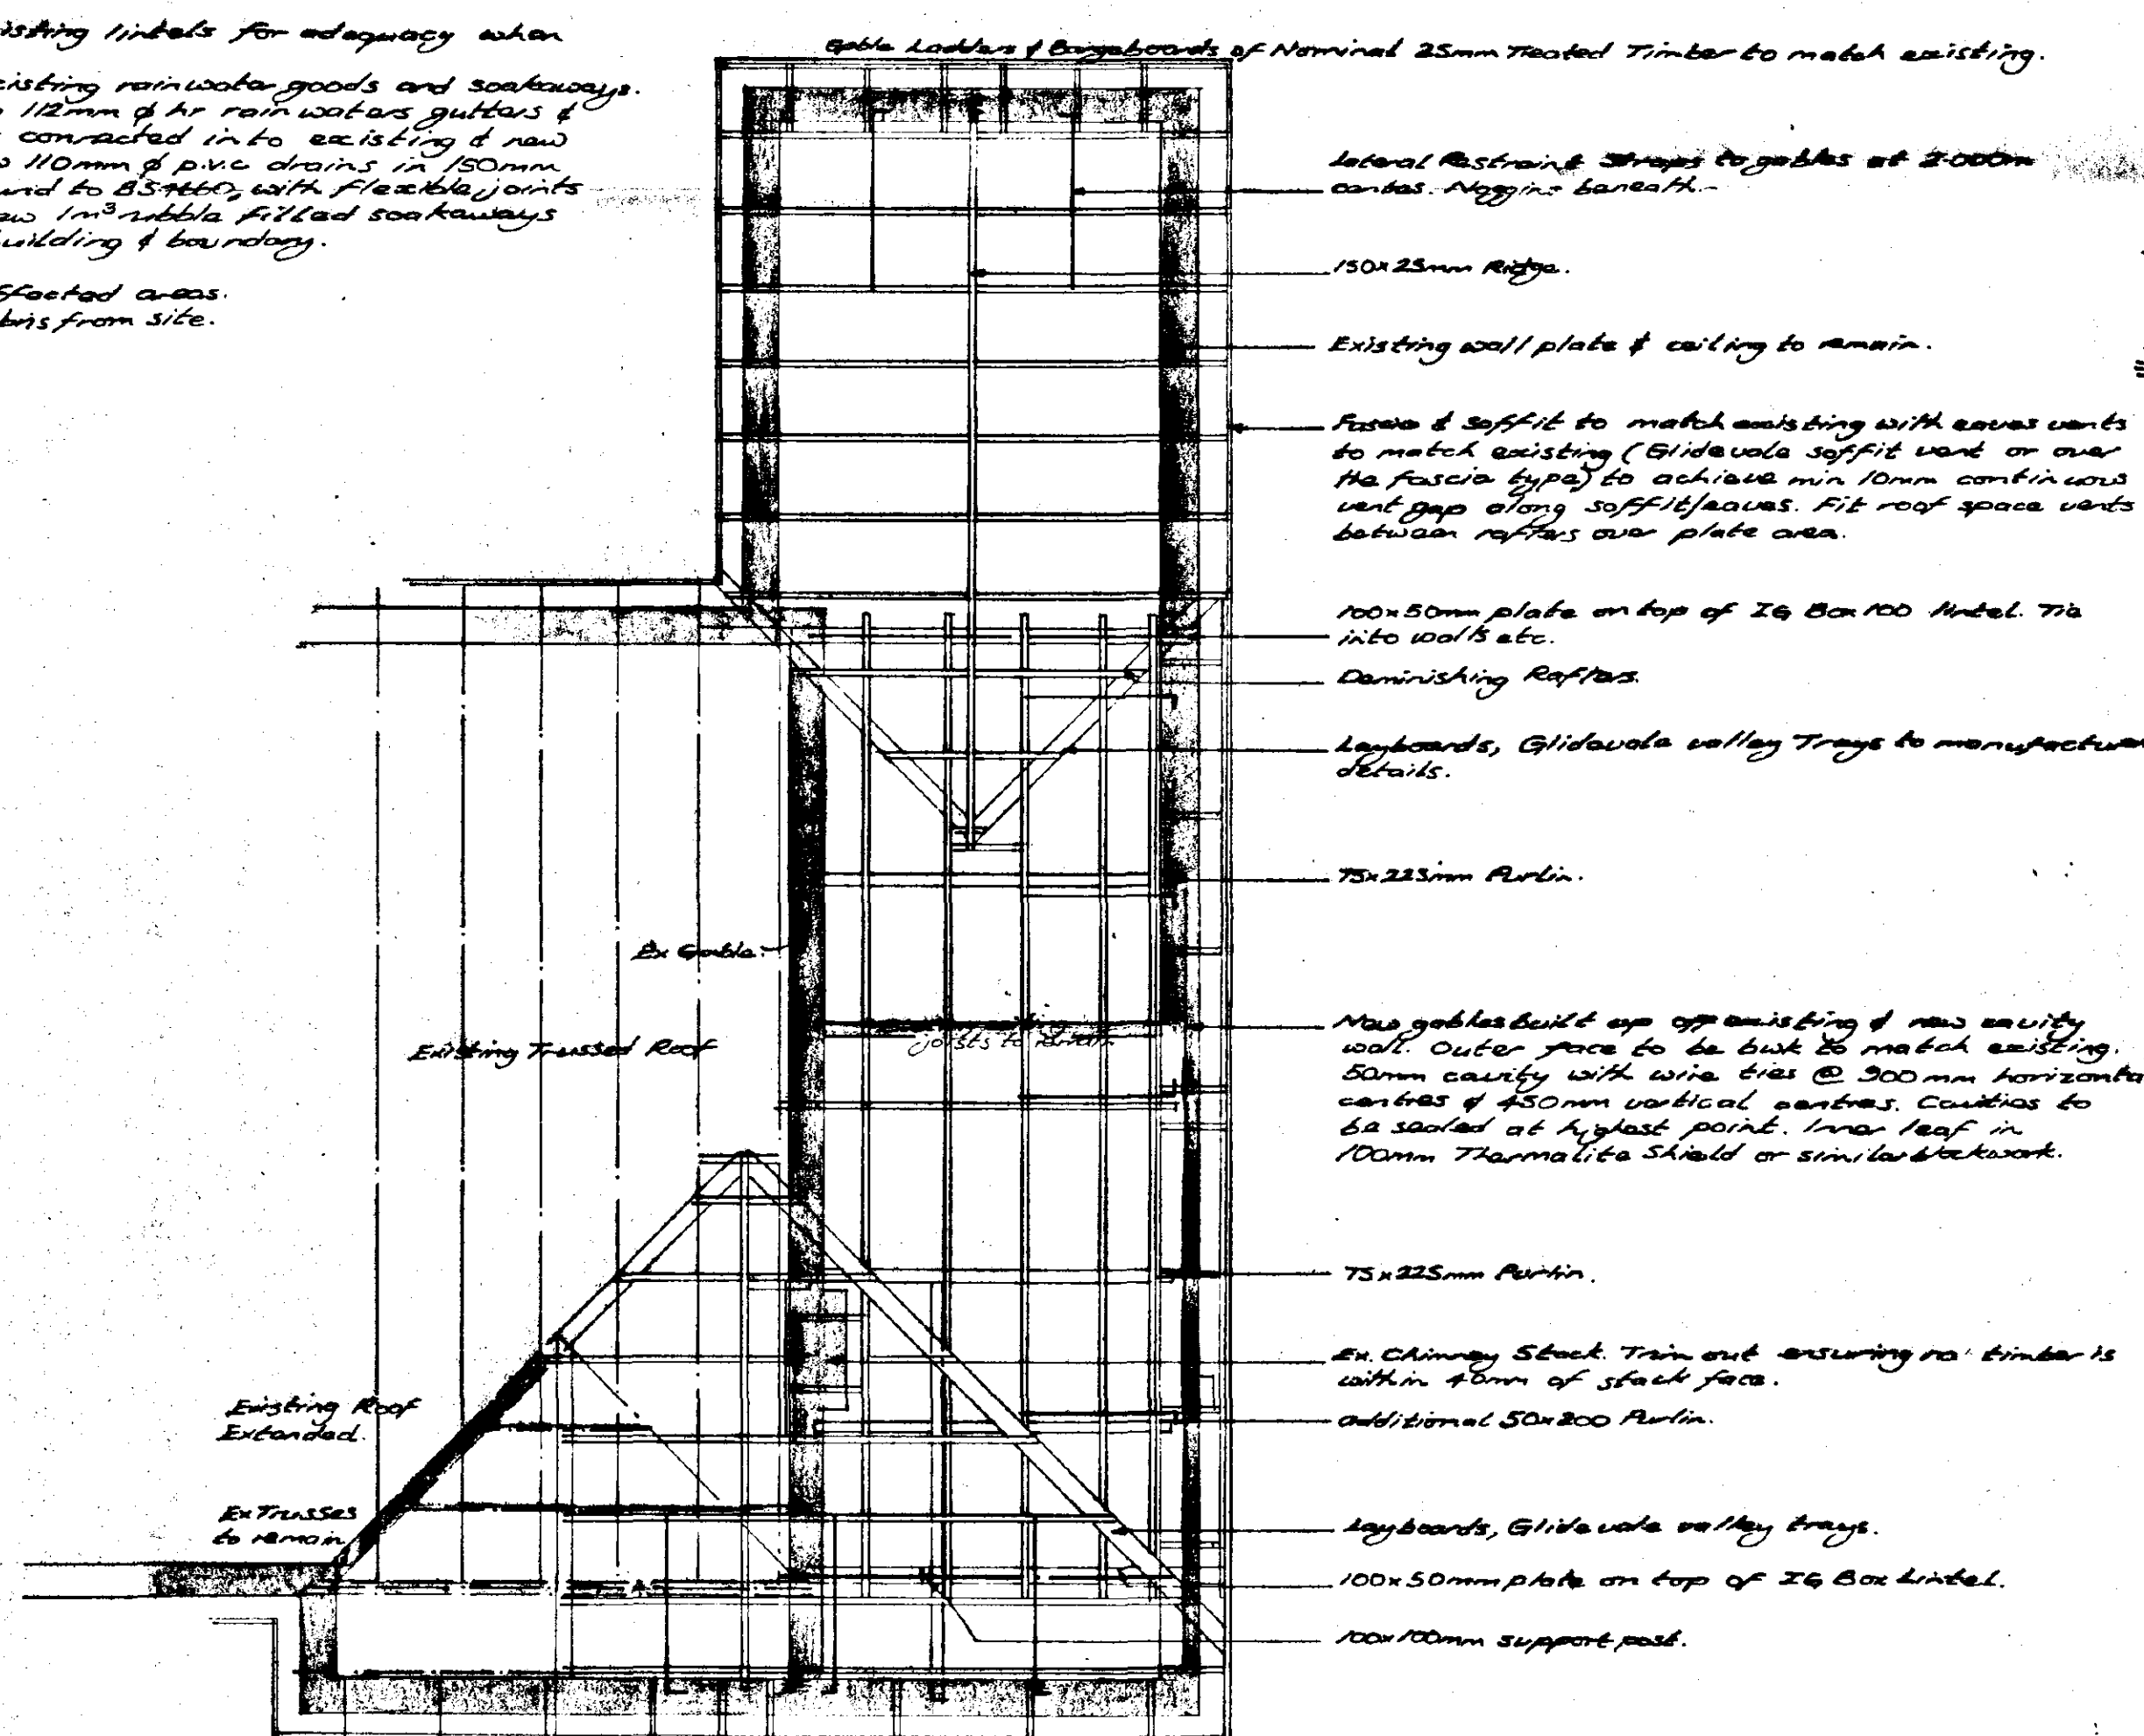

ROOF PLAN.

LOCATION PLAN 1-2500

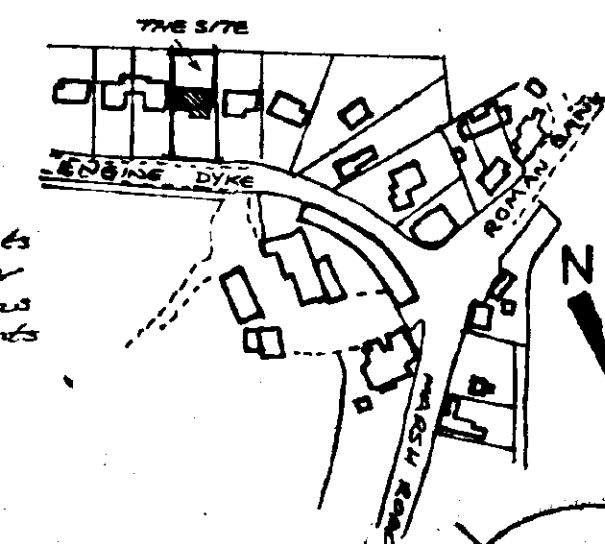

Building Design Consultancy

On Home
Viewing Close
Hollands St John
Spelling
Lines
FE12 8RS

Telephone 0800 540376
Mobile 0850 367072

Proposed Re-roofing (Part) to Bungalow at N4 Engine Dyke, Gedney Dyke. For E. Barnett.

Floor Plan.
Roof Plan.
Sections.
Elevations.

SOUTH HOLLAND D.C.
PLAN DEPT.
24 MAY 1994
REF. 0502 194

DETERMINED
PLAN

Scale 1:50, 1:100, 1:65.94, S.J.T. R.D.

Drawing no. 109-1