




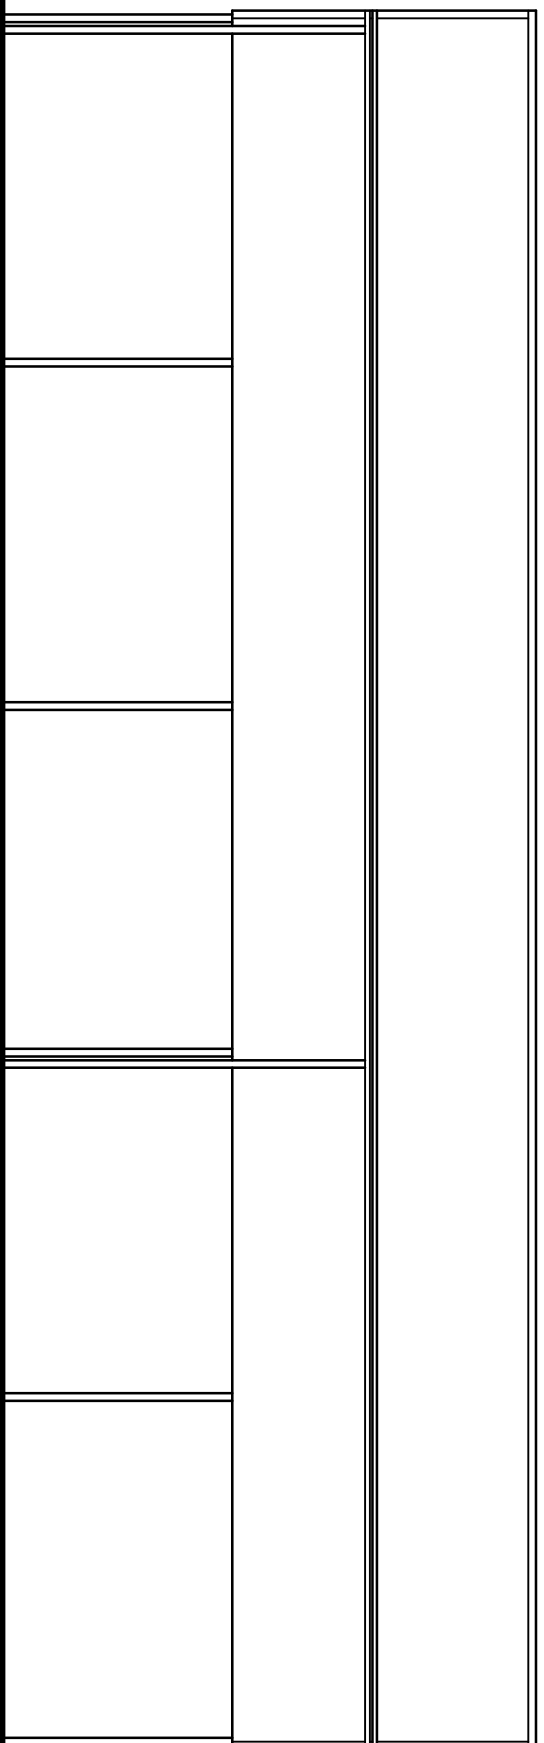


SOUTH ELEVATION

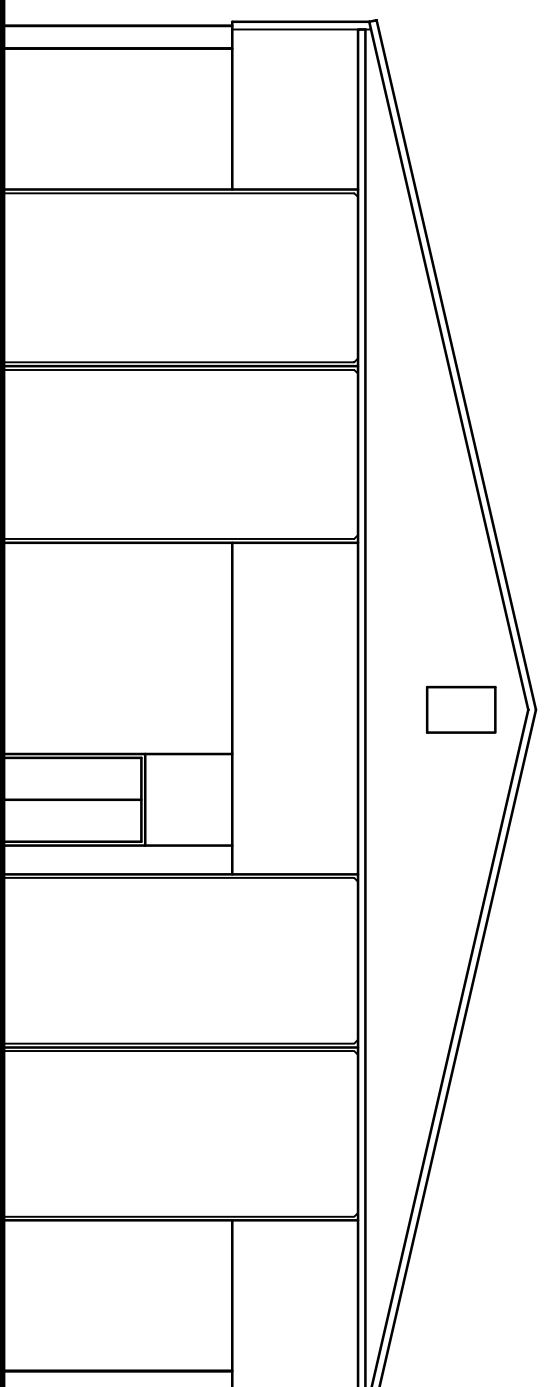

EAST ELEVATION

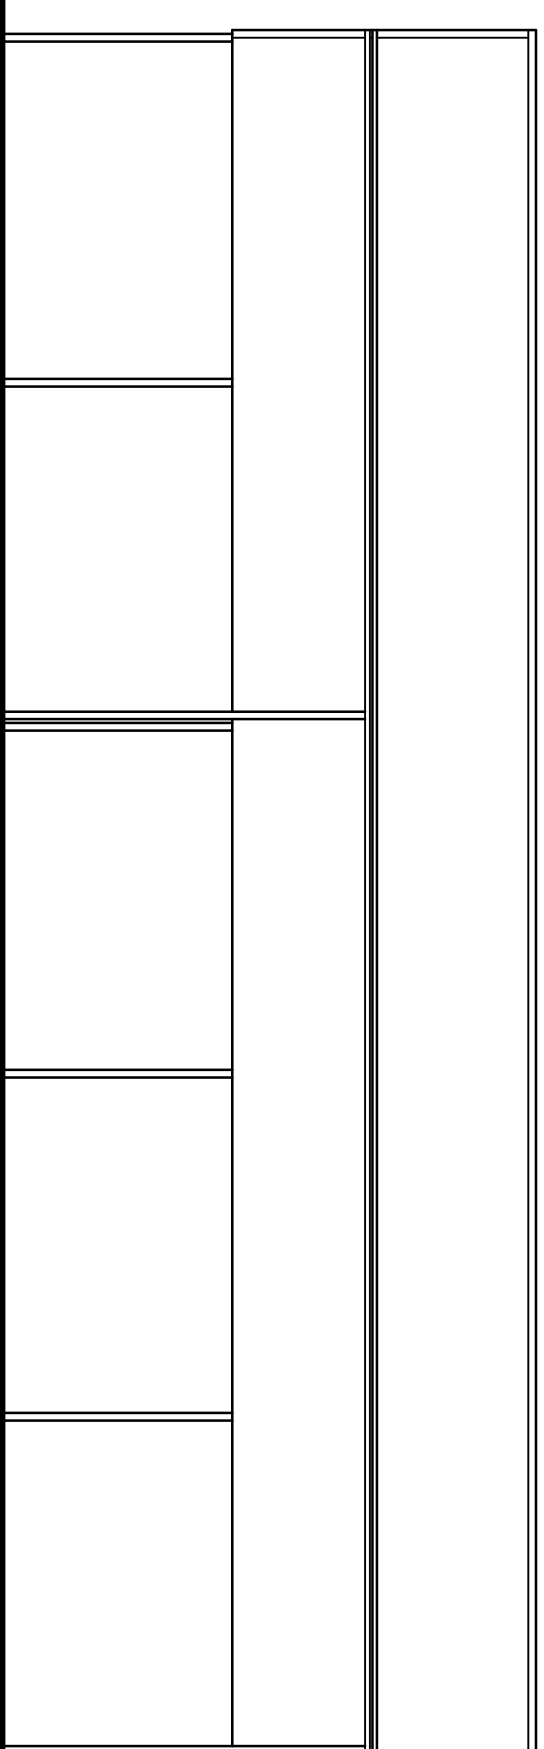

NORTH ELEVATION

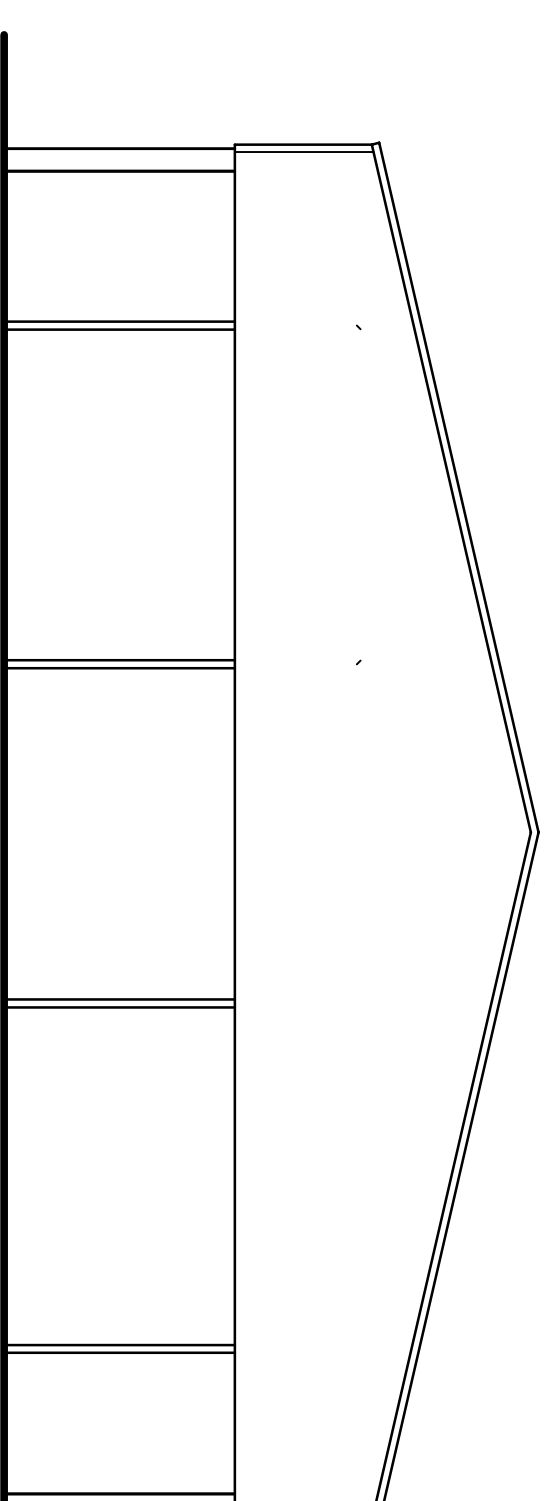

WEST ELEVATION

[illegible]

G. R. MERCHANT LTD.
LEUNG AMICE FWO
ARCHITECTURAL, STRUCTURAL
AND LAND DRAINAGE
CONSULTANTS

4 Wrights Mews
12A Park Road, Holbeach,
Spalding, Lincs. PE12 7EE
Tel: 01406 490800
Fax: 01406 492744
E-Mail: g.r.merchant@btconnect.com

Project
PART CLASS Q BARN CONVERSION
MARSH LANE
CEDNEY DROVE END
SPALDING, Lincs.

Client
MR AHAY

Drawing
FLOOR PLAN - EXISTING
ELEVATIONS - EXISTING
LOCATION PLAN


Job Ref.	Drawing No.
----------	-------------

Date	Drawn
JAN 2022	SLB


Scales

DO NOT SCALE FROM THIS DRAWING

150 & 1100 (Unless Otherwise Stated)

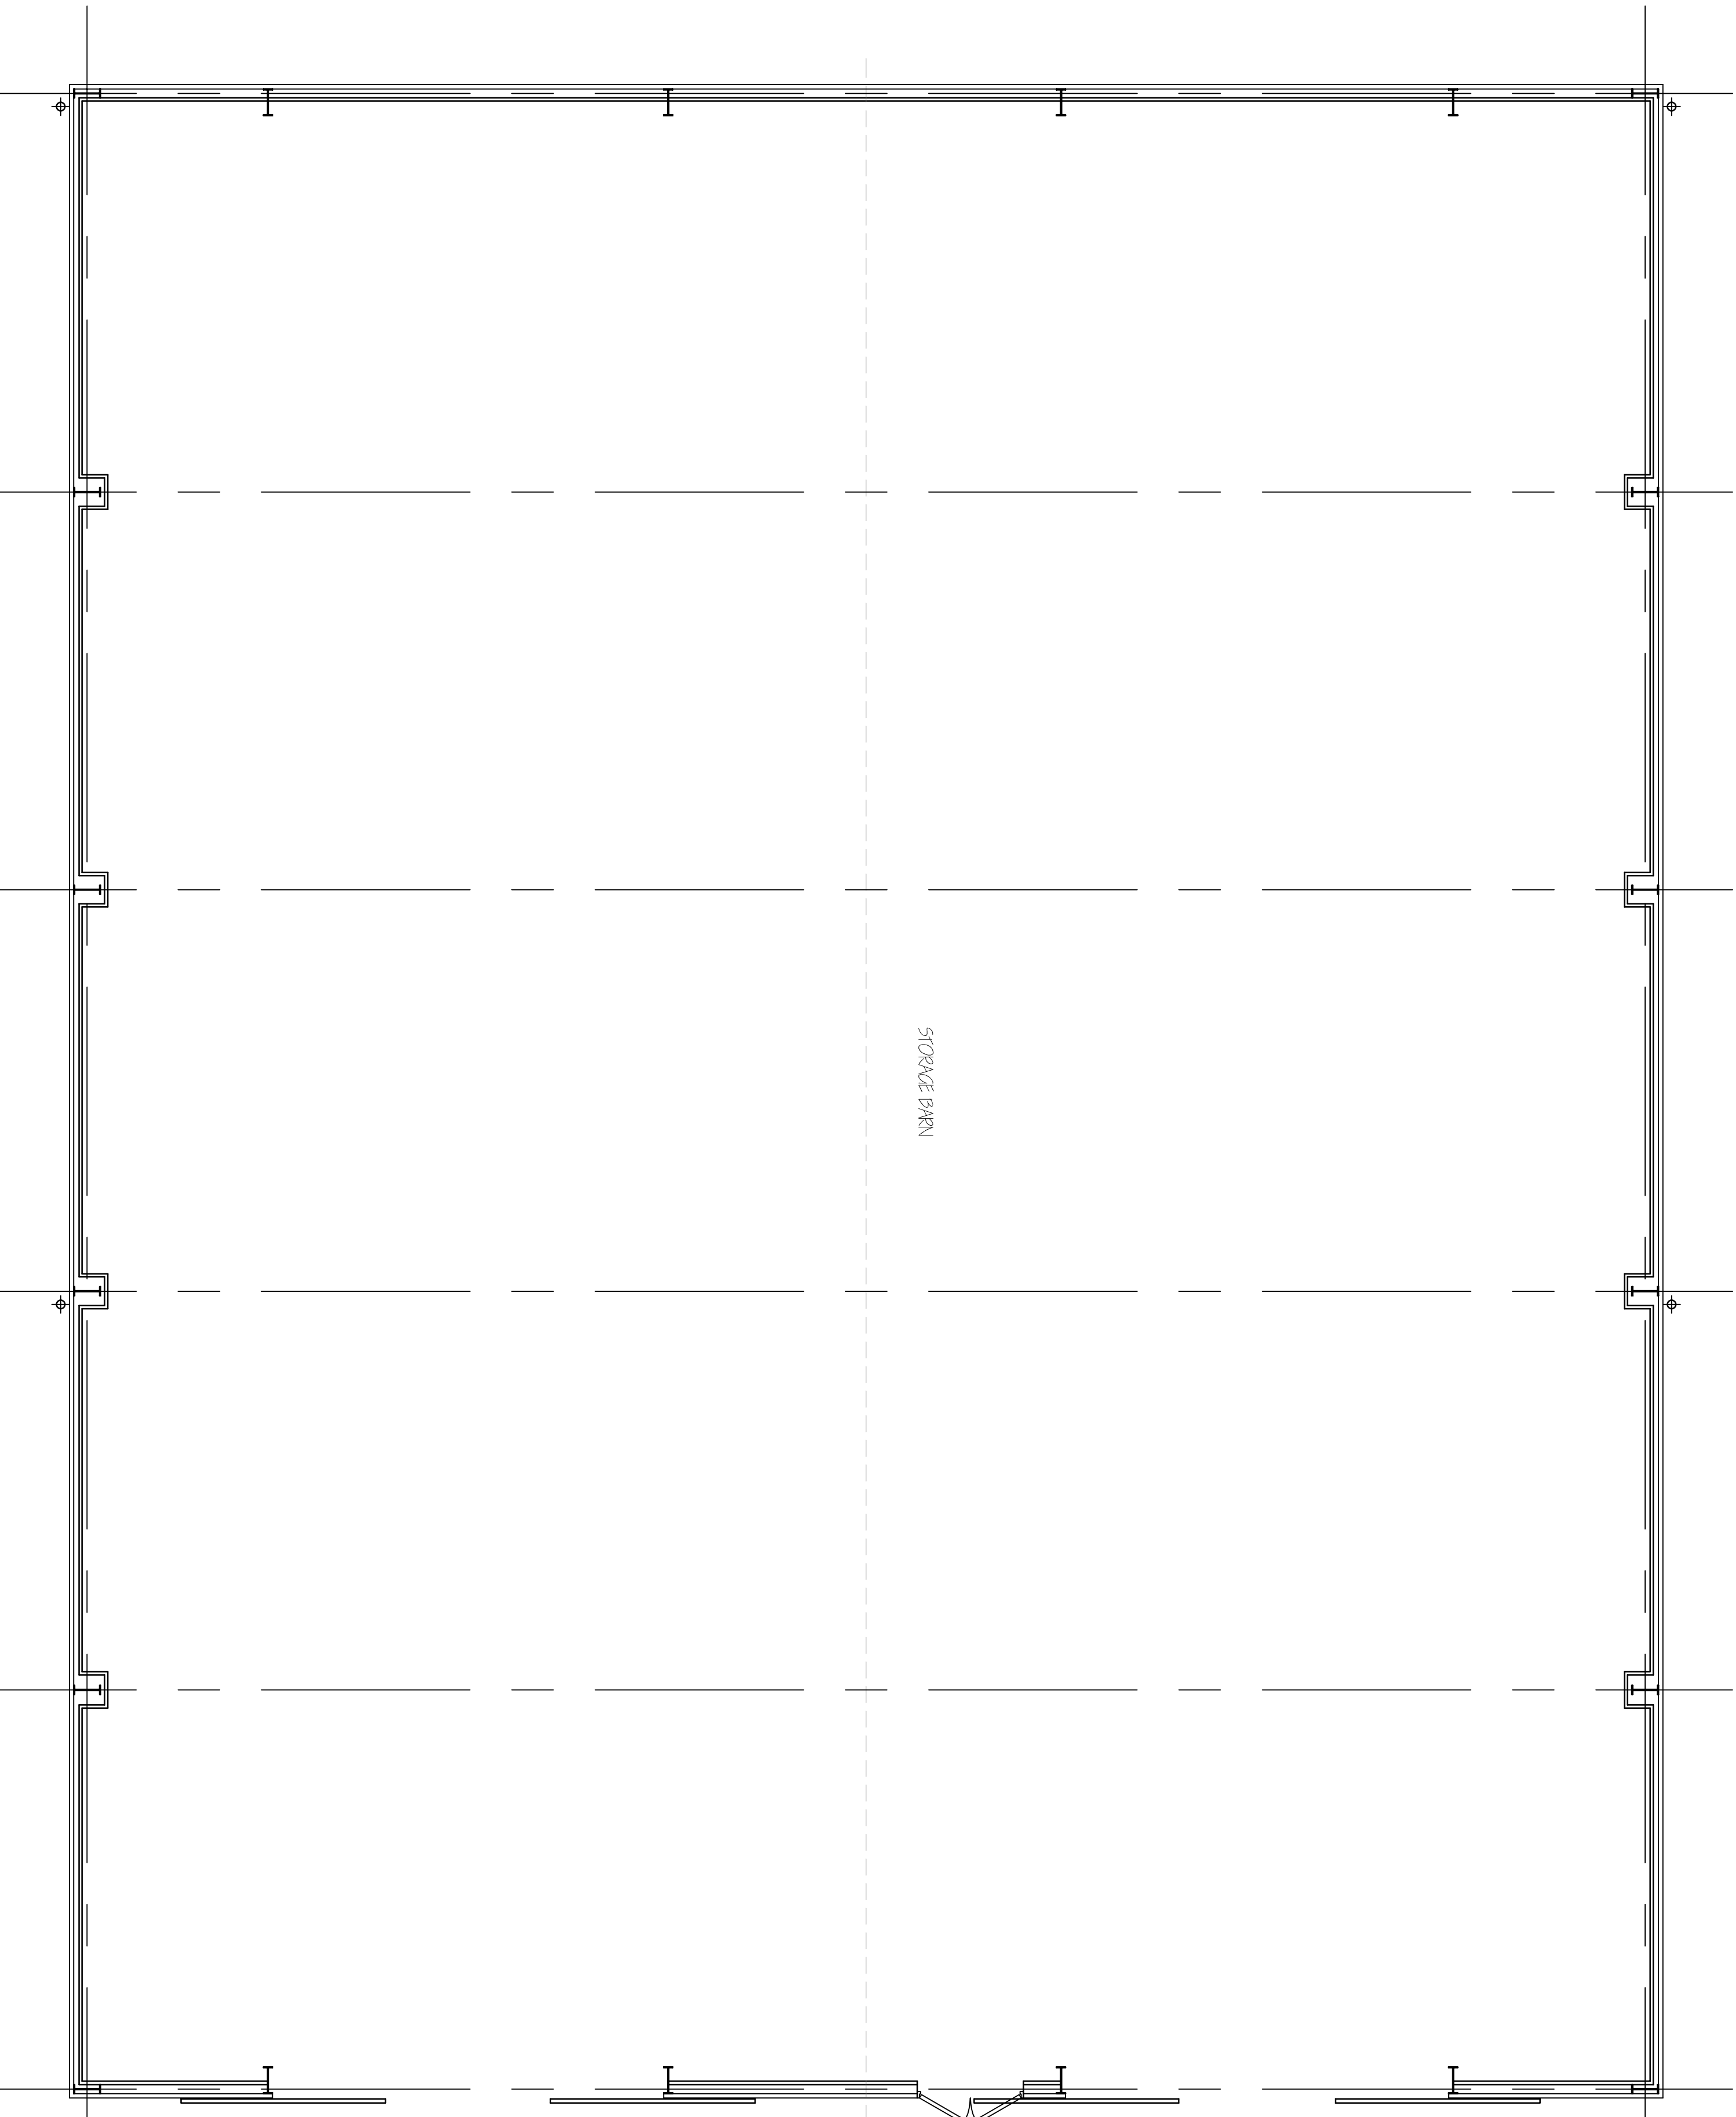

GROUND FLOOR PLAN

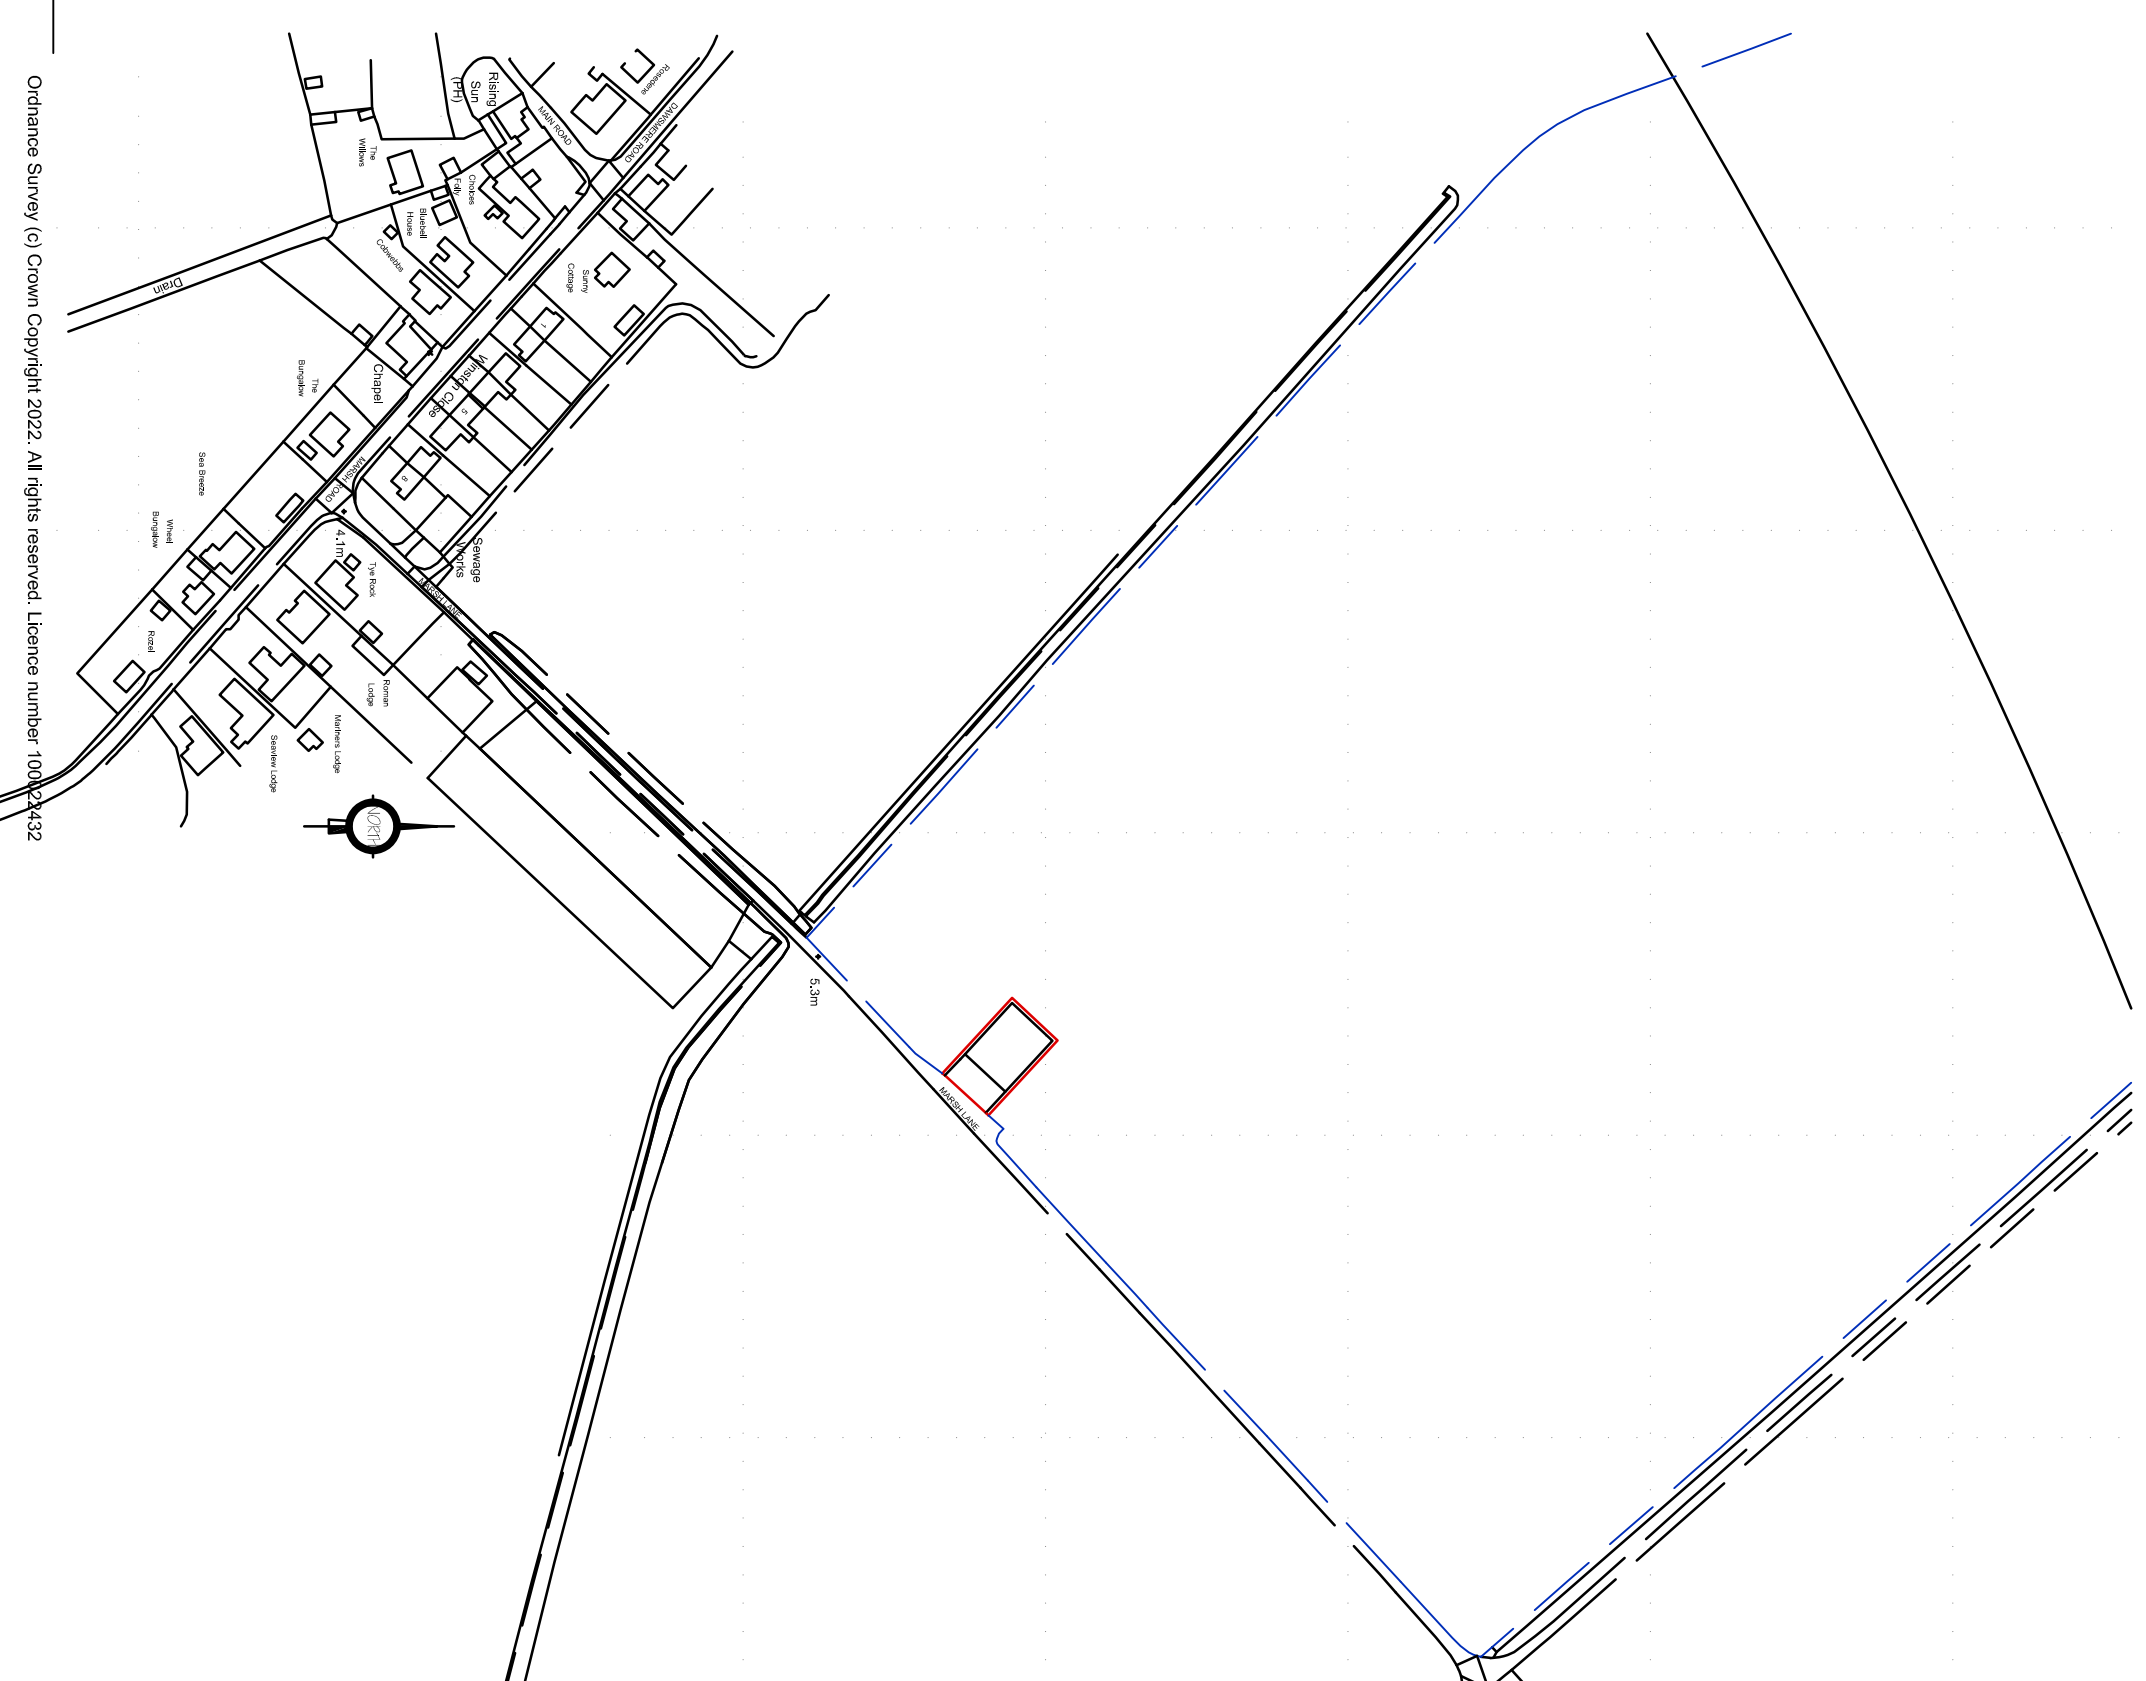

LOCATION PLAN 1:250