




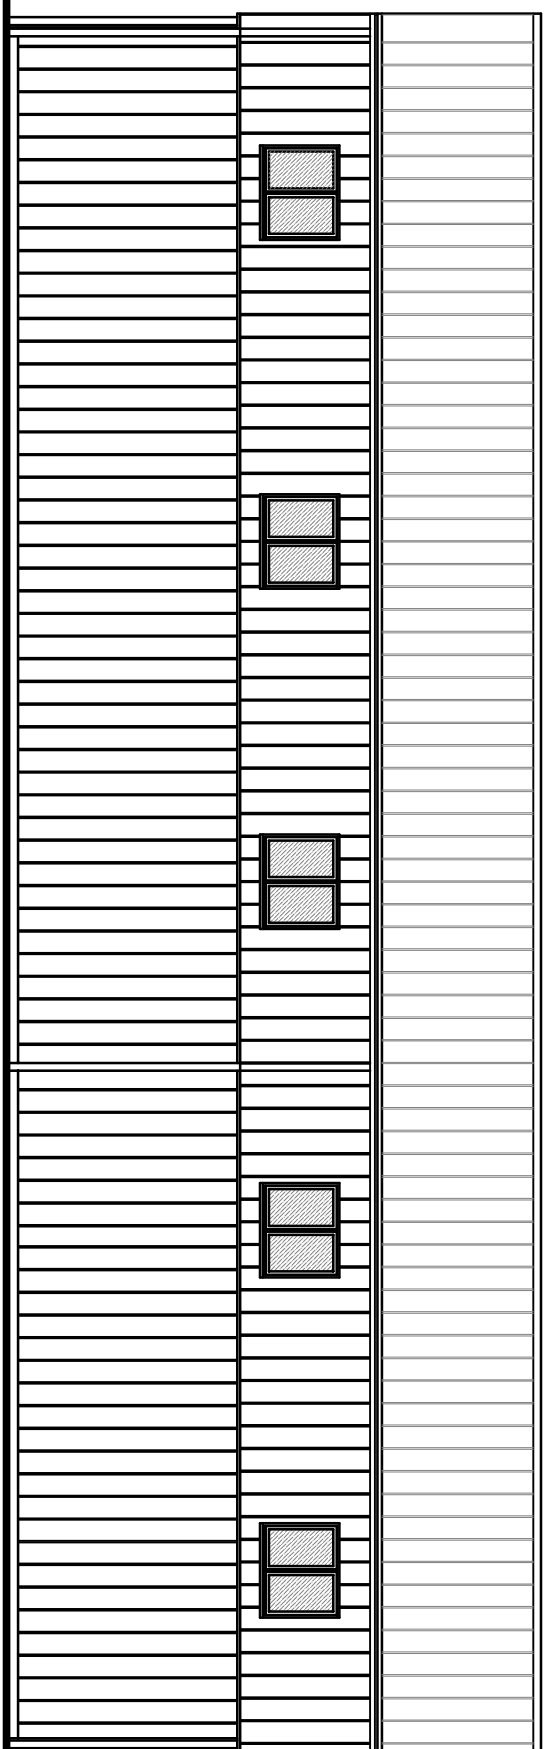


SOUTH ELEVATION

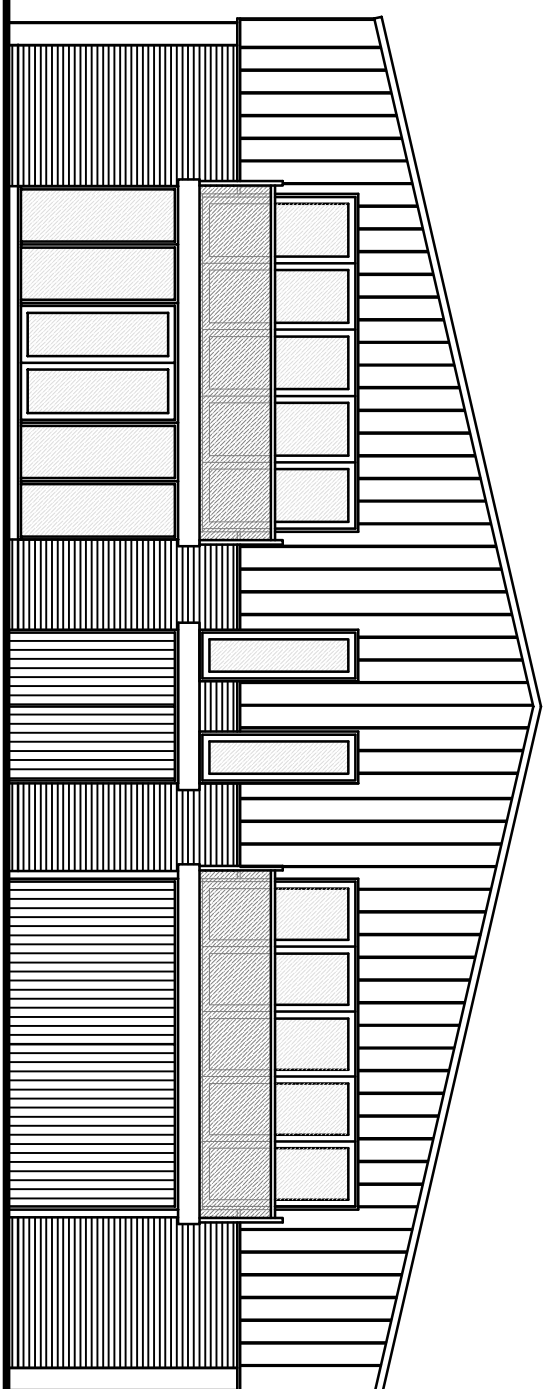

EAST ELEVATION

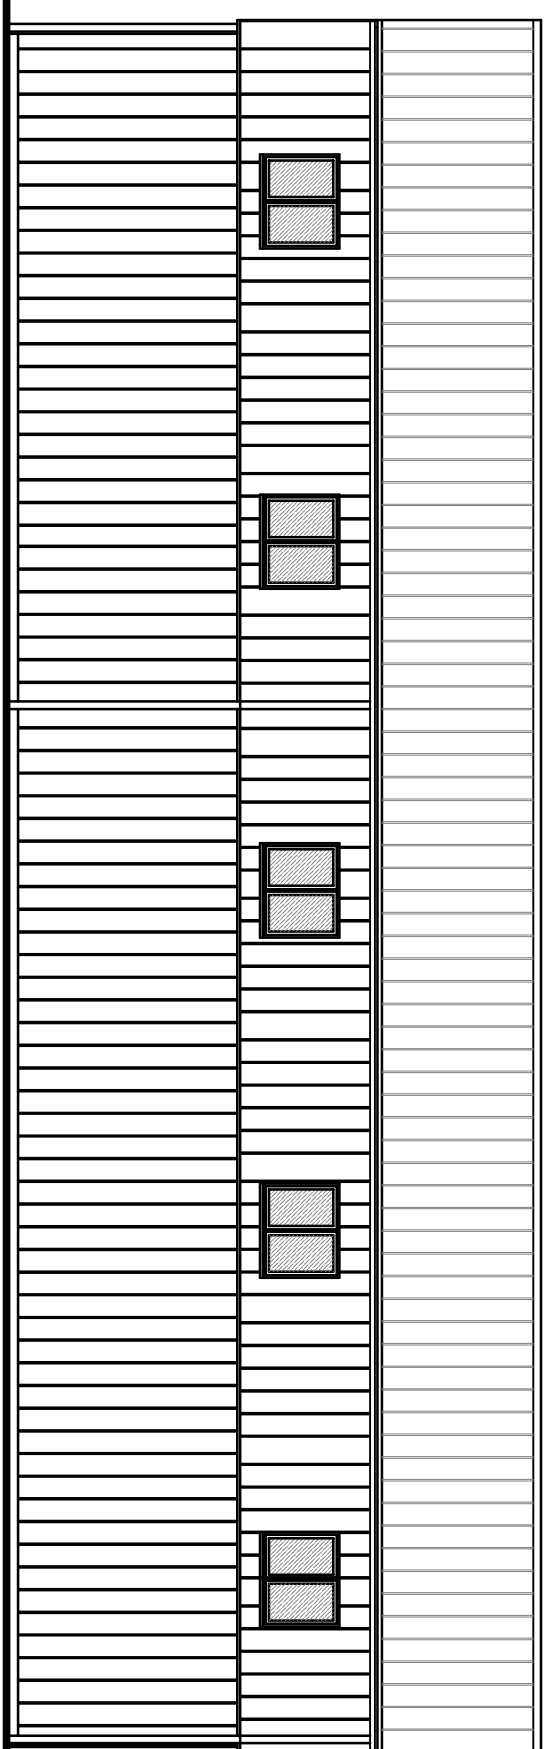

NORTH ELEVATION

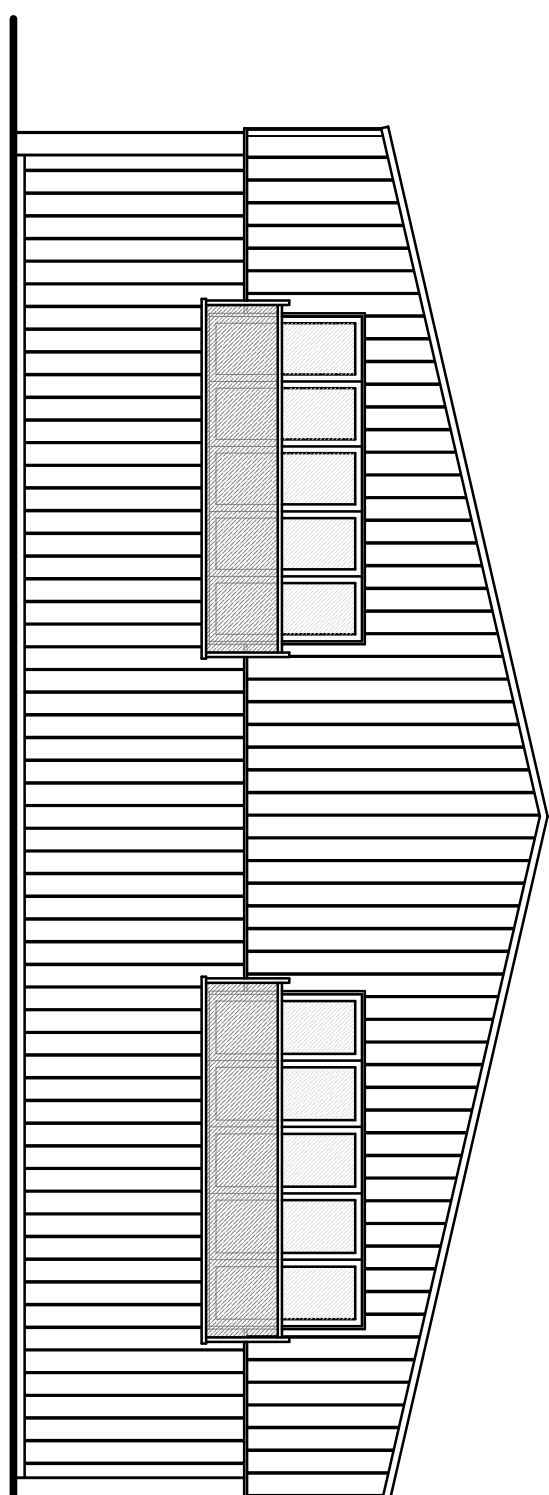

WEST ELEVATION

[illegible]

Materials Schedule:

Walls:

Brickwork: Vandersanden "Old Farm House Blend"

Cladding: Wood grain Vertical Wall Cladding - Stone Grey

Roofing:

Box Profile Steel Cladding - Grey

Project	PART CLASS OF BRAN CONNECTION MAGNET LAKE DEVELOPMENT PHASE END SPALDING, LINCOS.					
Client	MR A HWY					
Drawing	GROUND FLOOR PLAN - PROPOSED ELEVATIONS - PROPOSED					
Job Ref.	3960-21		Drawing No.	04.		
Date	MAR 2022.		Drawn	SLP.		
Scales	1:50 & 1:200 (Unless Otherwise Stated)					
DO NOT SCALE FROM THIS DRAWING						