
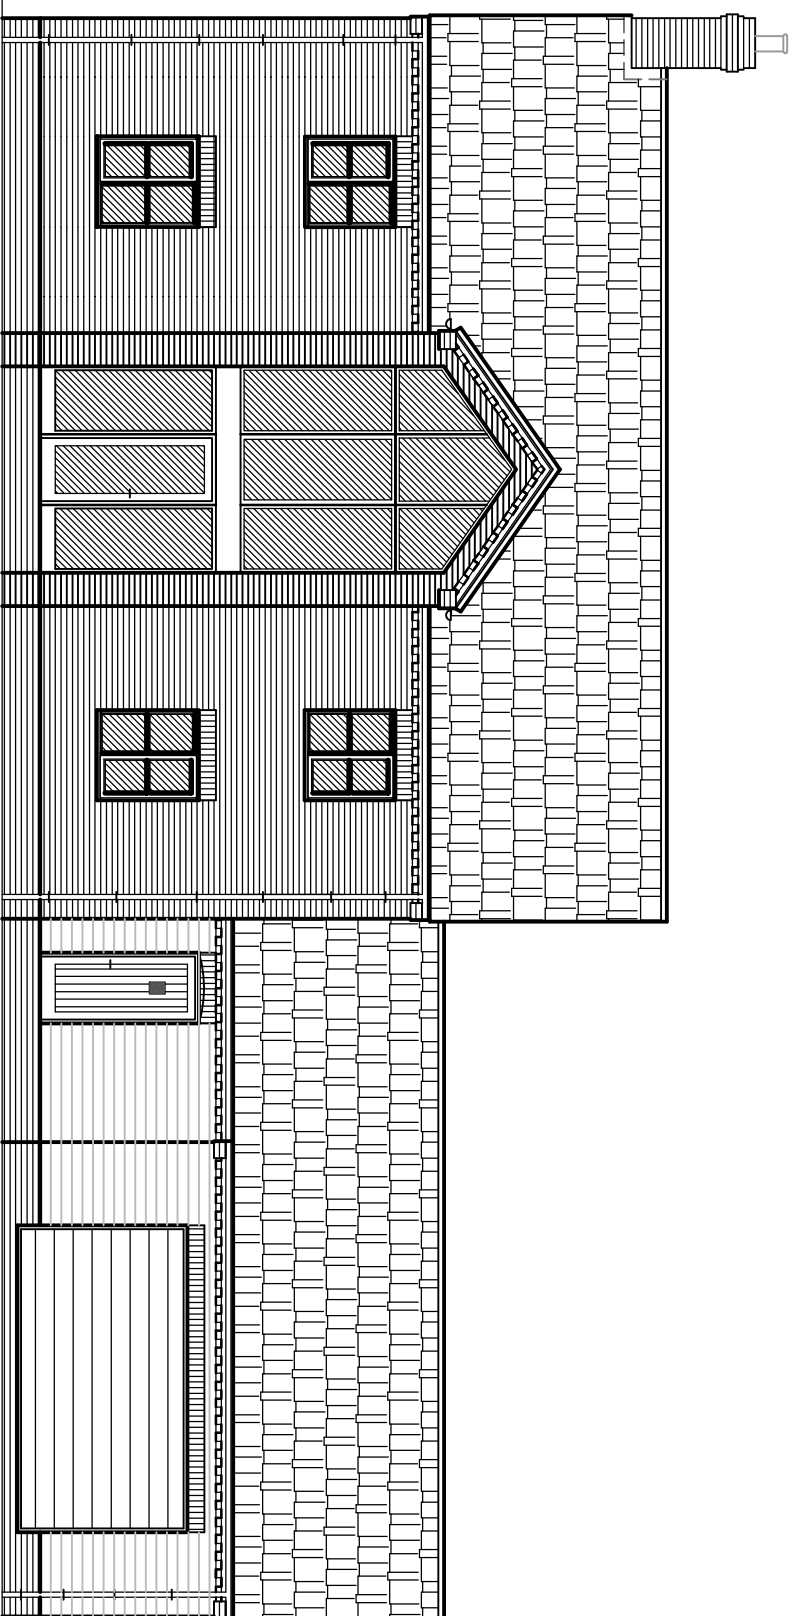
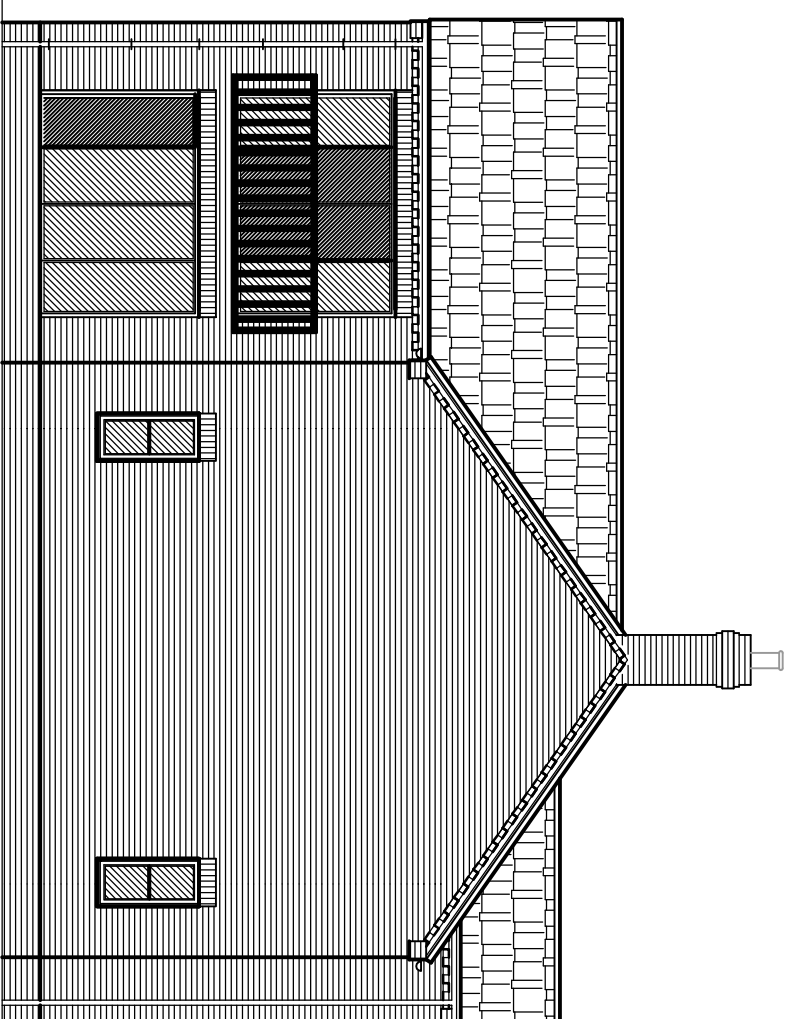
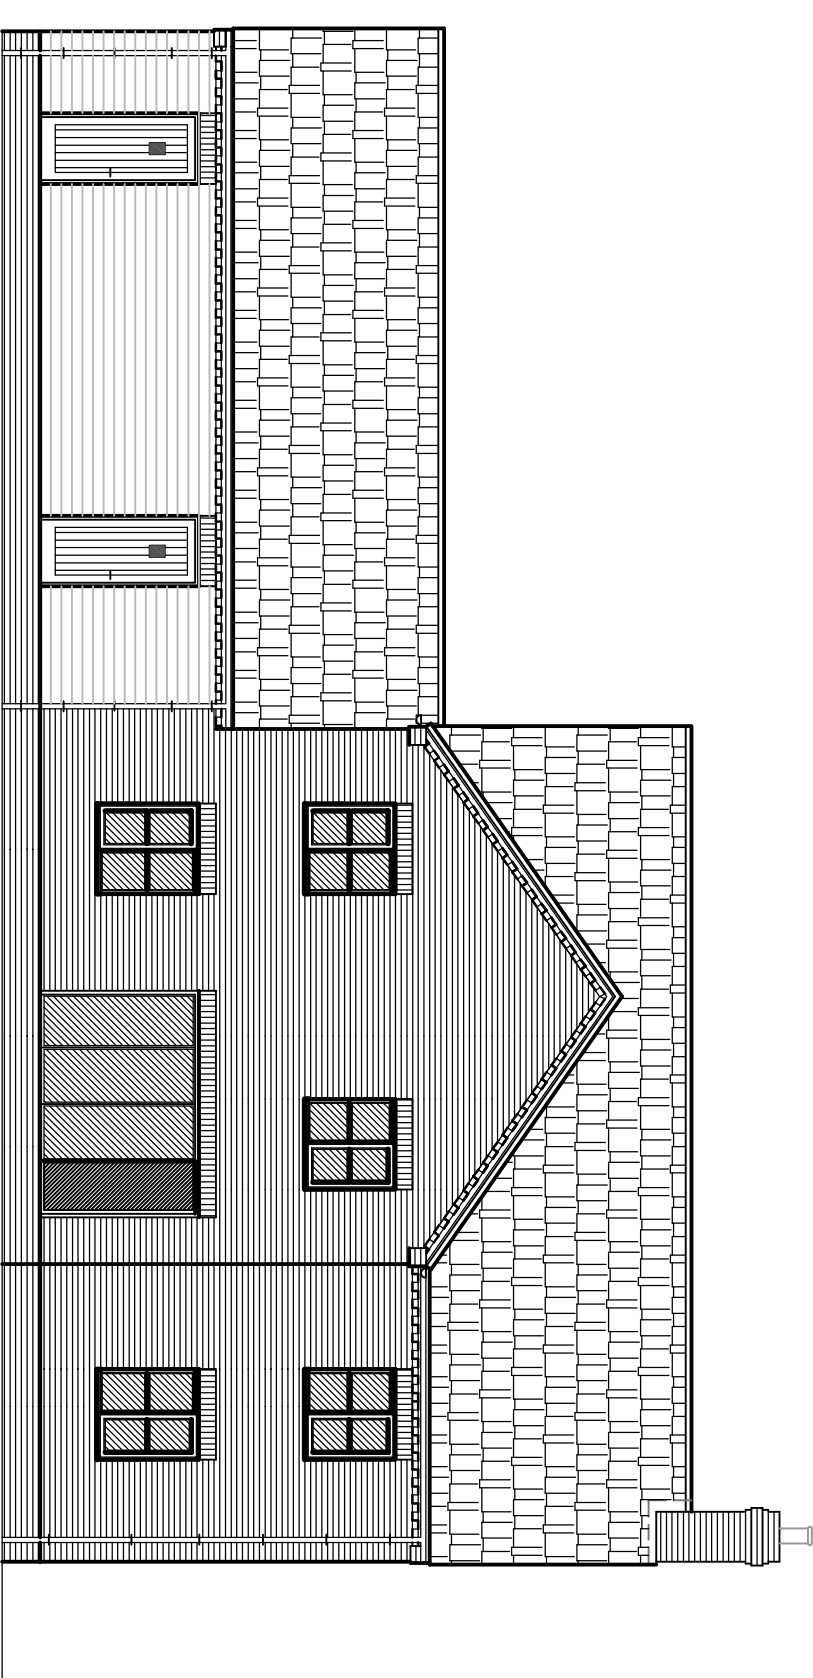
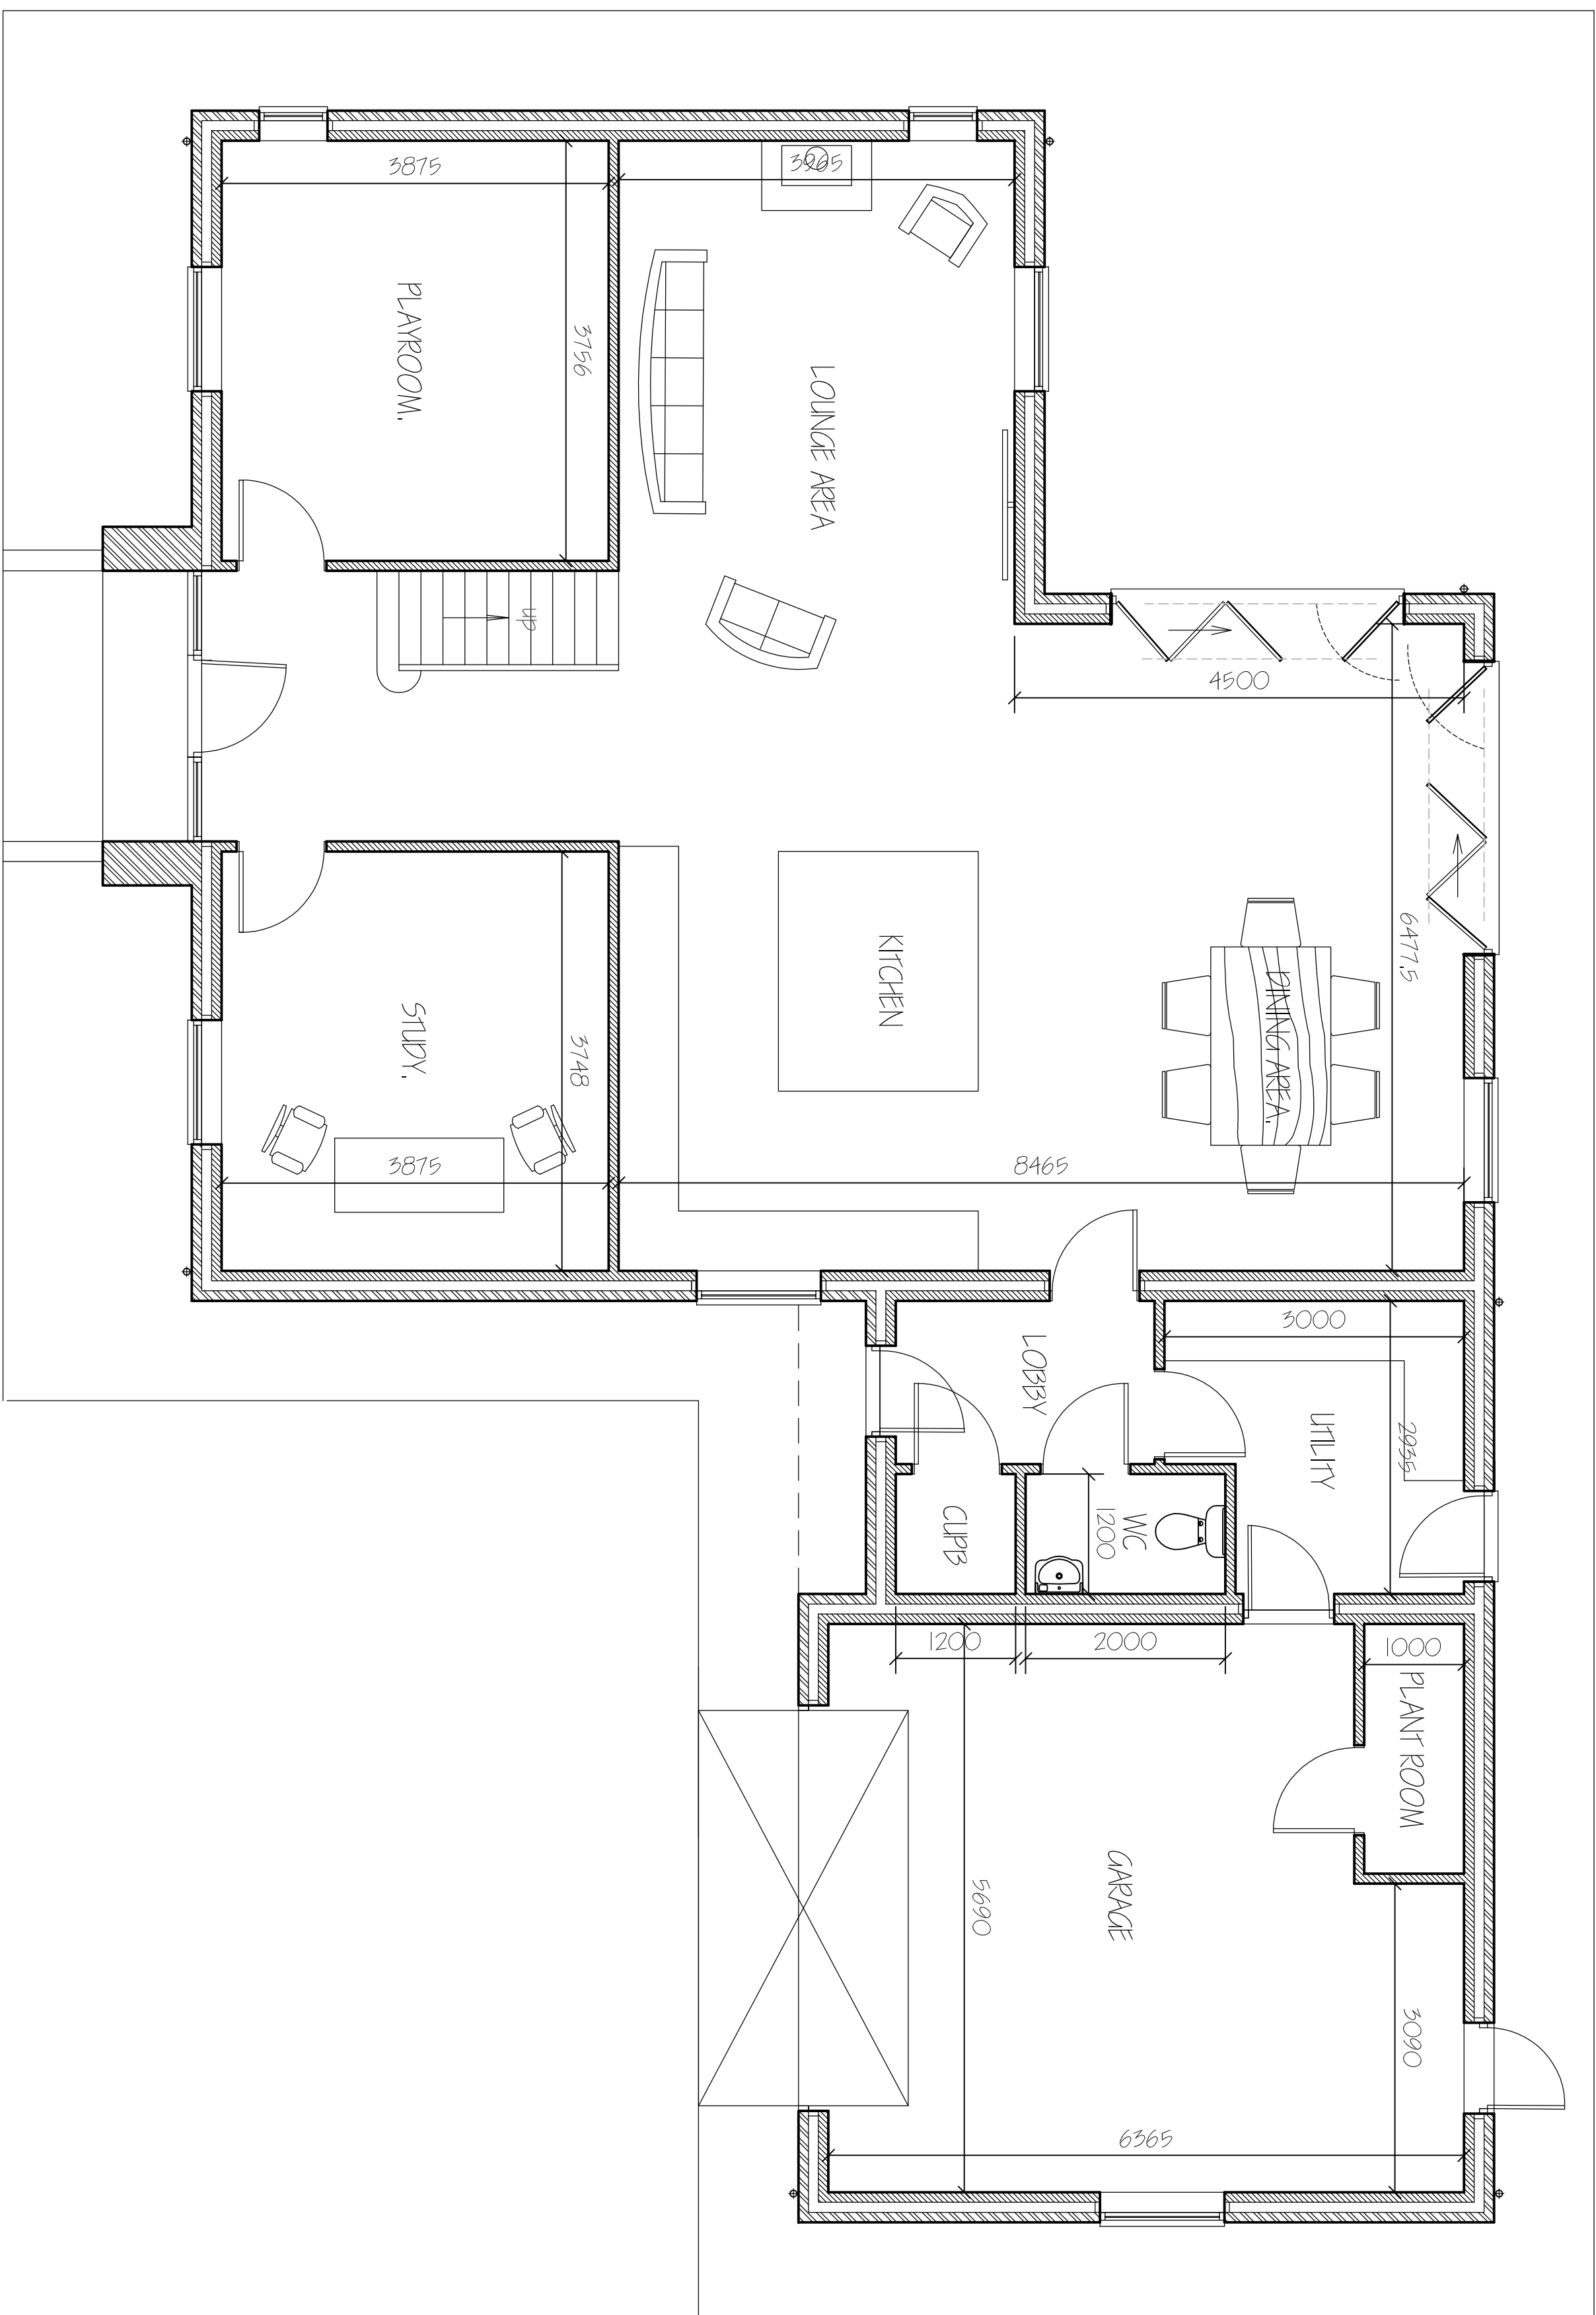


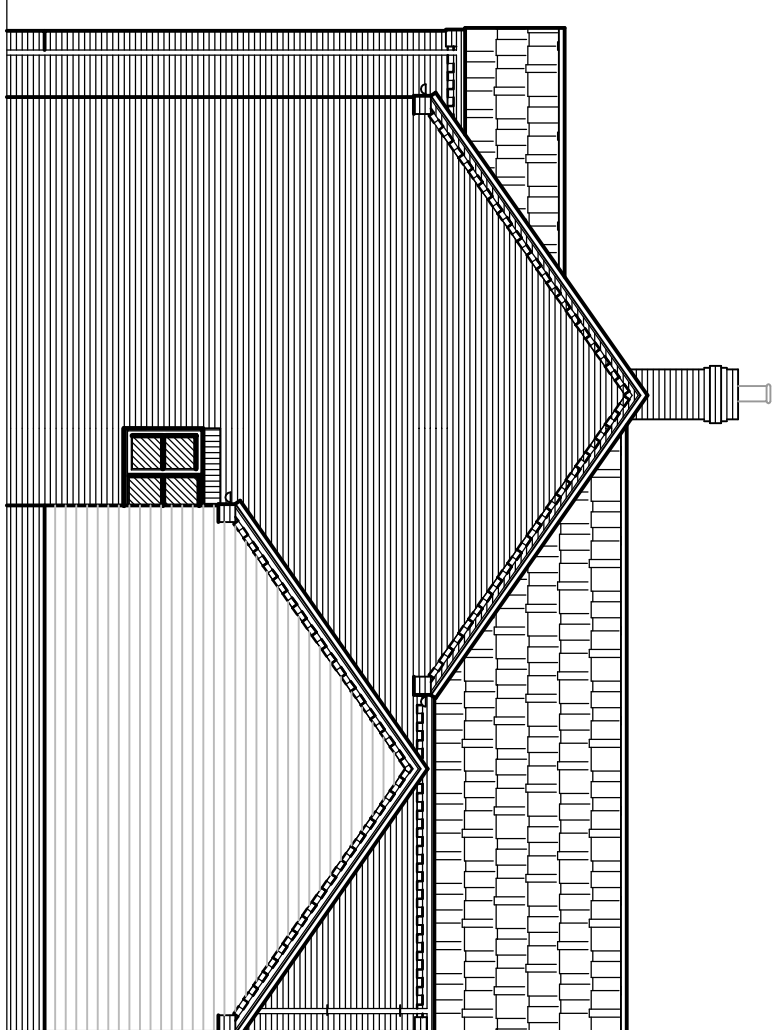

|     |                 |        |
|-----|-----------------|--------|
|     |                 |        |
|     |                 |        |
|     |                 |        |
|     |                 |        |
| A   | GLD5 AMENDMENTS | MAR 05 |
| ref | revision        | date   |

**G. R. MERCHANT LTD.**  
L'ENG AMICE FWO  
ARCHITECTURAL, STRUCTURAL  
AND LAND DRAINAGE  
CONSULTANTS  
4 Wrights Mews  
12A Park Road, Hobbeach,  
Spalding, Lincs. PE12 7EE  
Tel: 01406 490800  
Fax: 01406 485744  
E-Mail: gr.merchant@btconnect.com

**Project**  
ERECTOR OF DWELLING,  
TILSON YARD, BLACK BARN,  
CEDNEY MARSH,  
SPALDING, LINC'S, PE12 9PA

|                |                                                                  |
|----------------|------------------------------------------------------------------|
| <b>Client</b>  | MR. & MRS. M. PARNELL.                                           |
| <b>Drawing</b> | 3. BEDROOM HOUSE & ATTACHED GARAGE.<br>FLOOR PLANS & ELEVATIONS. |

|               |             |
|---------------|-------------|
| Job Ref.      | Drawing No. |
| 3215-17.      | 02B.        |
| Date          | Drawn       |
| JANUARY 2018. | S.L.P.      |

Scales

1/50, 1/100, (unless otherwise stated)

**DO NOT SCALE FROM THIS DRAWING**

[illegible]