
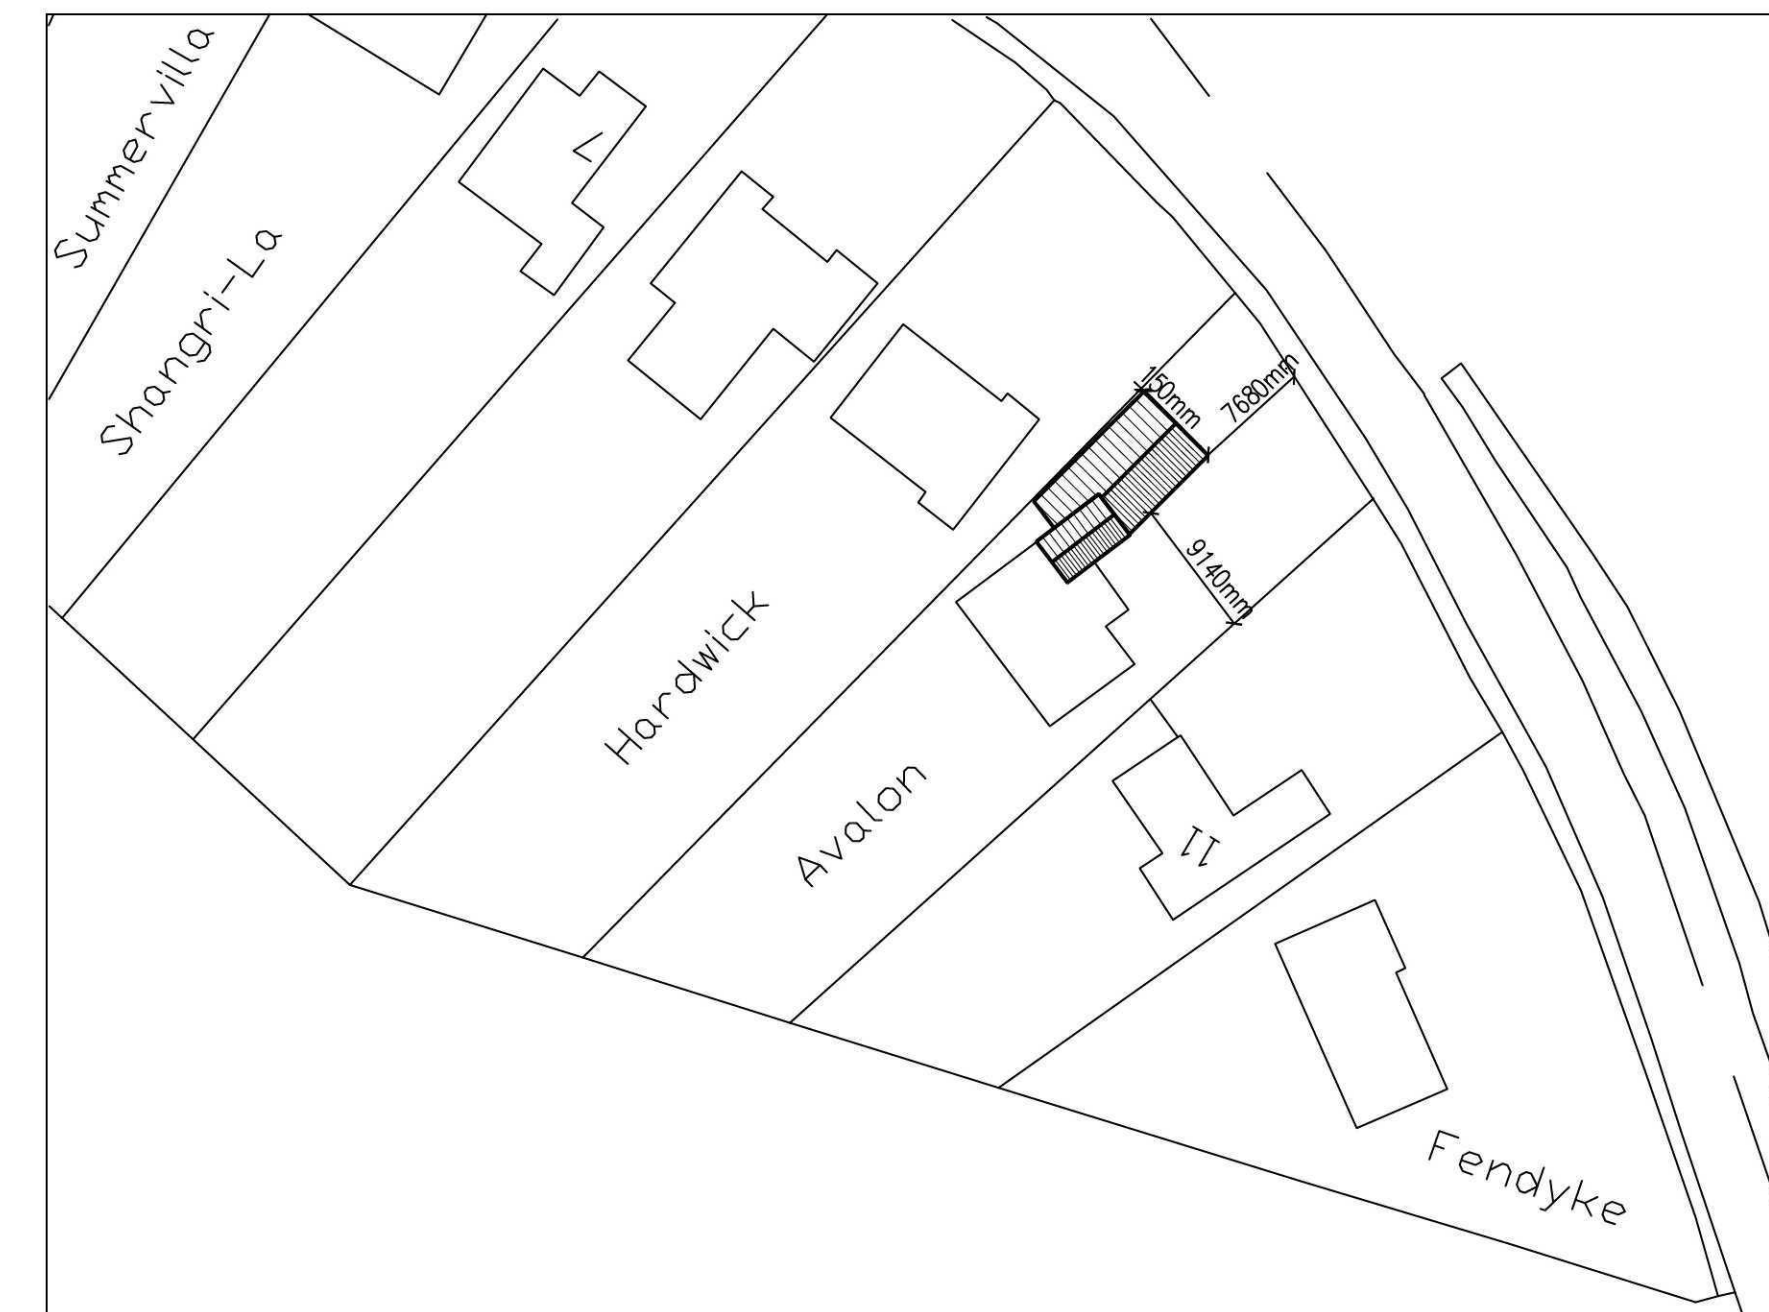
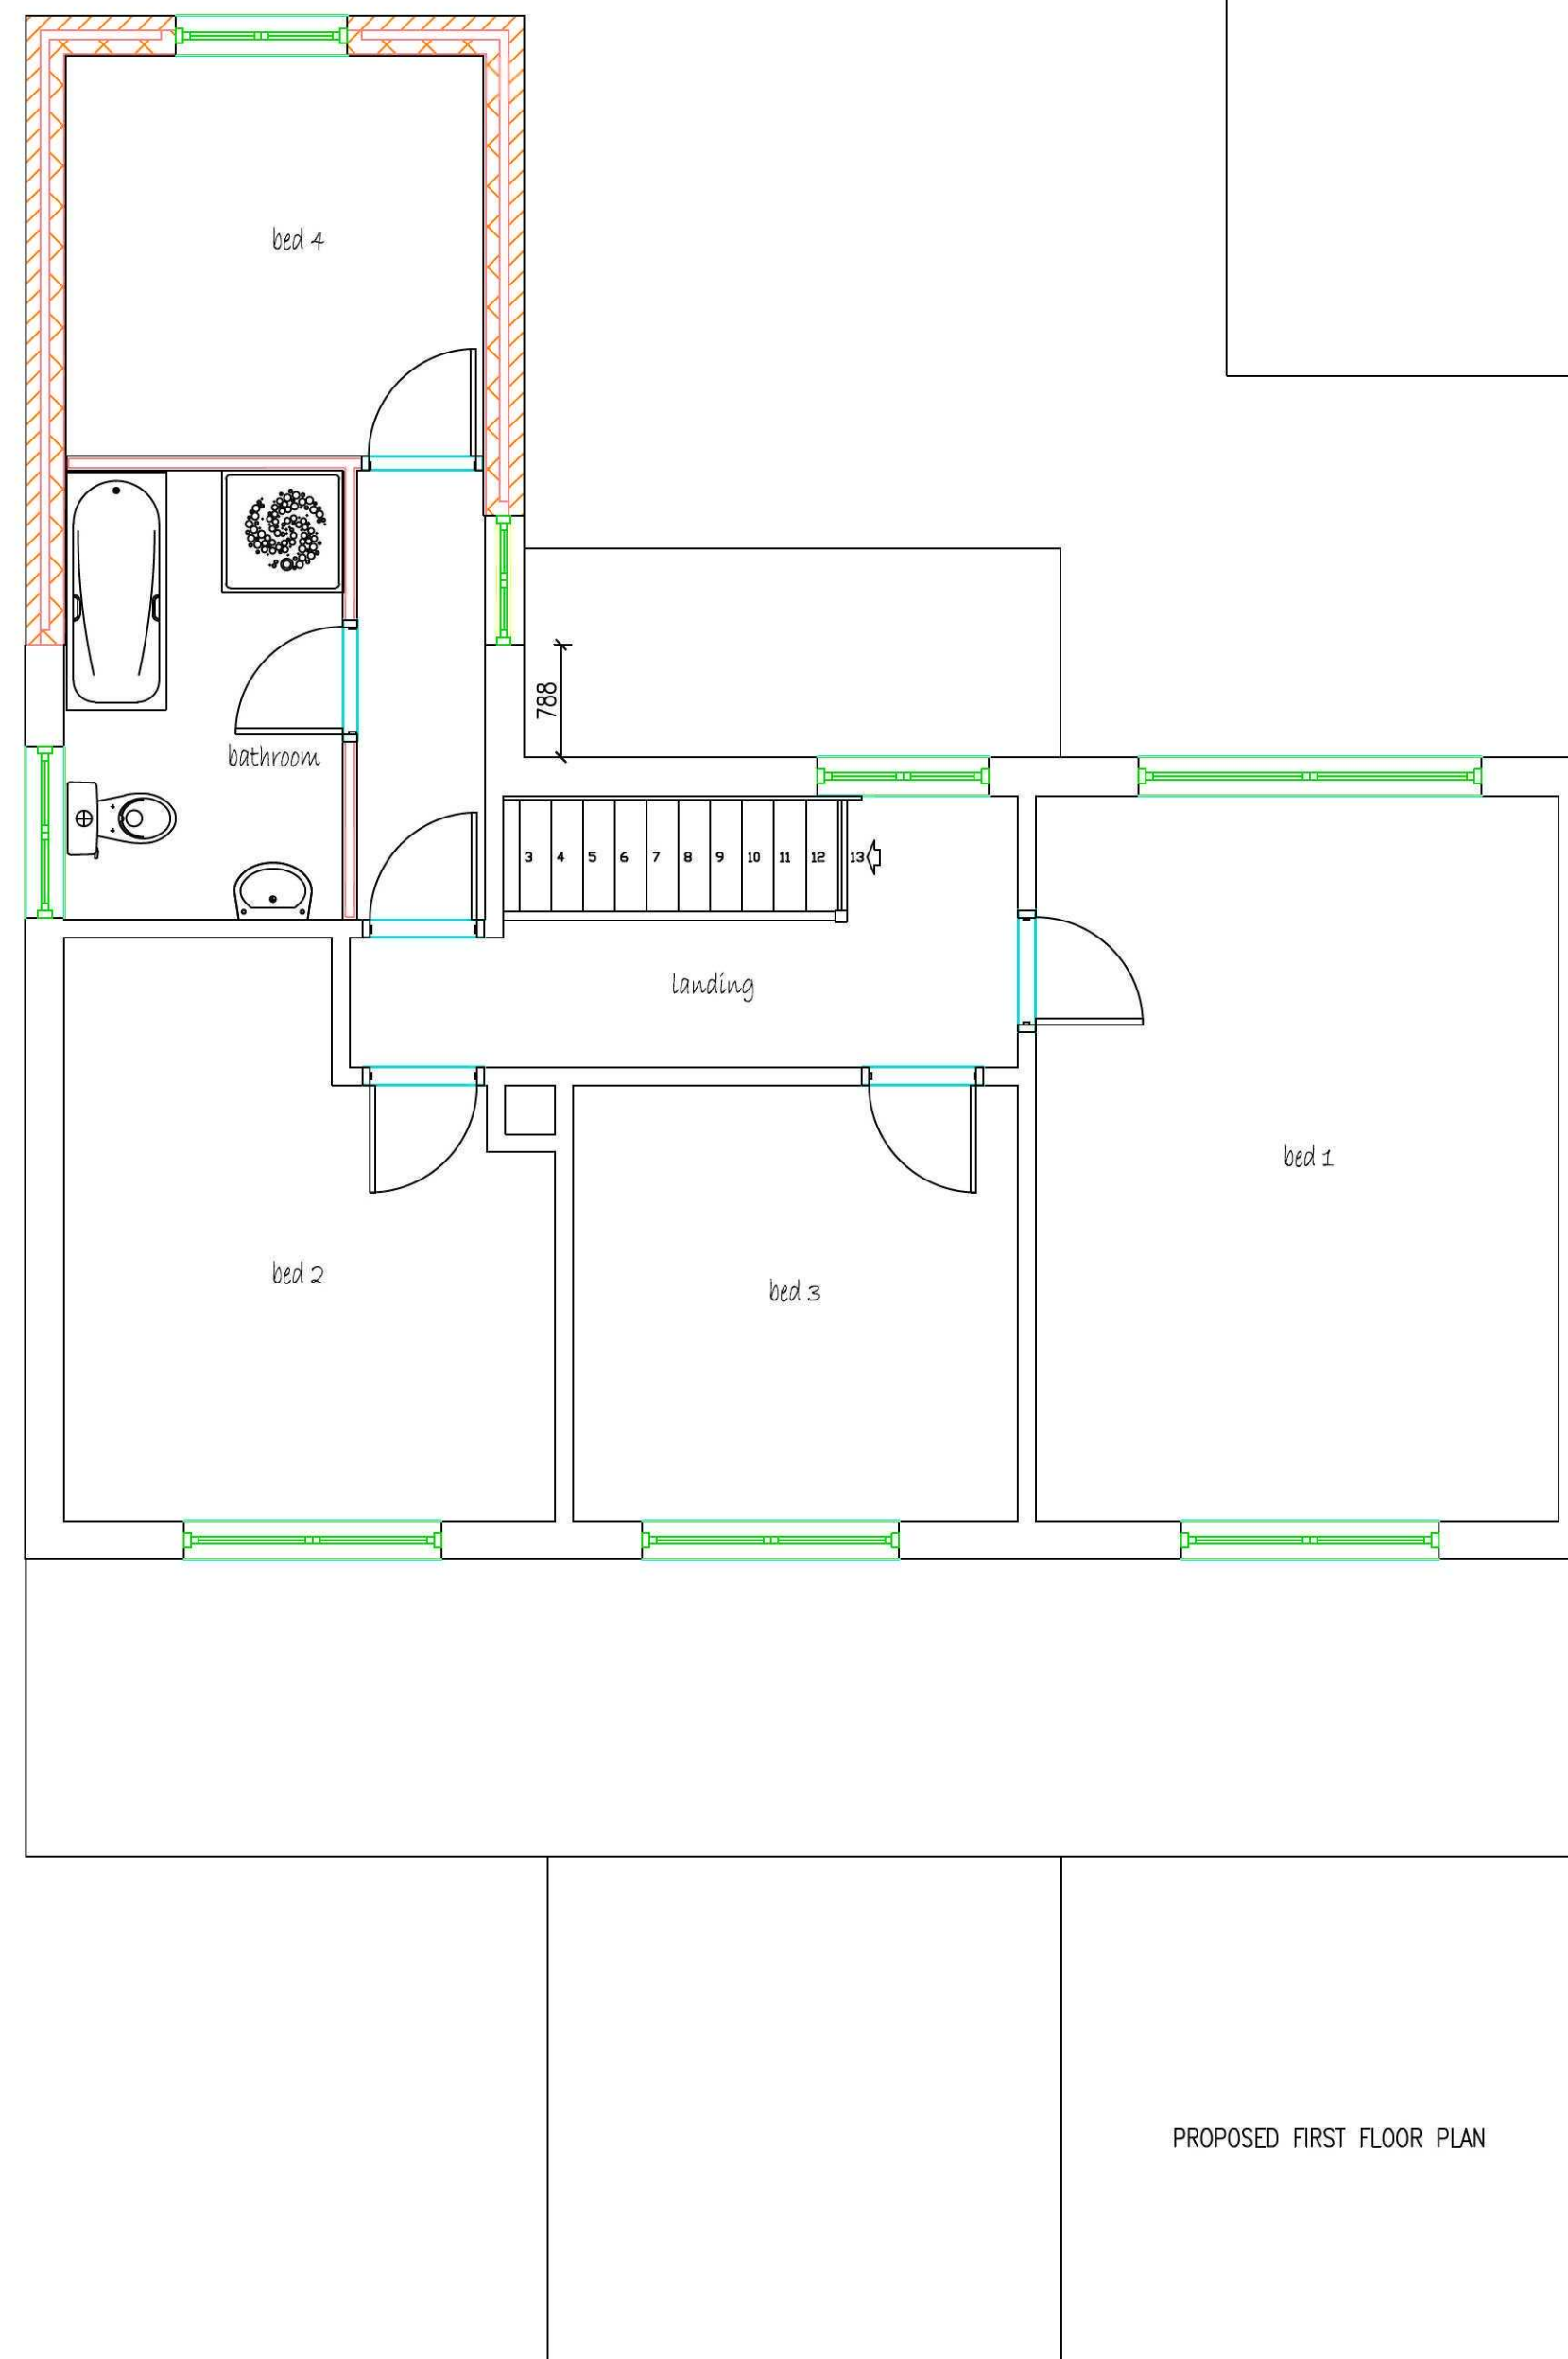
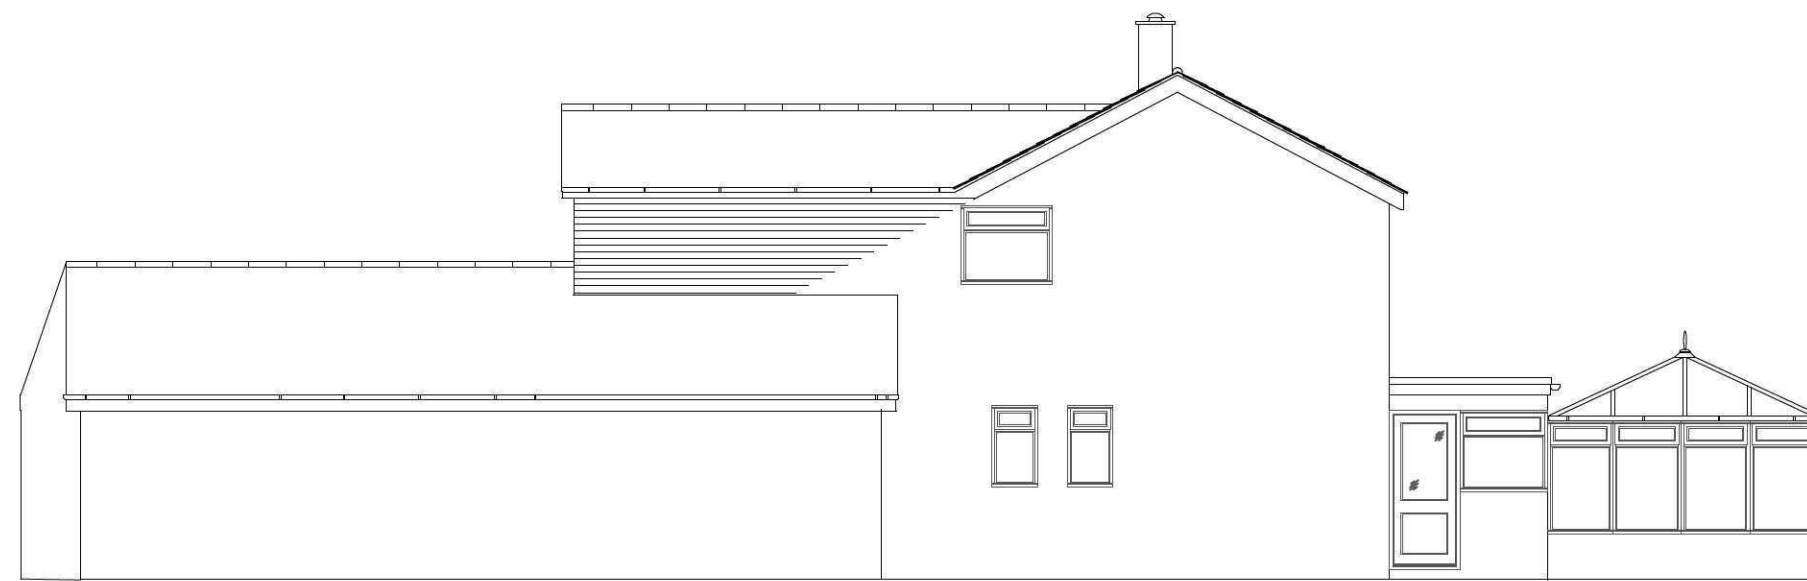
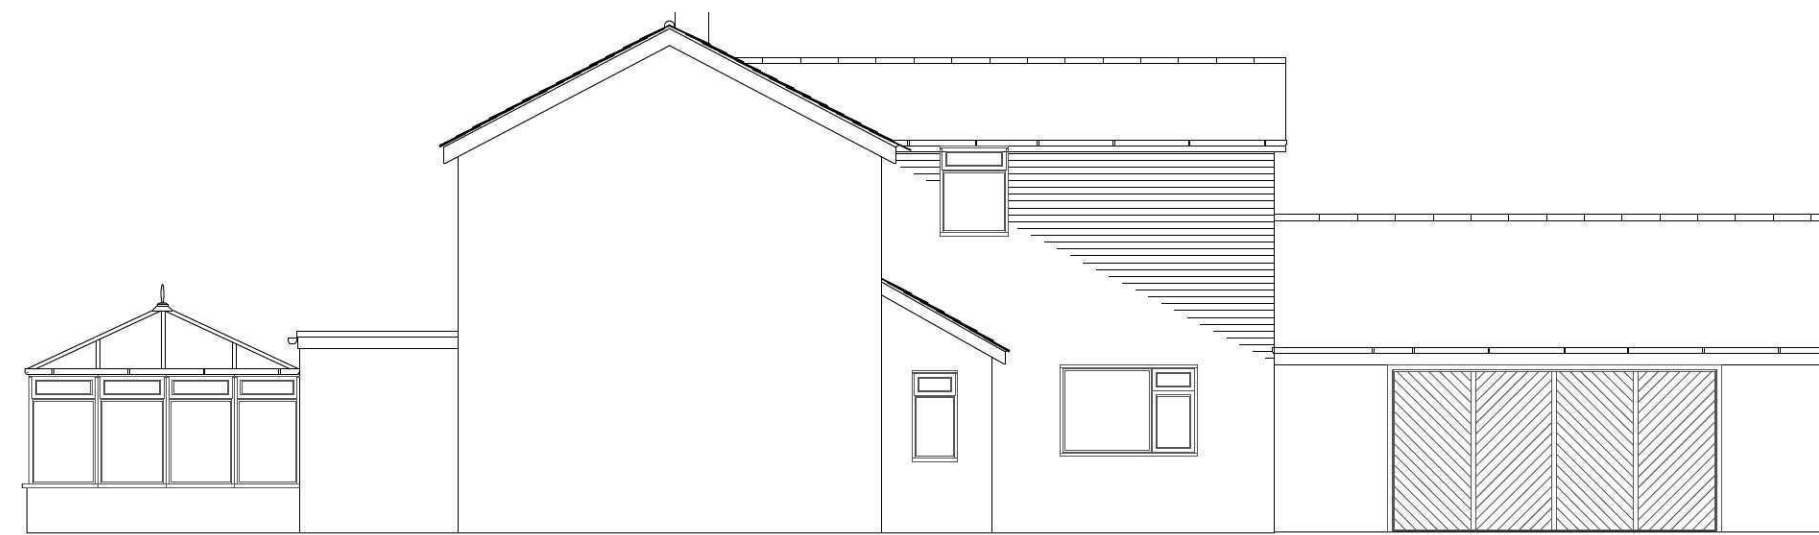
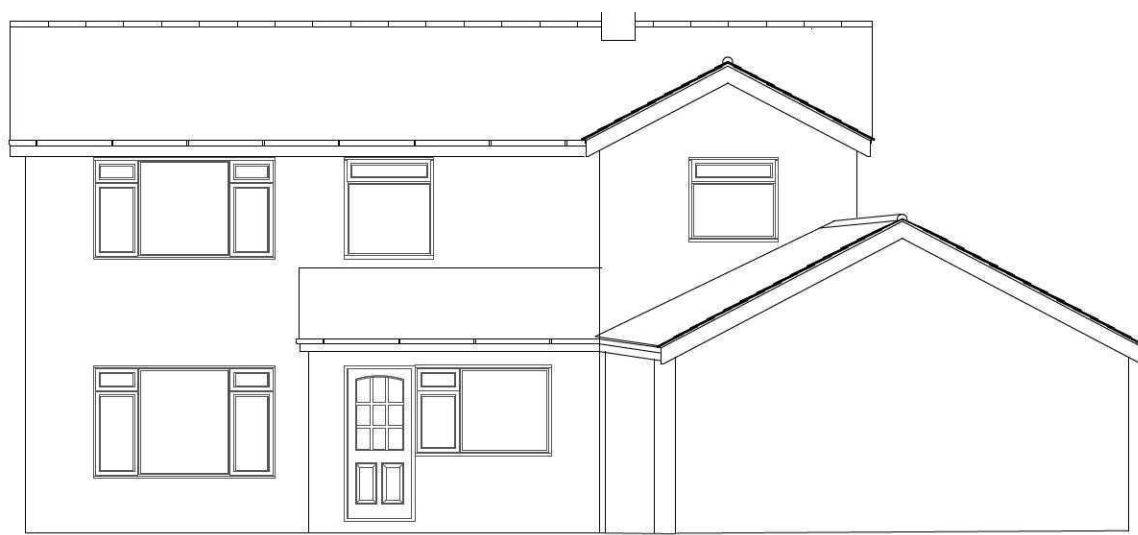
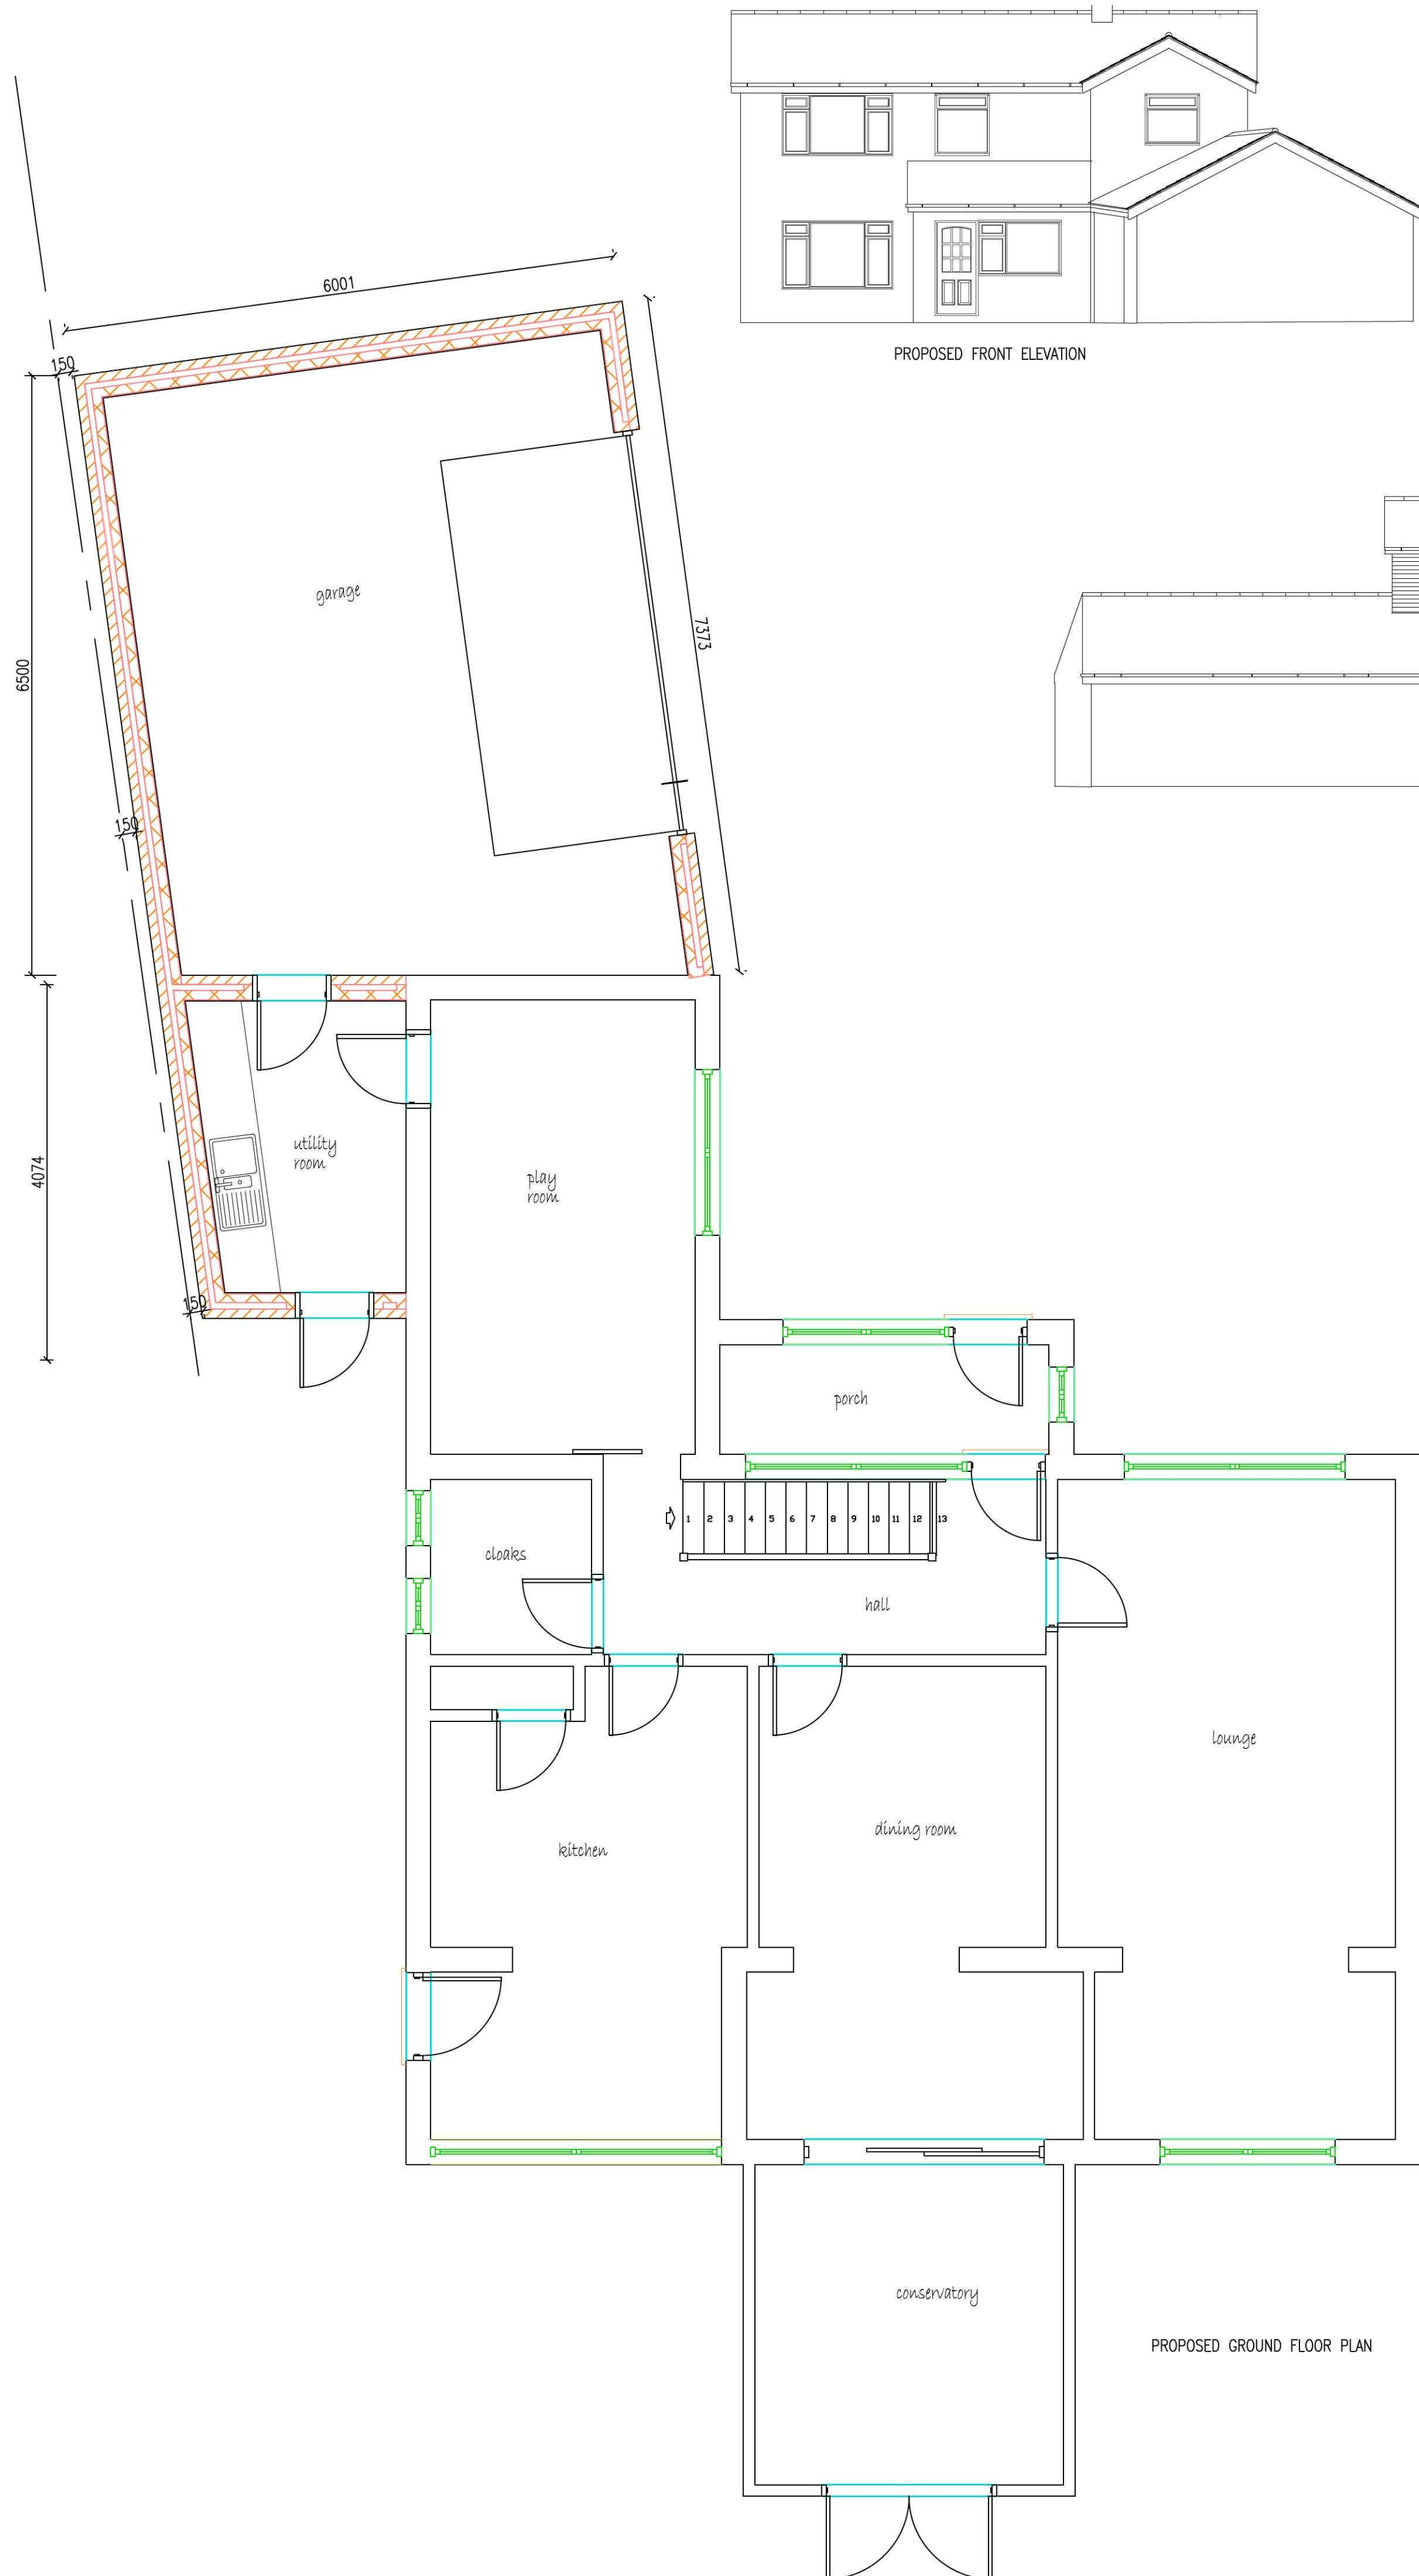


[illegible]

Ref:	Revision:	Date:
------	-----------	-------

WENMAN DESIGN SOLUTIONS Ltd.

2 Austendyke Road
Weston Hills
Spalding
Lincs. PE12 6BX
Tel : 01775 724171
Fax : 01775 720445
Mobile : 0784 171845
enquiries@wenmanbu

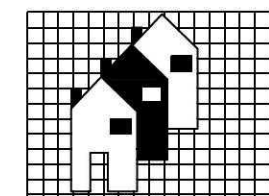

Project: PROPOSED SIDE EXTENSION, FIRST FLOOR
EXTENSION & DOUBLE GARAGE

Client: MR. G. WHEELER
AVALON
LOWGATE
GEDNEY DYKE,
SPALDING, LINCS

DRAWING: PROPOSED GROUND FLOOR PLAN
PROPOSED FIRST FLOOR PLAN
PROPOSED ELEVATIONS

DRAWING N°: WEN/1427/11/01	DATE: JUNE 2011
-------------------------------	--------------------

DRAWN BY: RW	SCALES: 1:50 1:100
-----------------	-----------------------

[illegible]