


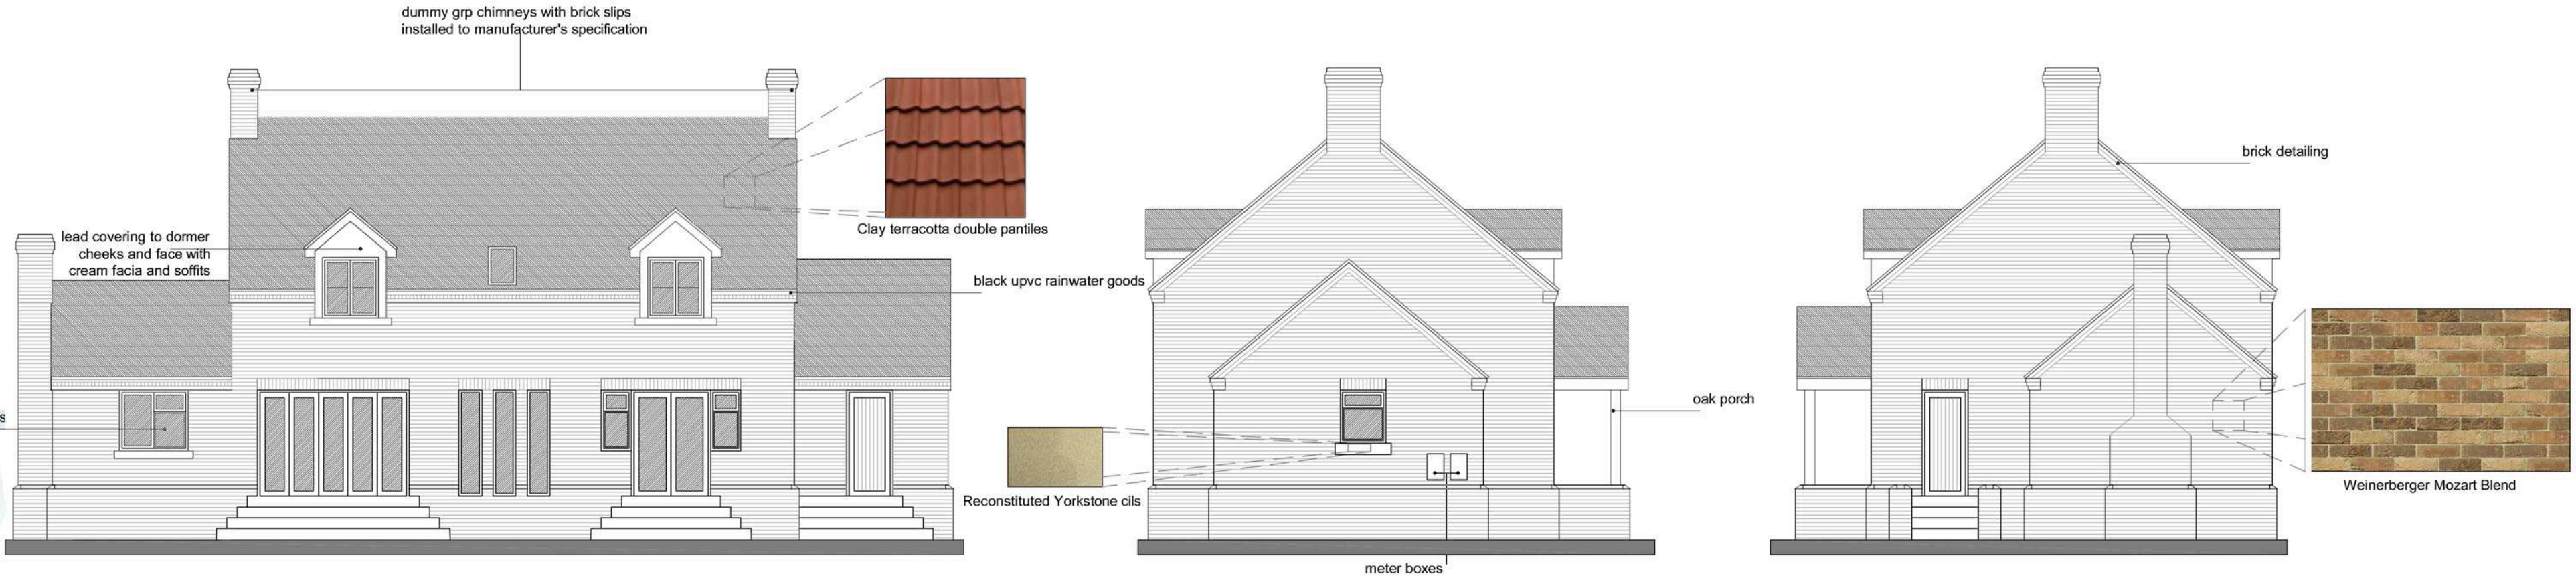


 

PROPOSED ELEVATIONS

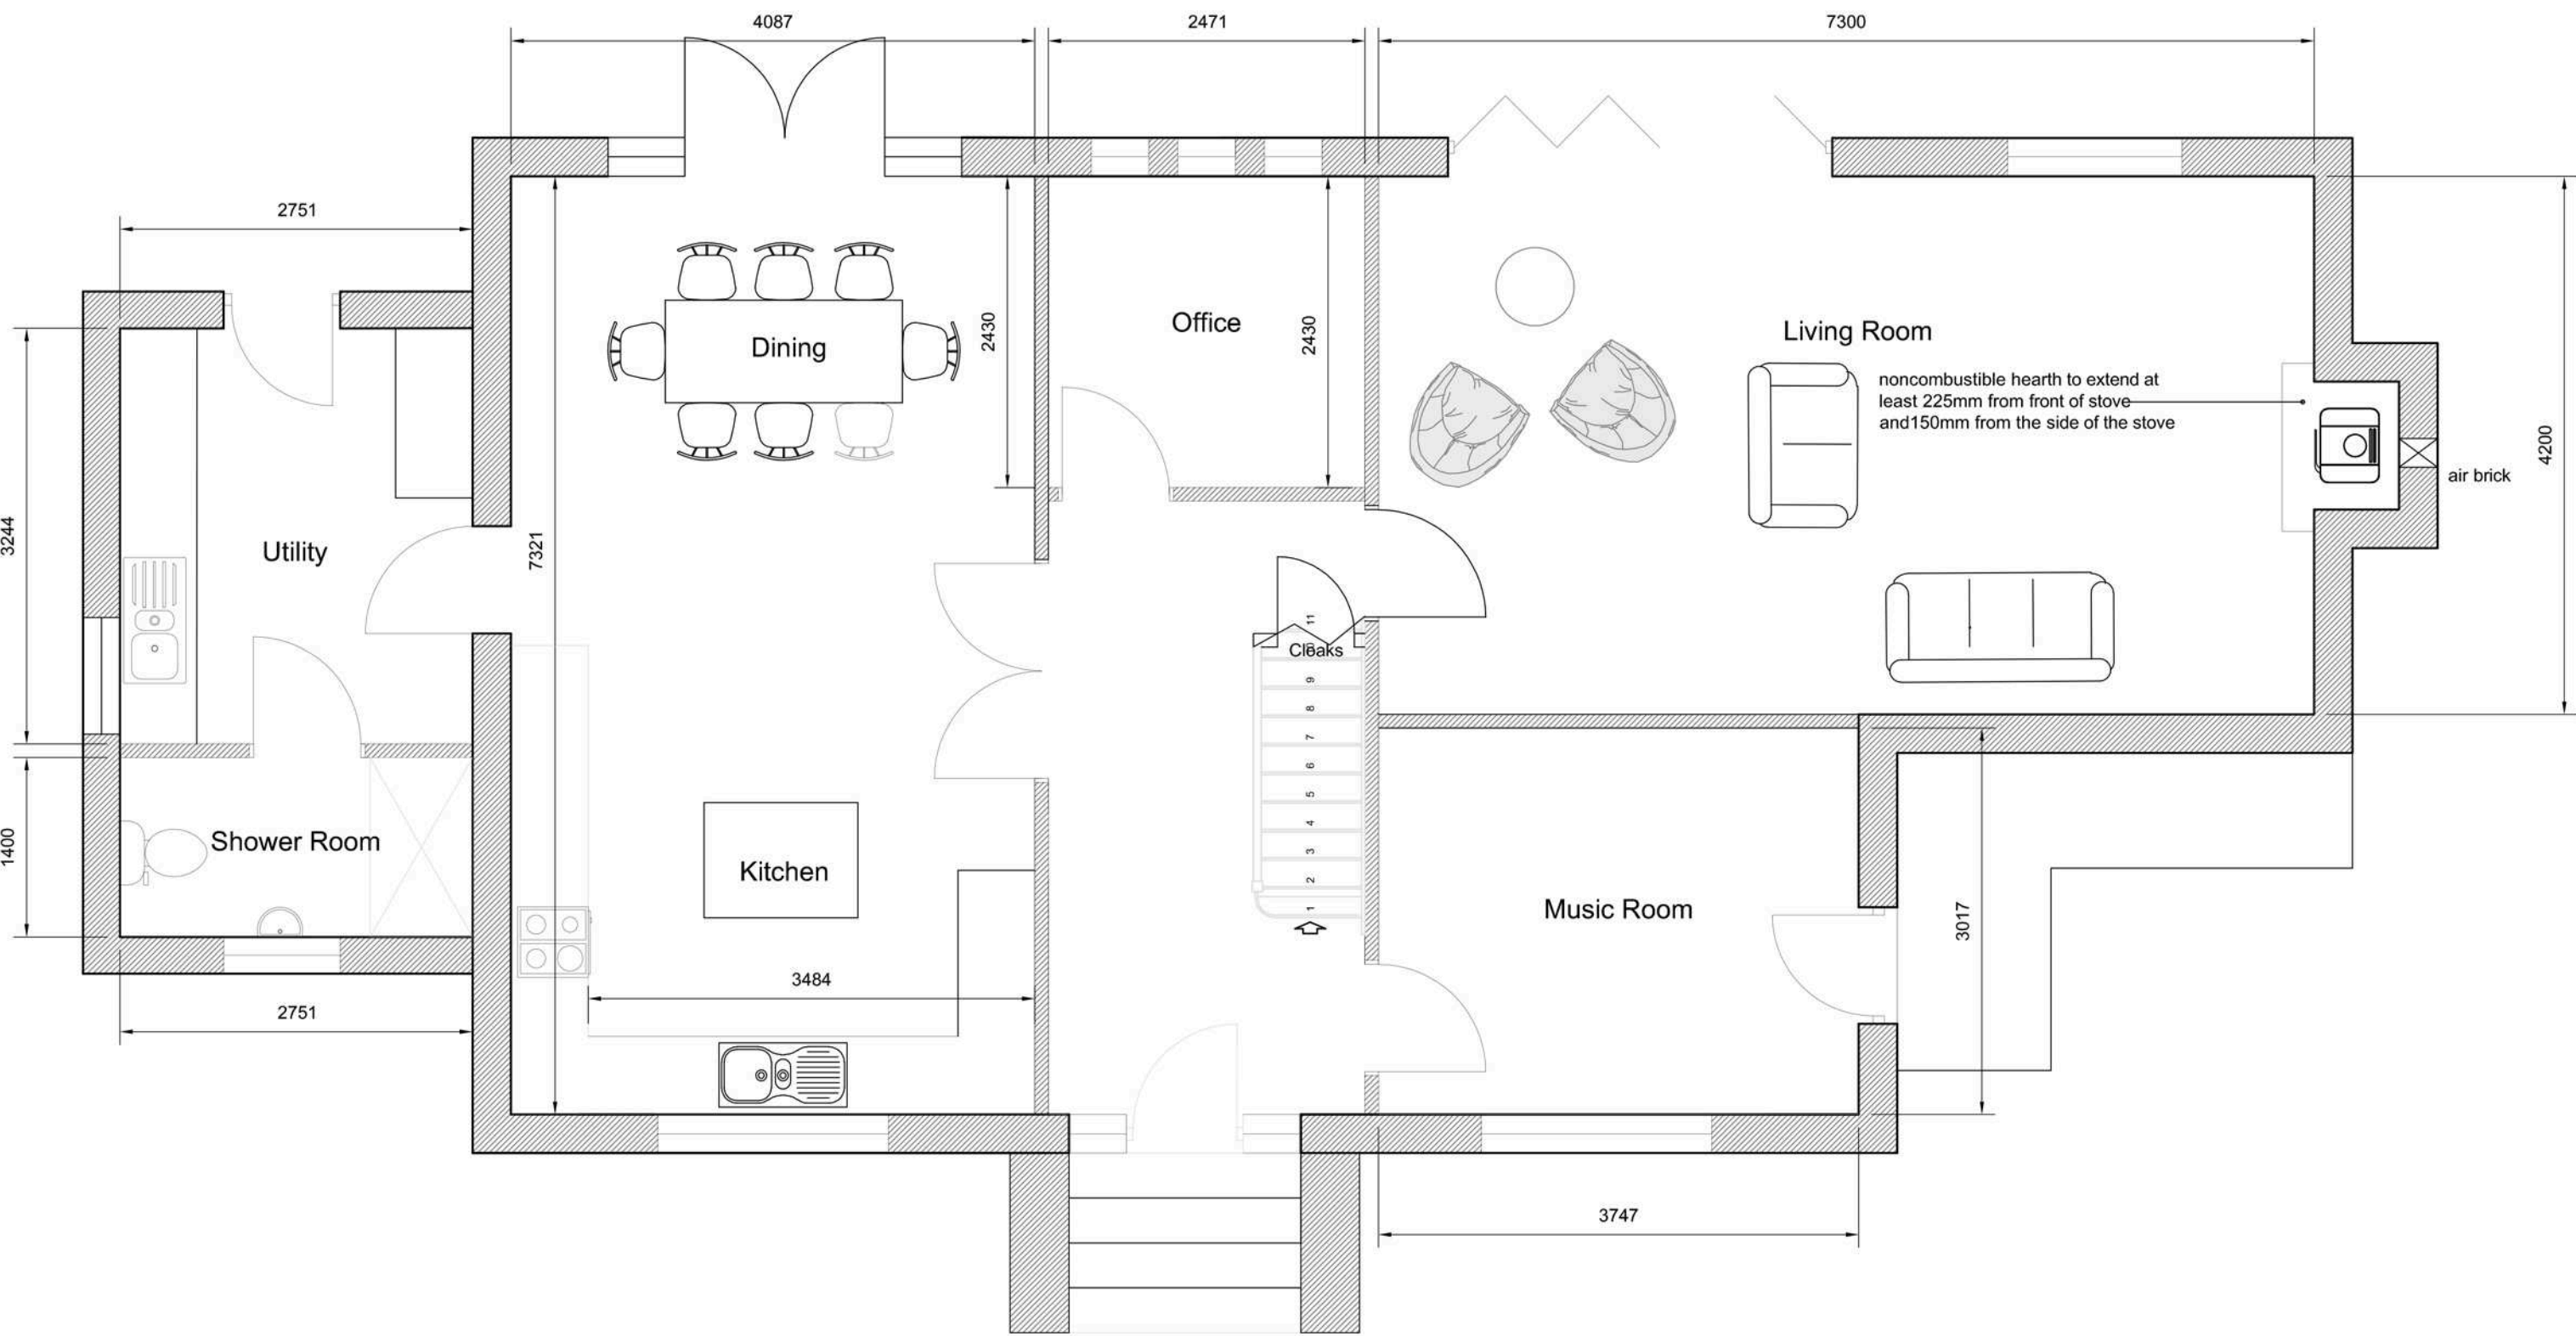

PROPOSED GROUND FLOOR PLAN

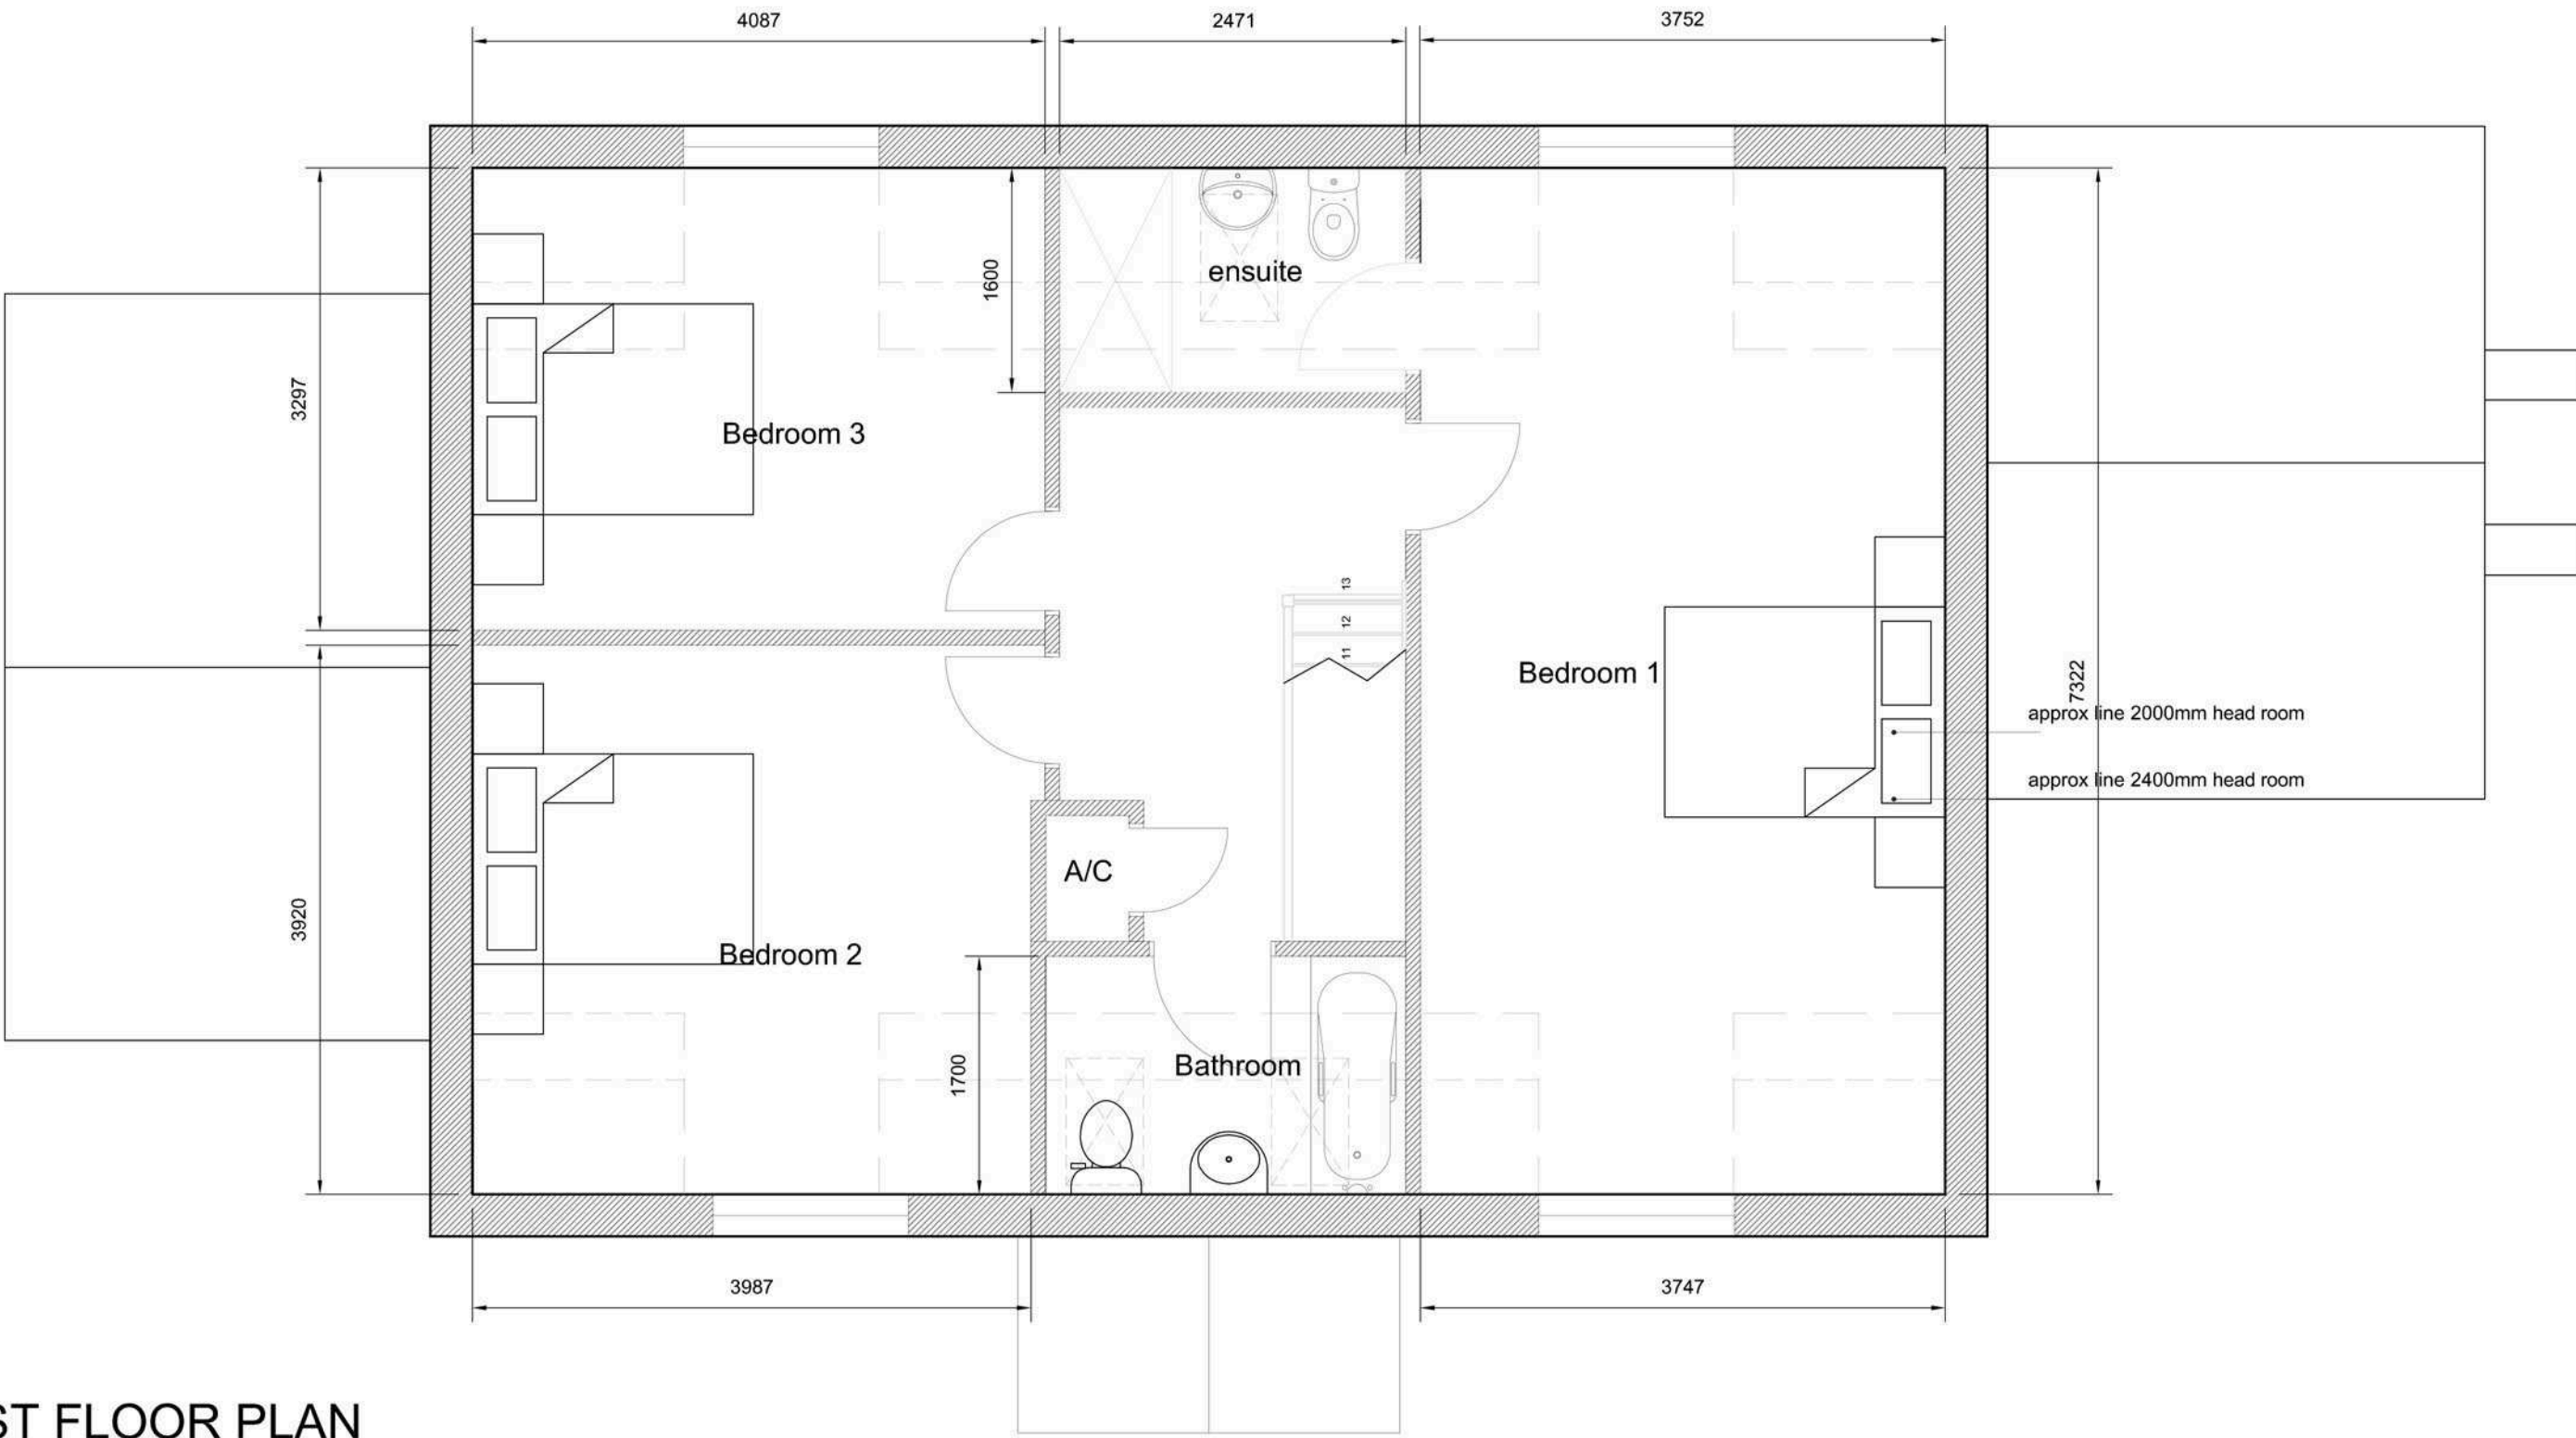

PROPOSED FIRST FLOOR PLAN

Do not scale directly from this drawing. All discrepancies are to be brought to the attention of the Practice.
The copyright to this drawing is owned by Trevor A Clay RIBA Ltd.

A	15/06/2020	TAC	swapping of utility room door and window.
Revision	Date	Drawn	Description

Client: Mary Cubley
Project: Proposed New Dwellings, adj 93 Gedney Road, Long Sutton

Drawing: Planning (elevations and floor plans)

Scale: 1:50, 1:100, @ A1 Drawn: TAC Checked: AWM Date: 26/11/2018

Trevor A Clay RIBA Ltd, 14 Old Fendike Road, Weston Hills, Spalding, Lincs. PE126DD
01406 380027 07778 597975 trevor@tacarchitects.co.uk



Drawing No. 18/532/PA/003A

www.tacarchitects.co.uk