



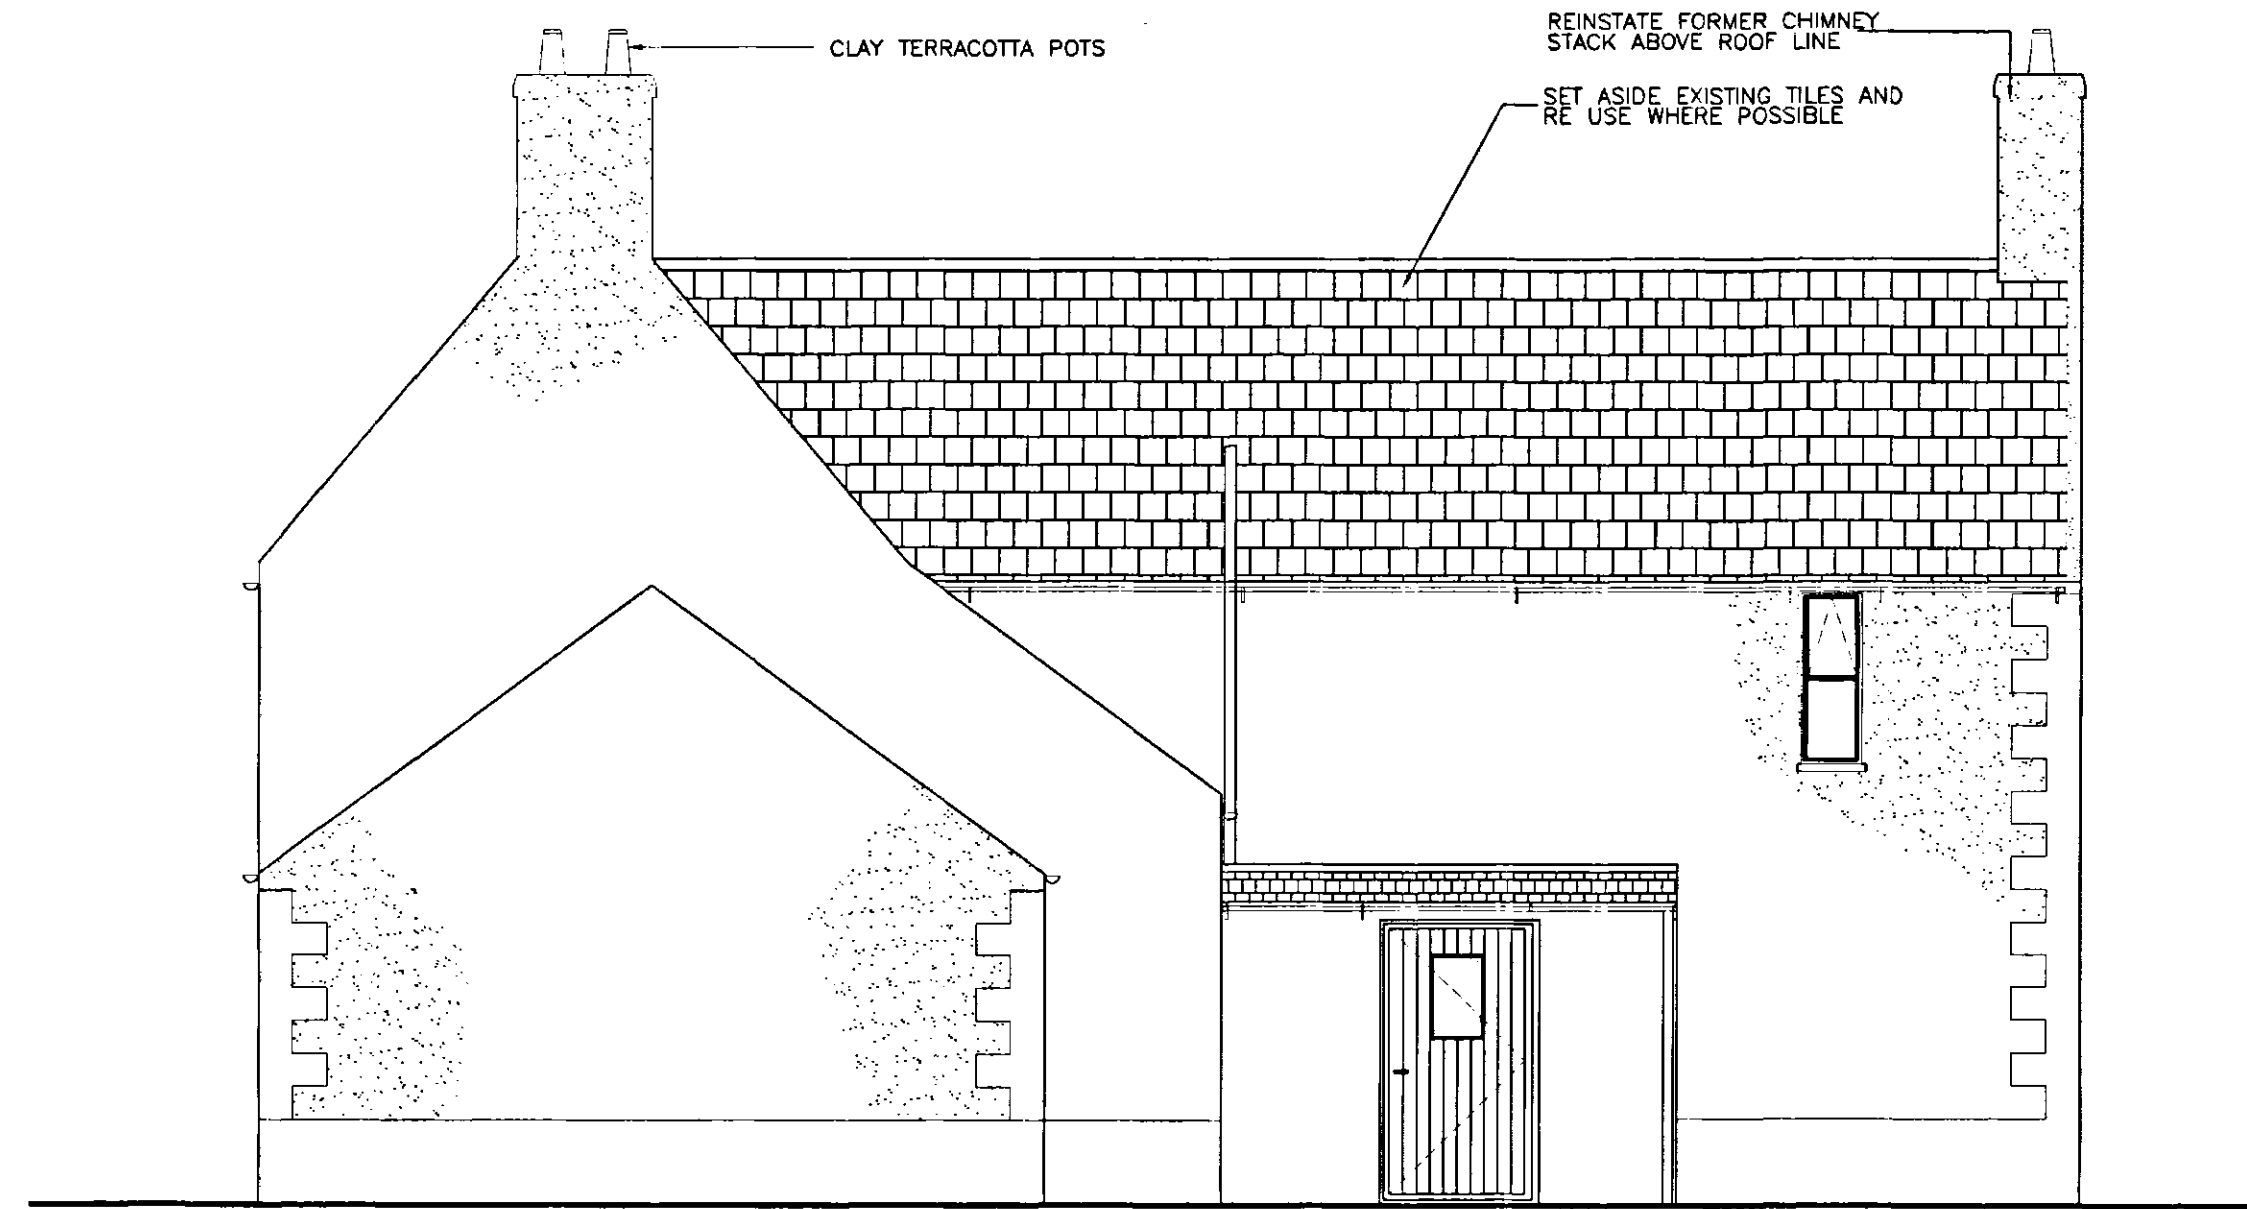


PROPOSED FRONT ELEVATION 1:50

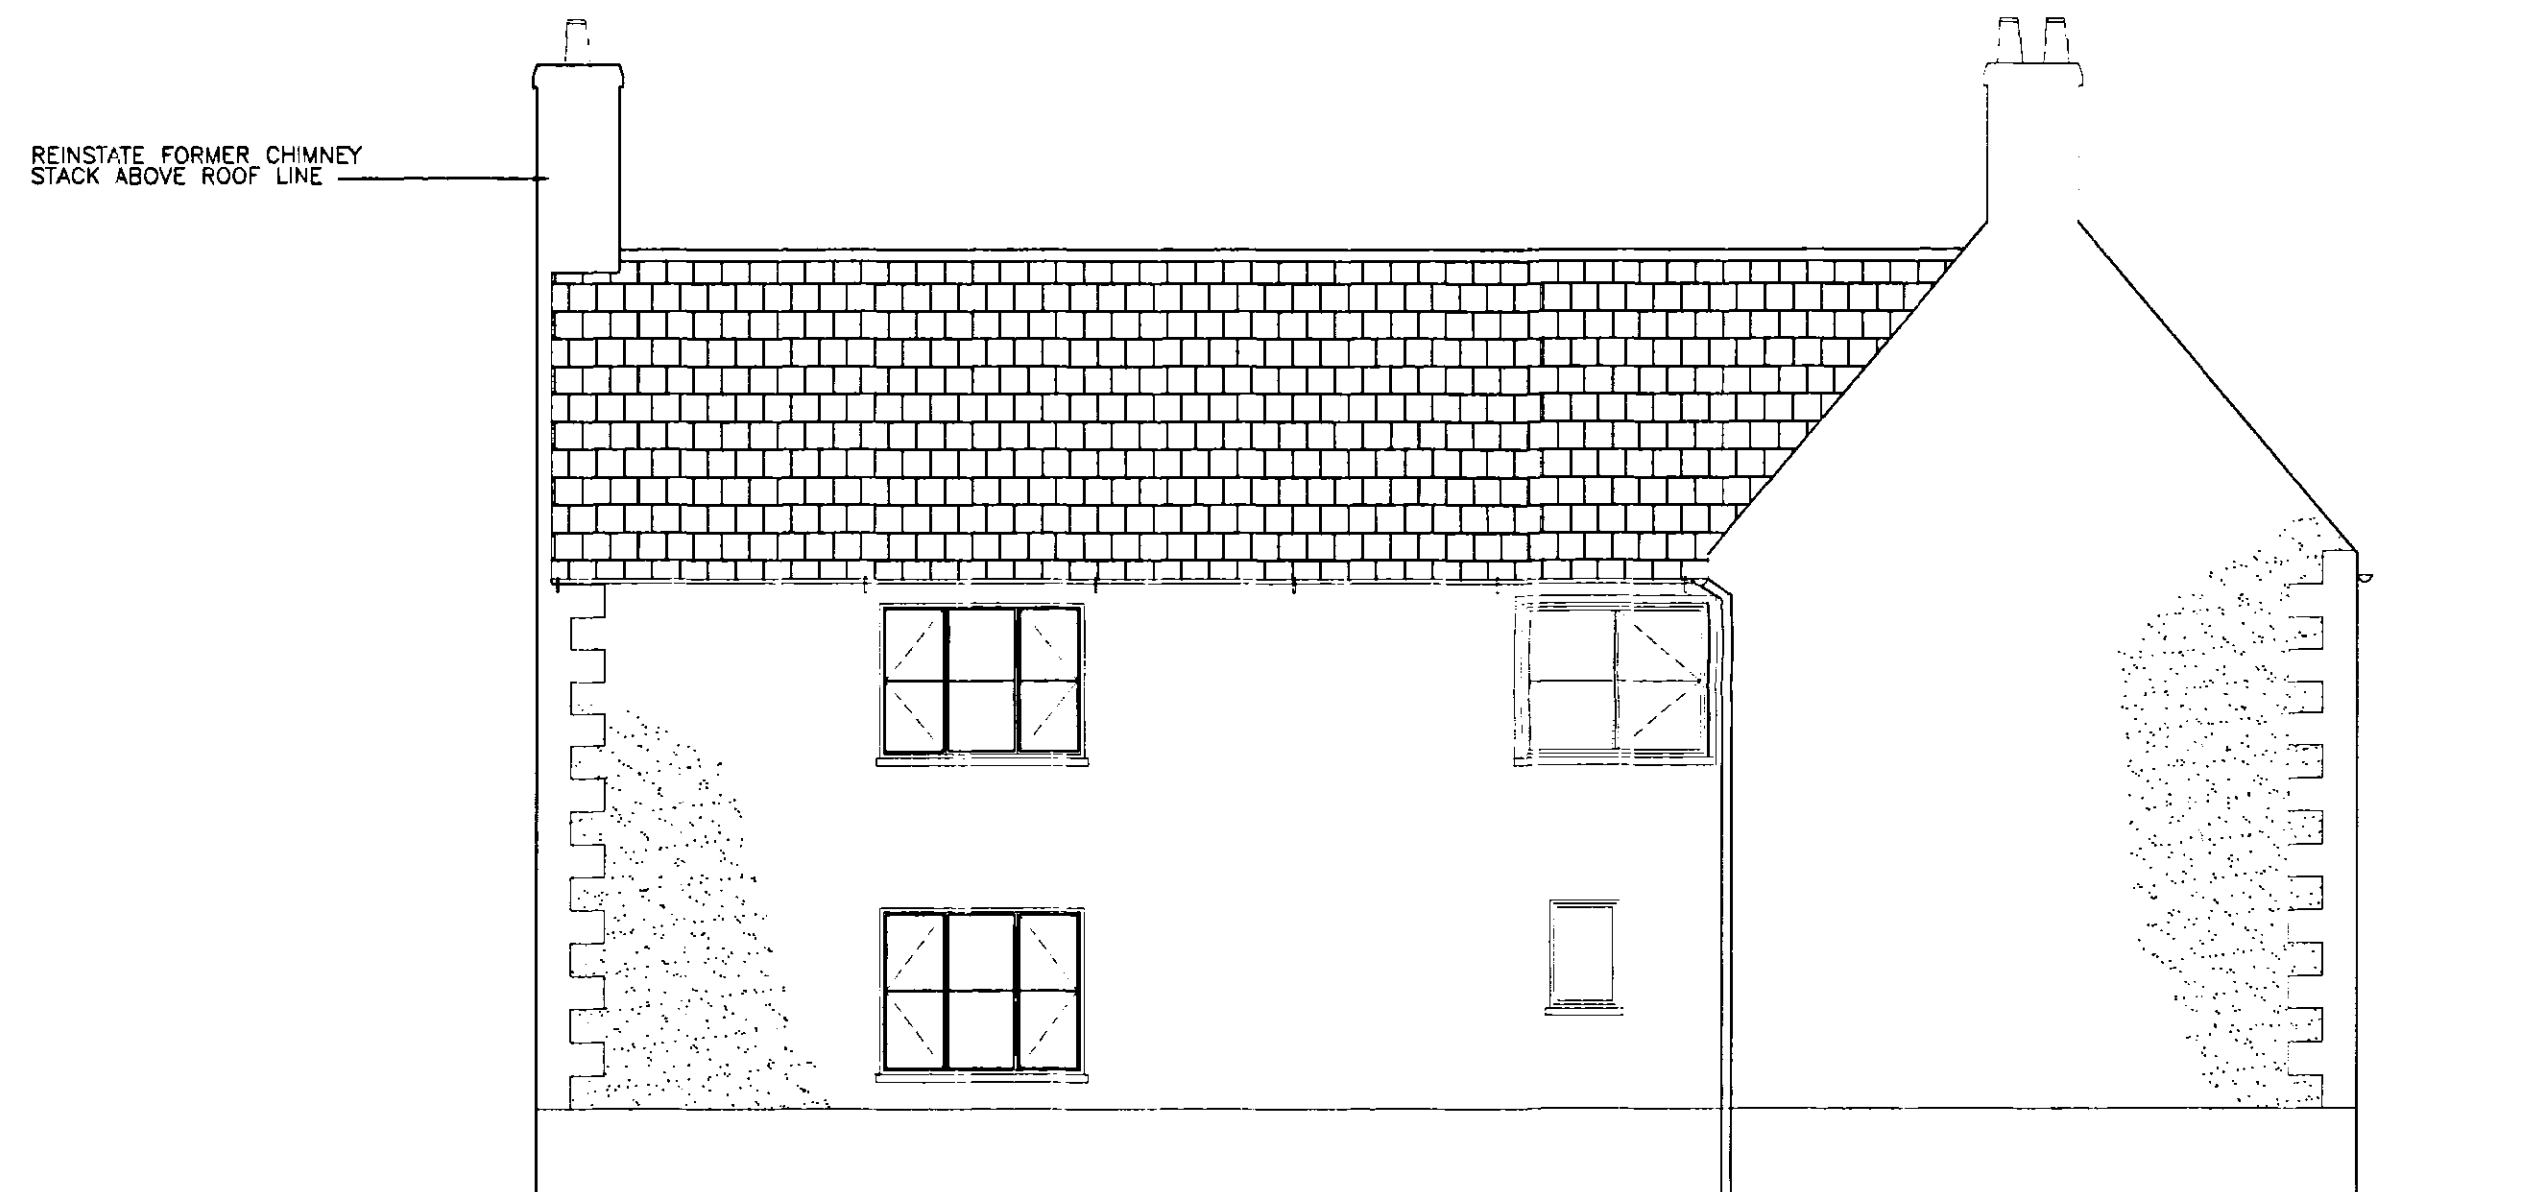

PROPOSED SIDE ELEVATION 1:50




PROPOSED SIDE ELEVATION 1:50

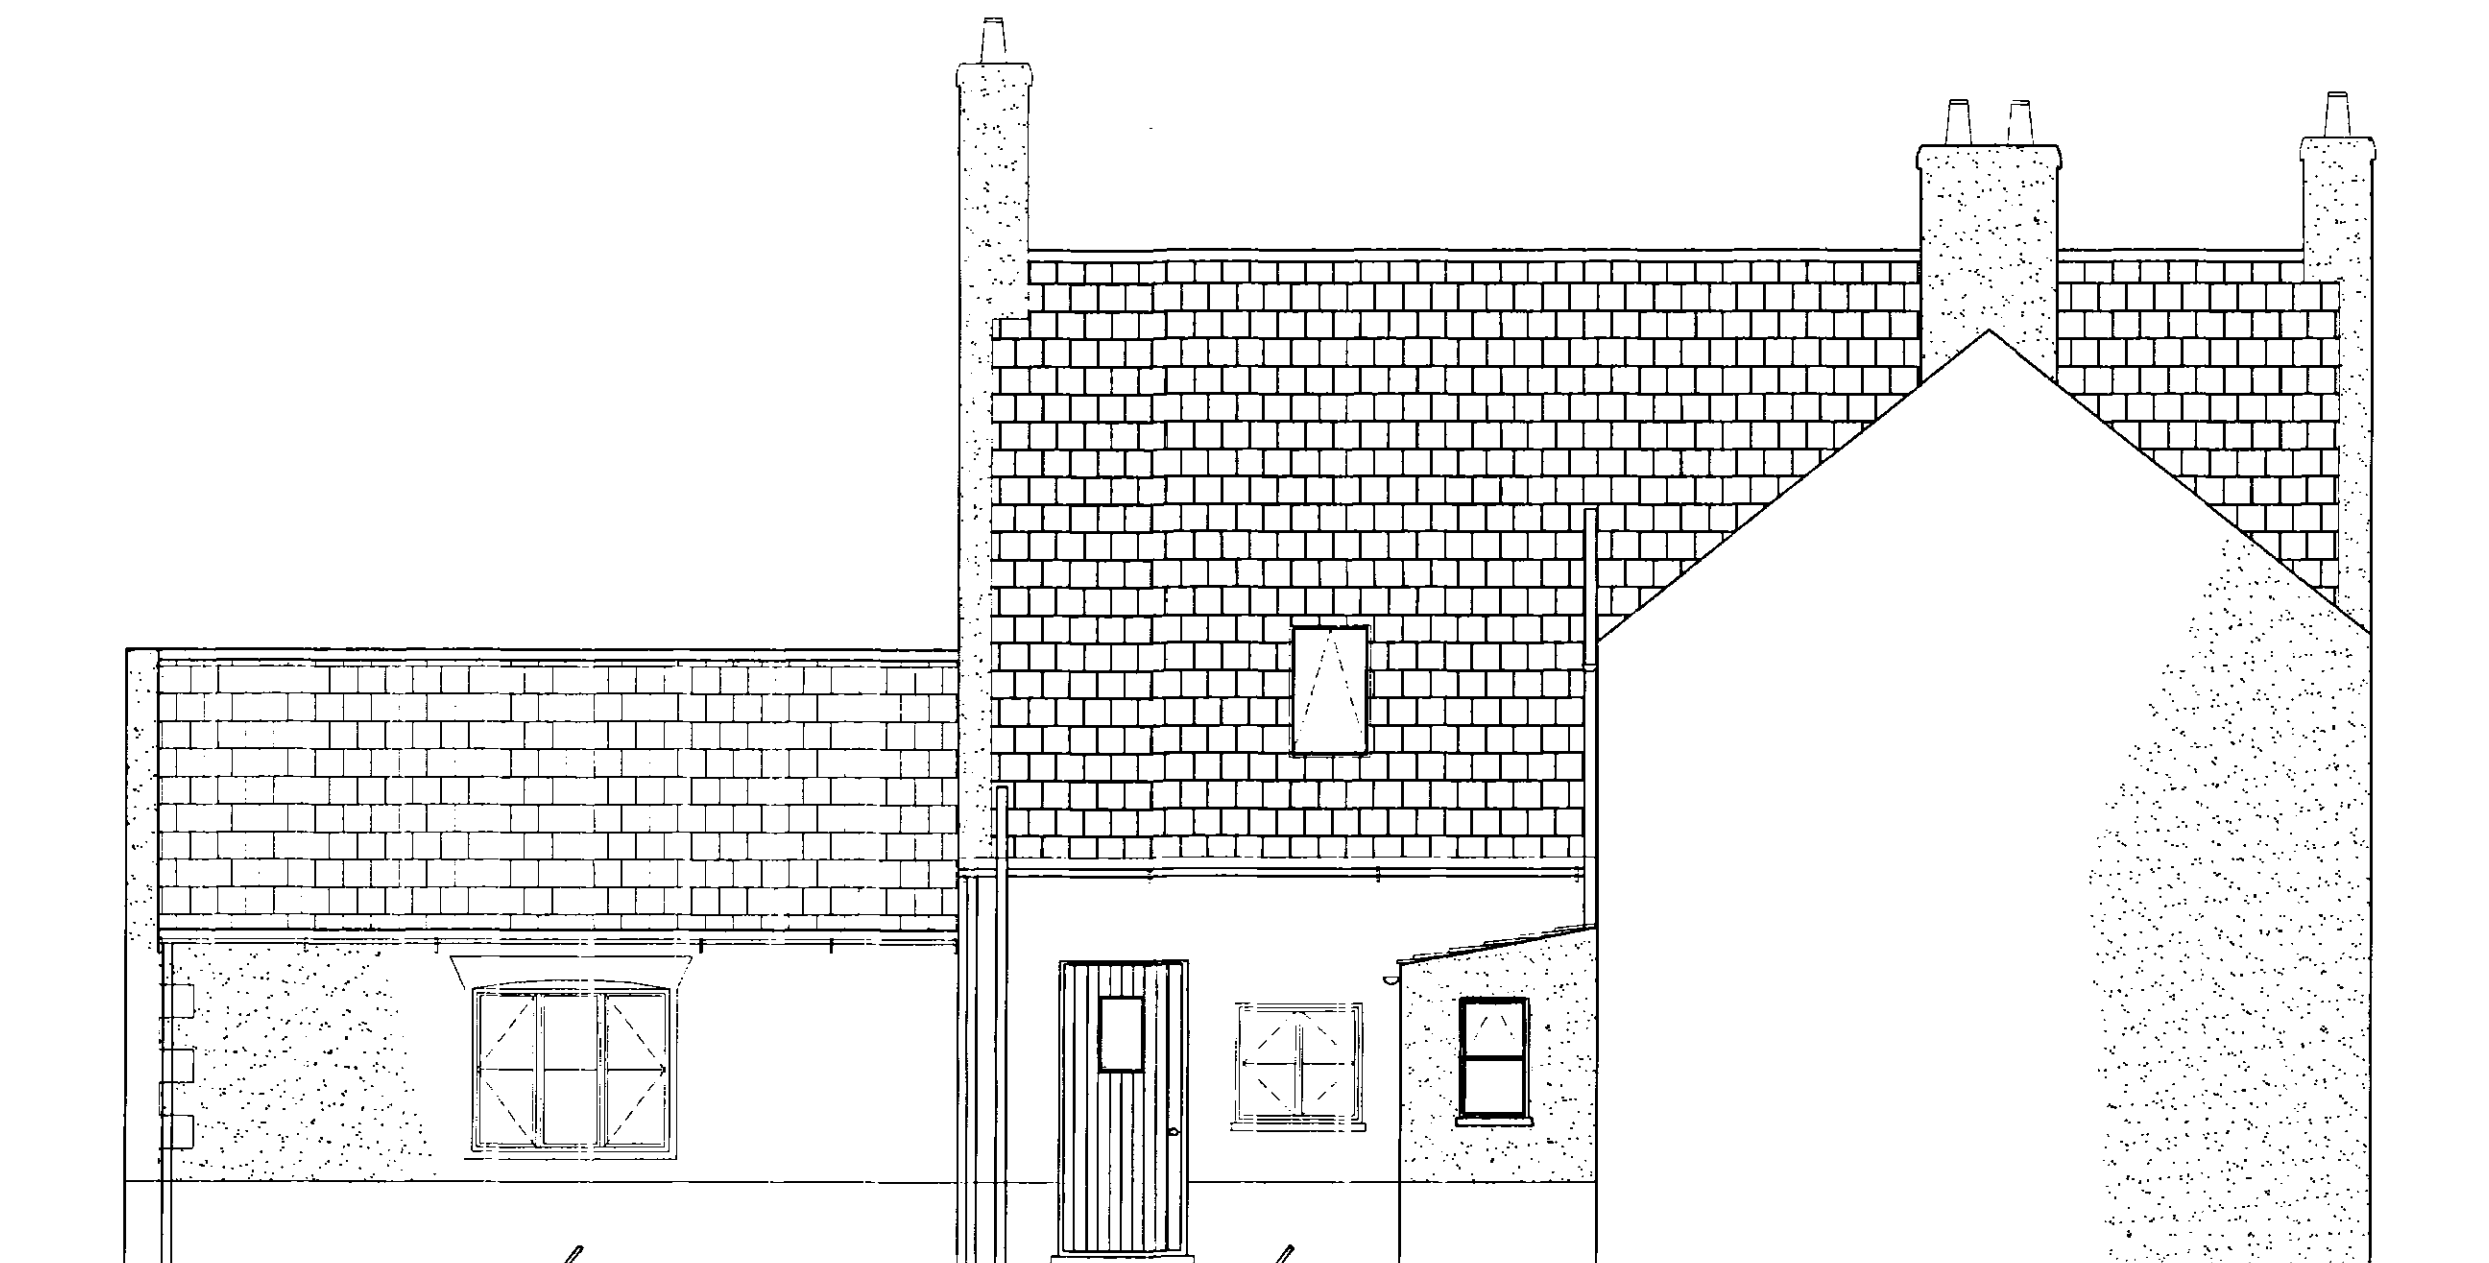

PROPOSED REAR ELEVATION 1:50

PRIOR TO COMMENCING WORK ON SITE AT LEAST 4 NO GROUND INVESTIGATION BOREHOLES UP TO 3m DEPTH MUST BE UNDERTAKEN ADJACENT THREE CORNERS OF THE PROPERTY TO ASCERTAIN UNDERLYING SOIL STRATA AND EXISTING FOUNDATIONS. STRUCTURAL STRENGTHENING DETAILS CAN THEN BE CONFIRMED WHICH MAY INVOLVE EITHER UNDERPINNING OR SUPERSTRUCTURAL REPAIR DEPENDING ON THE BOREHOLE FINDINGS.

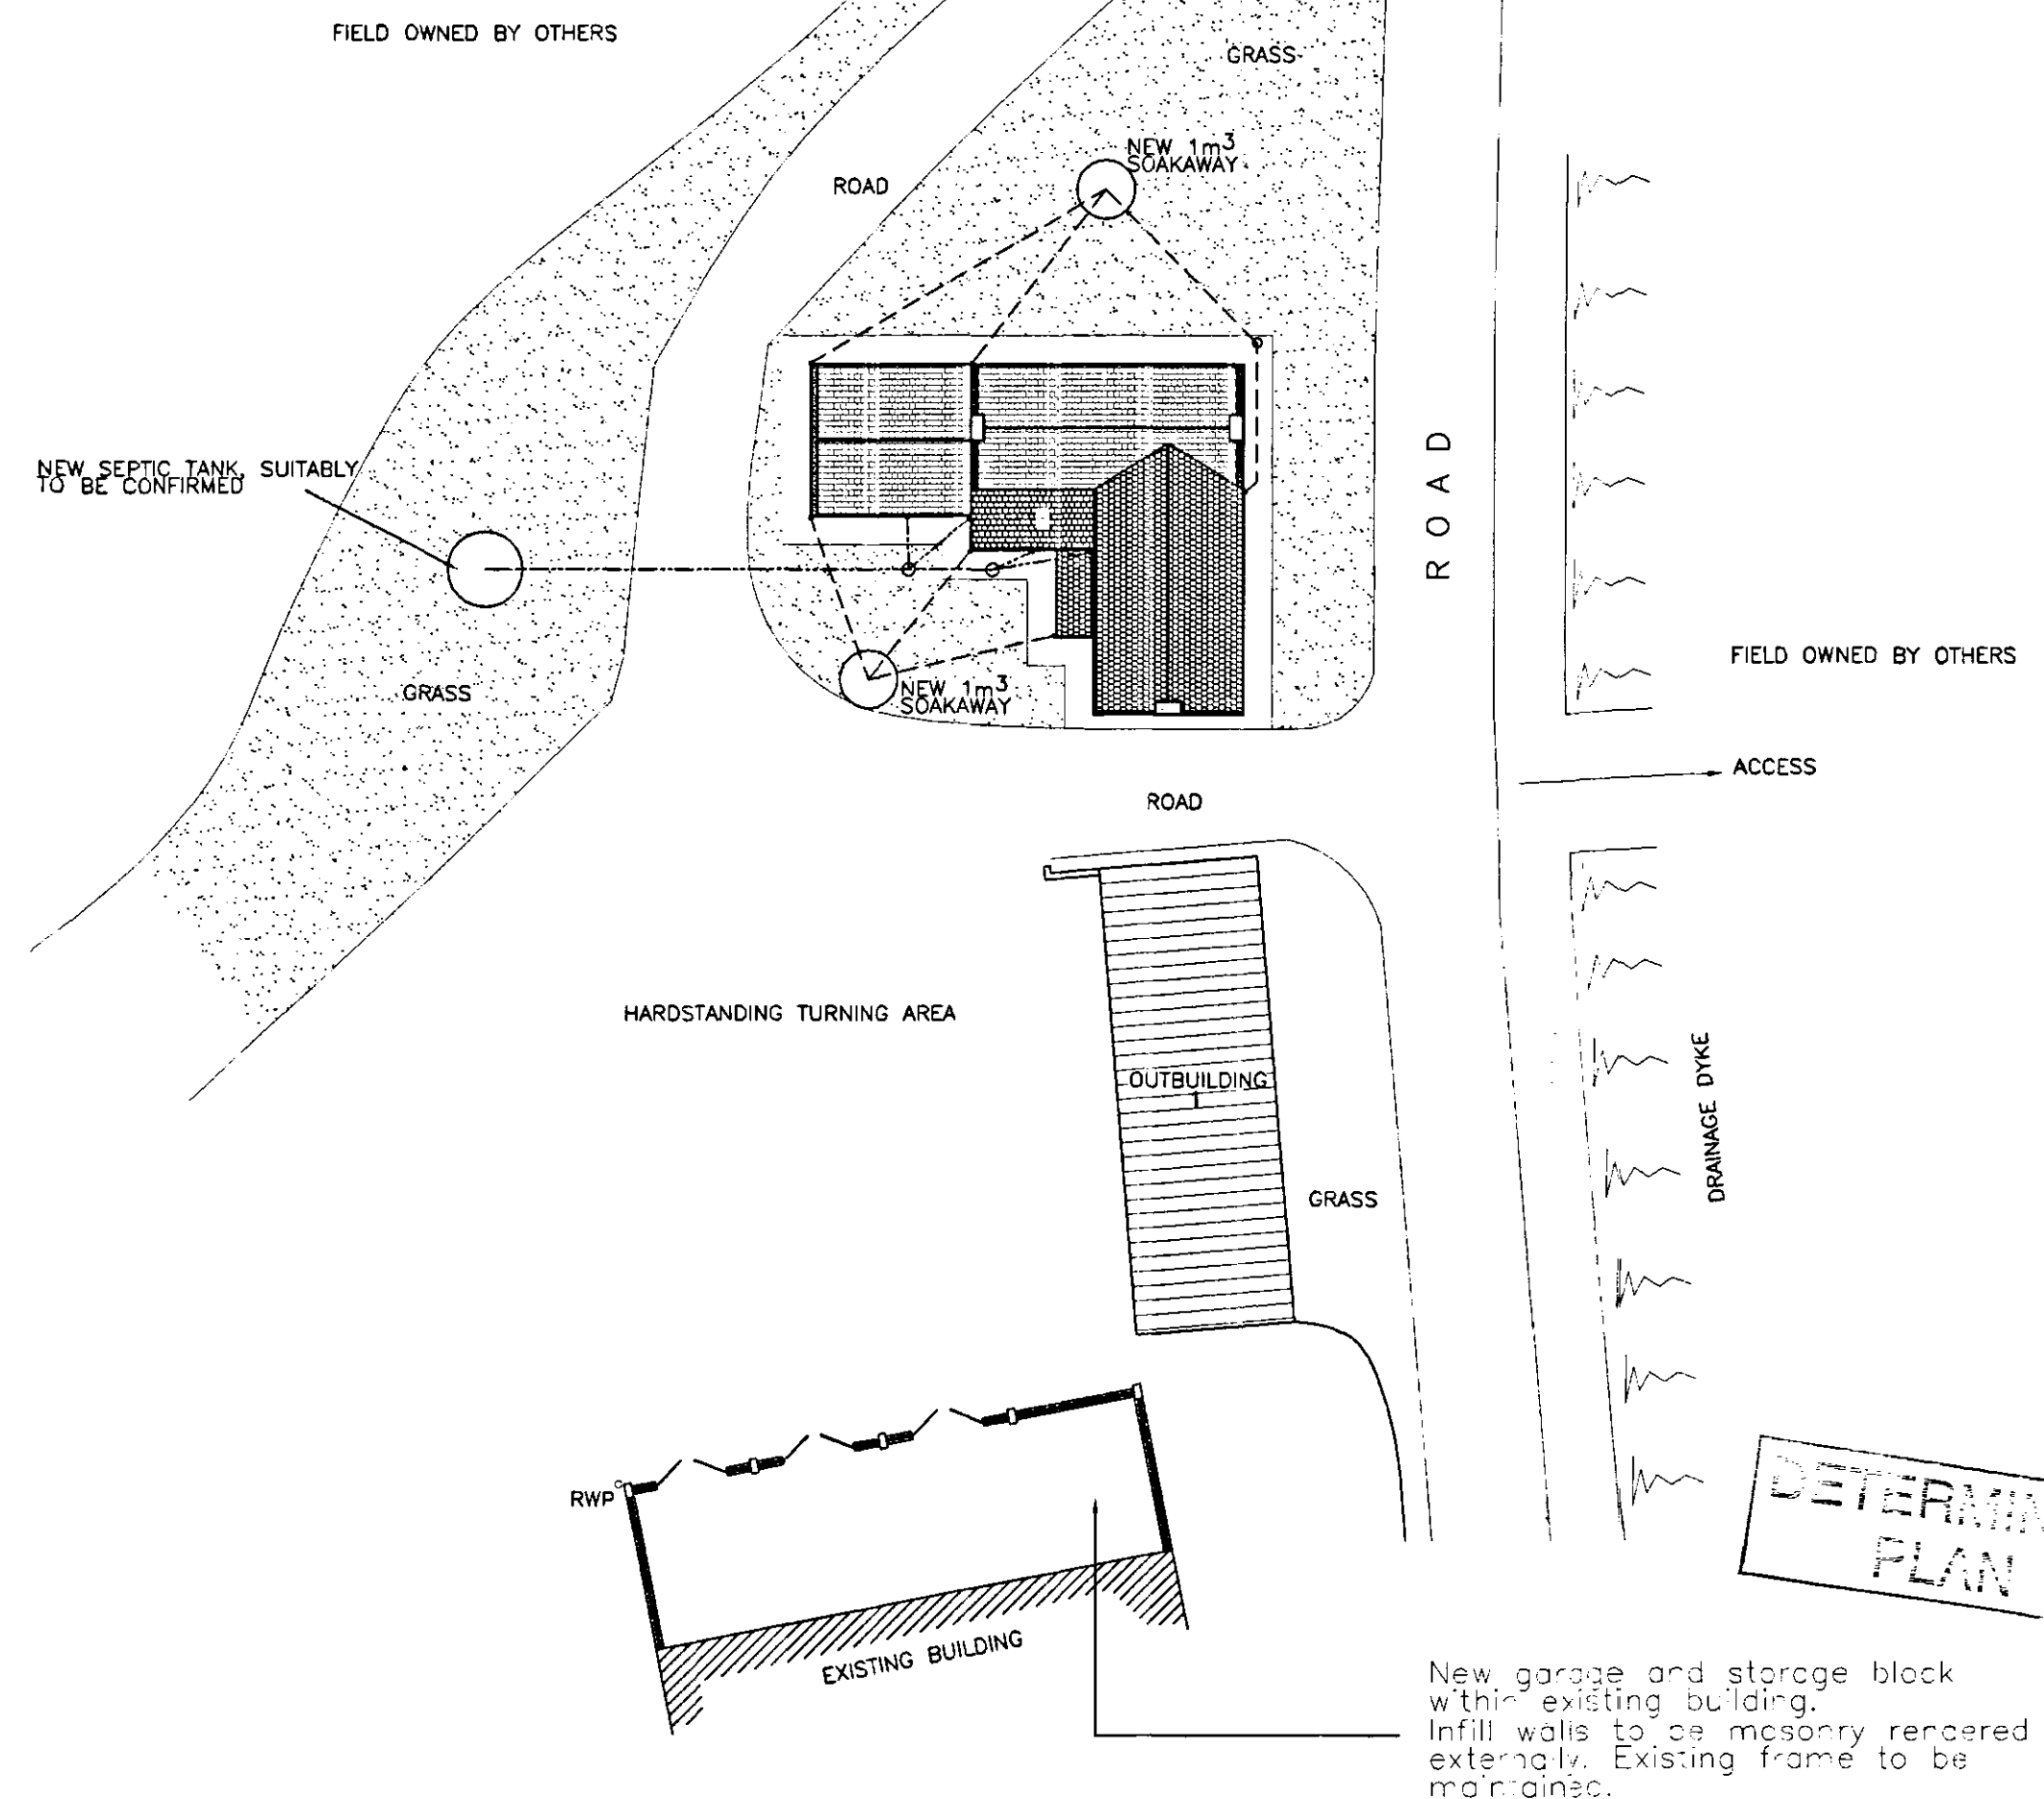

PROPOSED SITE PLAN 1:250

Copyright on all drawings prepared by Morton Consulting Engineers Limited is their property. Drawings and designs may not be reproduced in part or in whole without their written permission.

Please read, if in doubt ask. Change nothing without consulting the Engineers.

Contractor to check all dimensions on site before work starts or materials are ordered. Do not scale, if in doubt ask. All dimensions are in mm unless stated otherwise.

Where materials, products and workmanship are not fully specified they are to be of the standard appropriate to the works and suitable for the purpose stated in or reasonably to be inferred from the drawings and specification. All work to be in accordance with good building practice and BS 8000 to the extent that the recommendations define the quality of the finished work. Materials products and workmanship to comply with all British Standards and EOTA standards with, where appropriate, BS or EC marks.

All products and materials to be handled, stored, prepared and used or fixed in accordance with the manufacturers current recommendations.

The contractor is to arrange inspections of the works by the BCU (or NMB) as required by the Building Regulations and is to obtain completion certificate and forward to the Engineer.

These drawings are for a Planning Application and are not suitable for Construction, read in conjunction with the Engineers inspection report.

SHDC
Planning & Development
19 APR 2007
Ref: 0516/07

A	NOTE ADDED	FEB 07
	REVISIONS	DATE

Morton Consulting Engineers Limited
Consulting Structural Engineers
1 Gordon Avenue
March
Cambridgeshire
PE15 8AJ
Tel : 01354 655454
Fax : 01354 660467

C.I.F.
Mrs Susannah Gray

PROJECT
Freelands Cottage
Clarks Hill
Gedney
Spalding
Lincs

THE
Proposed Elevations and Site Plan

DRAWN	M.J.Hall	DATE OF ISSUE	
CHECKED			
DATE	Dec 2005	DRAWING NUMBER	M4807/04A
SCALE	1:50 1:250		