




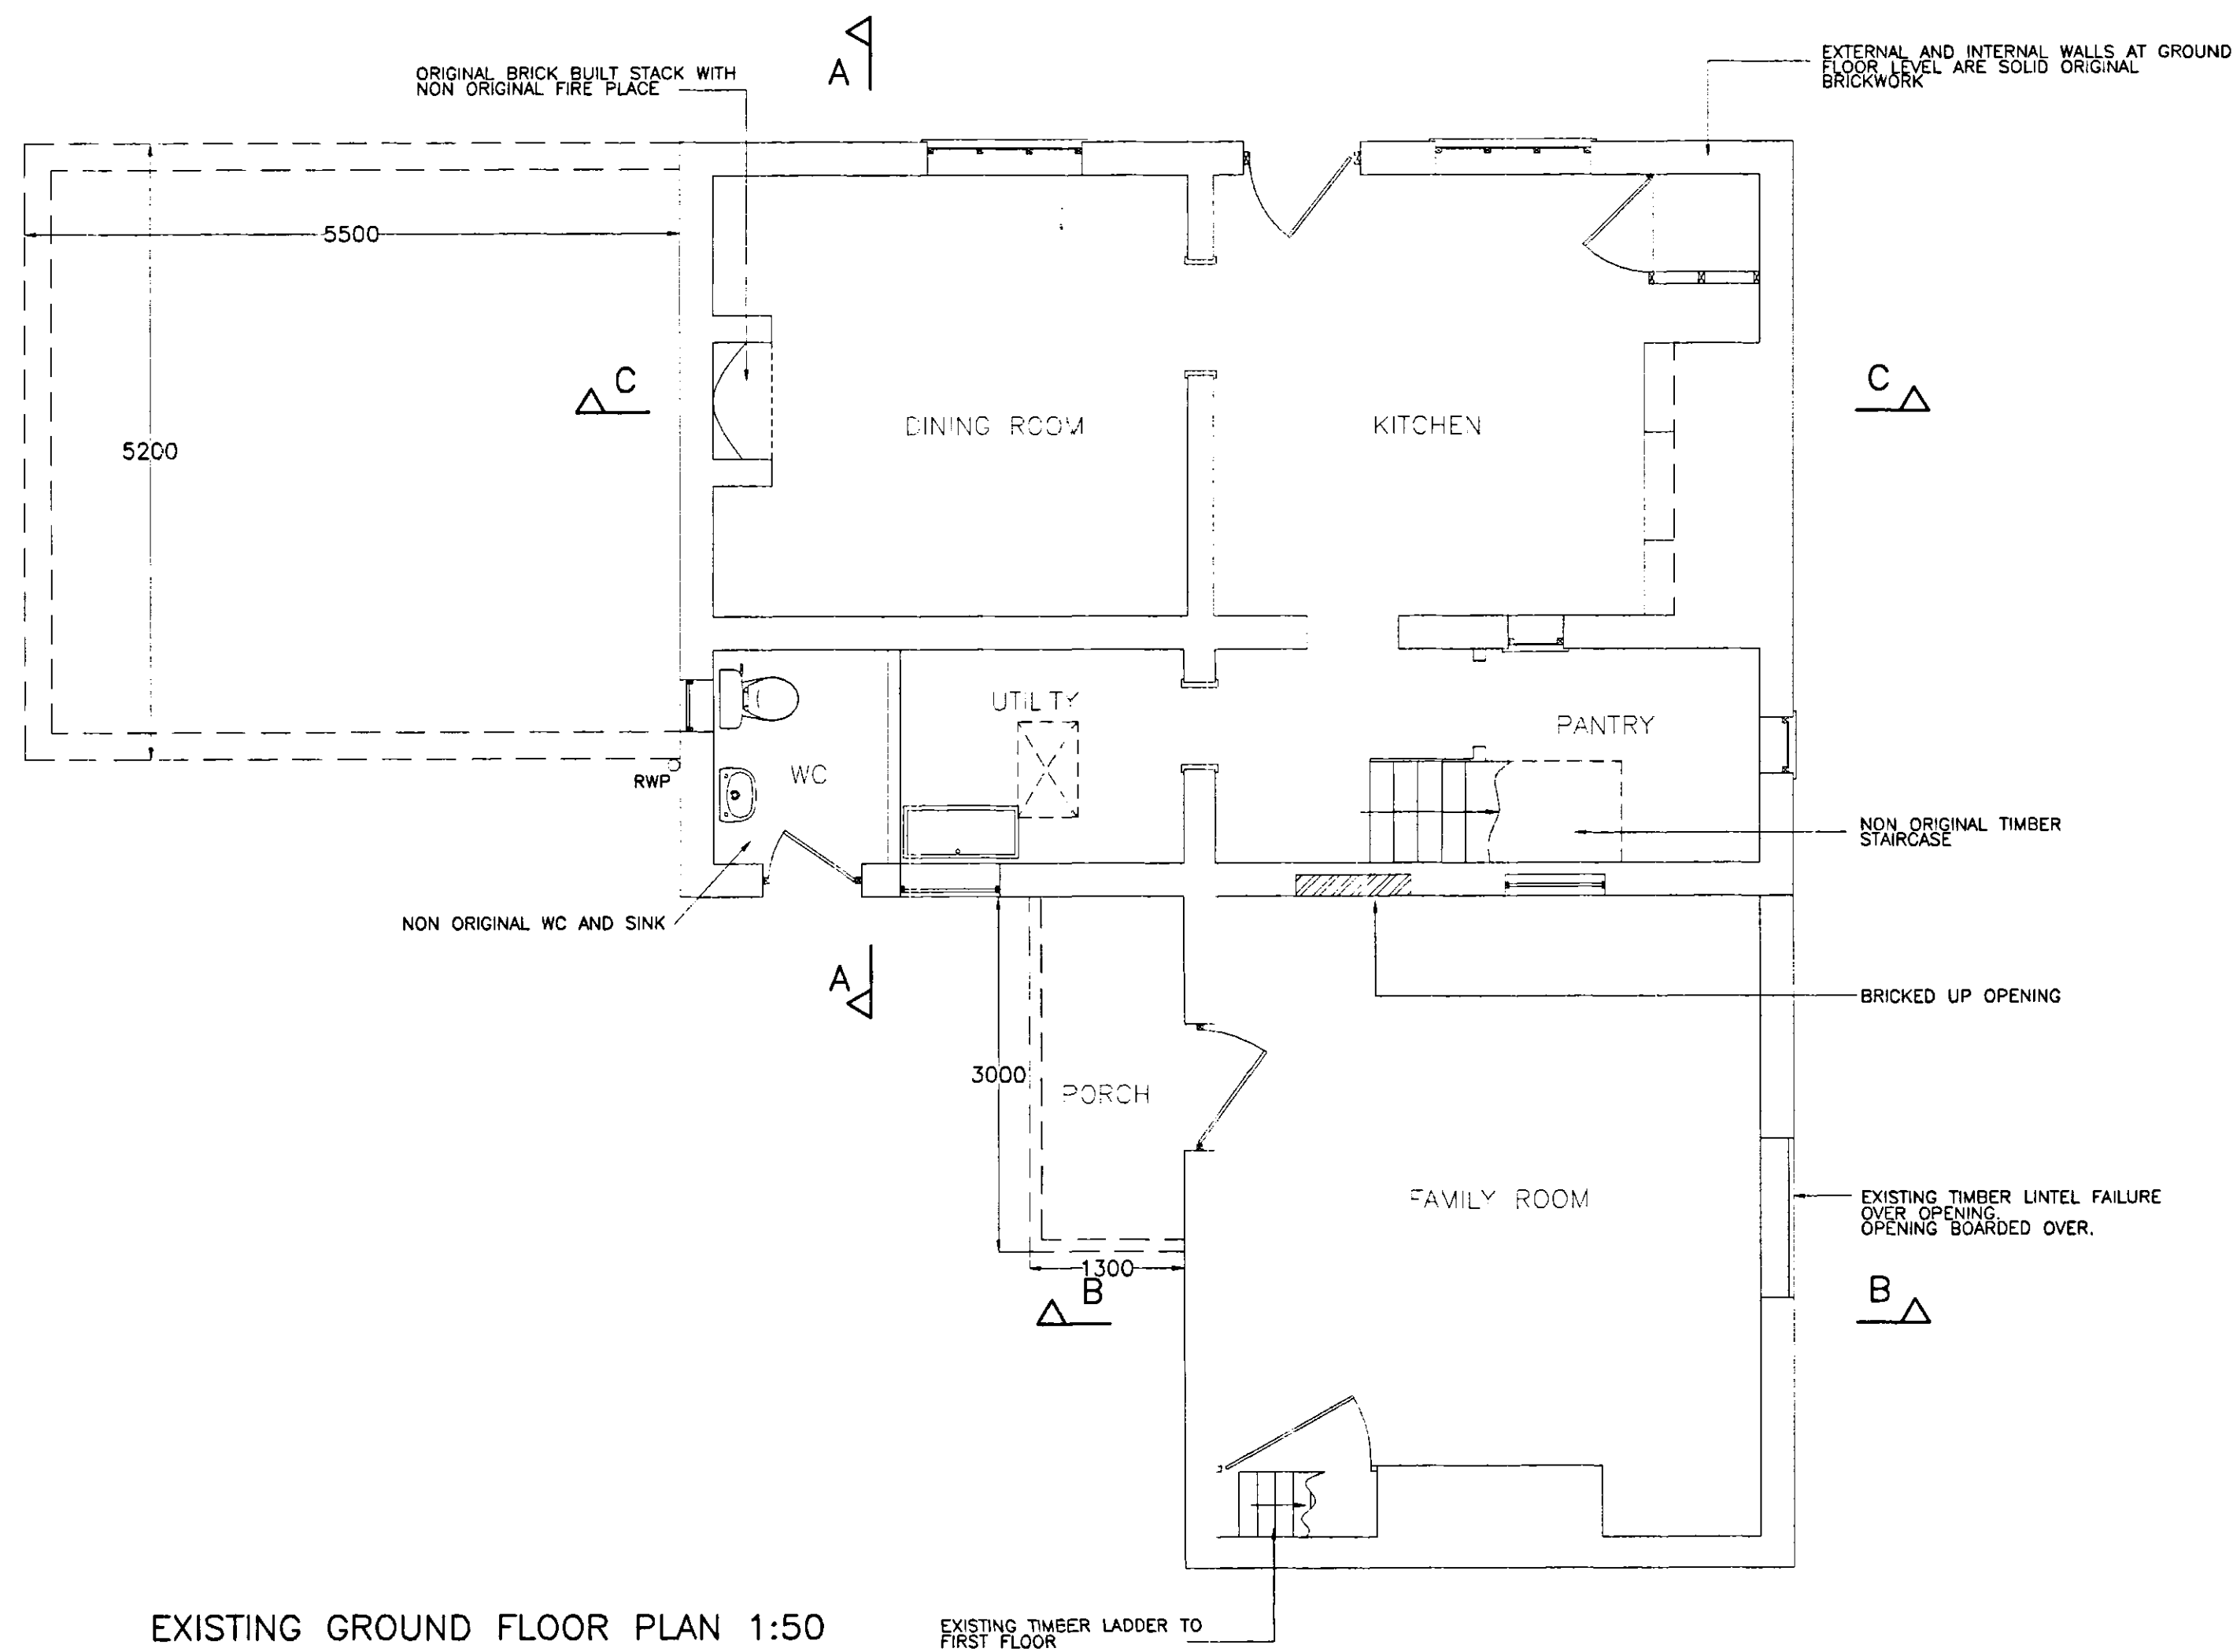


EXISTING GROUND FLOOR PLAN 1:50

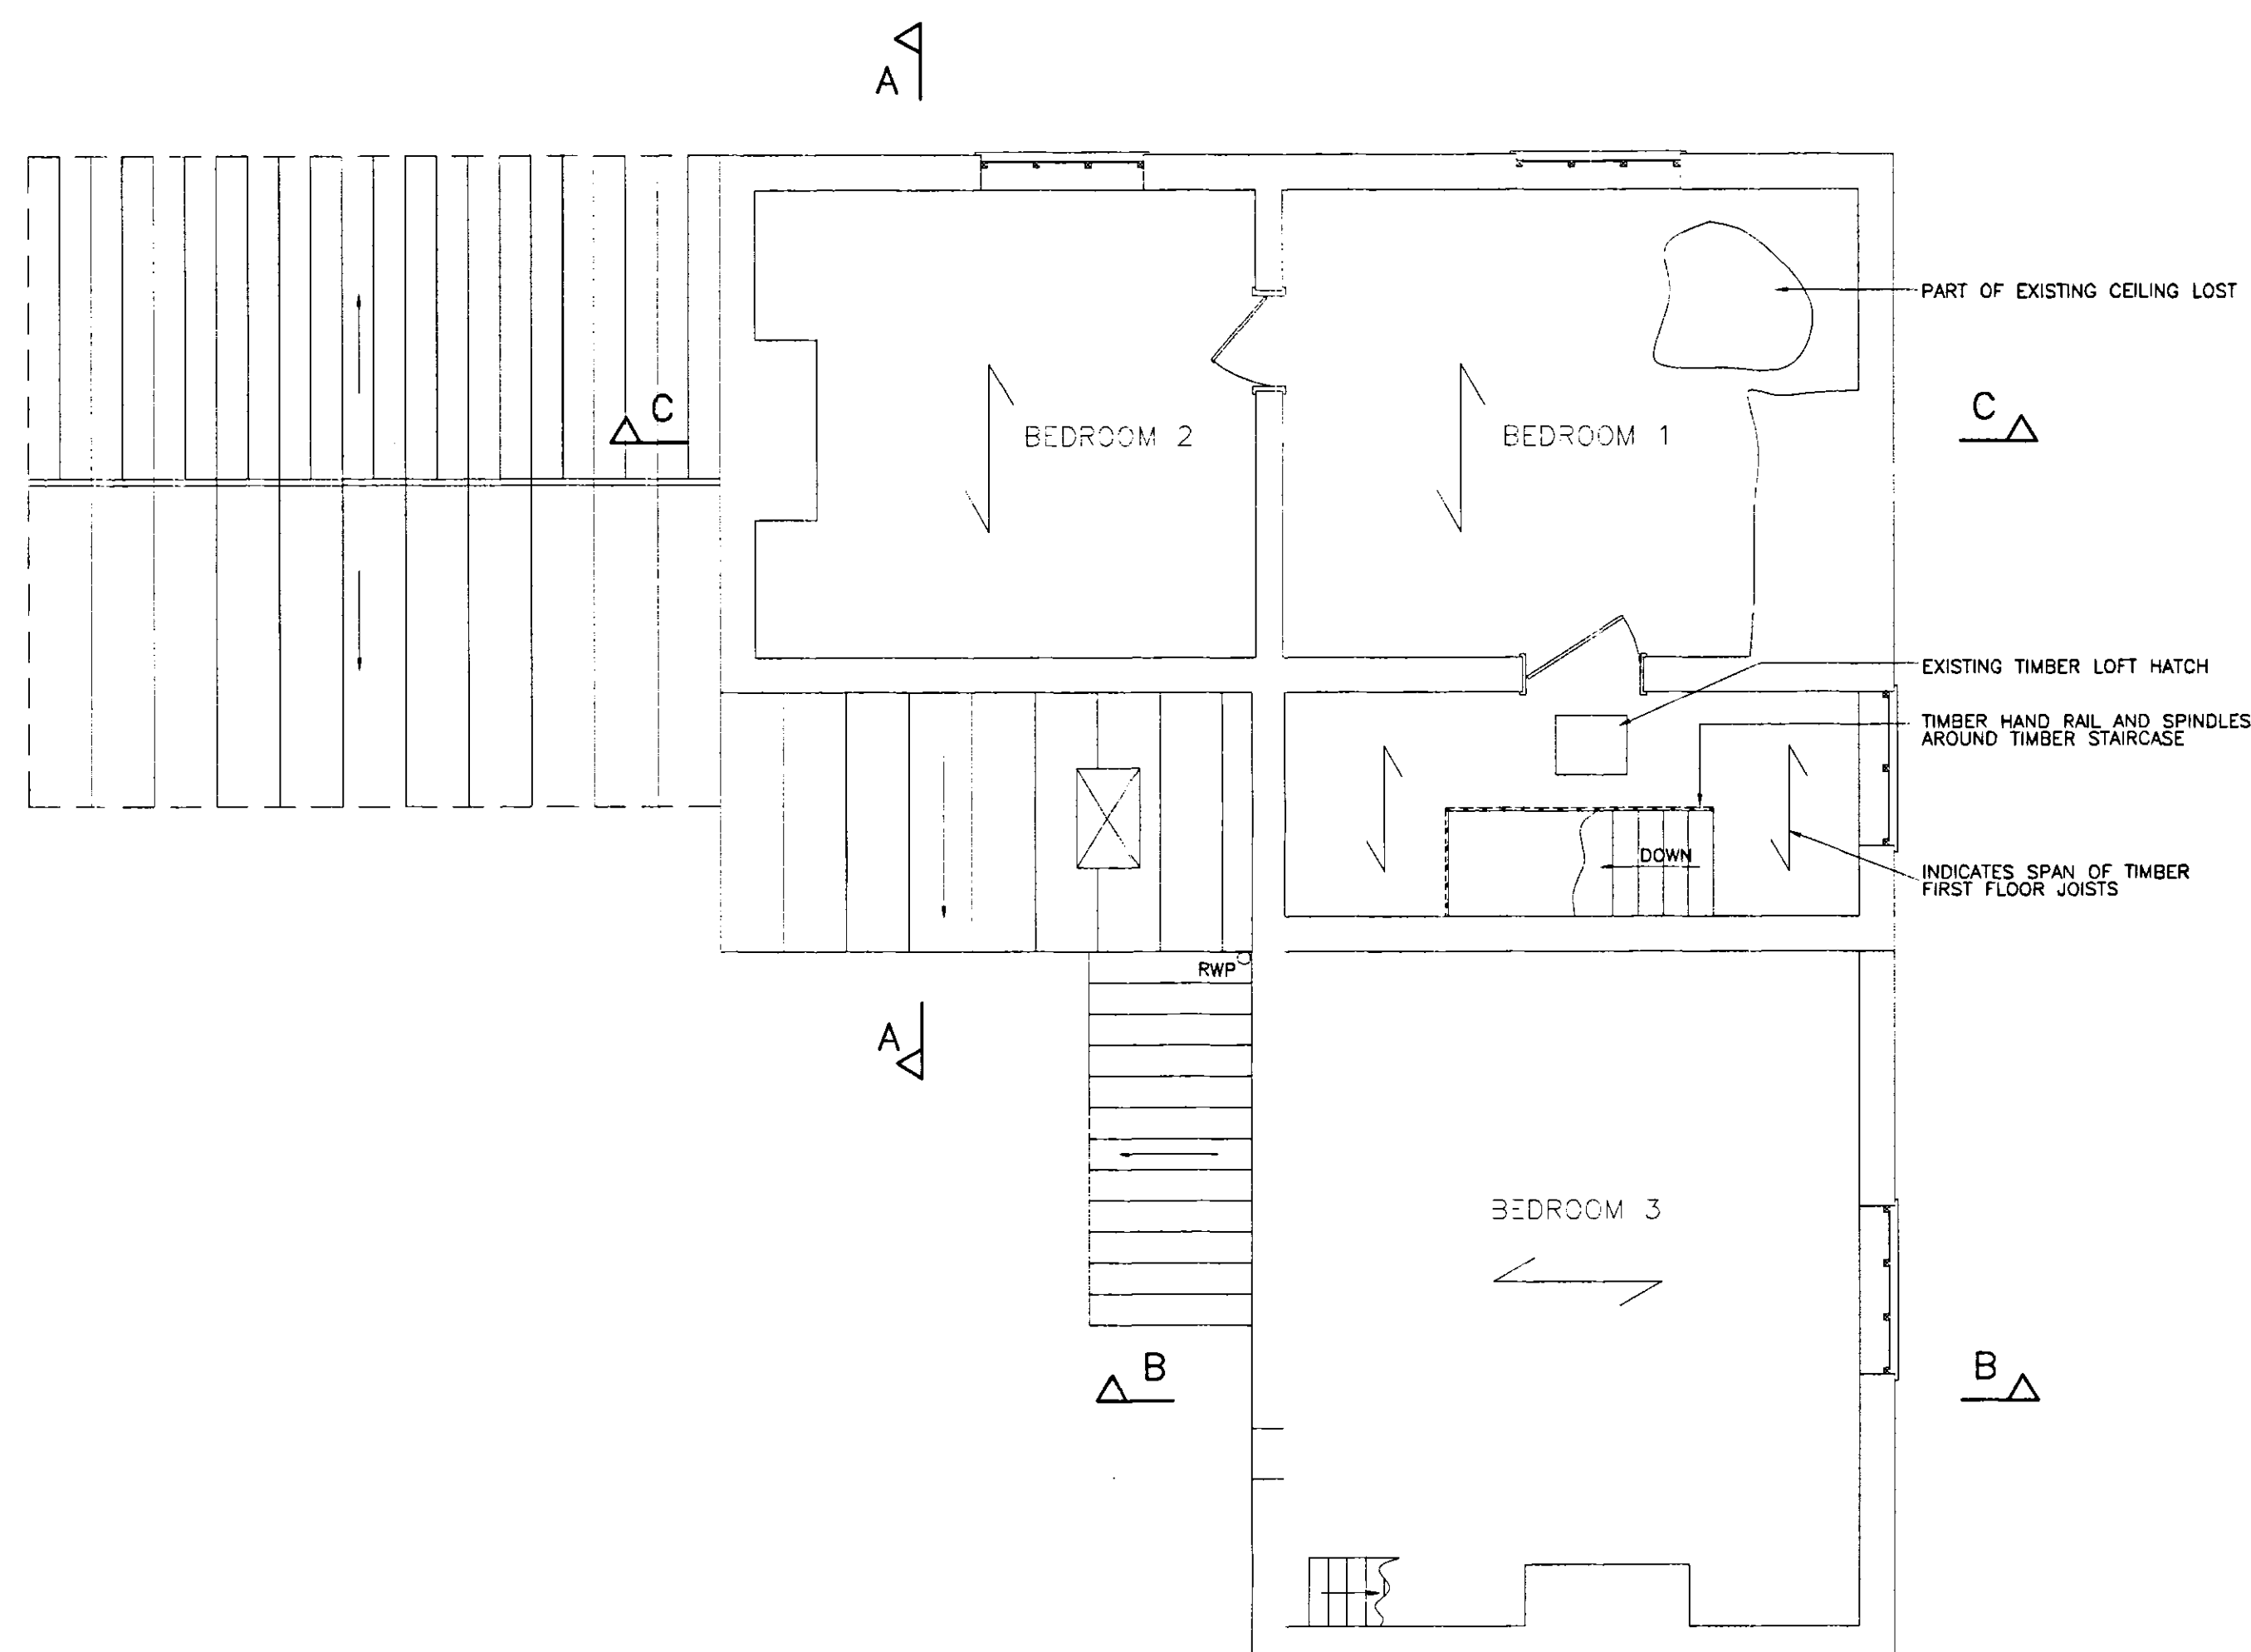


EXISTING FIRST FLOOR PLAN 1:50

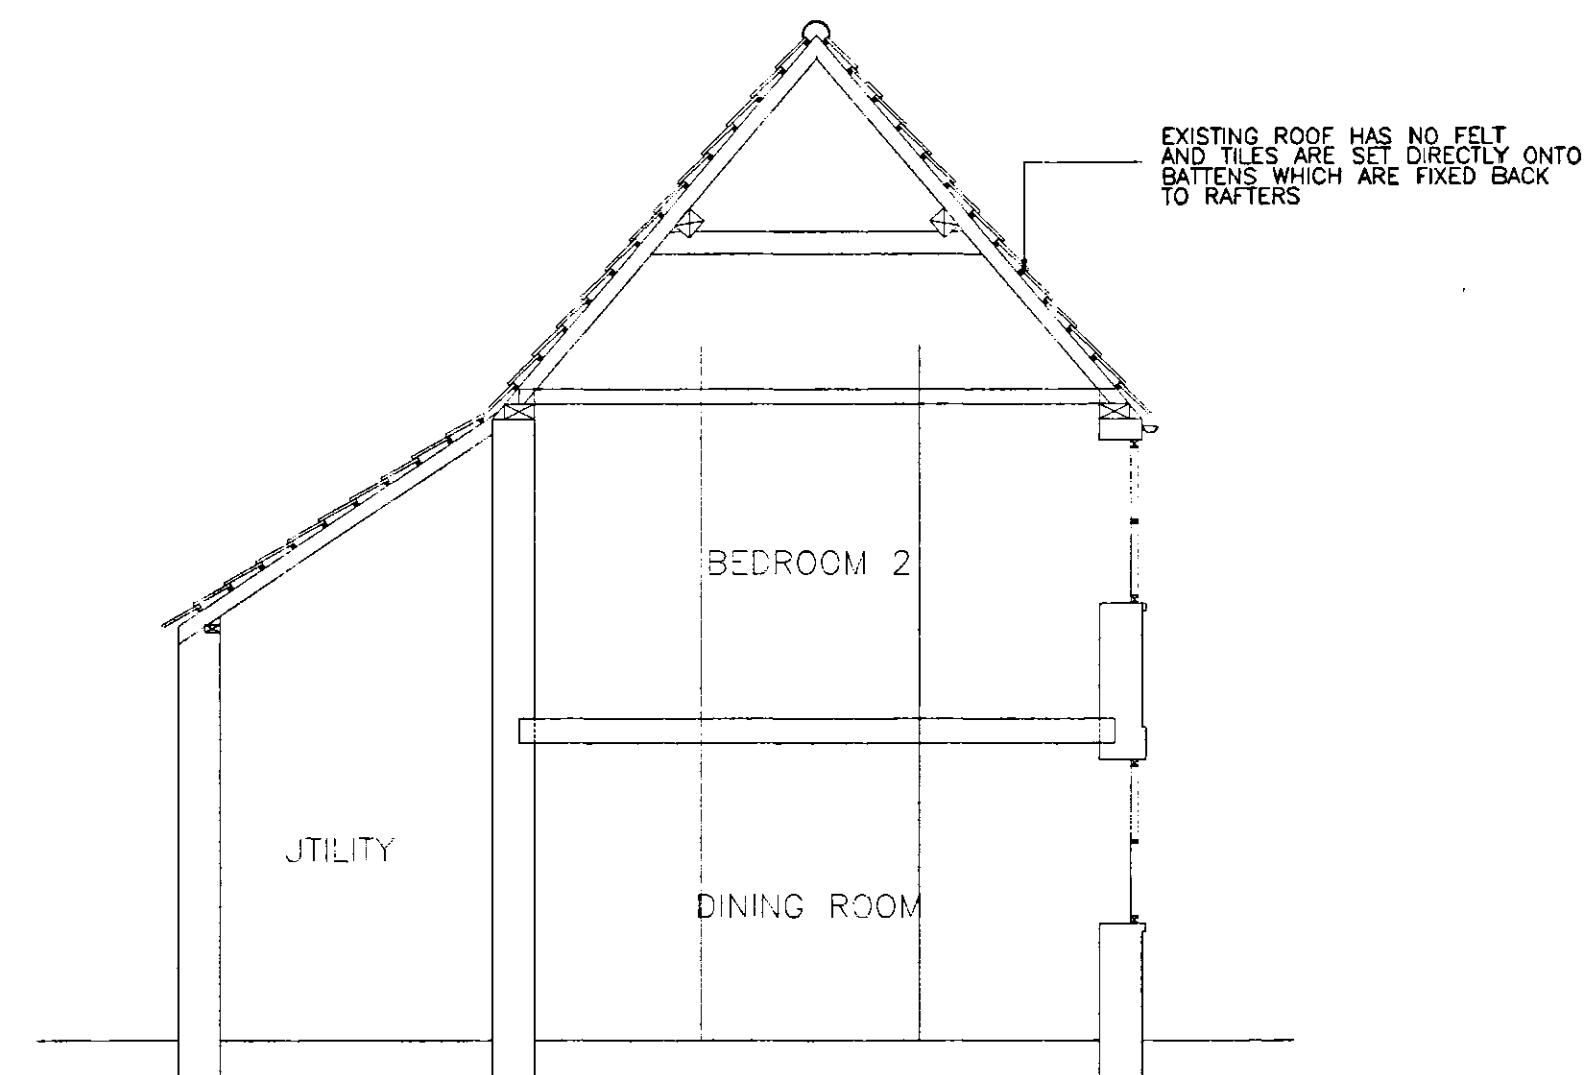

EXISTING SECTION A-A 1:50

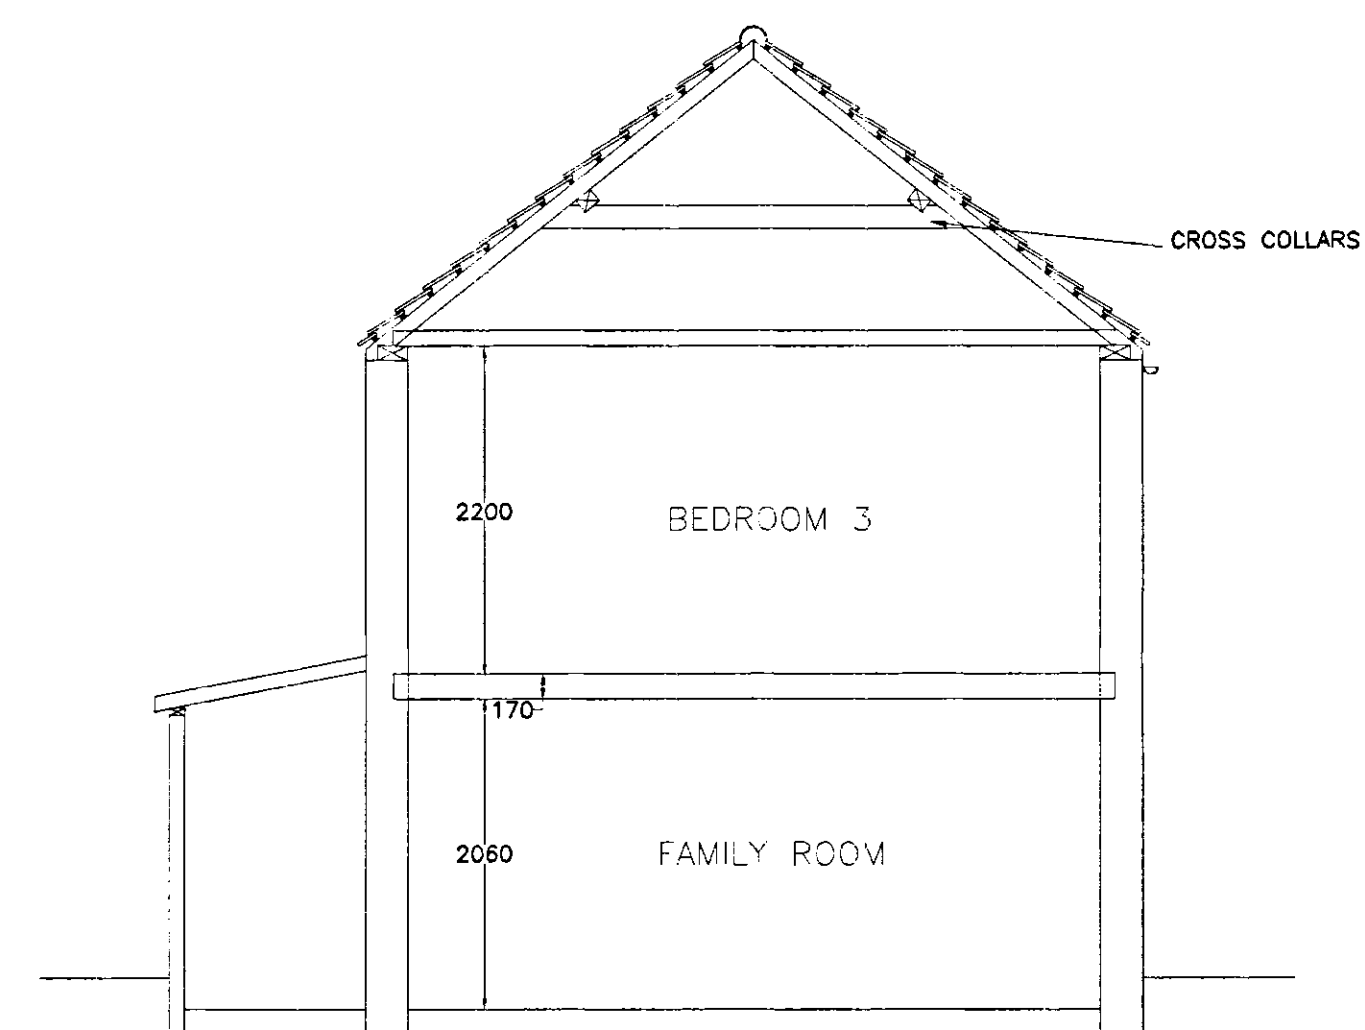

EXISTING SECTION B-B 1:50

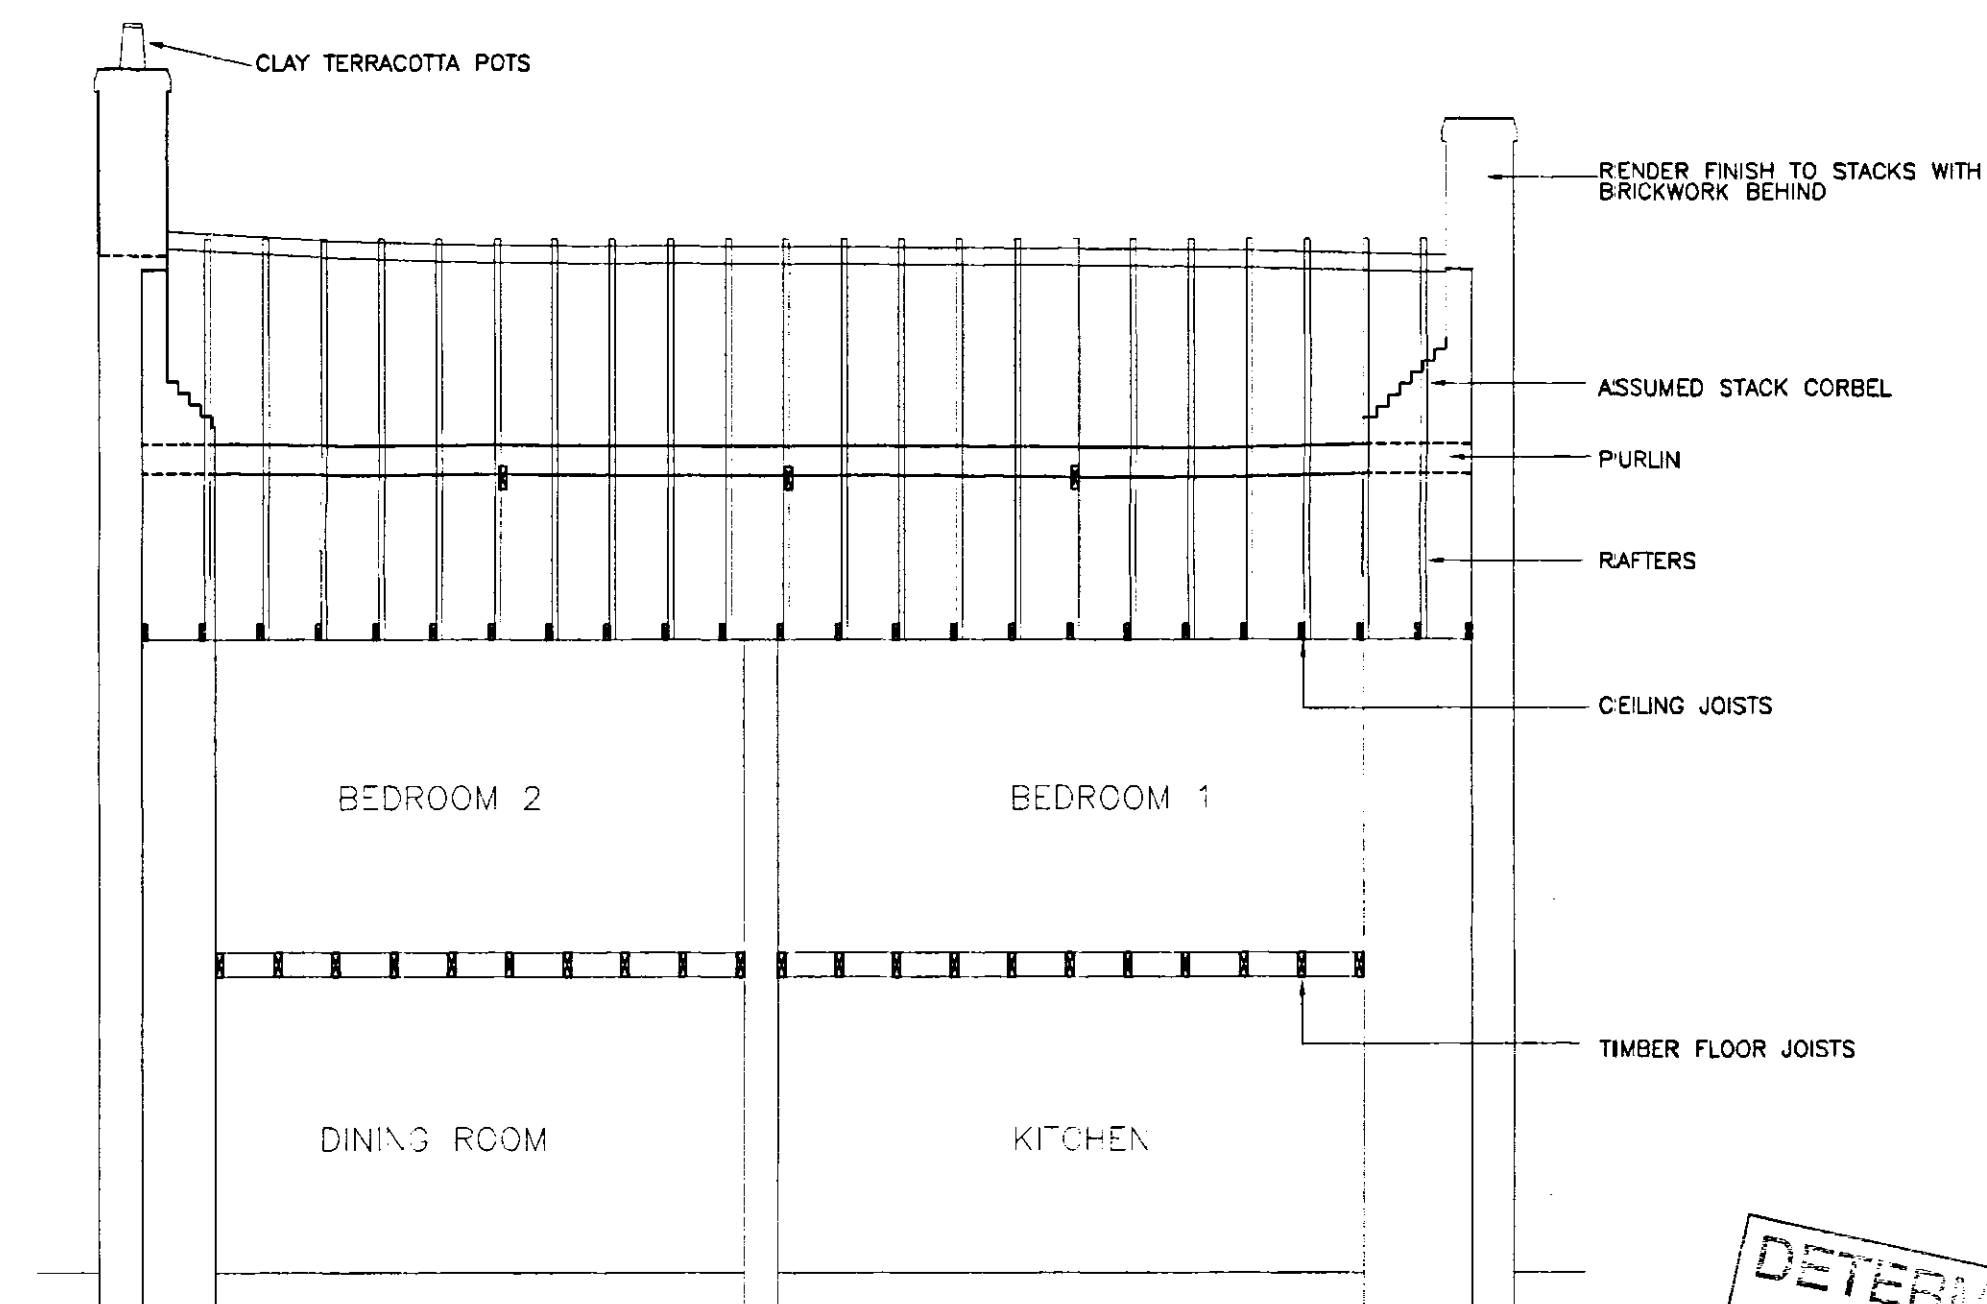

EXISTING SECTION C-C 1:50

Copyright on all drawings prepared by Morton Consulting Engineers Limited is their property. Drawings and designs may not be reproduced in part or in whole without their written permission.

Please read, if in doubt ask. Change nothing without consulting the Engineers.


Contractor to check all dimensions on site before work starts or materials are ordered. Do not scale, if in doubt ask. All dimensions are in mm unless stated otherwise.

Where materials, products and workmanship are not fully specified they are to be of the standard appropriate to the works and suitable for the purpose stated in or reasonably to be inferred from the drawings and specification. All work to be in accordance with good building practice and BS 8000 to the extent that the recommendations define the quality of the finished work. Materials products and workmanship to comply with all British Standards and EOTA standards with, where appropriate, BS or EC marks.

All products and materials to be handled, stored, prepared and used or fixed in accordance with the manufacturers current recommendations.

The contractor is to arrange inspections of the works by the BCO (or NHBC) as required by the Building Regulations and is to obtain completion certificate and forward to the Engineer.

These drawings are for a Planning Application and are not suitable for Construction, read in conjunction with the Engineers inspection report.

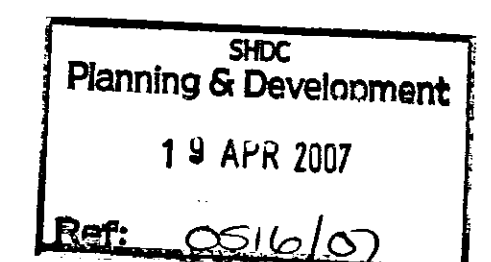

REVISIONS		DATE
Morton Consulting Engineers Limited Consulting Structural Engineers 1 Gordon Avenue Tel : 01354 655454 March Fax : 01354 660467 Cambridgeshire PE15 8AJ		
CLIENT Mrs Susannah Gray		
PROJECT Freeland's Cottage Clarks Hill Gedney Spalding Lincs		
TITLE Existing Plans and Sections		
DRAWN	M.J.Hall	DATE OF ISSUE
CHECKED		
DATE	Dec 2005	DRAWING NUMBER
SCALE	1:50 1:100	M4807/01

DETERMINED
PLAN