




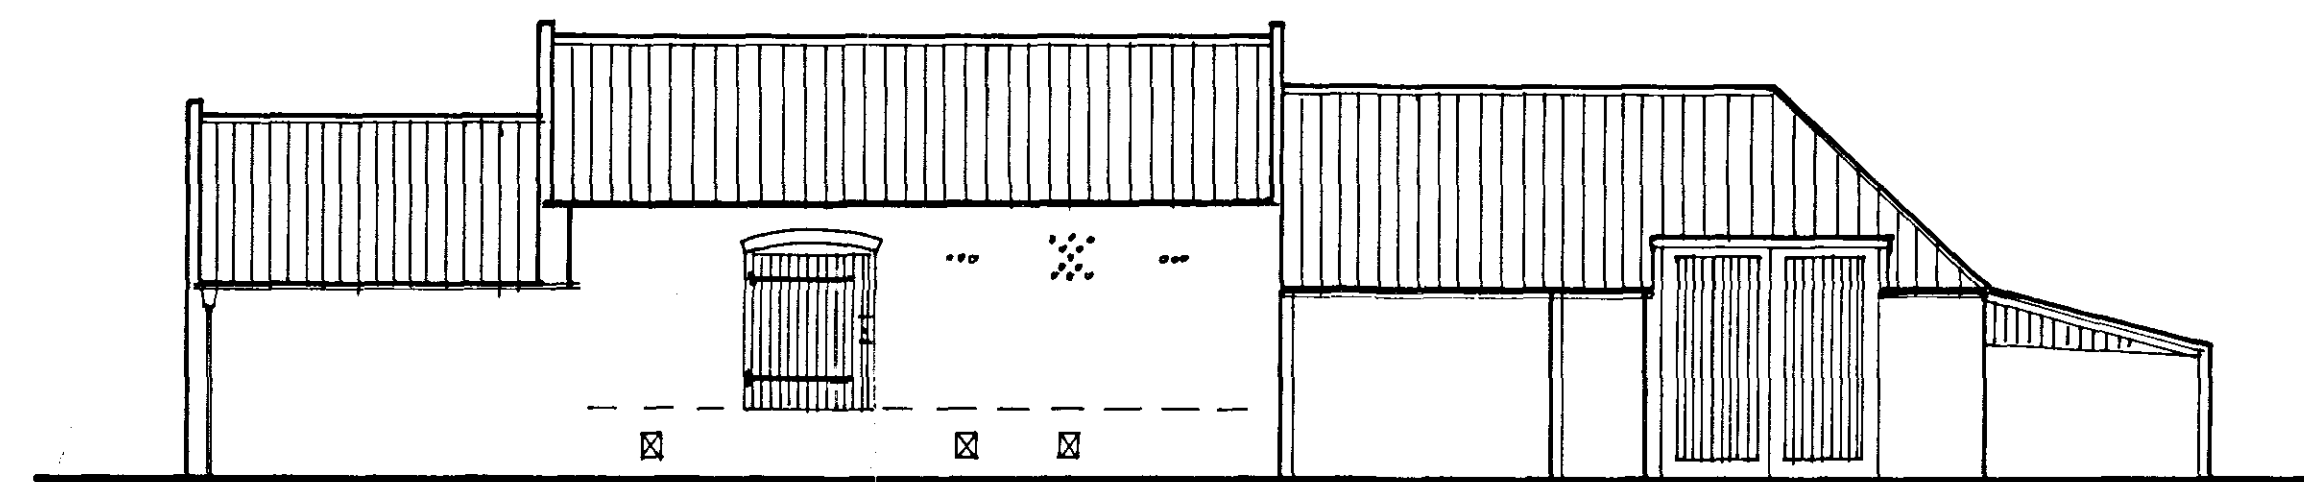


Existing North elevation

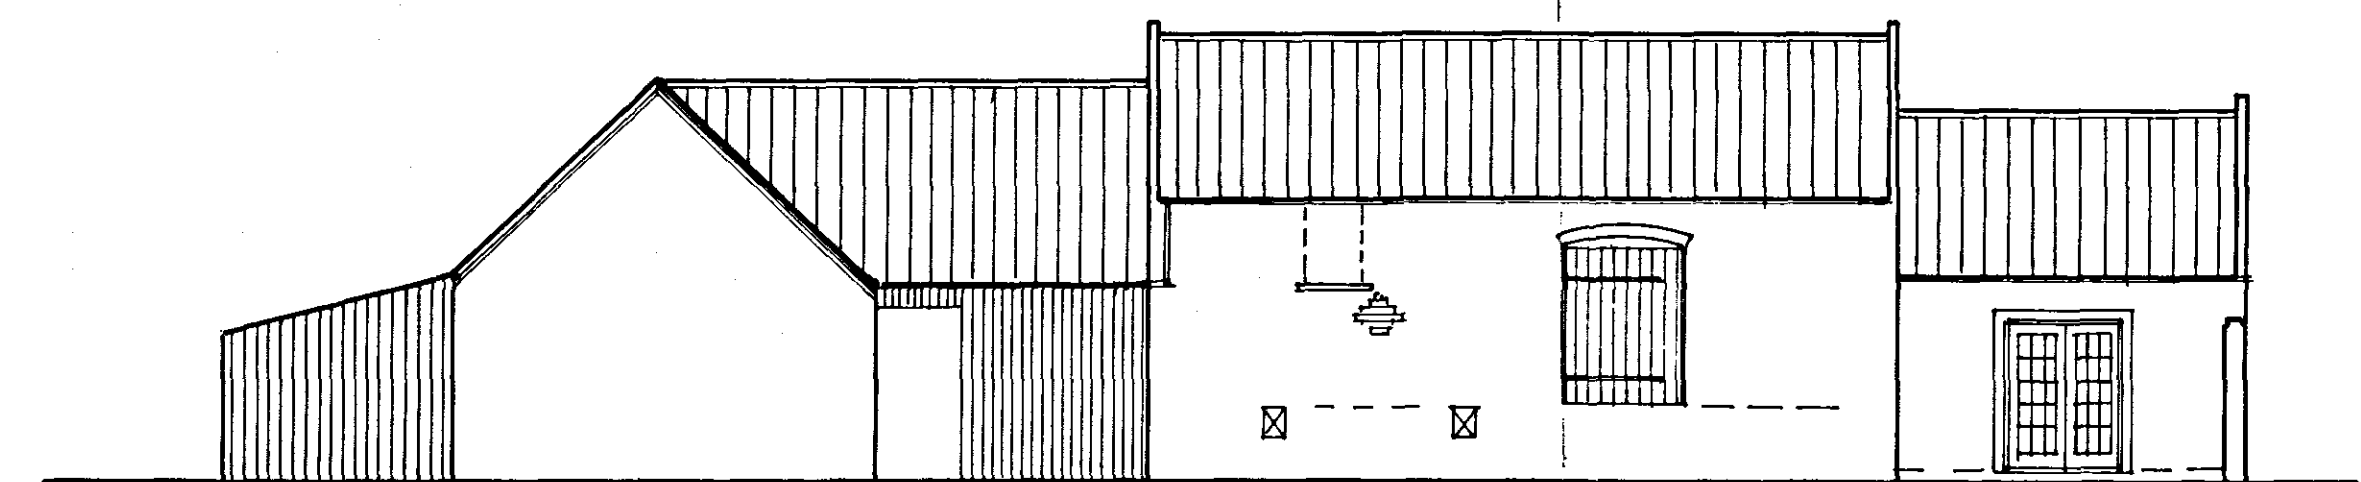


Existing South elevation

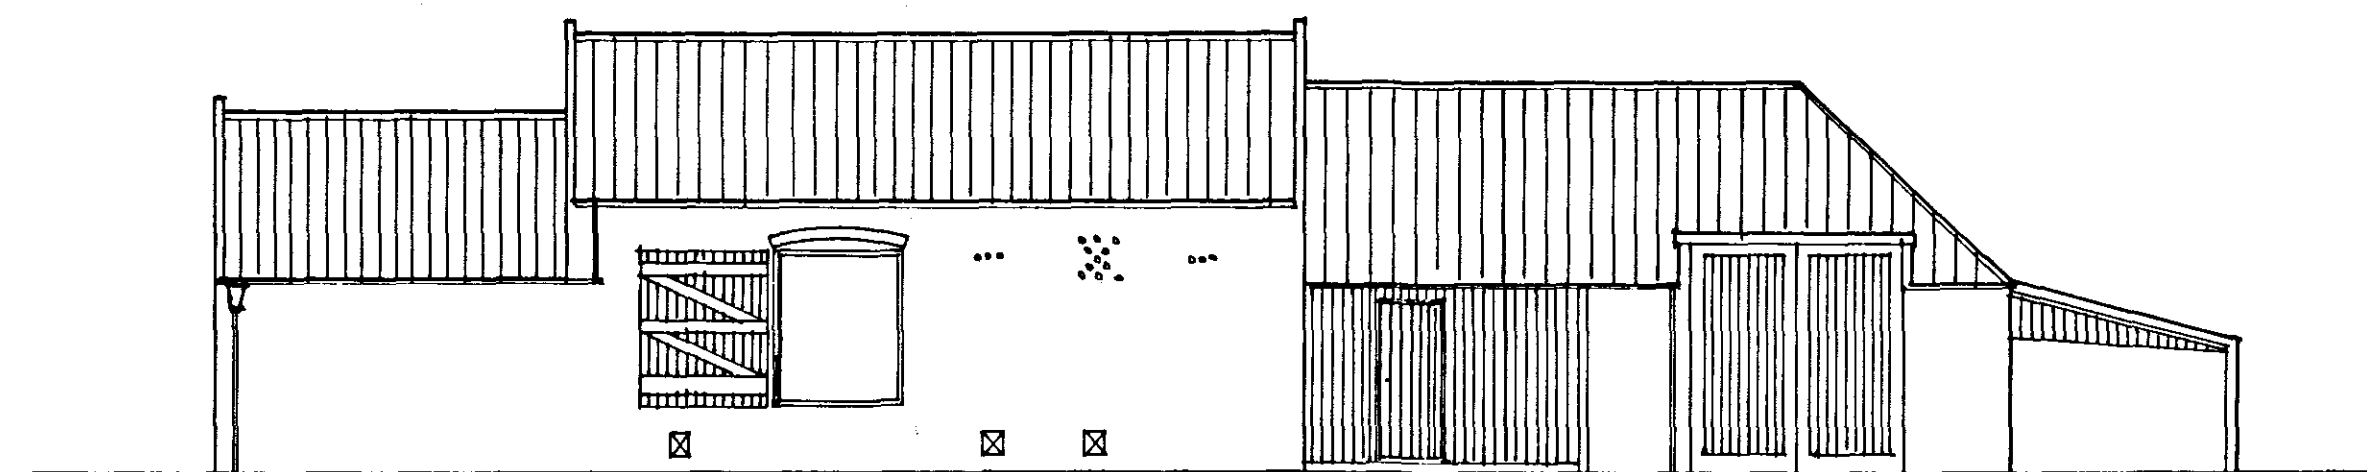


Proposed North elevation

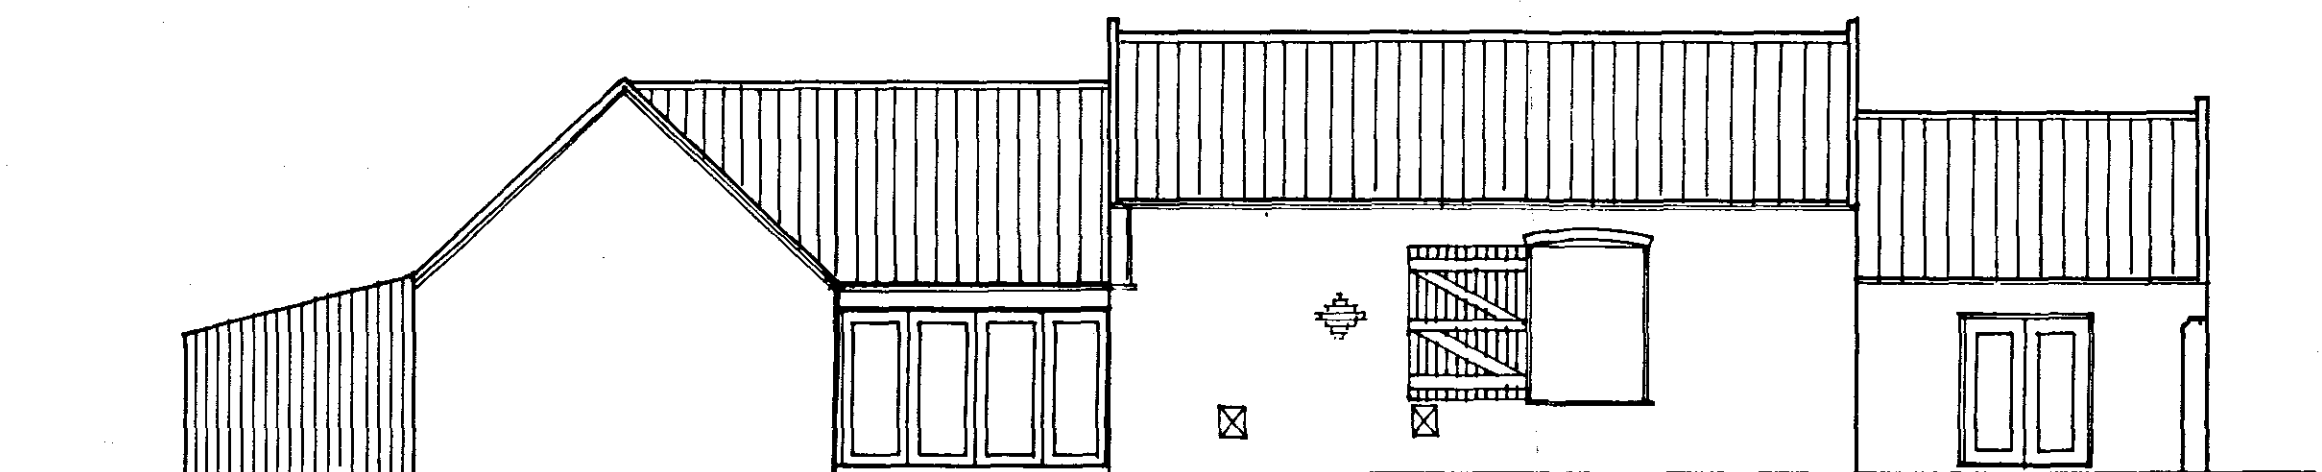


Proposed South elevation

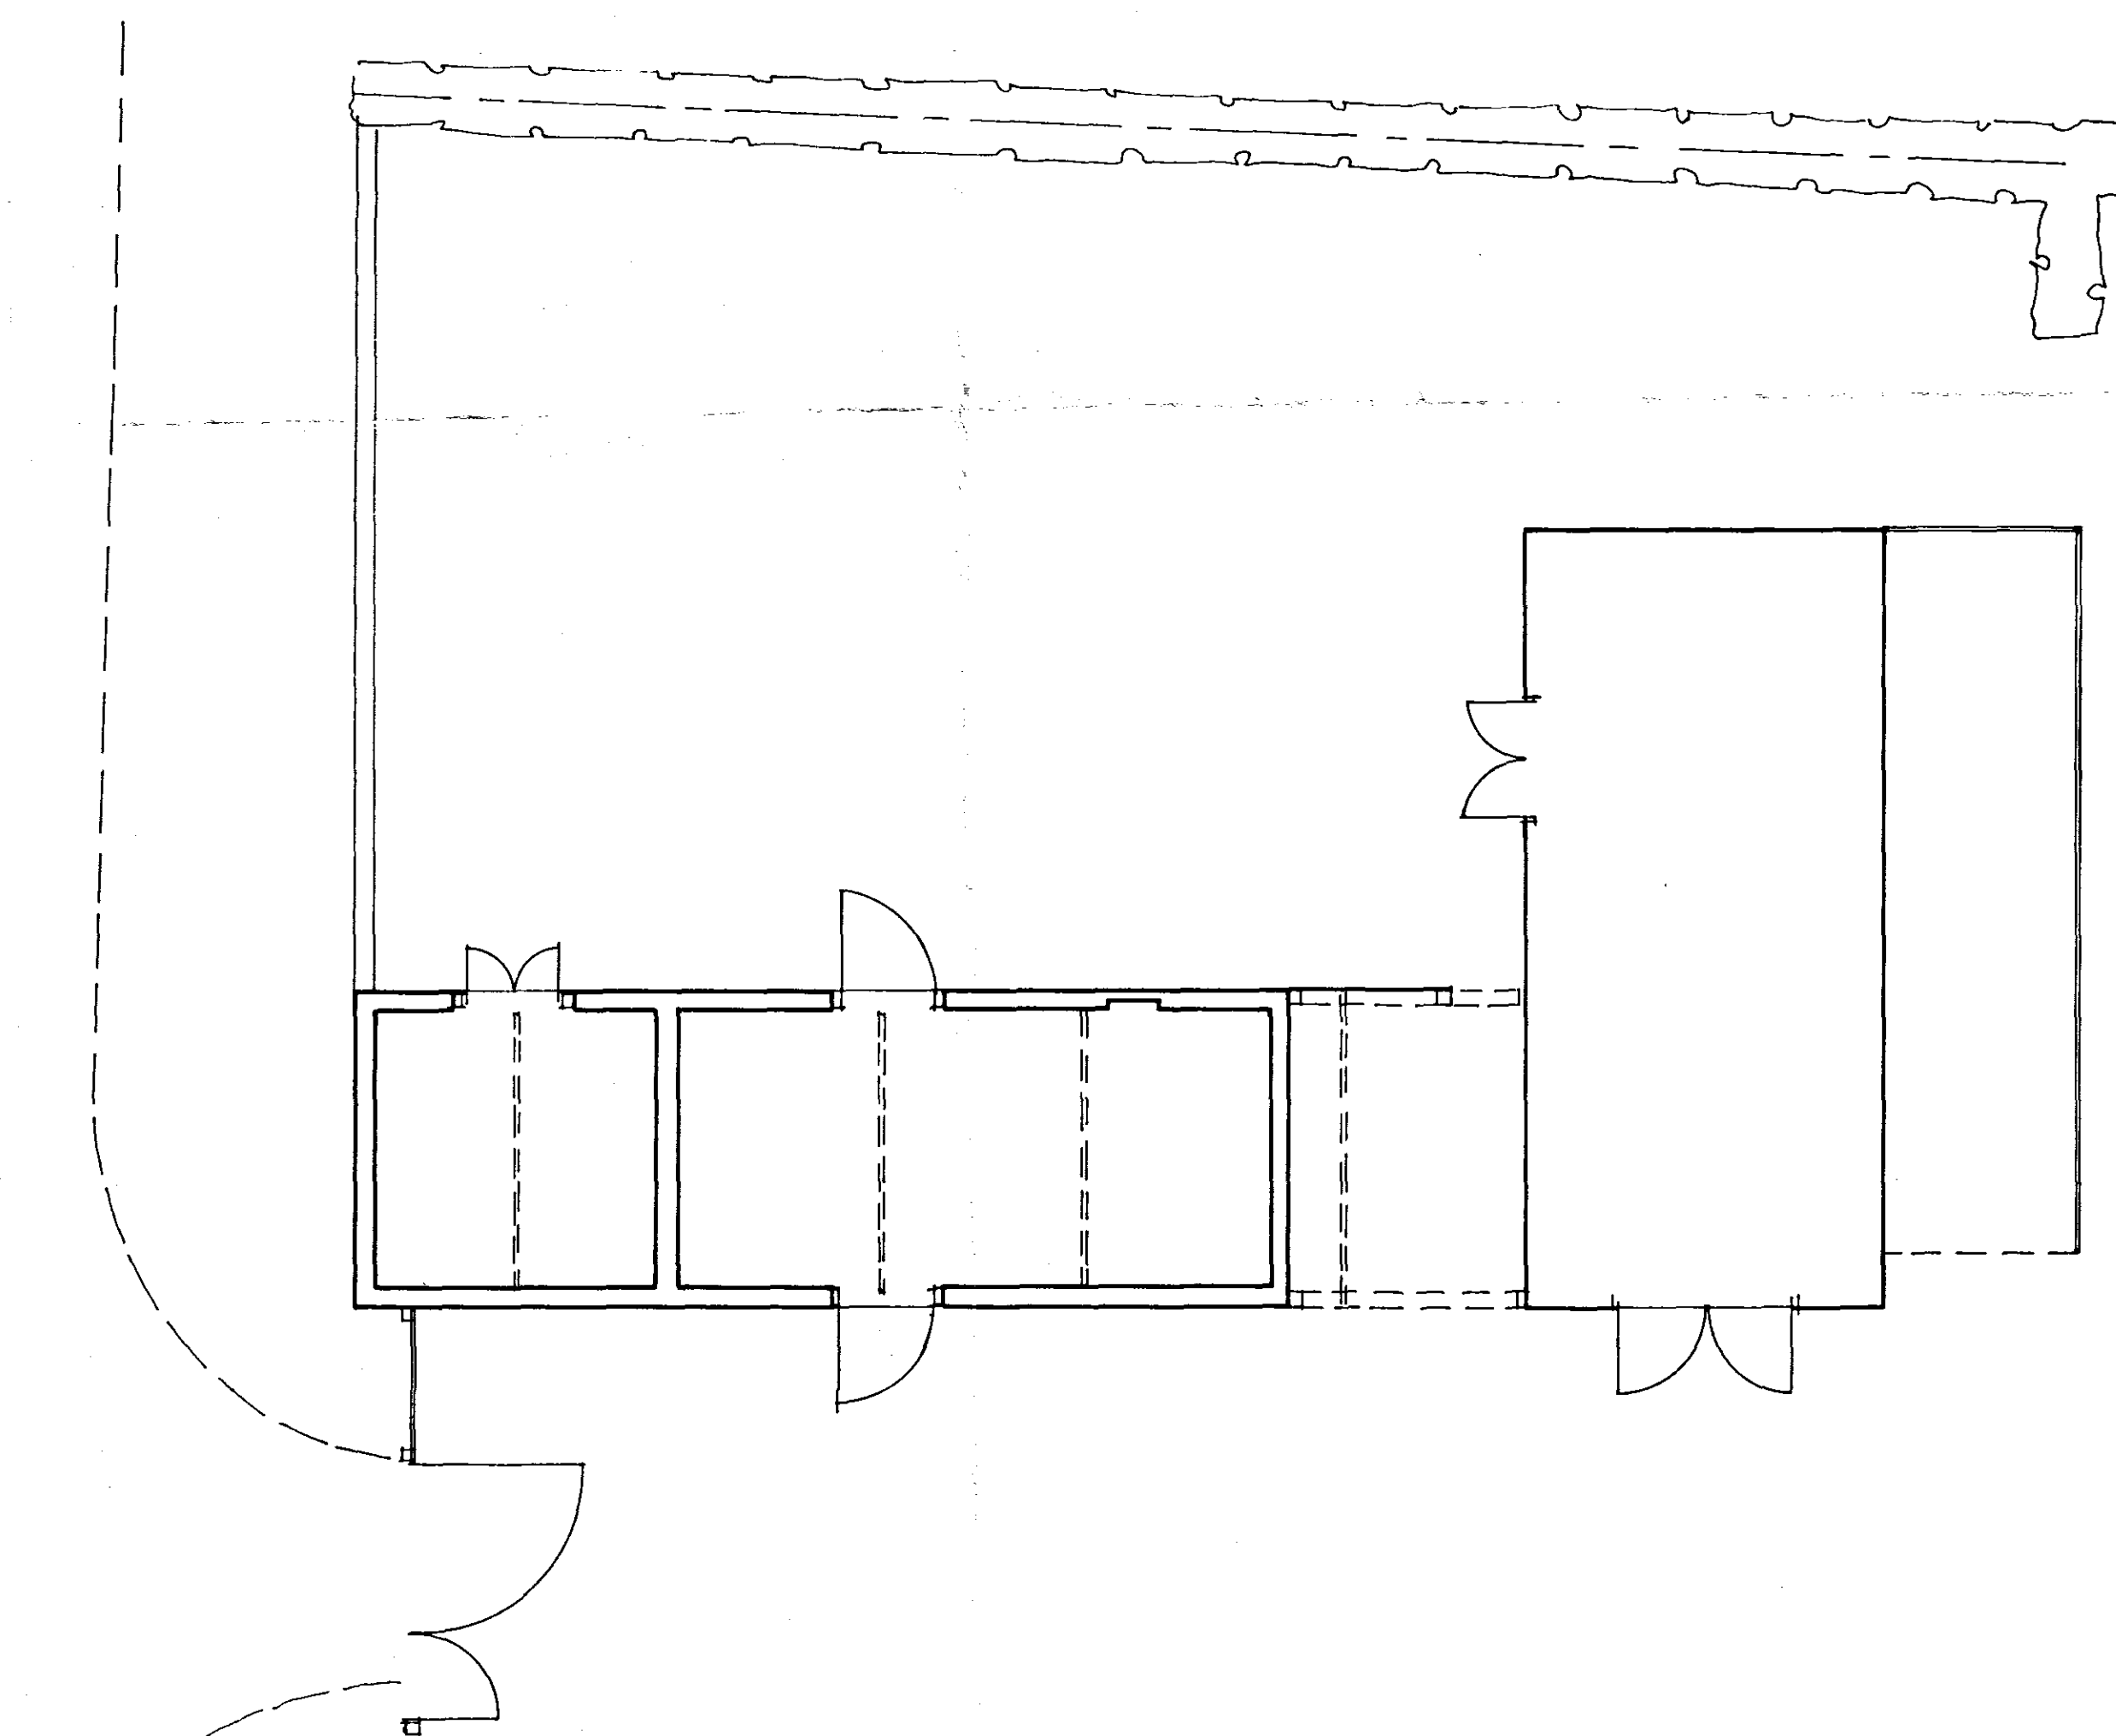


SITE PLAN 1:100

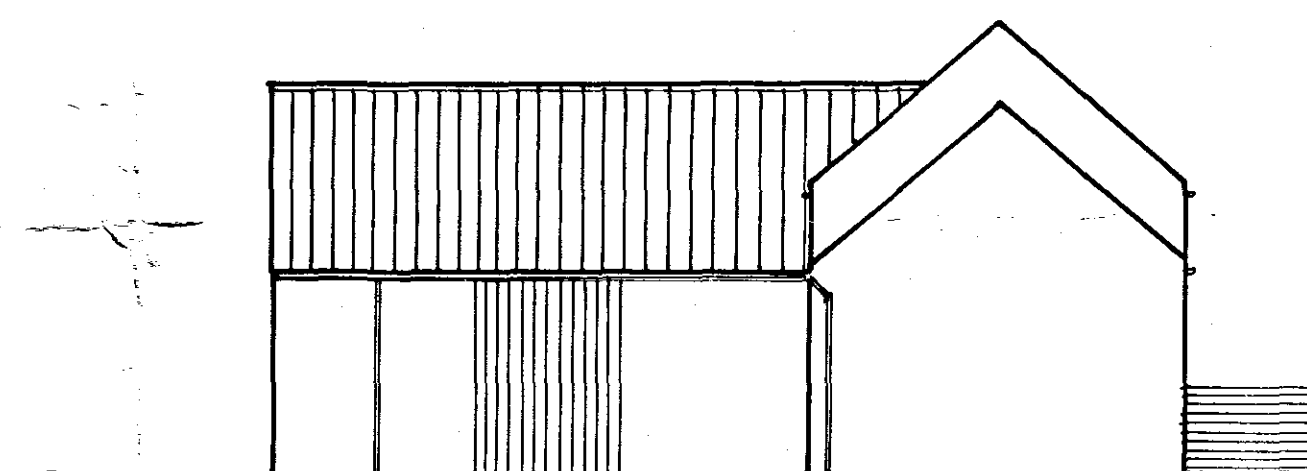

Existing / Proposed East elevation

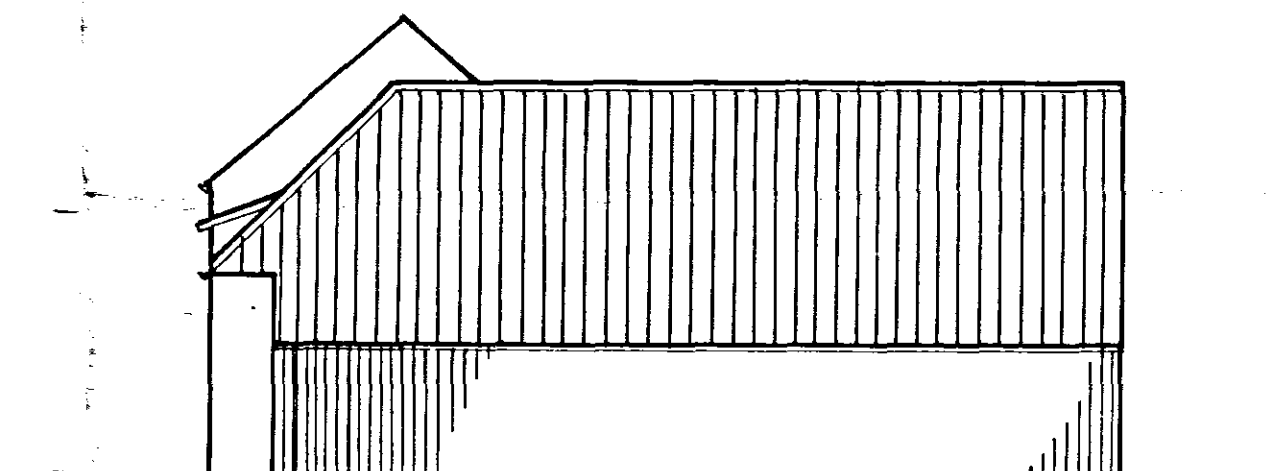

Existing / Proposed West elevation

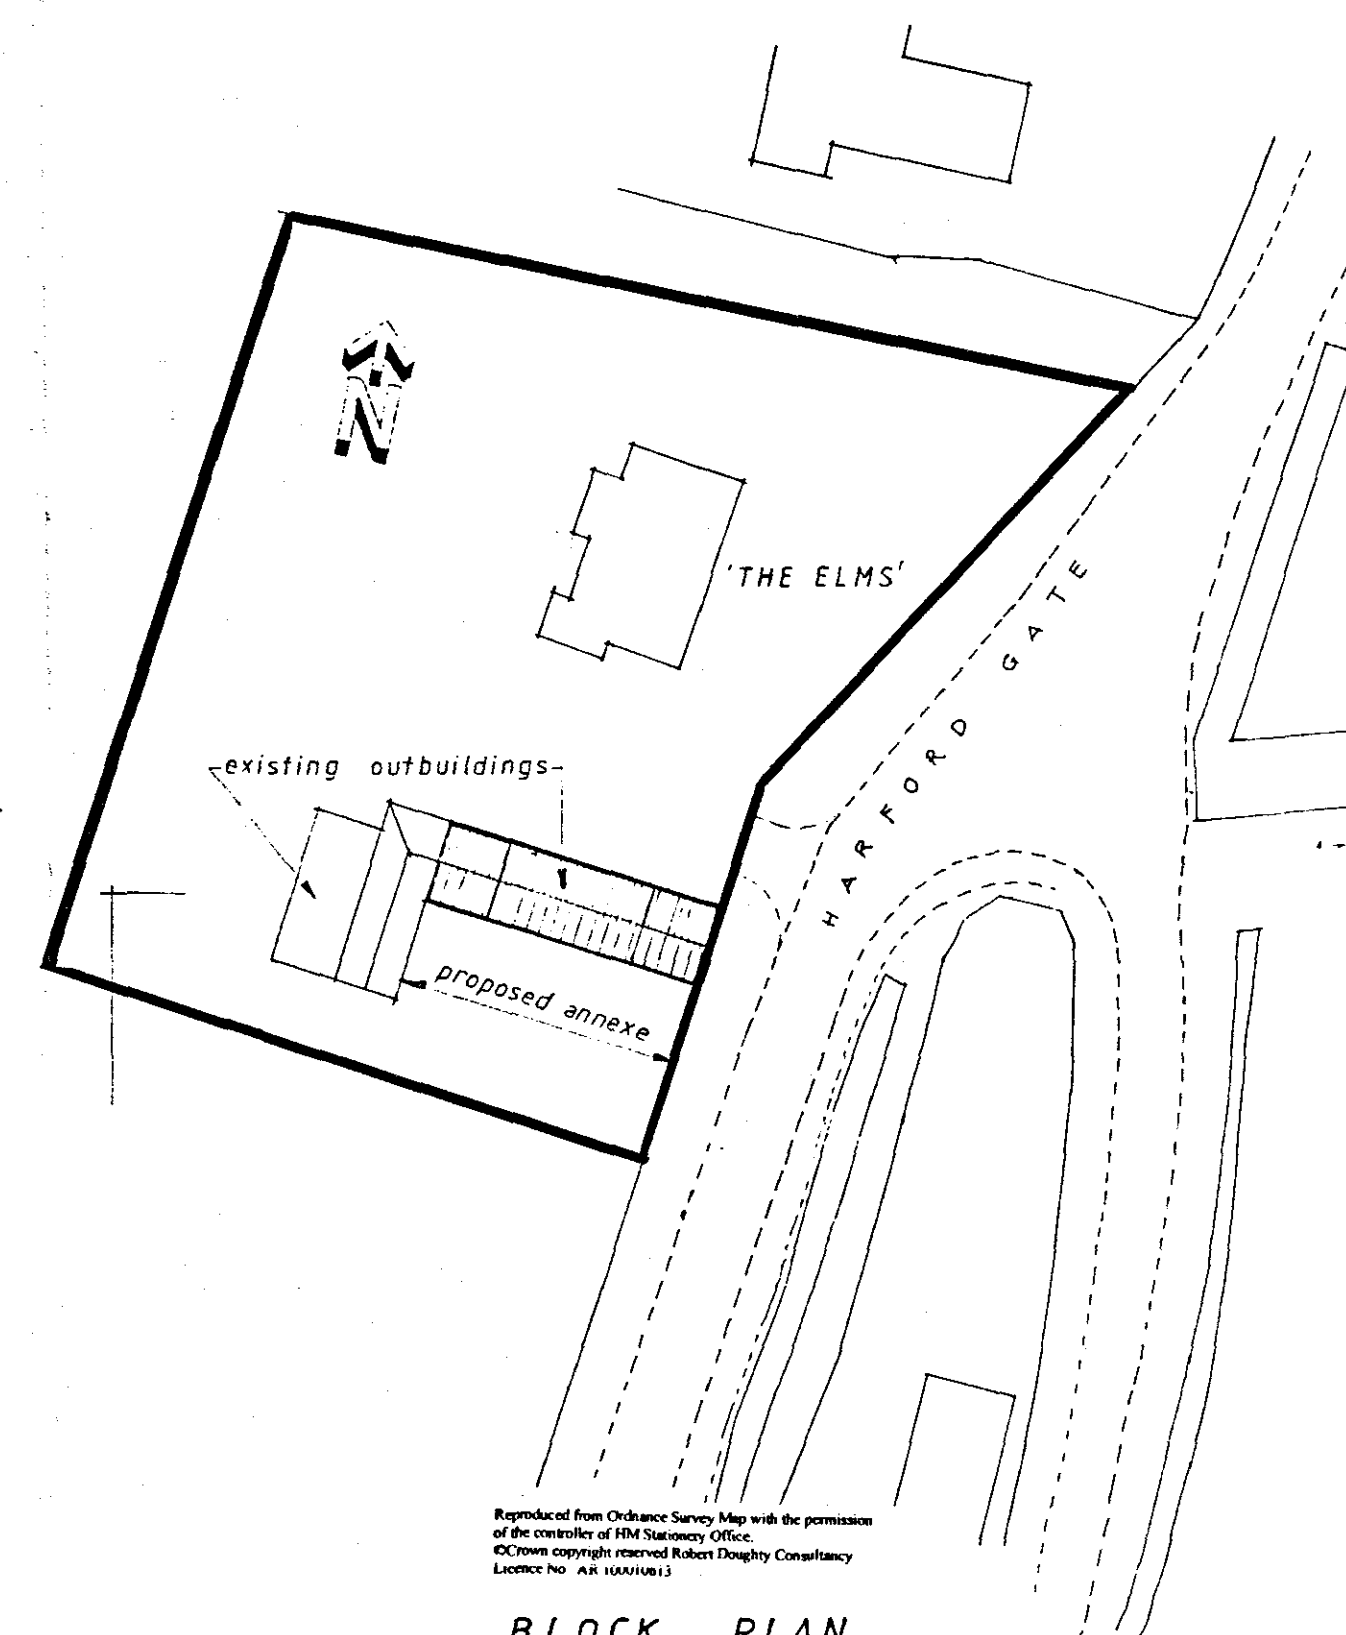

BLOCK PLAN  
Scale 1:500

DETERMINED  
PLAN

SHDC  
Planning & Development  
29 APR 2008  
Ref: 0528/08

DRAWING  
28 APR 2008  
ISSUED

| Rev.   | By          | Notes                            | Date  |
|---|-------------|----------------------------------|-------|
| 1   | GJ          | In accordance with SHDC comments | 04/08 |
| <div> <div> <b>rdc</b><br/>Robert Doughty<br/>Consultancy </div> <div> 32 High Street, Helpringham<br/>Sleaford, Lincolnshire NG34 0RA<br/>Tel: 01529 421646<br/>Fax: 01529 421358<br/>Email: admin@rdc-landplan.co.uk<br/>Web: www.rdc-landplan.co.uk </div> </div> |             |                                  |       |
| Client: Ms. C. Foley   |             |                                  |       |
| Project: The Elms, Gedney Broadgate   |             |                                  |       |
| Drawing title: Elevations/Site plan/Block plan   |             |                                  |       |
| Drawing No.   | 822/01/ESB1 | Rev.                             | GJ    |
| Scale   | 1:100       | Date                             | 04/08 |
| Checked   |             |                                  |       |

DO NOT SCALE from this drawing. All measurements should be checked against on site conditions and any discrepancies should be brought to the attention of the Robert Doughty Consultancy.