




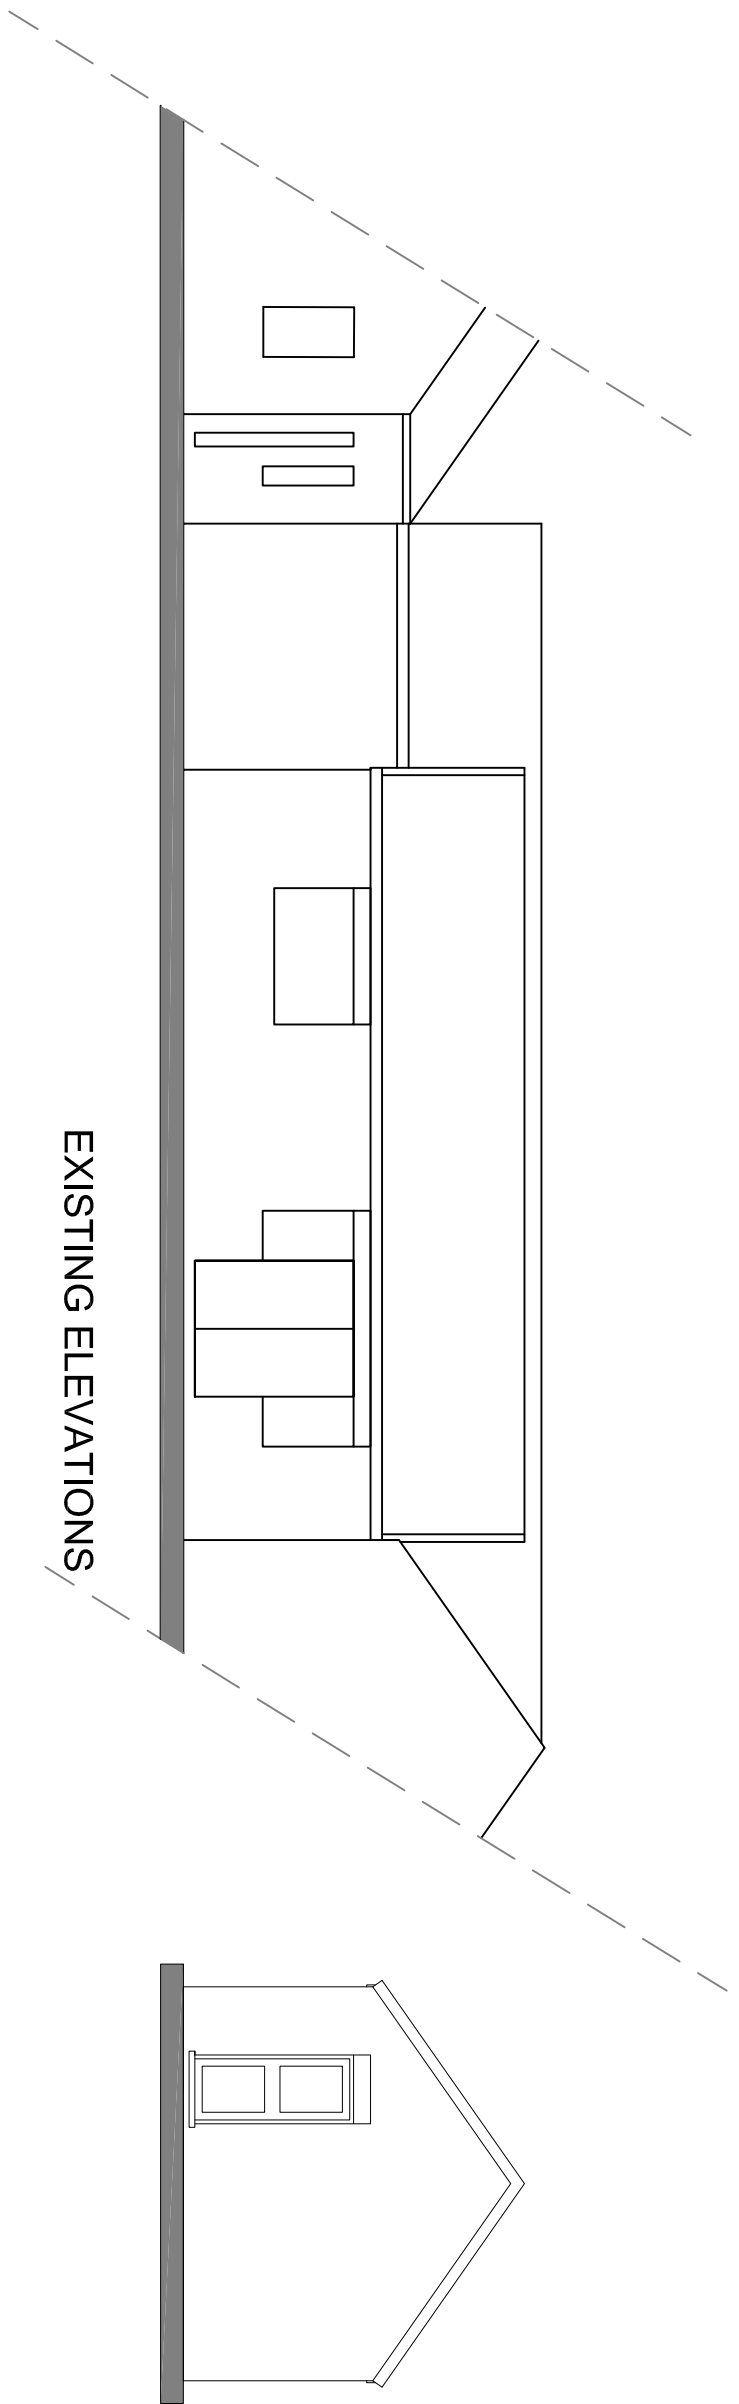


EXISTING ELEVATIONS

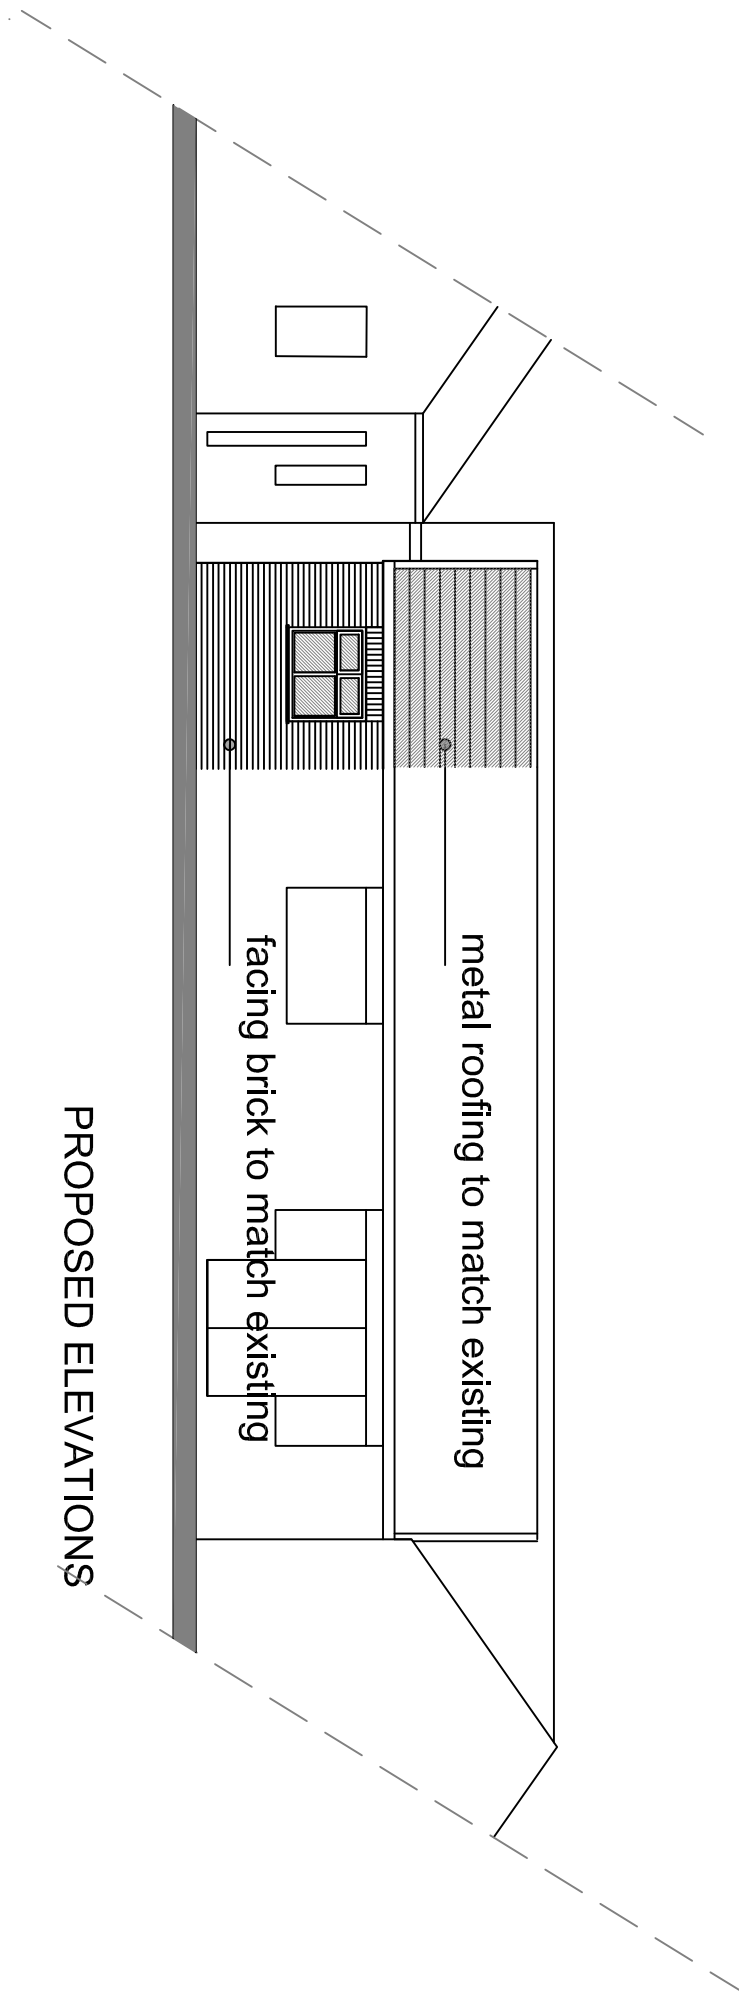


PROPOSED ELEVATIONS

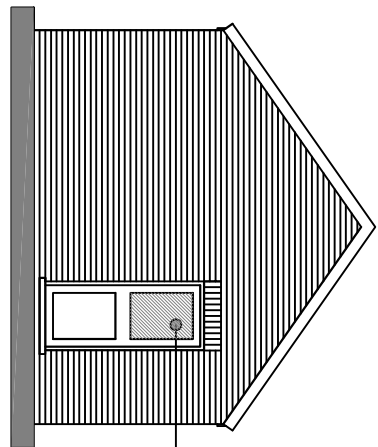

white upvc windows and doors to match existing

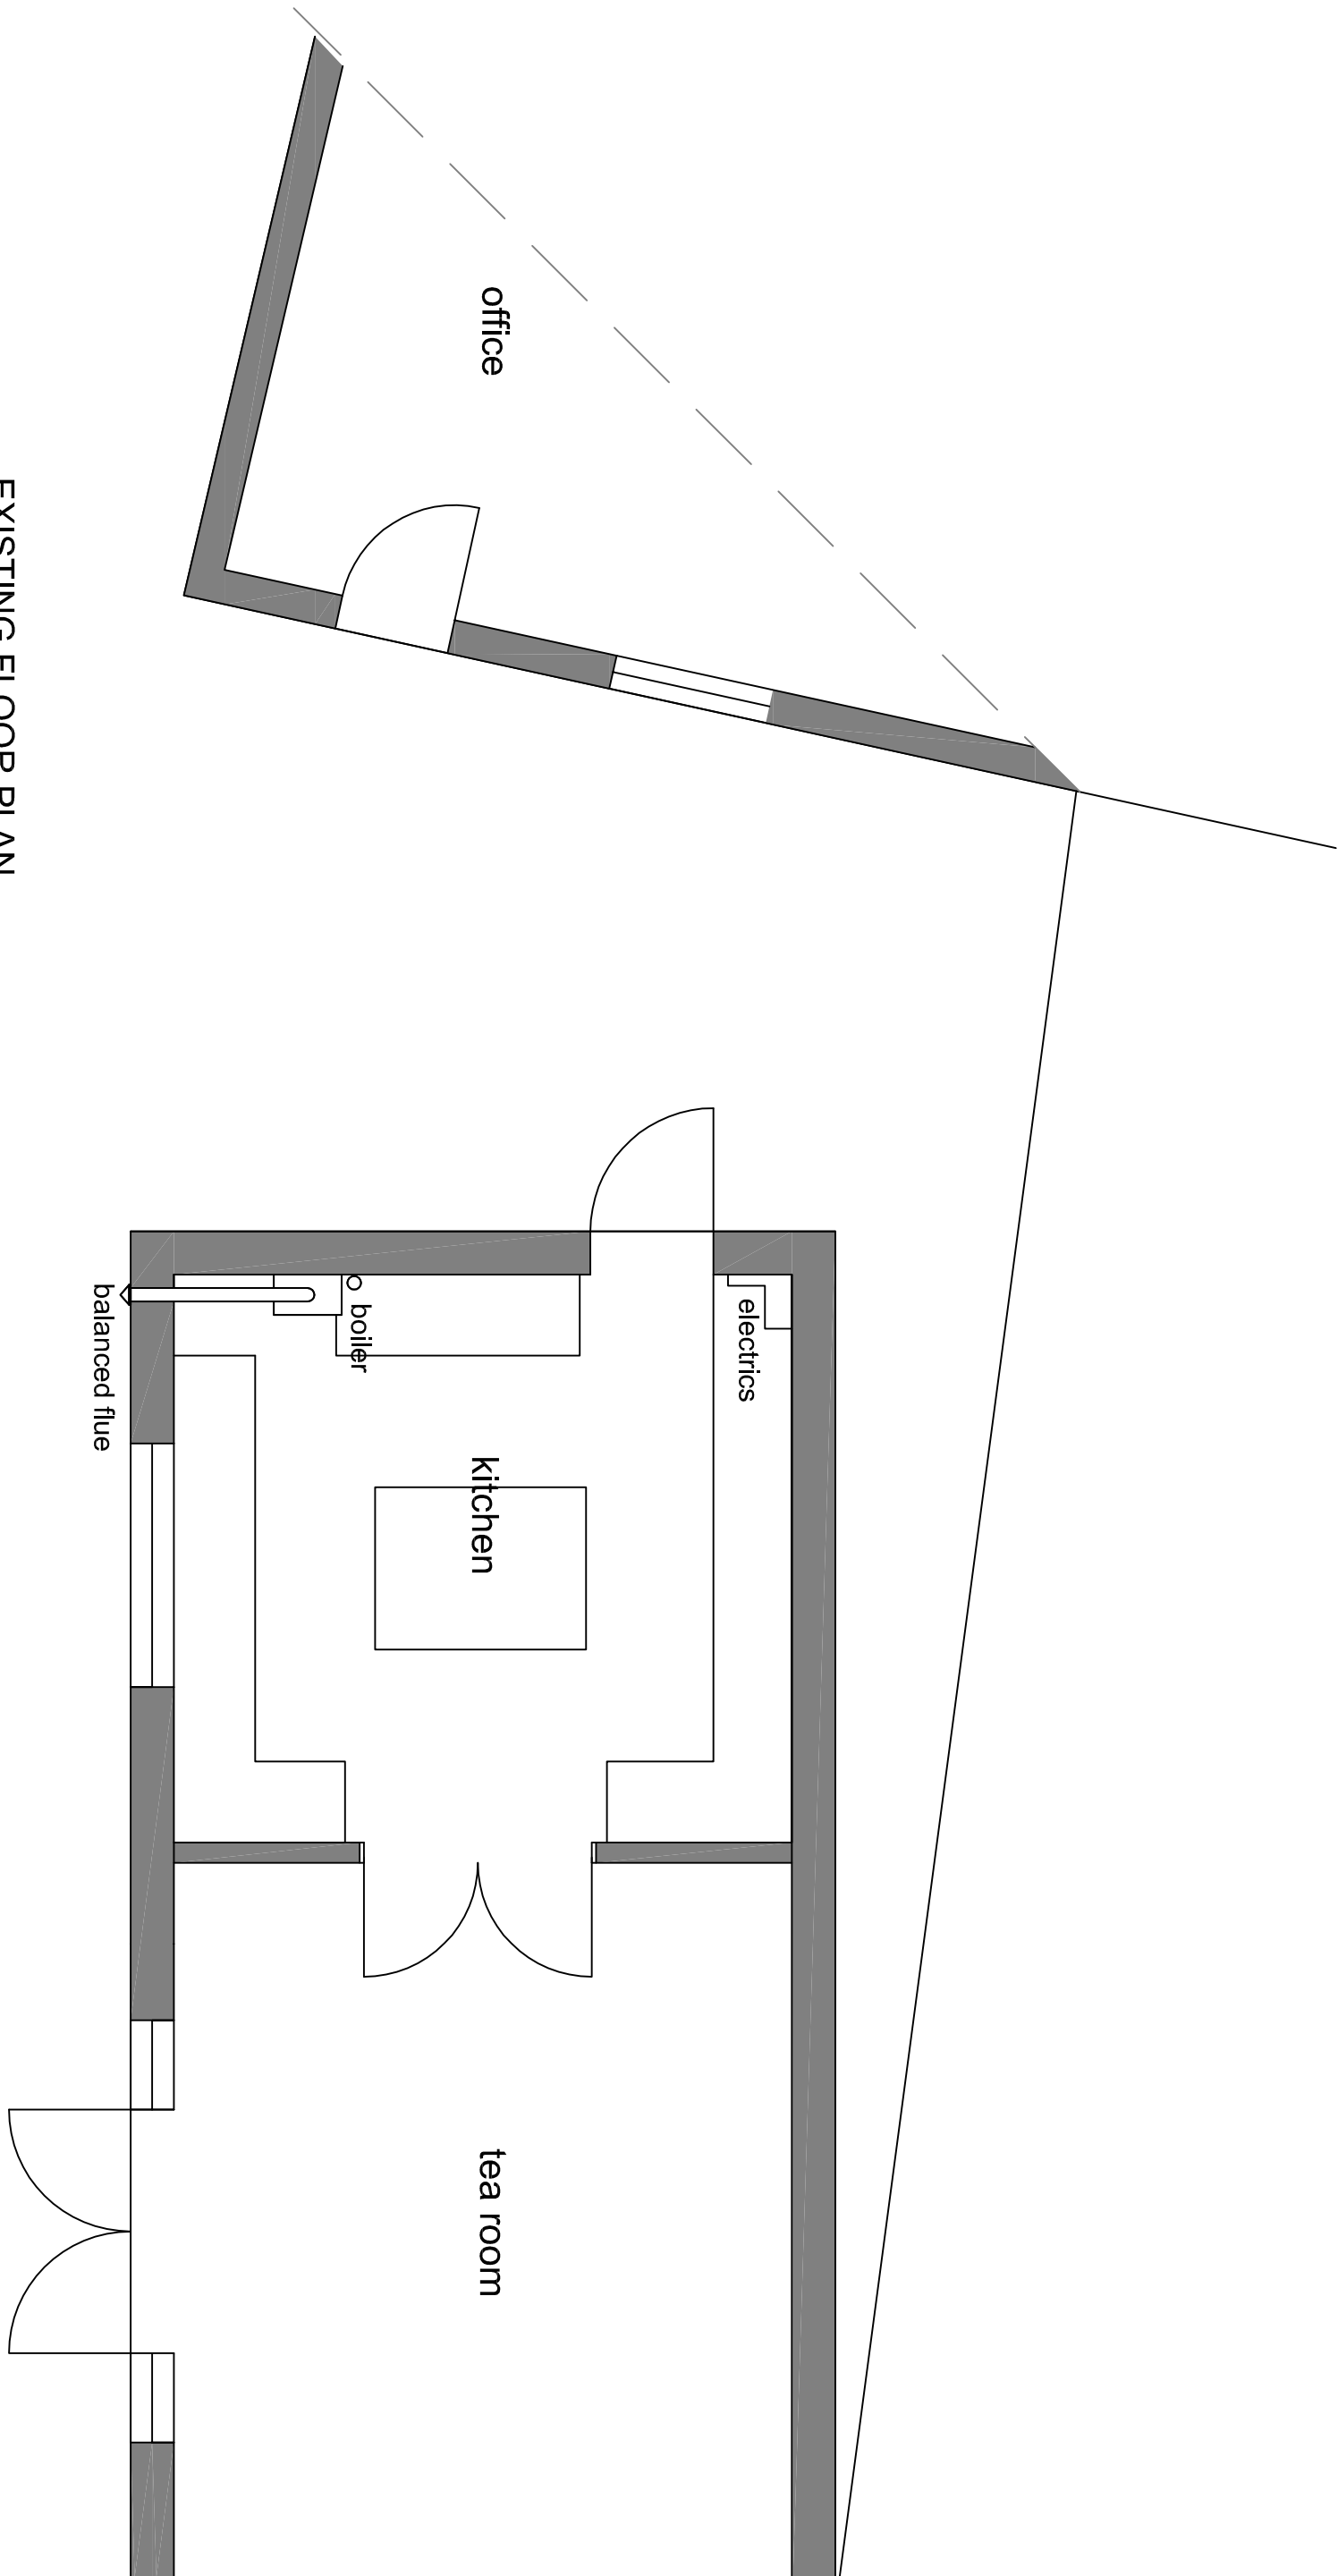


EXISTING FLOOR PLAN

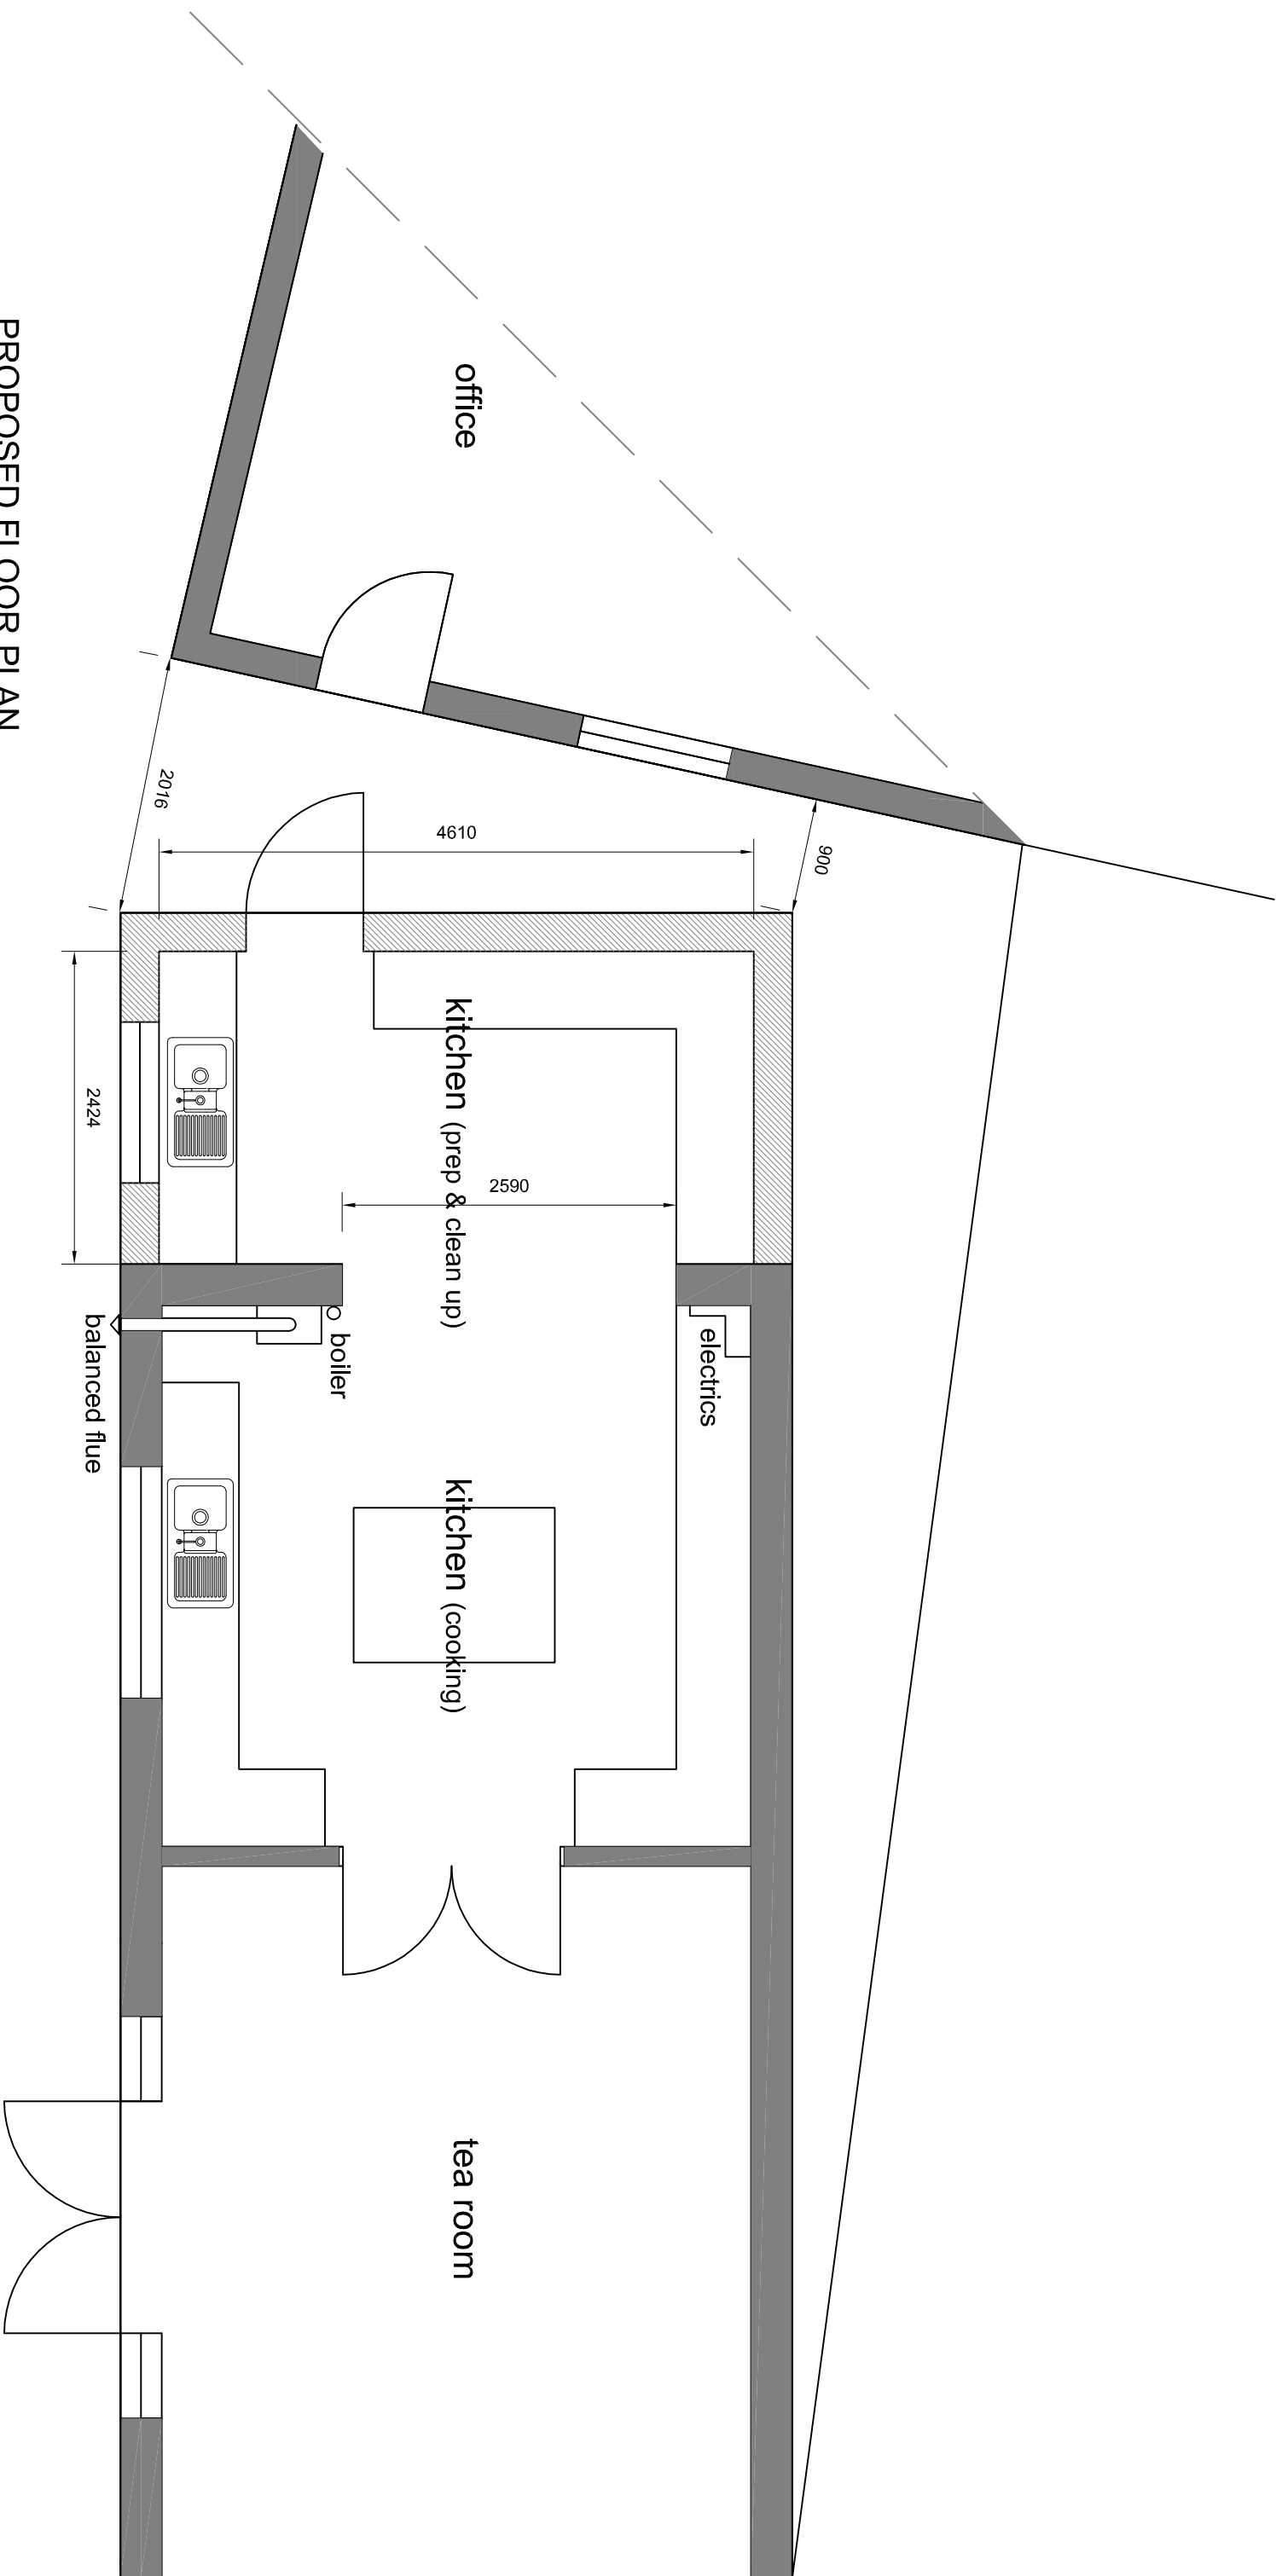

PROPOSED FLOOR PLAN



PROPOSED BLOCK PLAN

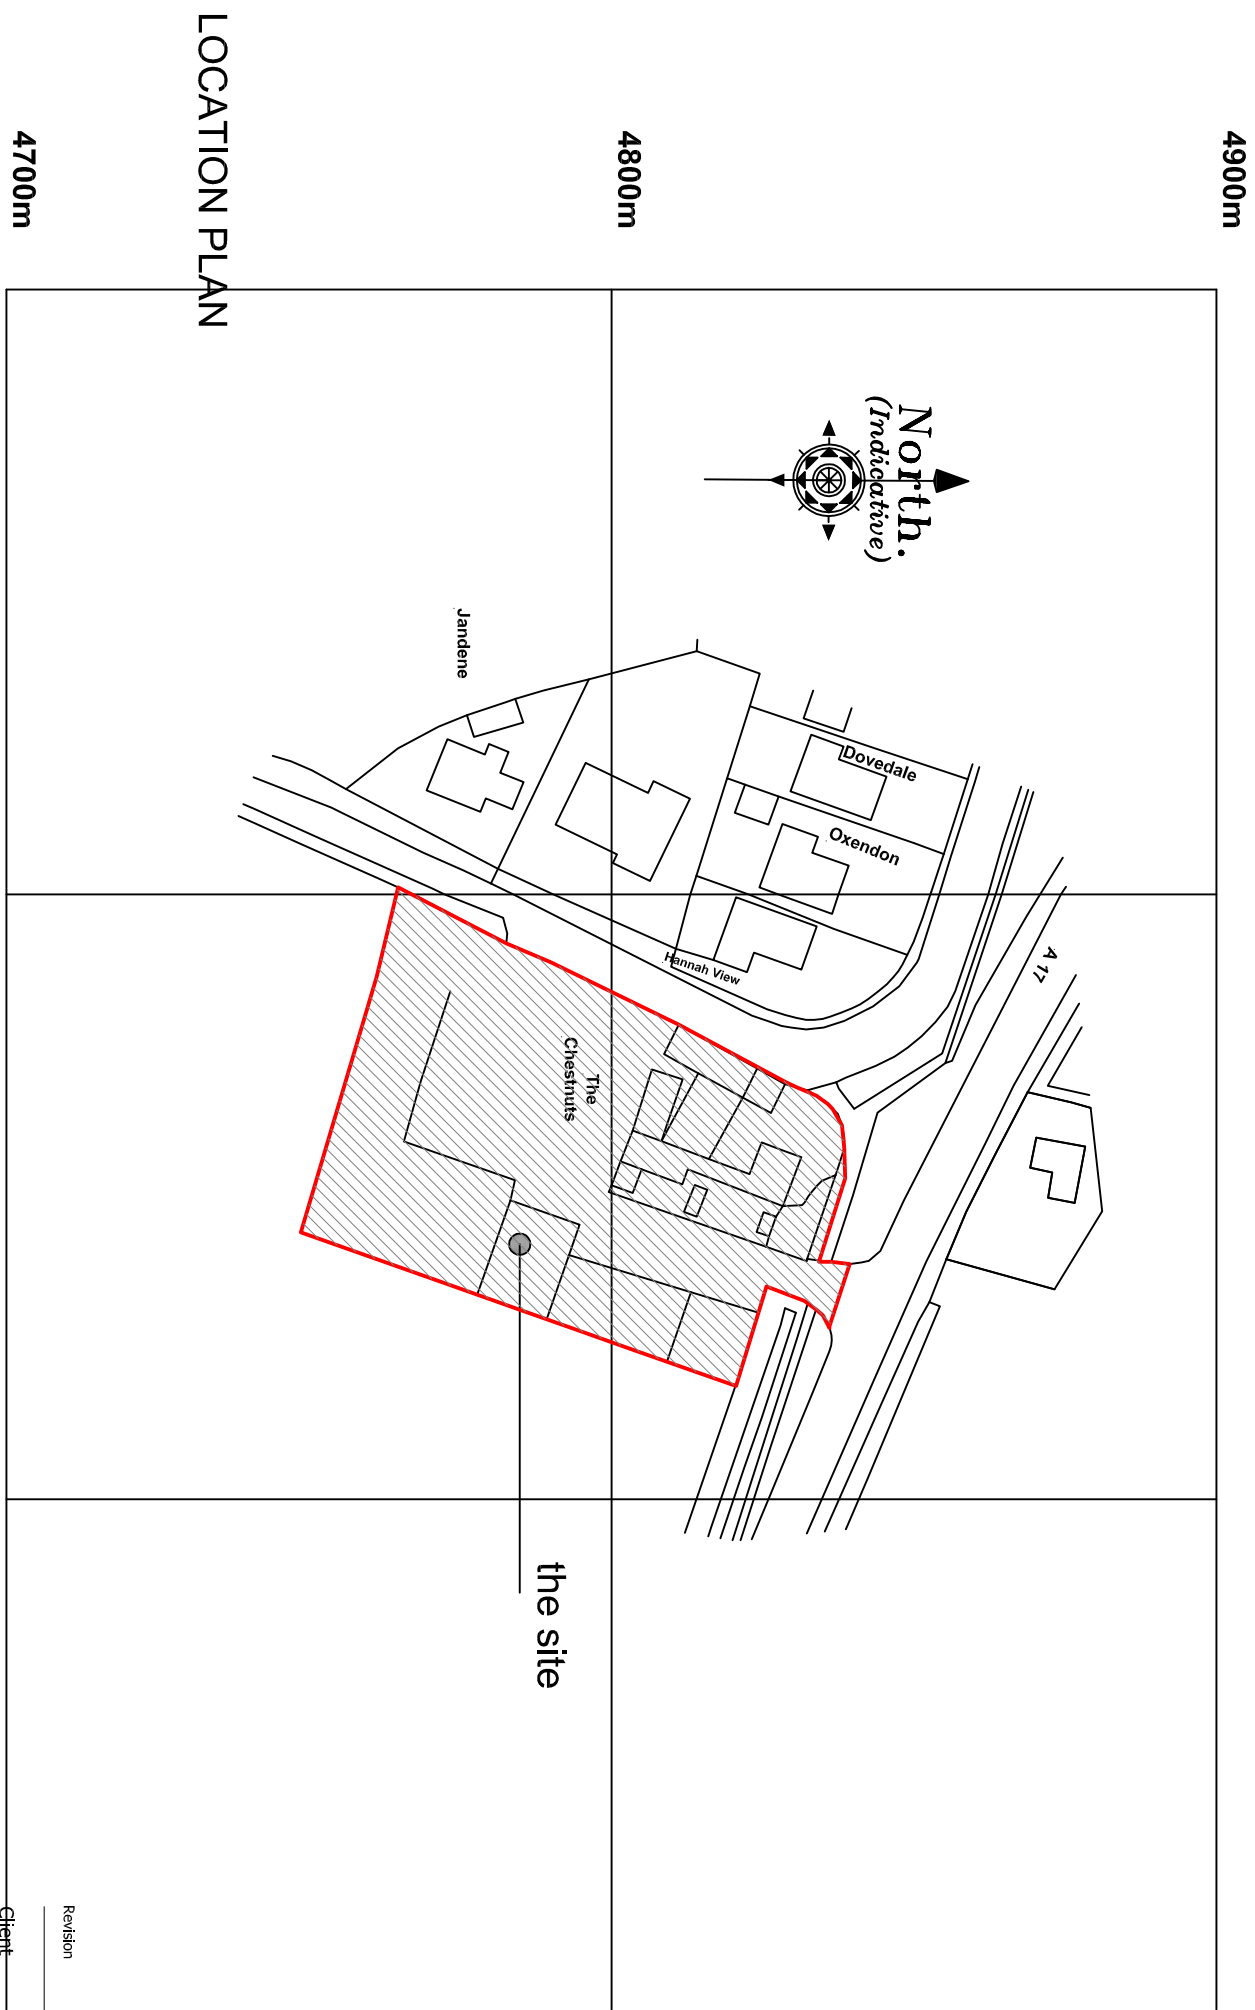

LOCATION PLAN

539900m
540000m
540100m

Revision	Date	Drawn	Description
Client	Richard Kitchen		
Project	Proposed kitchen extension @ The Chestnuts, Holbeach PE12 0BS		
Drawing	Planning		

Scale 1:50, 1:100, 1:200, 1:1250 @ A1

Drawing No. 16/457/PA/002

Trevor A Day RIBA Ltd, 14 Oak Fenille Road, Weston Hills, Spalding, Lincs, PE12 6DD
01400 580027 trevor@tadarchitects.co.uk

www.tadarchitects.co.uk