



scale

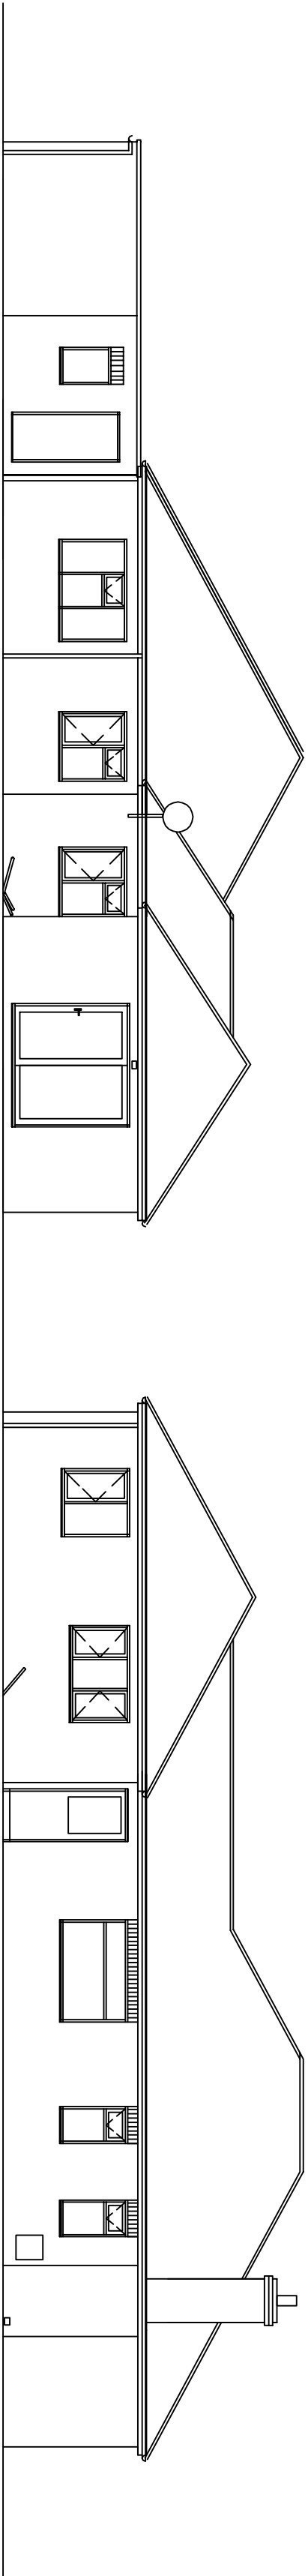





south elevation

east elevation

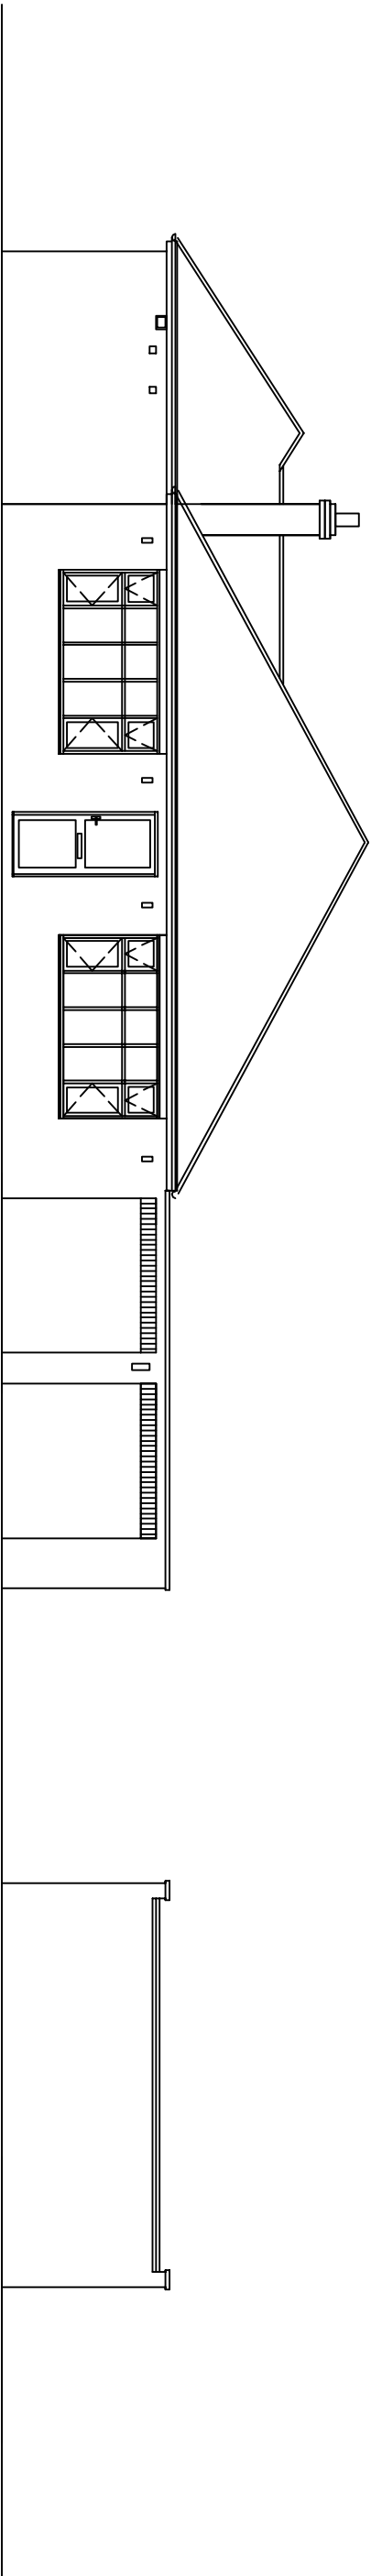

north elevation

west elevation

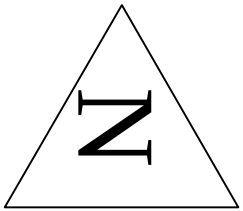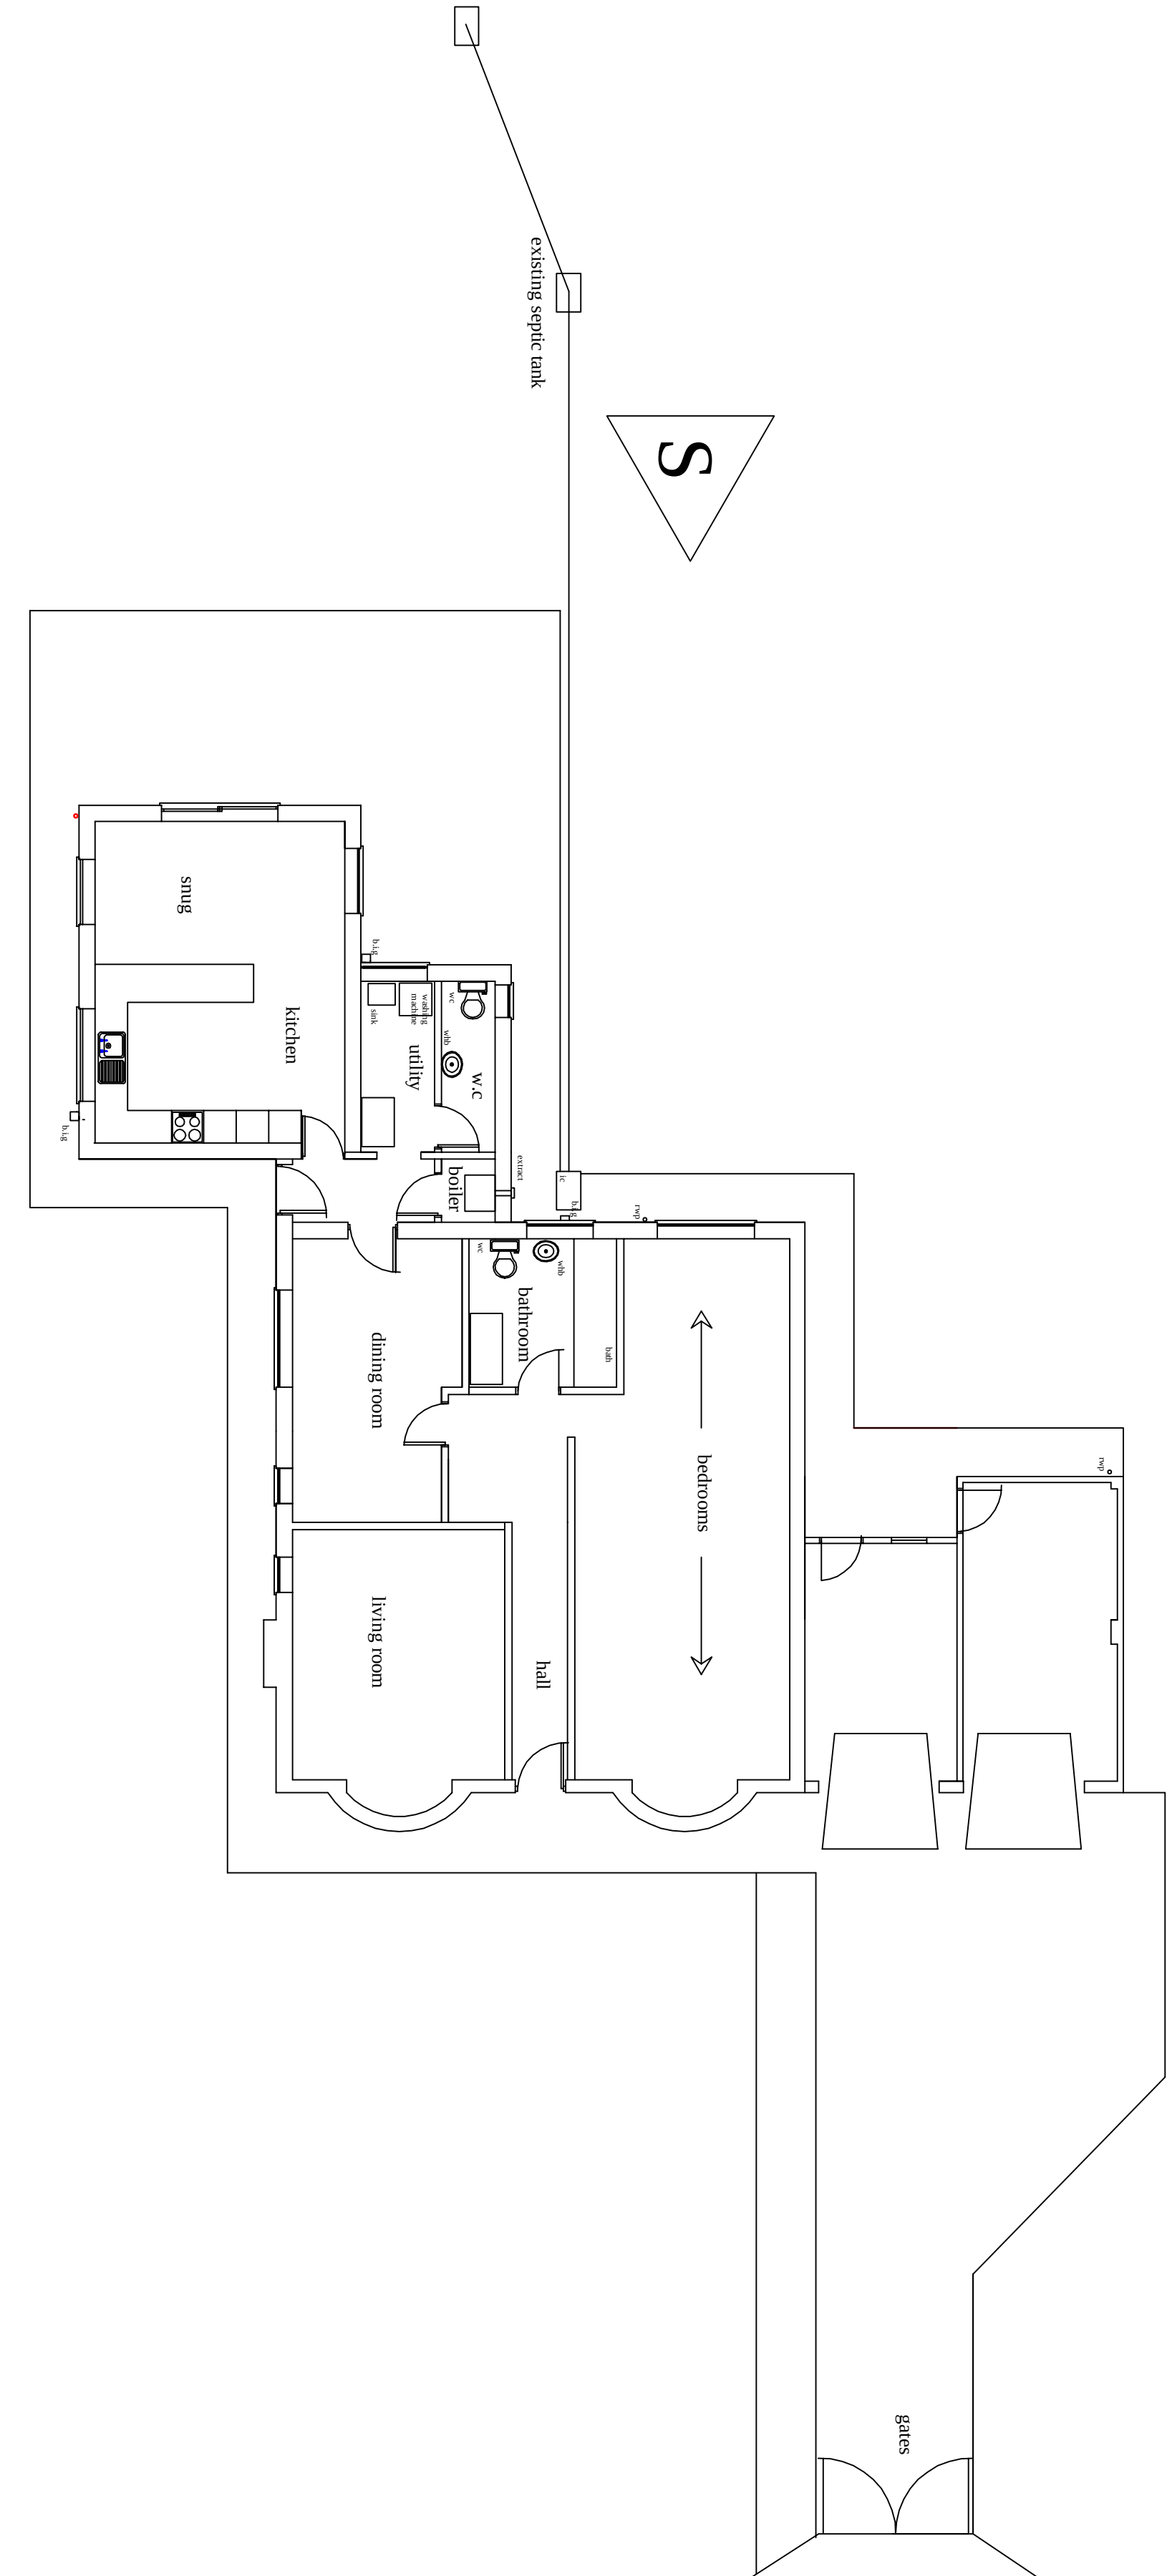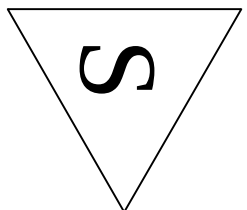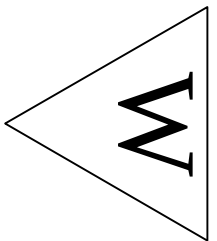

- Notes
1. New brickwork to be reddish in colour to match existing surroundings but final type&style/colour to be agreed with planning officer.
 2. New windows to be uPVC
 3. Flat roof to be ply membrane

Revised	Notes	Date	Signed	Checked

*The Anchorage,
Churchgate, Cedney,
PL12 0BZ*

Approve:
Building Control:
Planning:

Project: *Proposed Extension
& Alterations to
existing bungalow*

Drawing Title:
*Existing
Layout/Elevations*

Date:	Scale:
Apr 2016	1:100 @ A1
Drawn by:	Checked by:
NAO	Apr 2016

Drawing Number:	Ref:
16/CG/01	
Project Number:	