



south elevation

west elevation

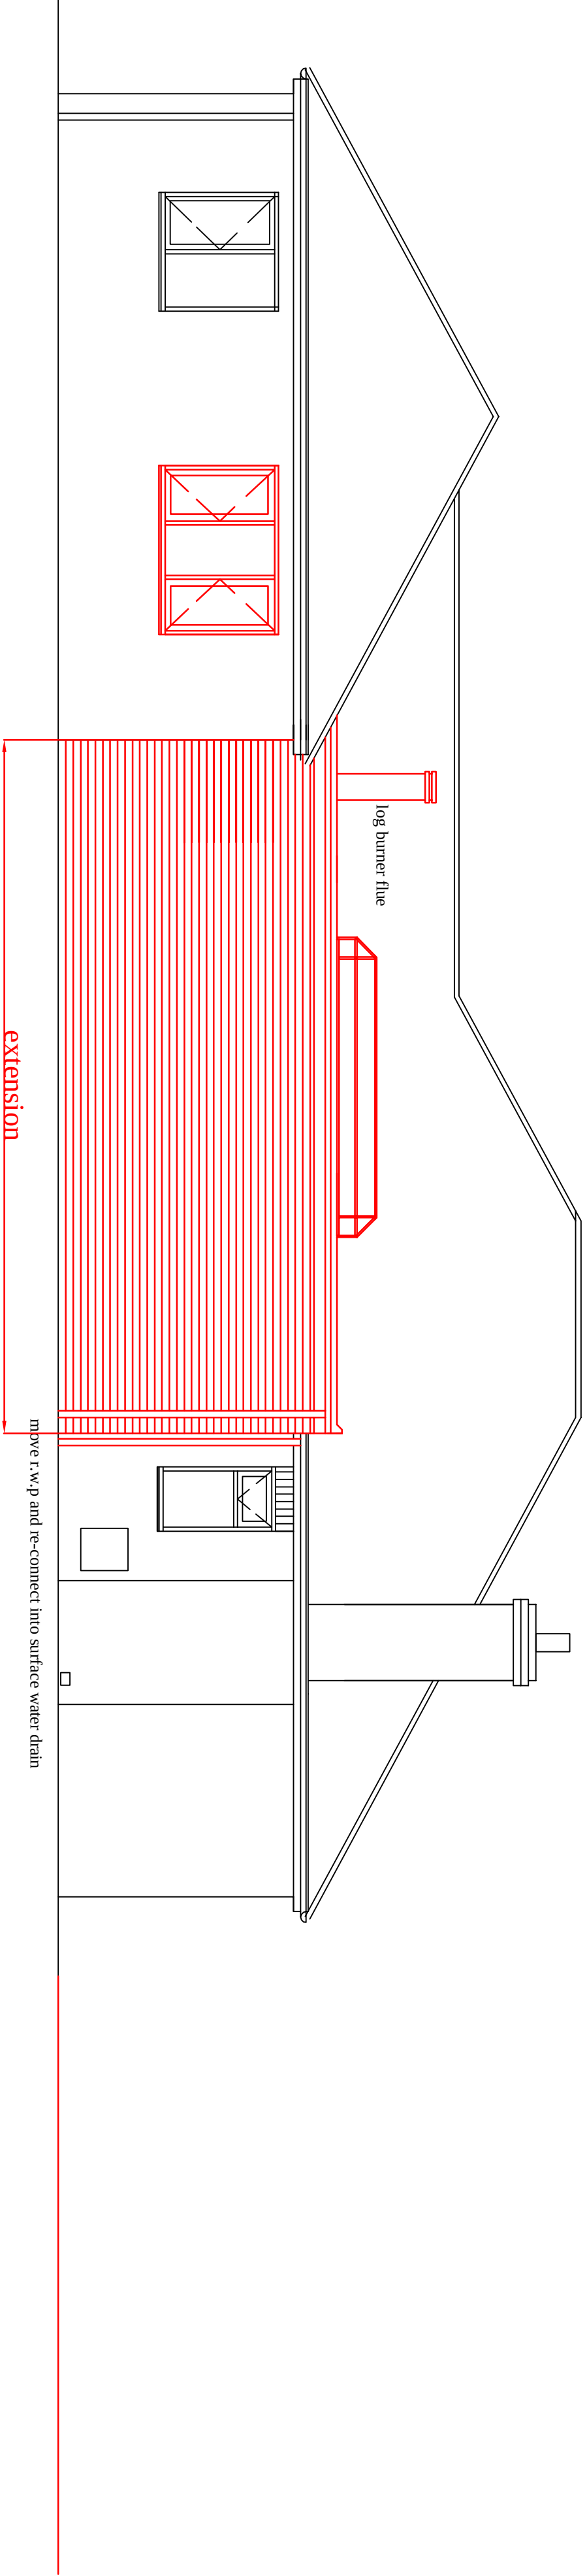

east elevation

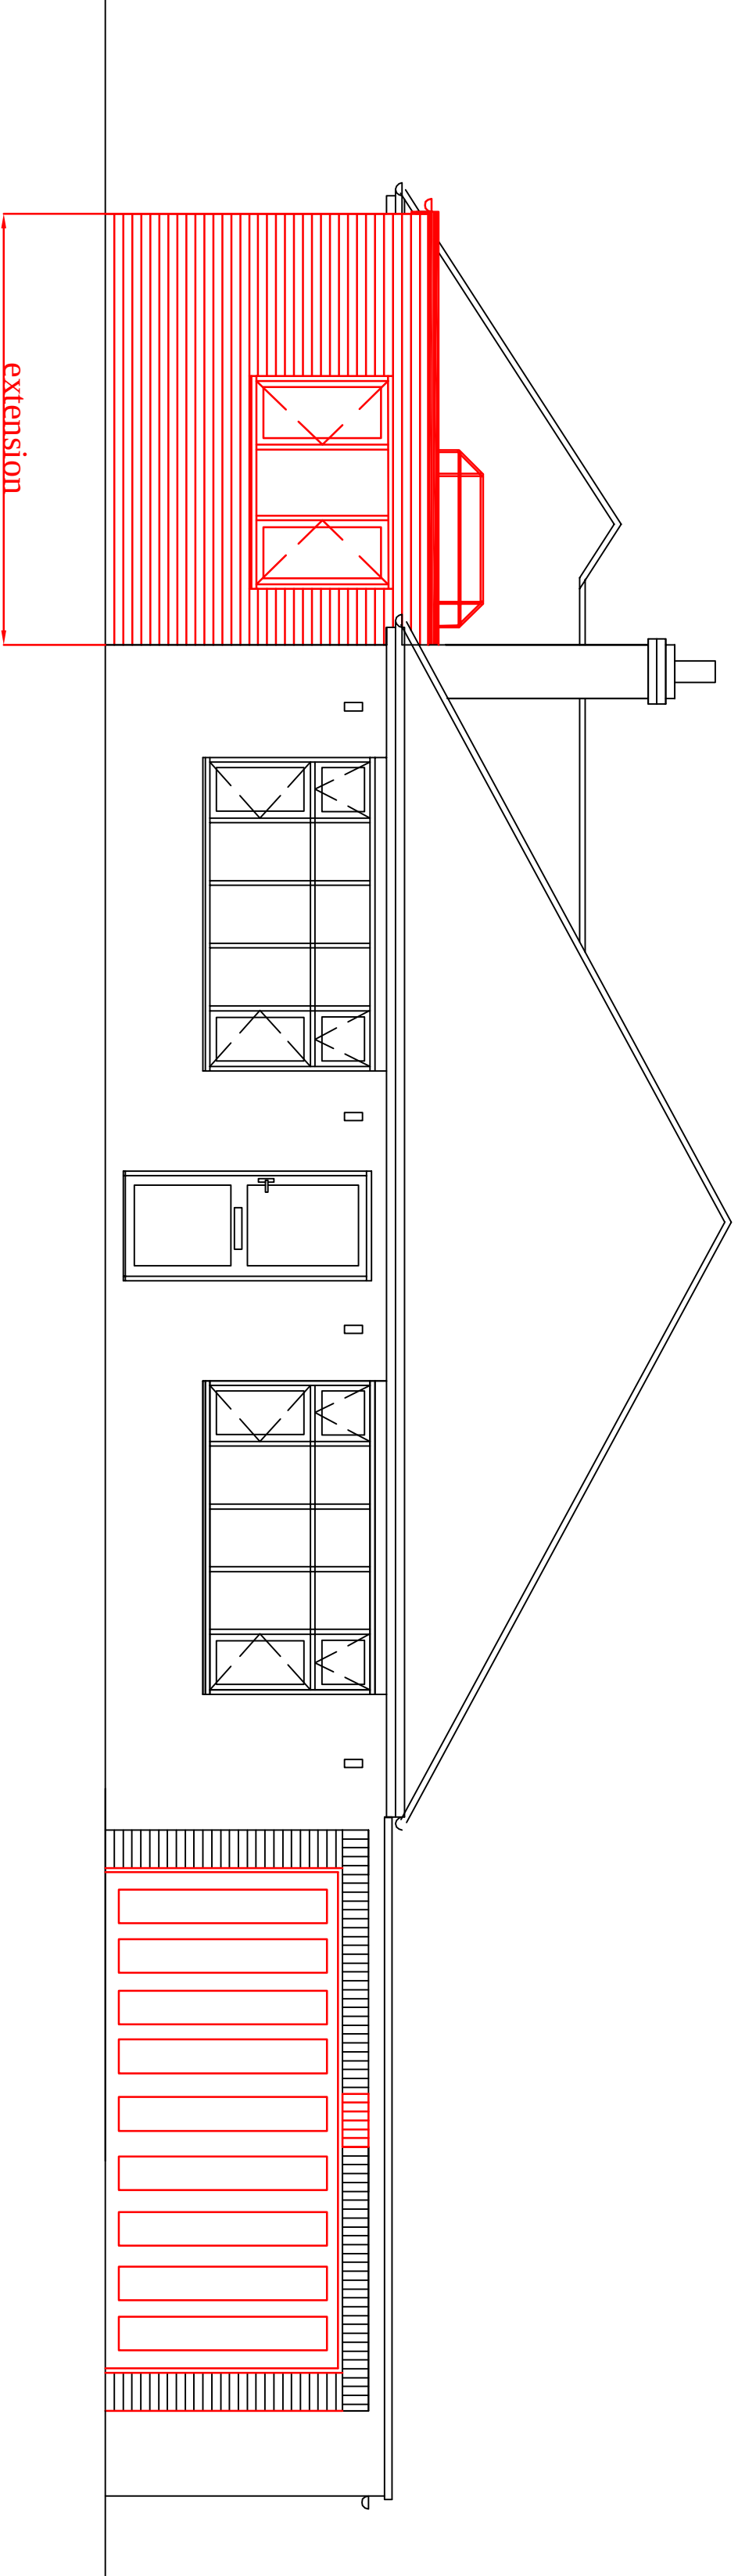

north elevation

- Notes
1. New brickwork to be be reddish in colour to match existing surroundings but final type/style/colour to be agreed with planning officer.
 2. New windows to be uPVC
 3. Flat roof to be ply membrane

Revision	Notes	Date	Signed	Checked

*The Anchorage,
Churchgate, Gedney,
PE12 0BZ*

Approve:
Building Control:
Planning:

Project:
*Proposed Extension
& Alterations to
existing bungalow*

Drawing Title:
Proposed Elevations

Date:	Scale:
Apr 2016	1:50 @ A1
Drawn by:	Checked by:
NAO	Apr 2016

Drawing Number:	Rev:
16/CG/03	
Project Number:	