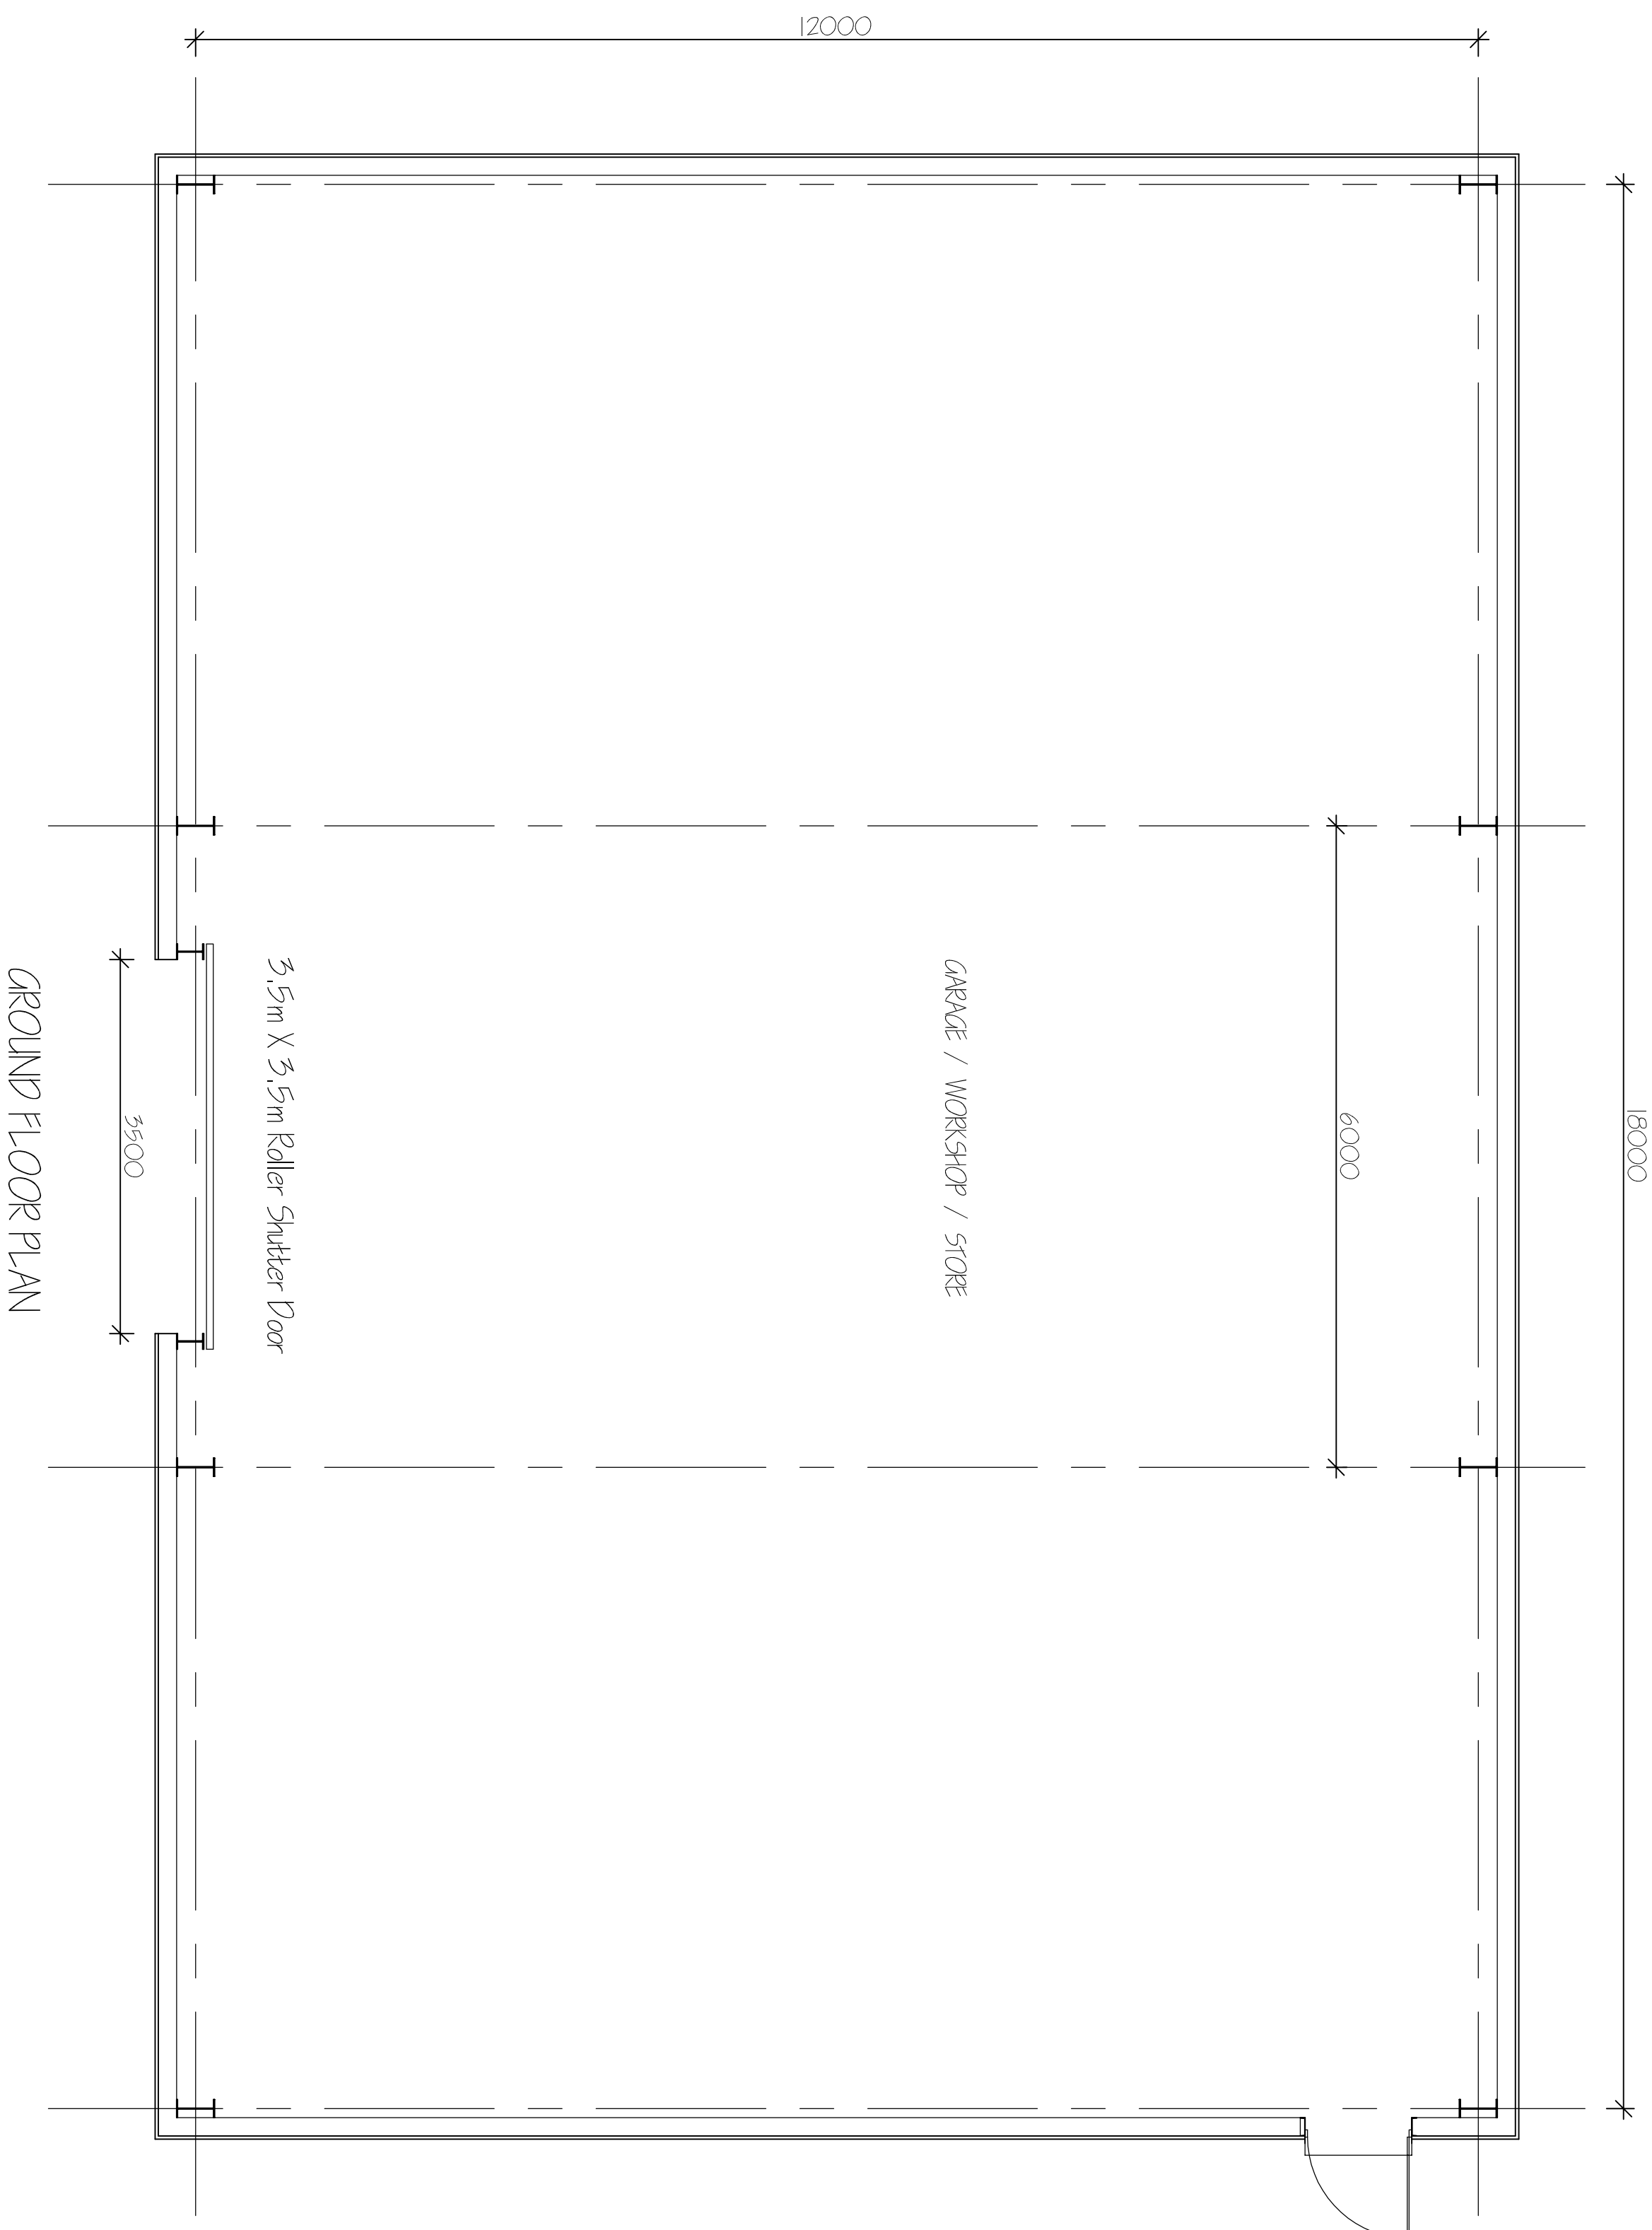
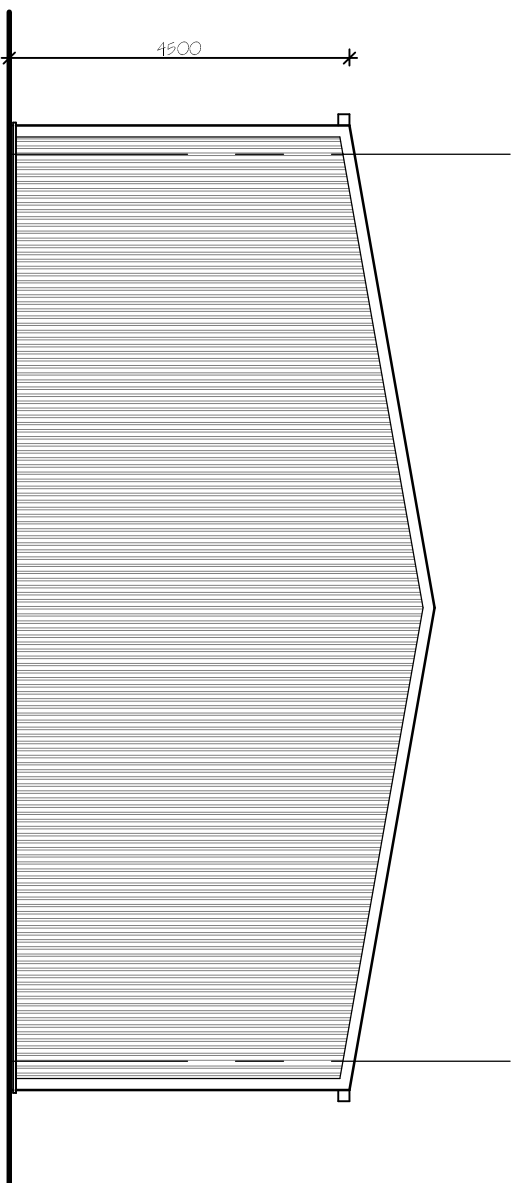
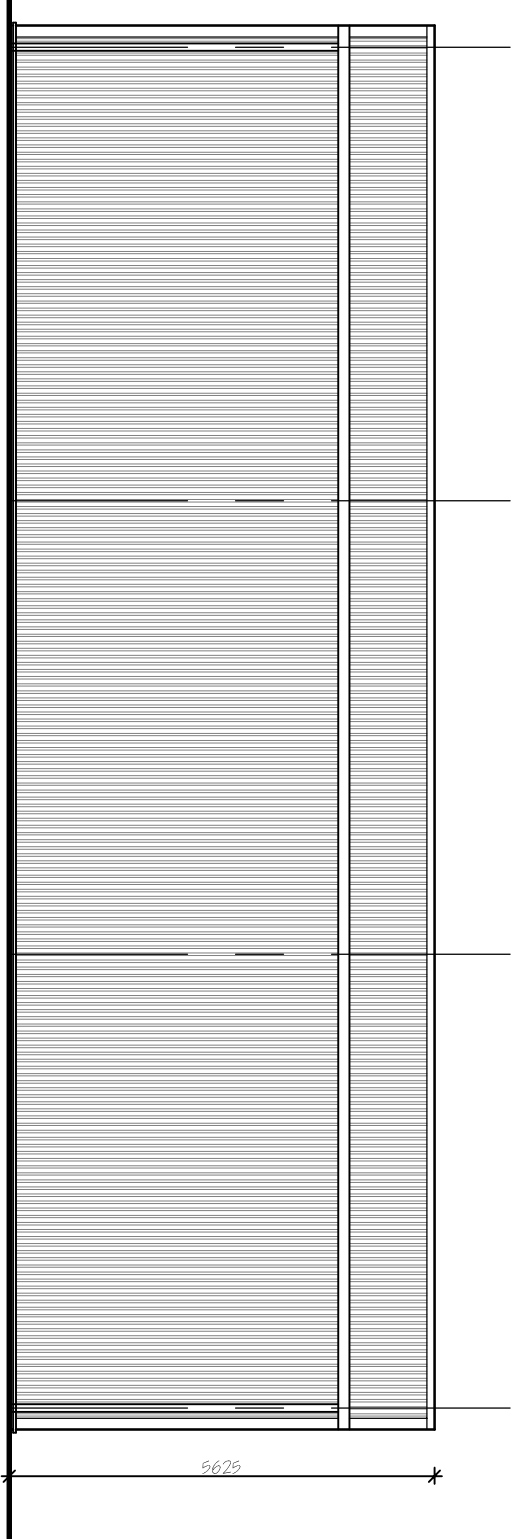
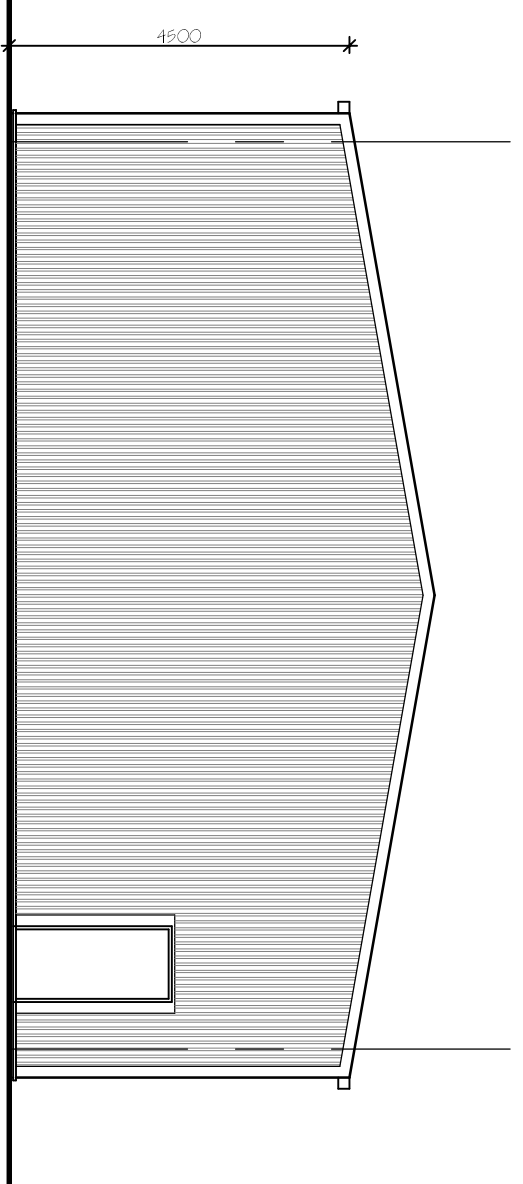
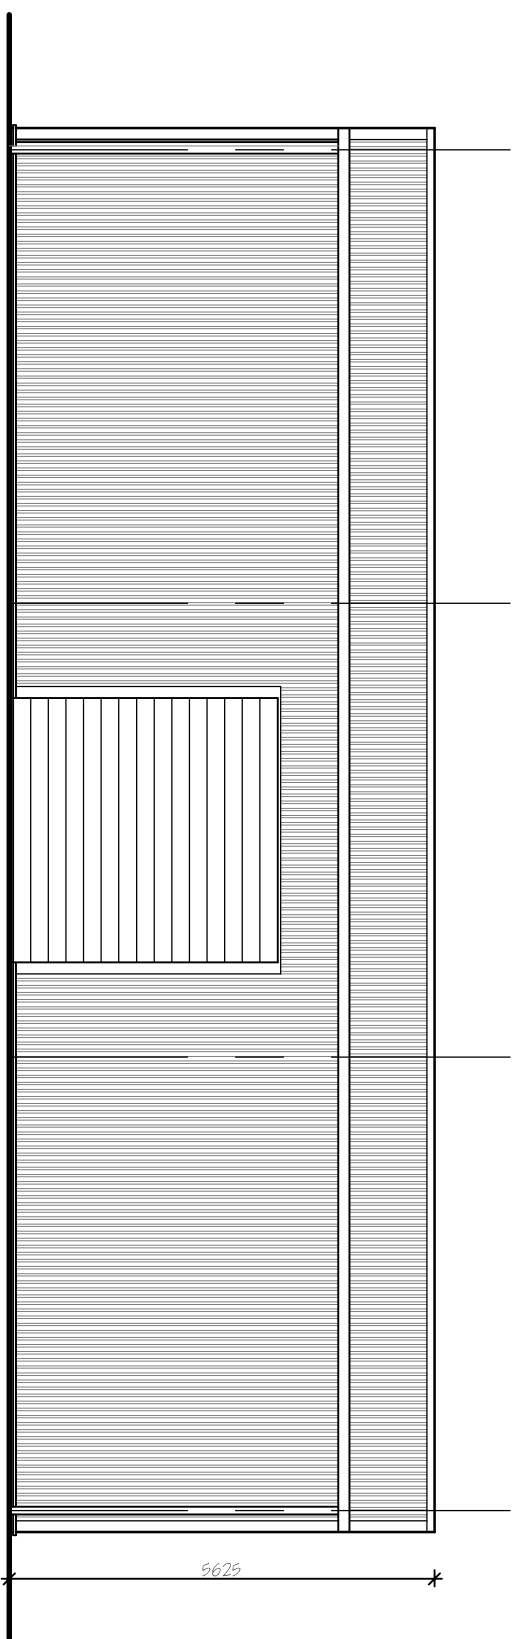


[illegible]

G. R. MERCHANT LTD.
I.ENG AMICE FMO
ARCHITECTURAL, STRUCTURAL
AND LAND DRAINAGE
CONSULTANTS
4 Wrights Mews
12A Park Road, Holbach,
Spalding, Lincs. PE12 7EE
Tel: 01406 490800
Fax: 01406 425744
E-Mail: gr.merchant@btconnect.com

PROPOSED WORKSHOP / STORE / GARAGE
CARDWELL HOUSE
DAWSMERE ROAD, DAWSMERE
SPALDING Lincs. PE12 9NQ

Client
MR & MRS R SWAN

Drawing FLOOR PLAN - PROPOSED ELEVATIONS - PROPOSED	
Job Ref. 3340-HB	Drawing No. 02
Date MAY 2018	Drawn SLB

DO NOT SCALE FROM THIS DRAWING