




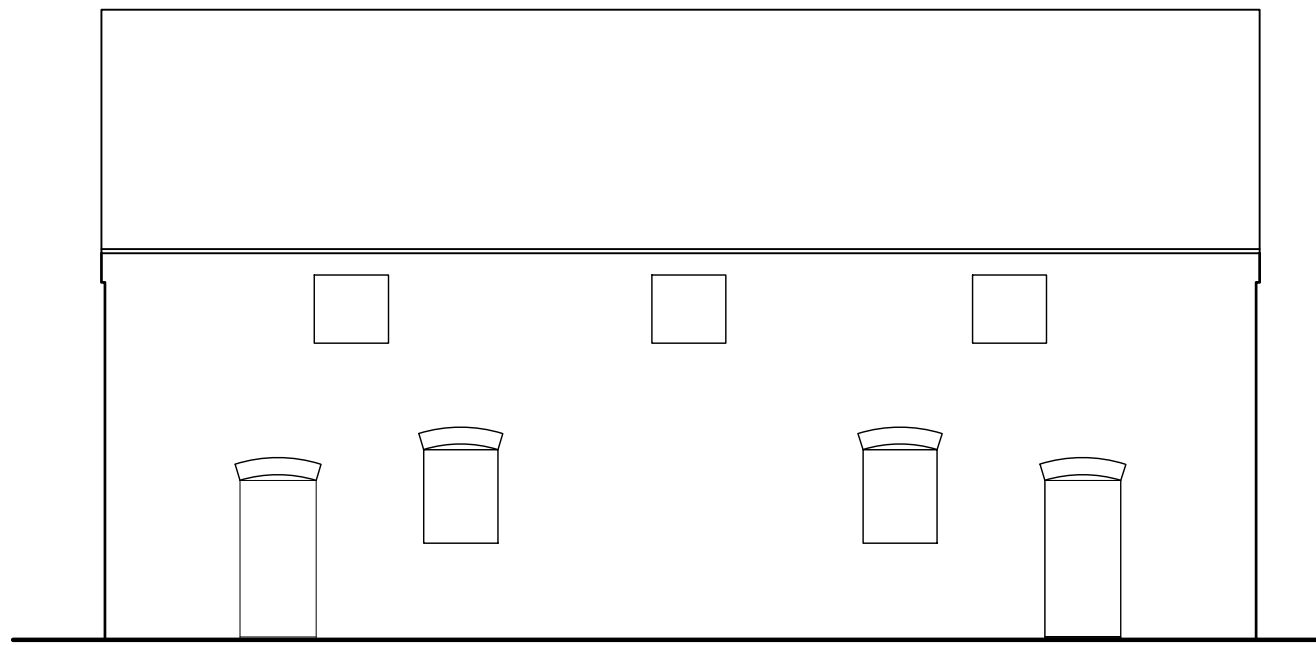


Existing East Elevation
Scale 1:100

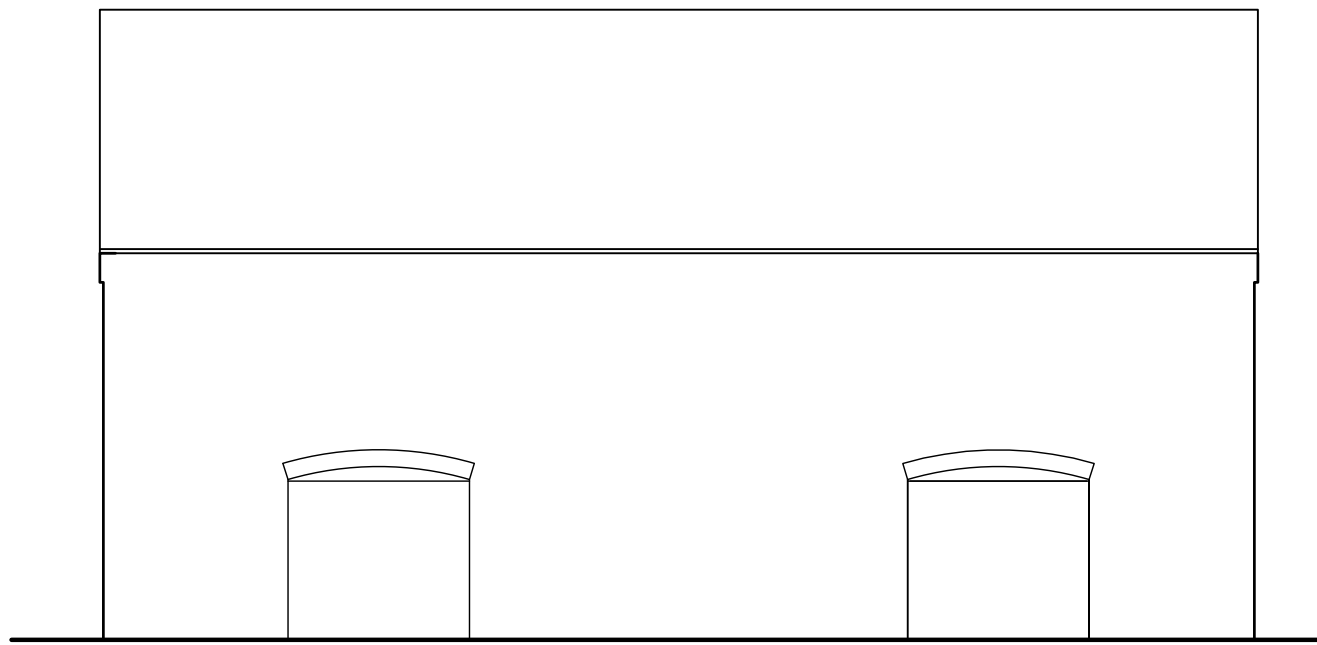

Existing West Elevation
Scale 1:100

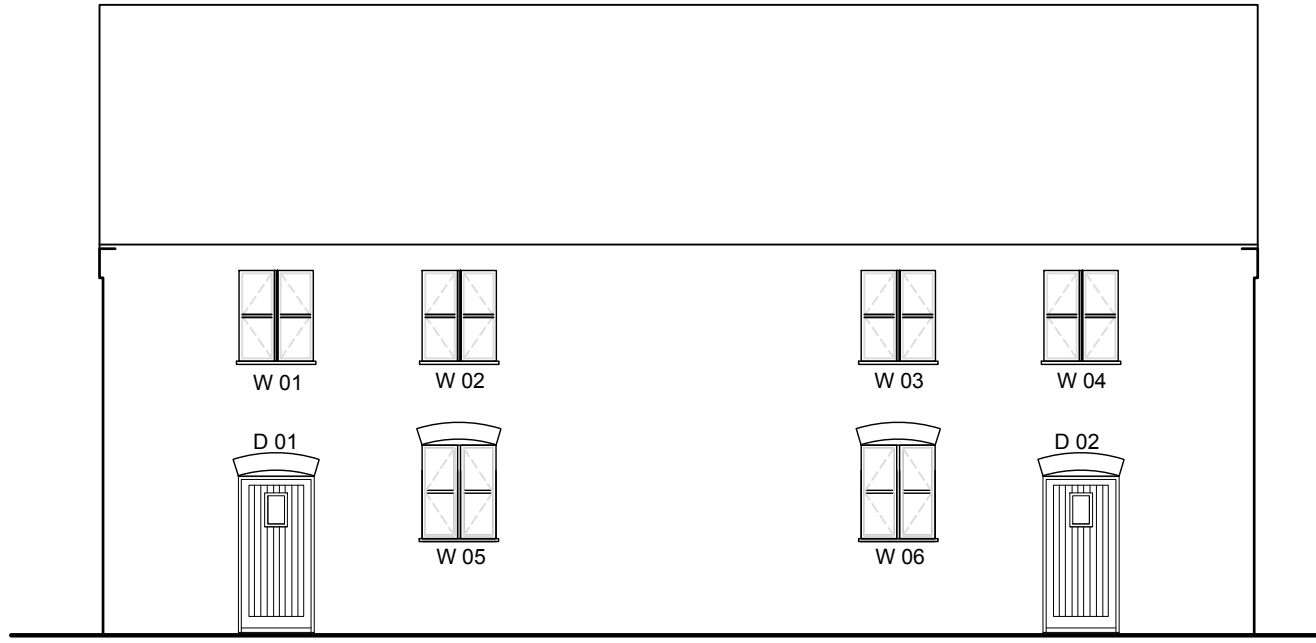

Proposed East Elevation
Scale 1:100

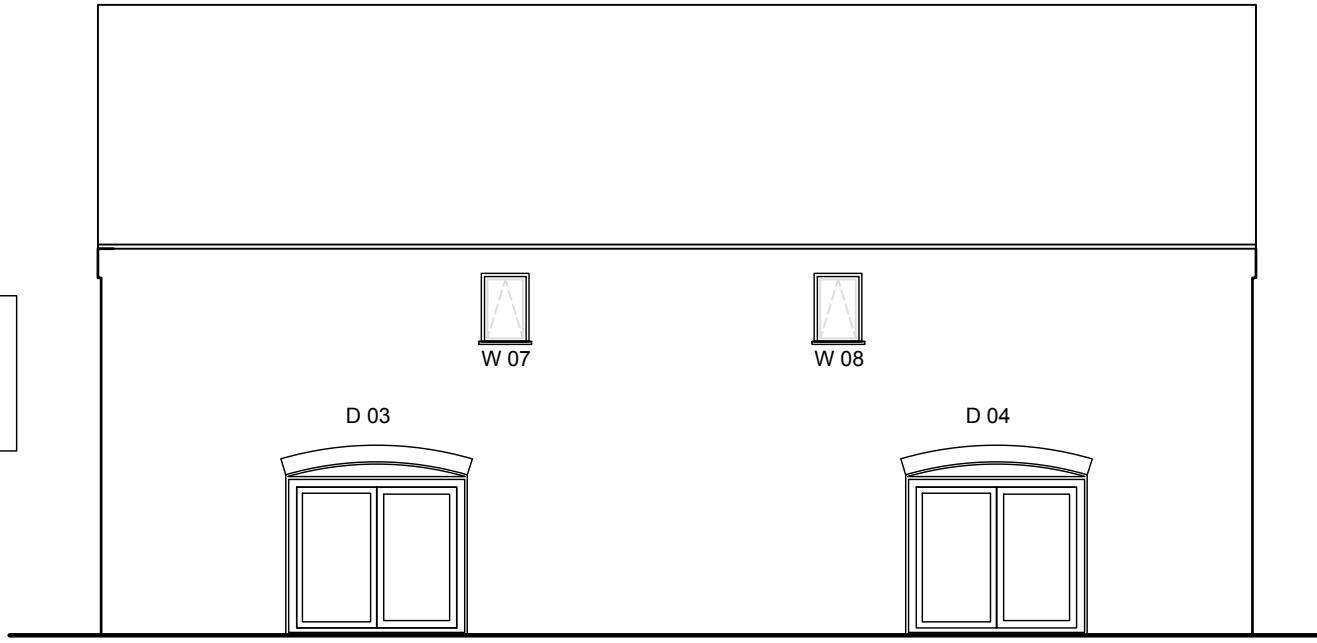


Proposed West Elevation
Scale 1:100


W indows
W01 - Existing relocated.
W02 - Existing relocated.
W03 - New window.
W04 - Existing relocated.
W05 - Existing.
W06 - Existing.

Doors
D01 - Existing.
D02 - Existing.


W indows
W07 - New window.
W08 - New window.
D03 - Existing door.
D04 - Existing door.

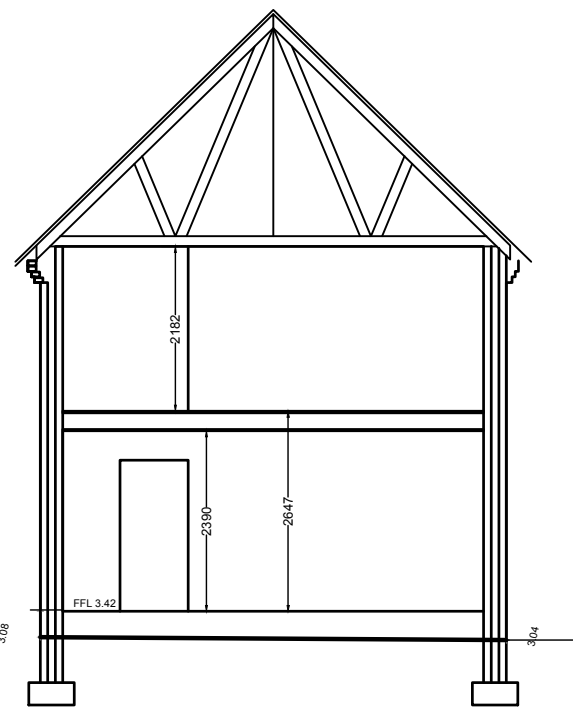


Barn Existing Typical Section
Scale 1:100

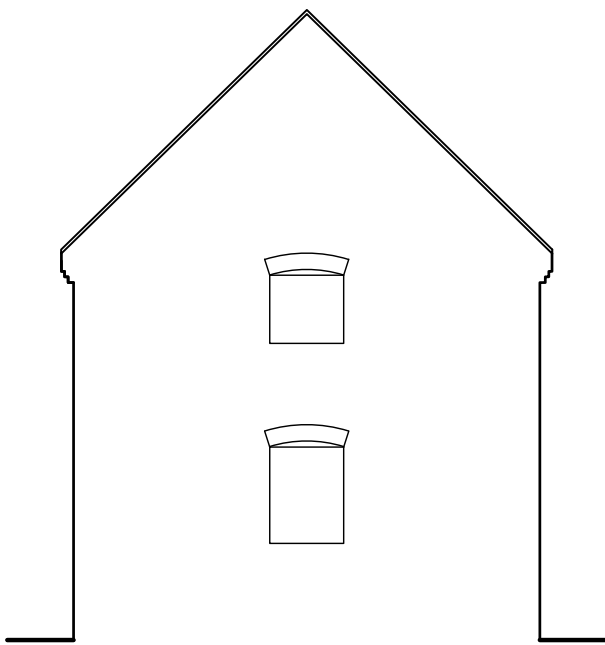


Barn Existing South End Elevation
Scale 1:100

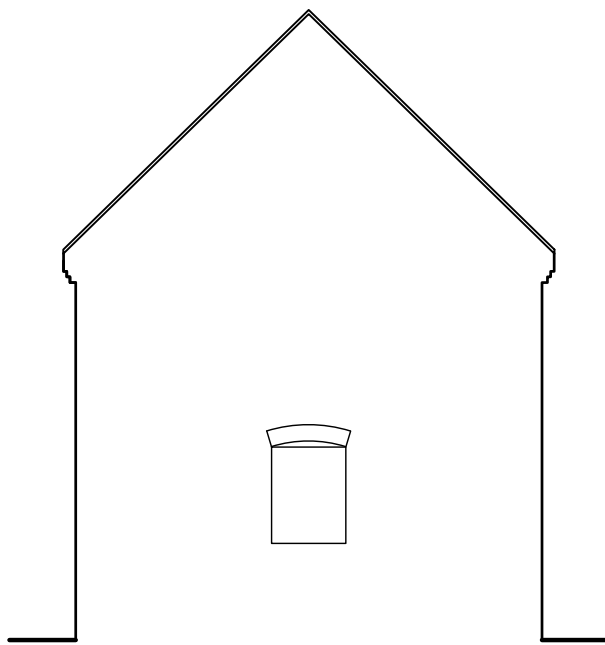

Barn Existing North End Elevation
Scale 1:100

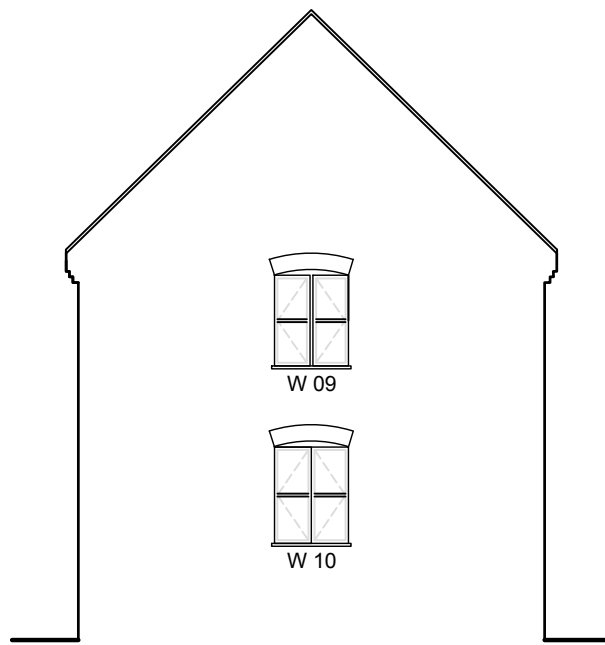


Barn Proposed South Elevation
Scale 1:100

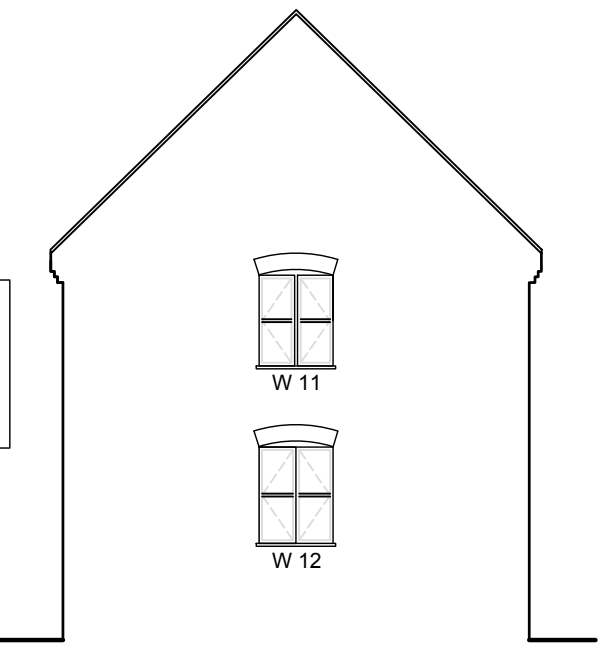


Barn Proposed North Elevation
Scale 1:100


W indows
W09 - Existing window.
W10 - Existing window.
W11 - New window.
W12 - Existing window.

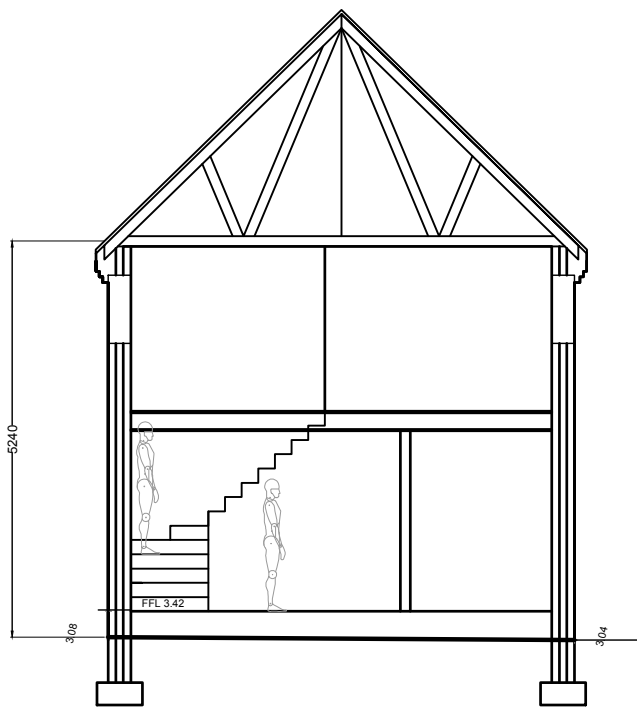


Barn Proposed Typical Section
Scale 1:100

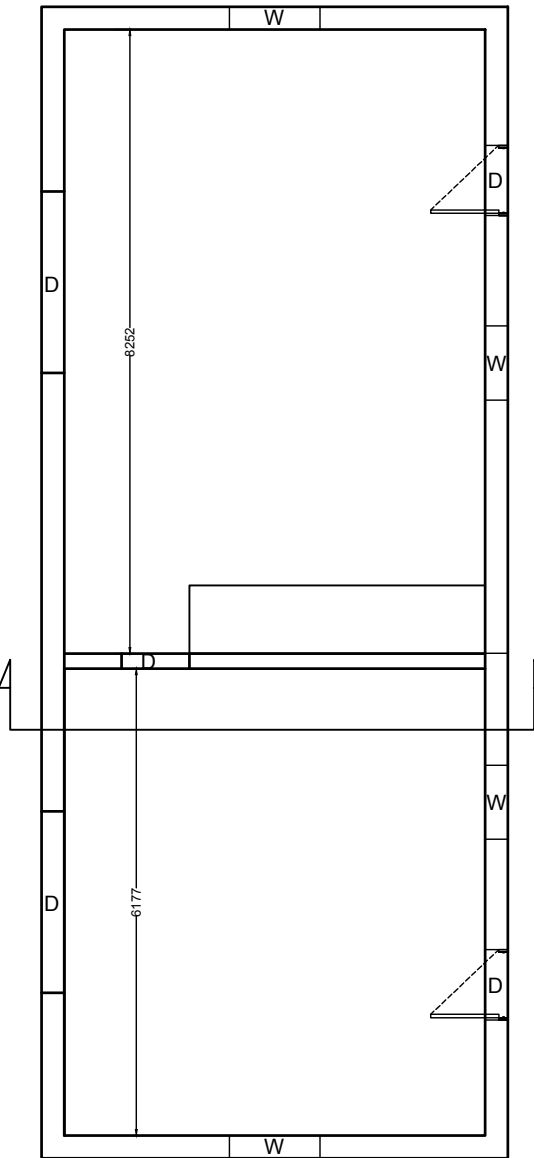


Existing Barn Ground Floor Plan
Scale 1:100

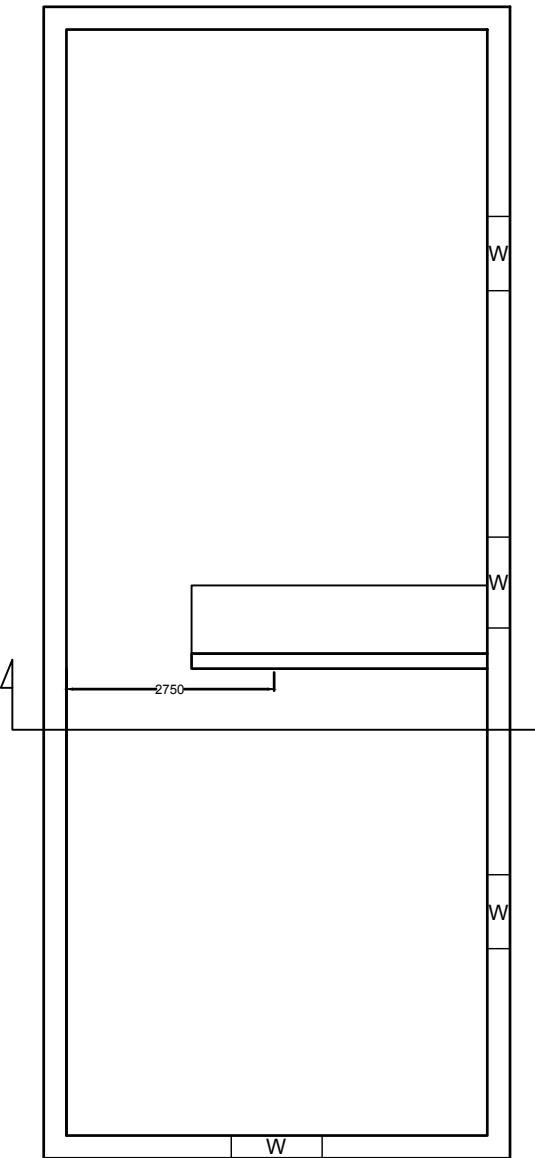


Existing Barn First Floor Plan
Scale 1:100

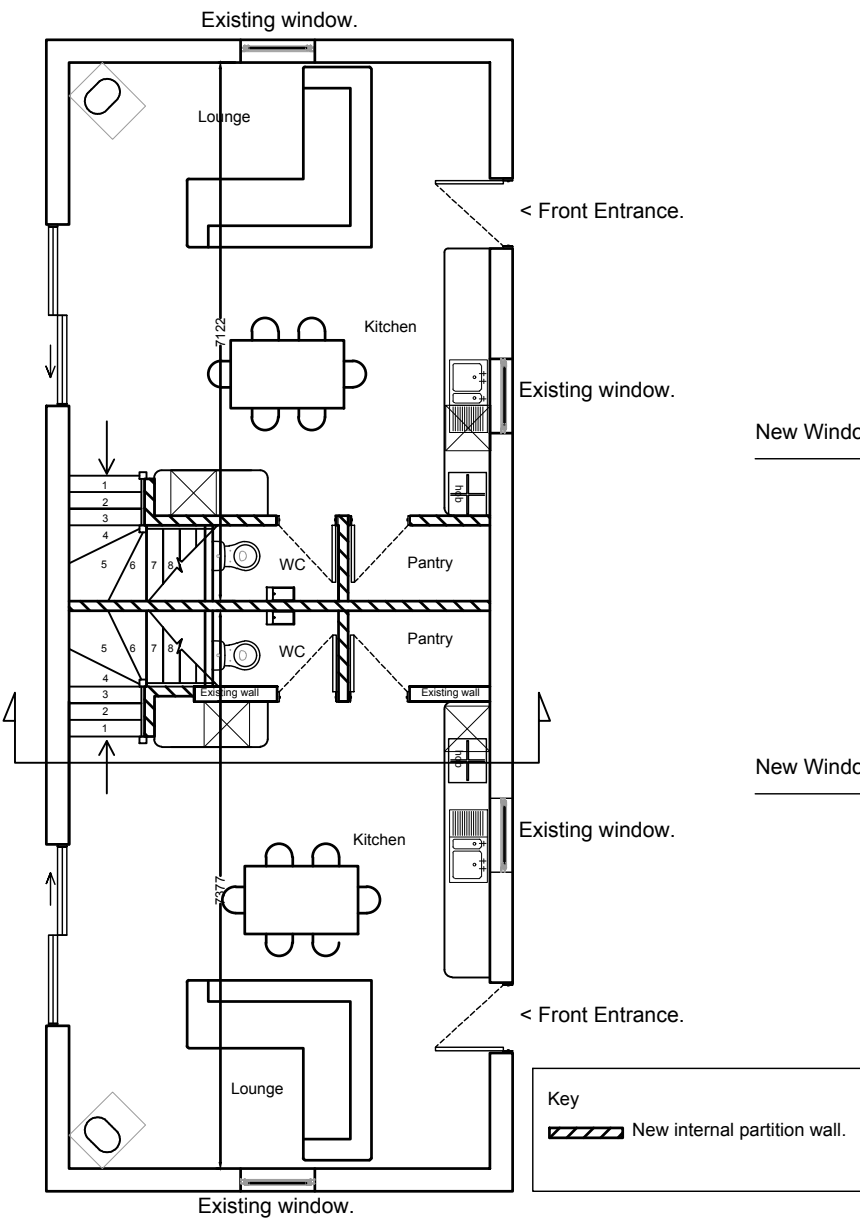


Barn Proposed Ground Floor Plan
Scale 1:100

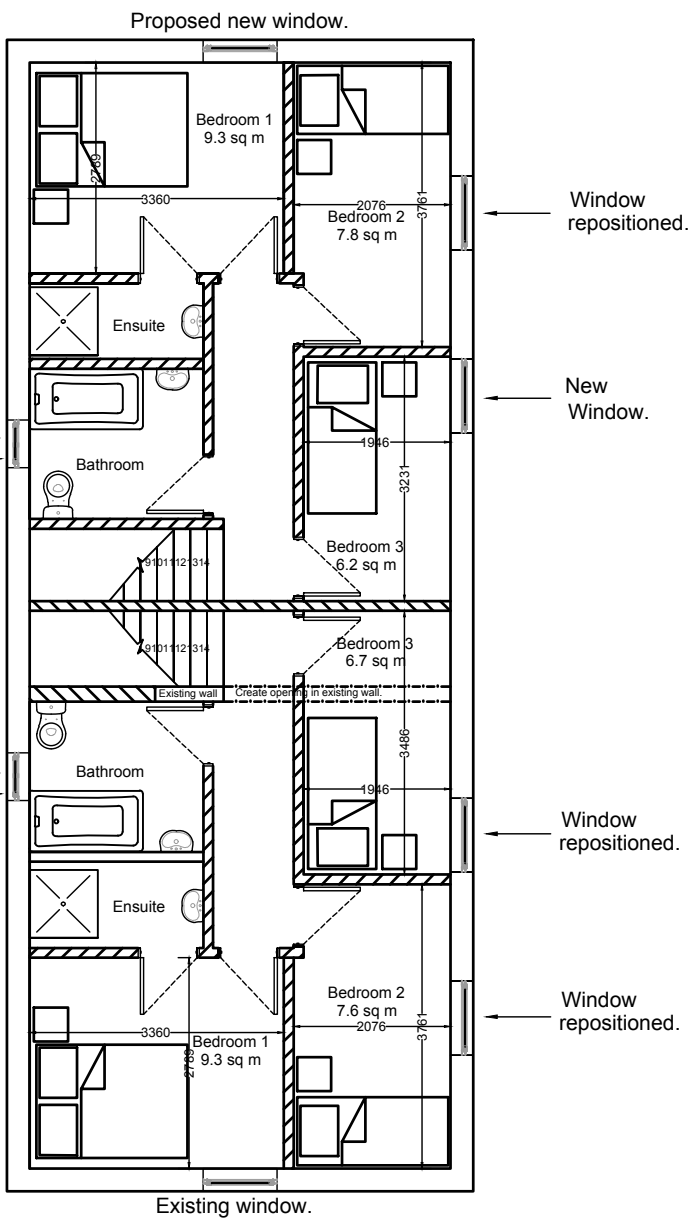

Barn Proposed First Floor Plan
Scale 1:100

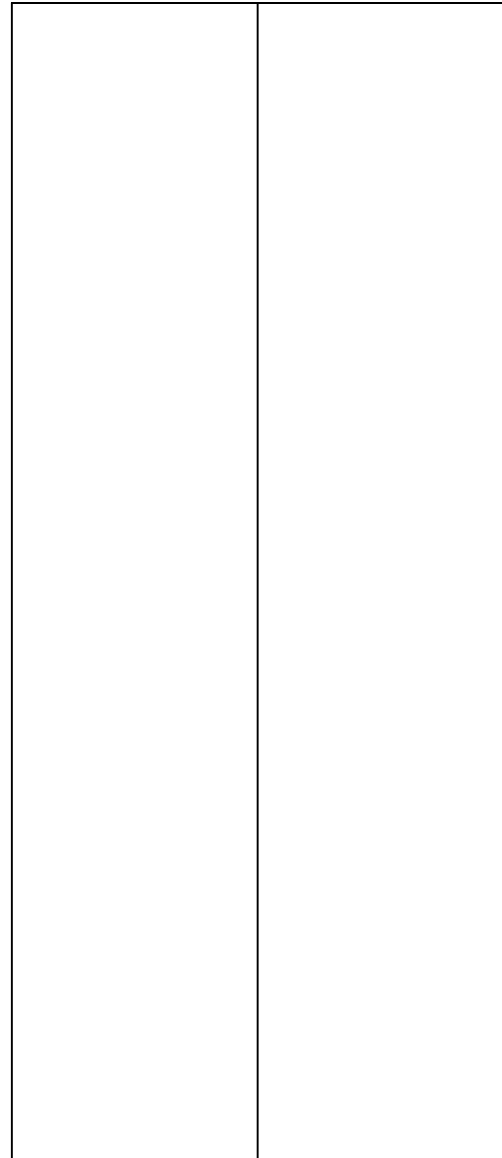

Barn Proposed Roof Plan
Scale 1:100

 

DRAWING FOR PLANNING APPROVAL.

B	2.6.2022	SD	Window dimensions updated
A	6.4.2020	CJQ	Drawing updated inline with alternative entrance details.
REV:	DATE:	Init:	Details

Client
Mr C Plumb
Granite House
Chapelgate
Gedney
Spalding
PE12 0BJ

Drawing title:
Existing Barn - Proposed Elevations, Floor Plans and Section.

Drawn by:	Edited by:	Date:
C. Quinn	SD	30.11.2019

Number:	Drawing No.:	Scale (s):
CJQ 079	PO1@A1	As Shown