

Project

Gedney Village Hall, Holbeach

Title

Proposed Site Plan




Providing engineering solutions
for the Built Environment

4 Angel House, Eastgate ,
Whittlesey, Peterborough, PE7 1SE
07961 783825

www.parsonsengeers.co.uk

Drawing No.	Rev	Drawn	AJP	Scale	Date	May 2022
22060-05-005	P1	Checked	TBP	1:100	Status	Preliminary
		Approved	TBP	@ A4		
Rev	Amendments			Rev'd By Date		

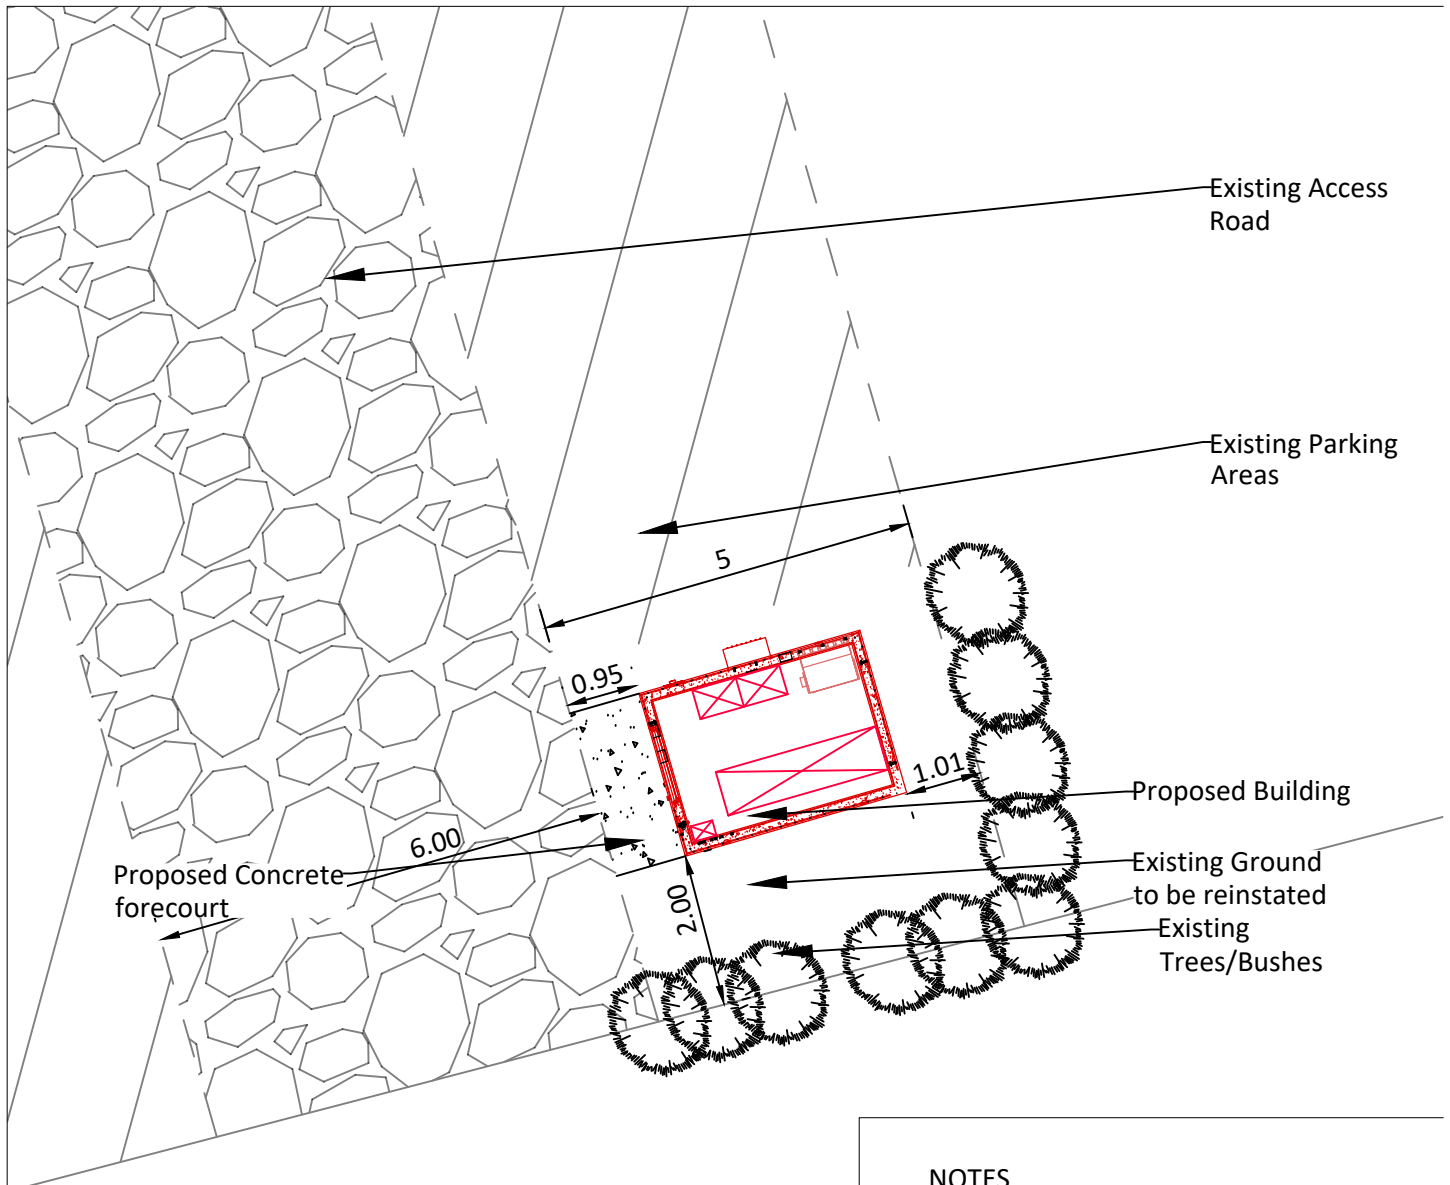

NOTES

1. All dimensions are in metres unless stated otherwise.
3. This drawing to be read in conjunction with all other relevant drawings and specifications.
4. All proprietary items to be installed in strict compliance with manufacturers instructions and recommendations.

