
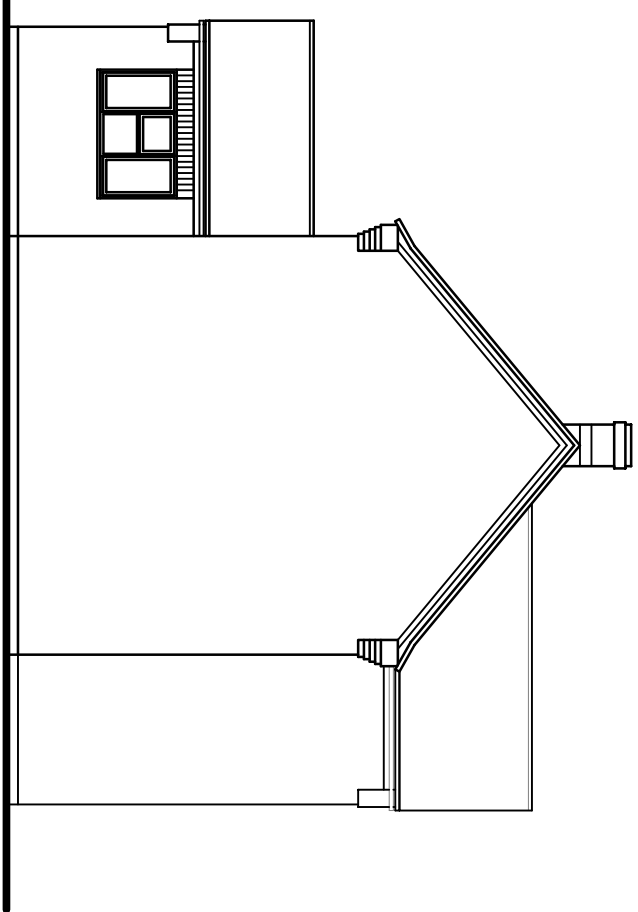
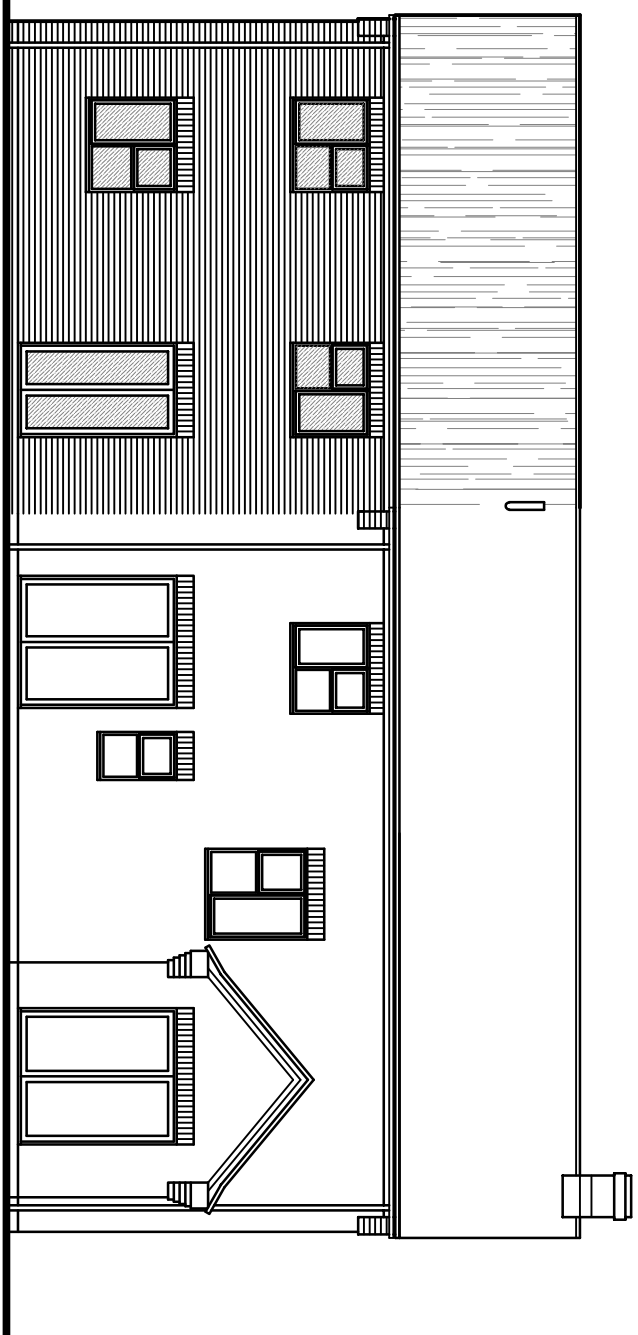
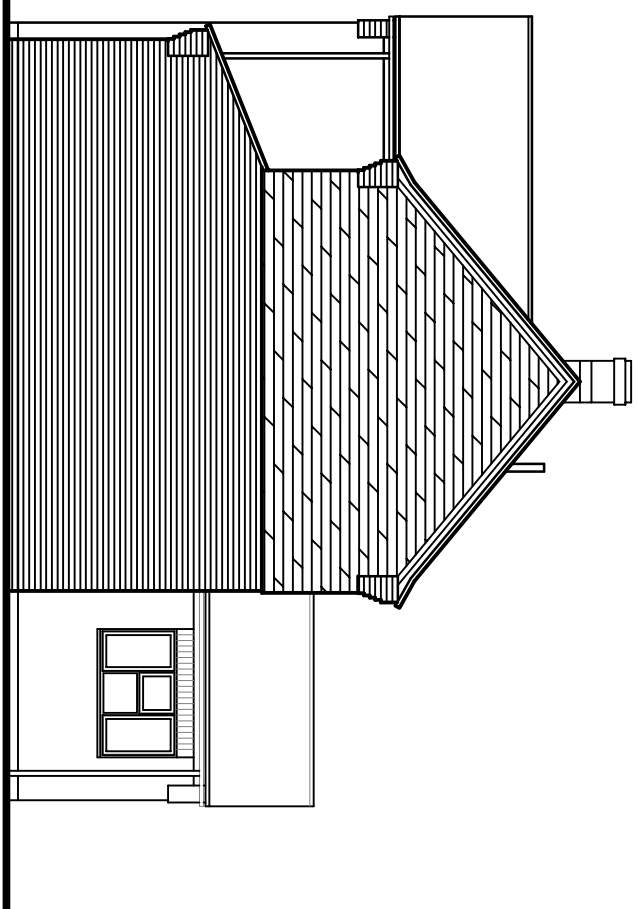



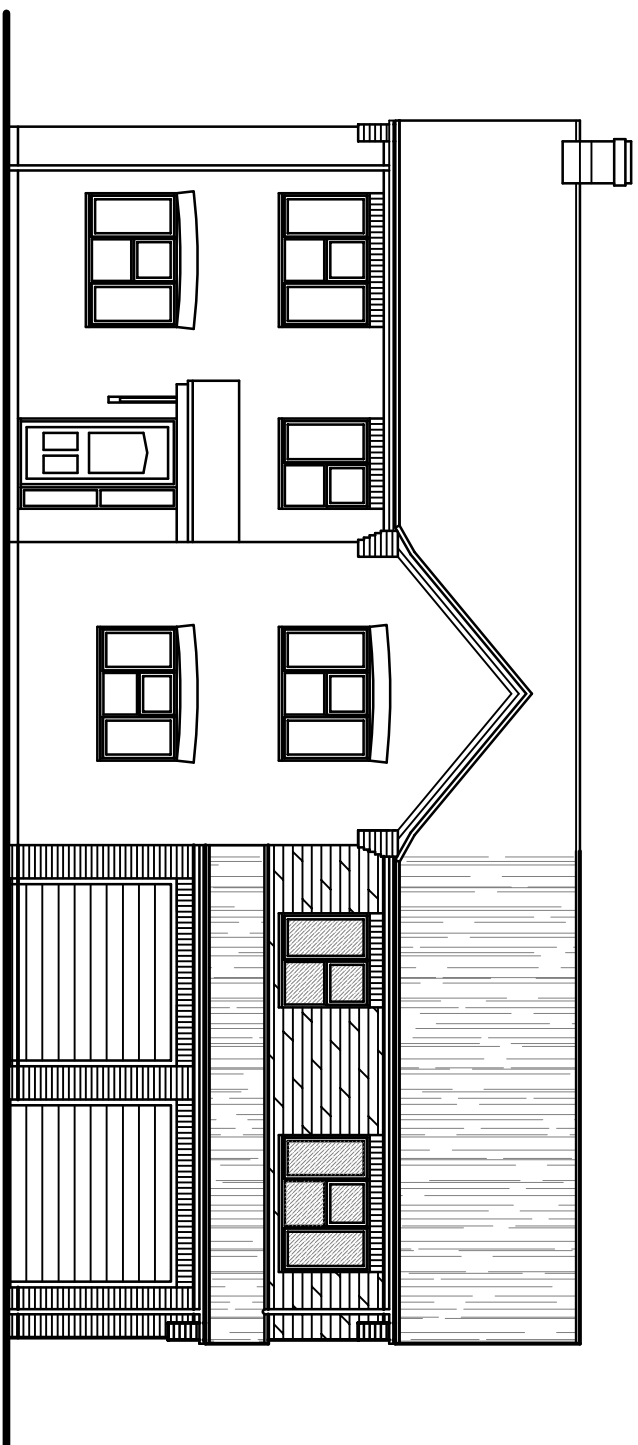


FRONT ELEVATION

SIDE ELEVATION

REAR ELEVATION

SIDE ELEVATION

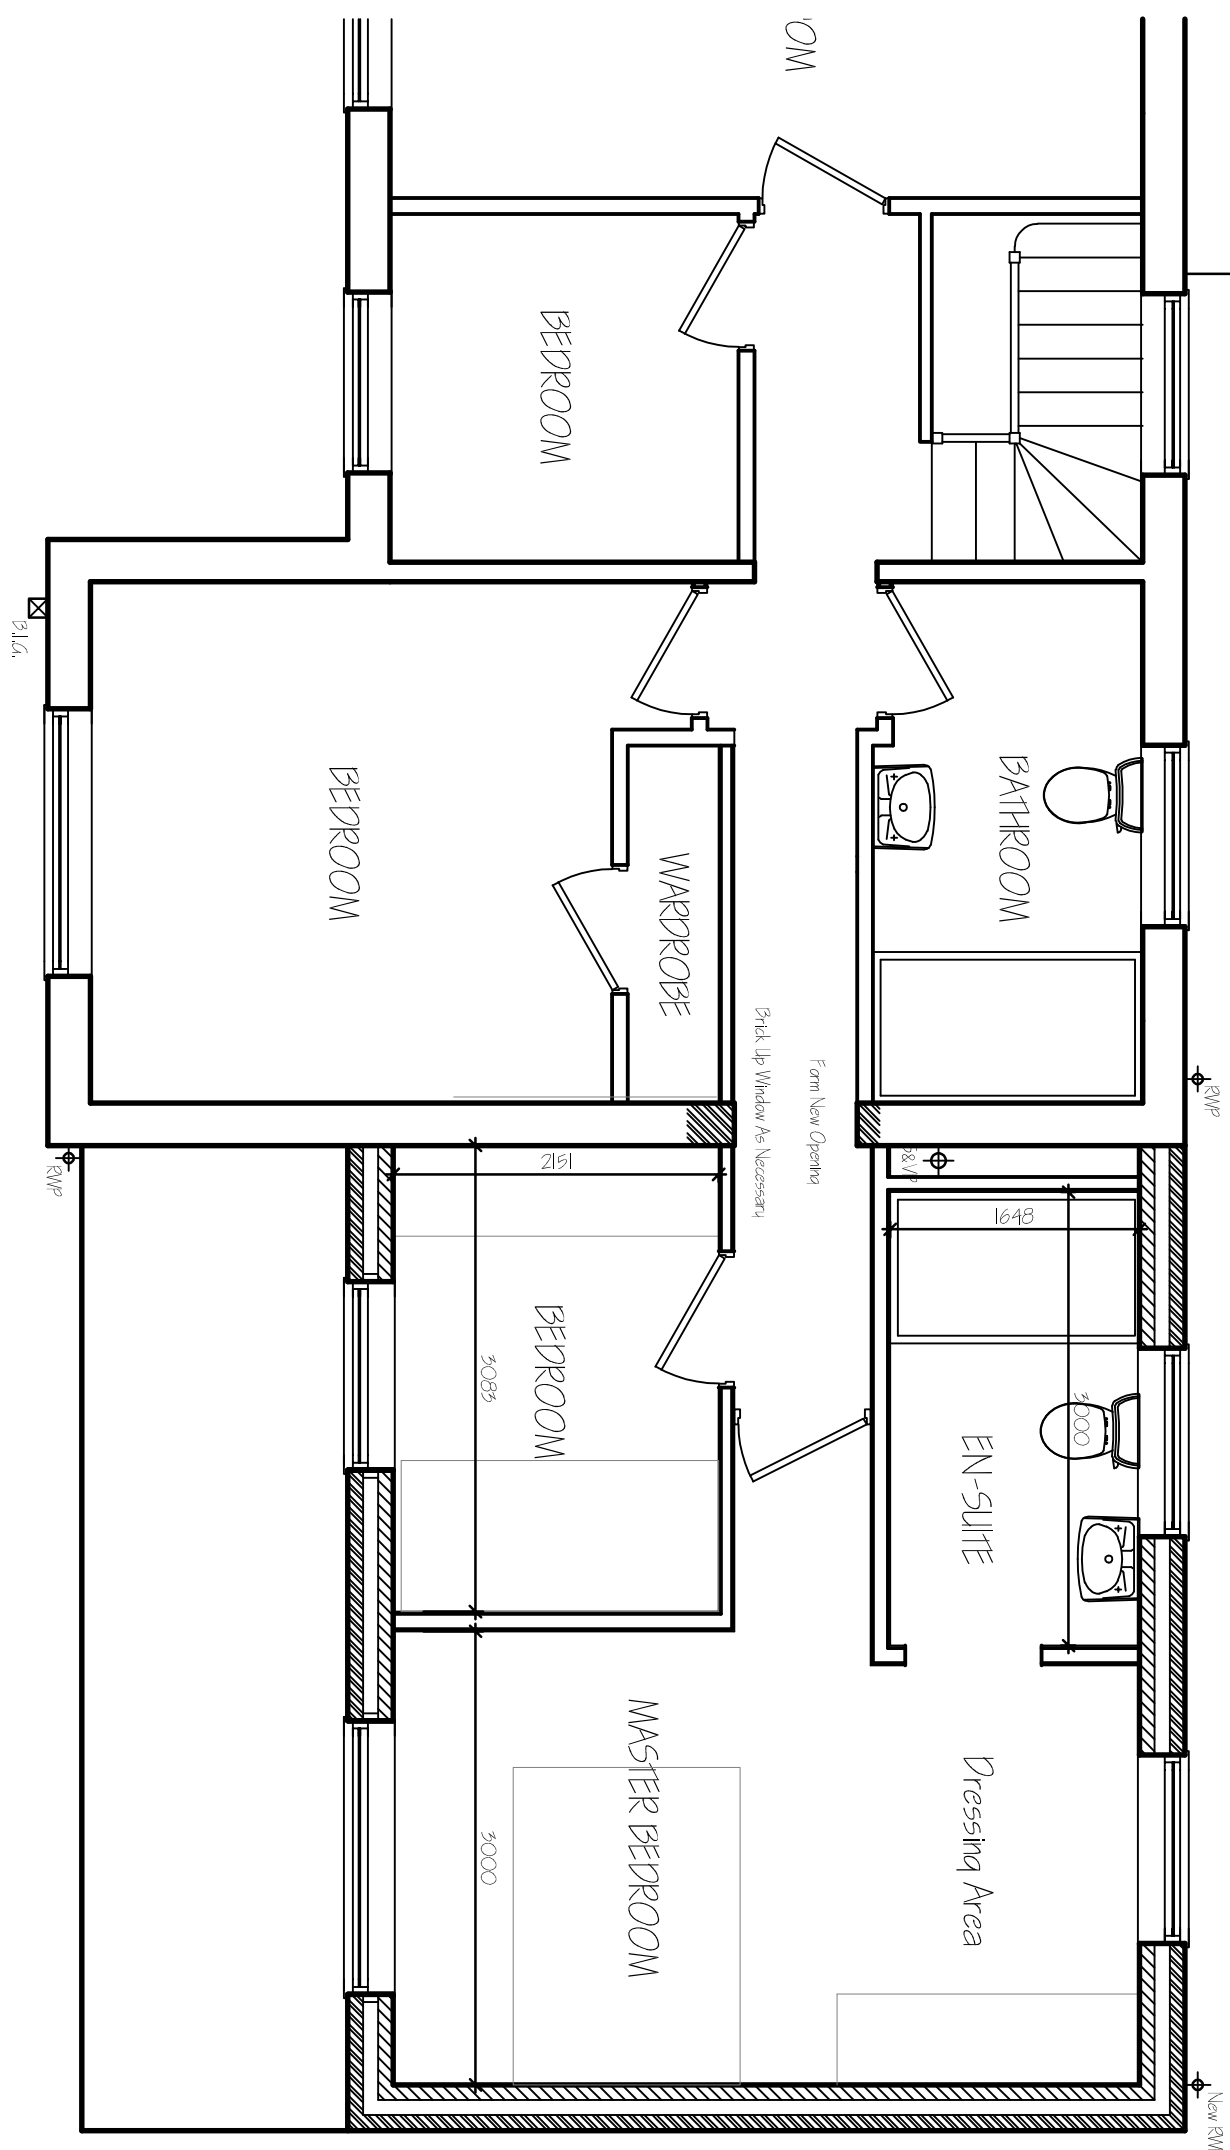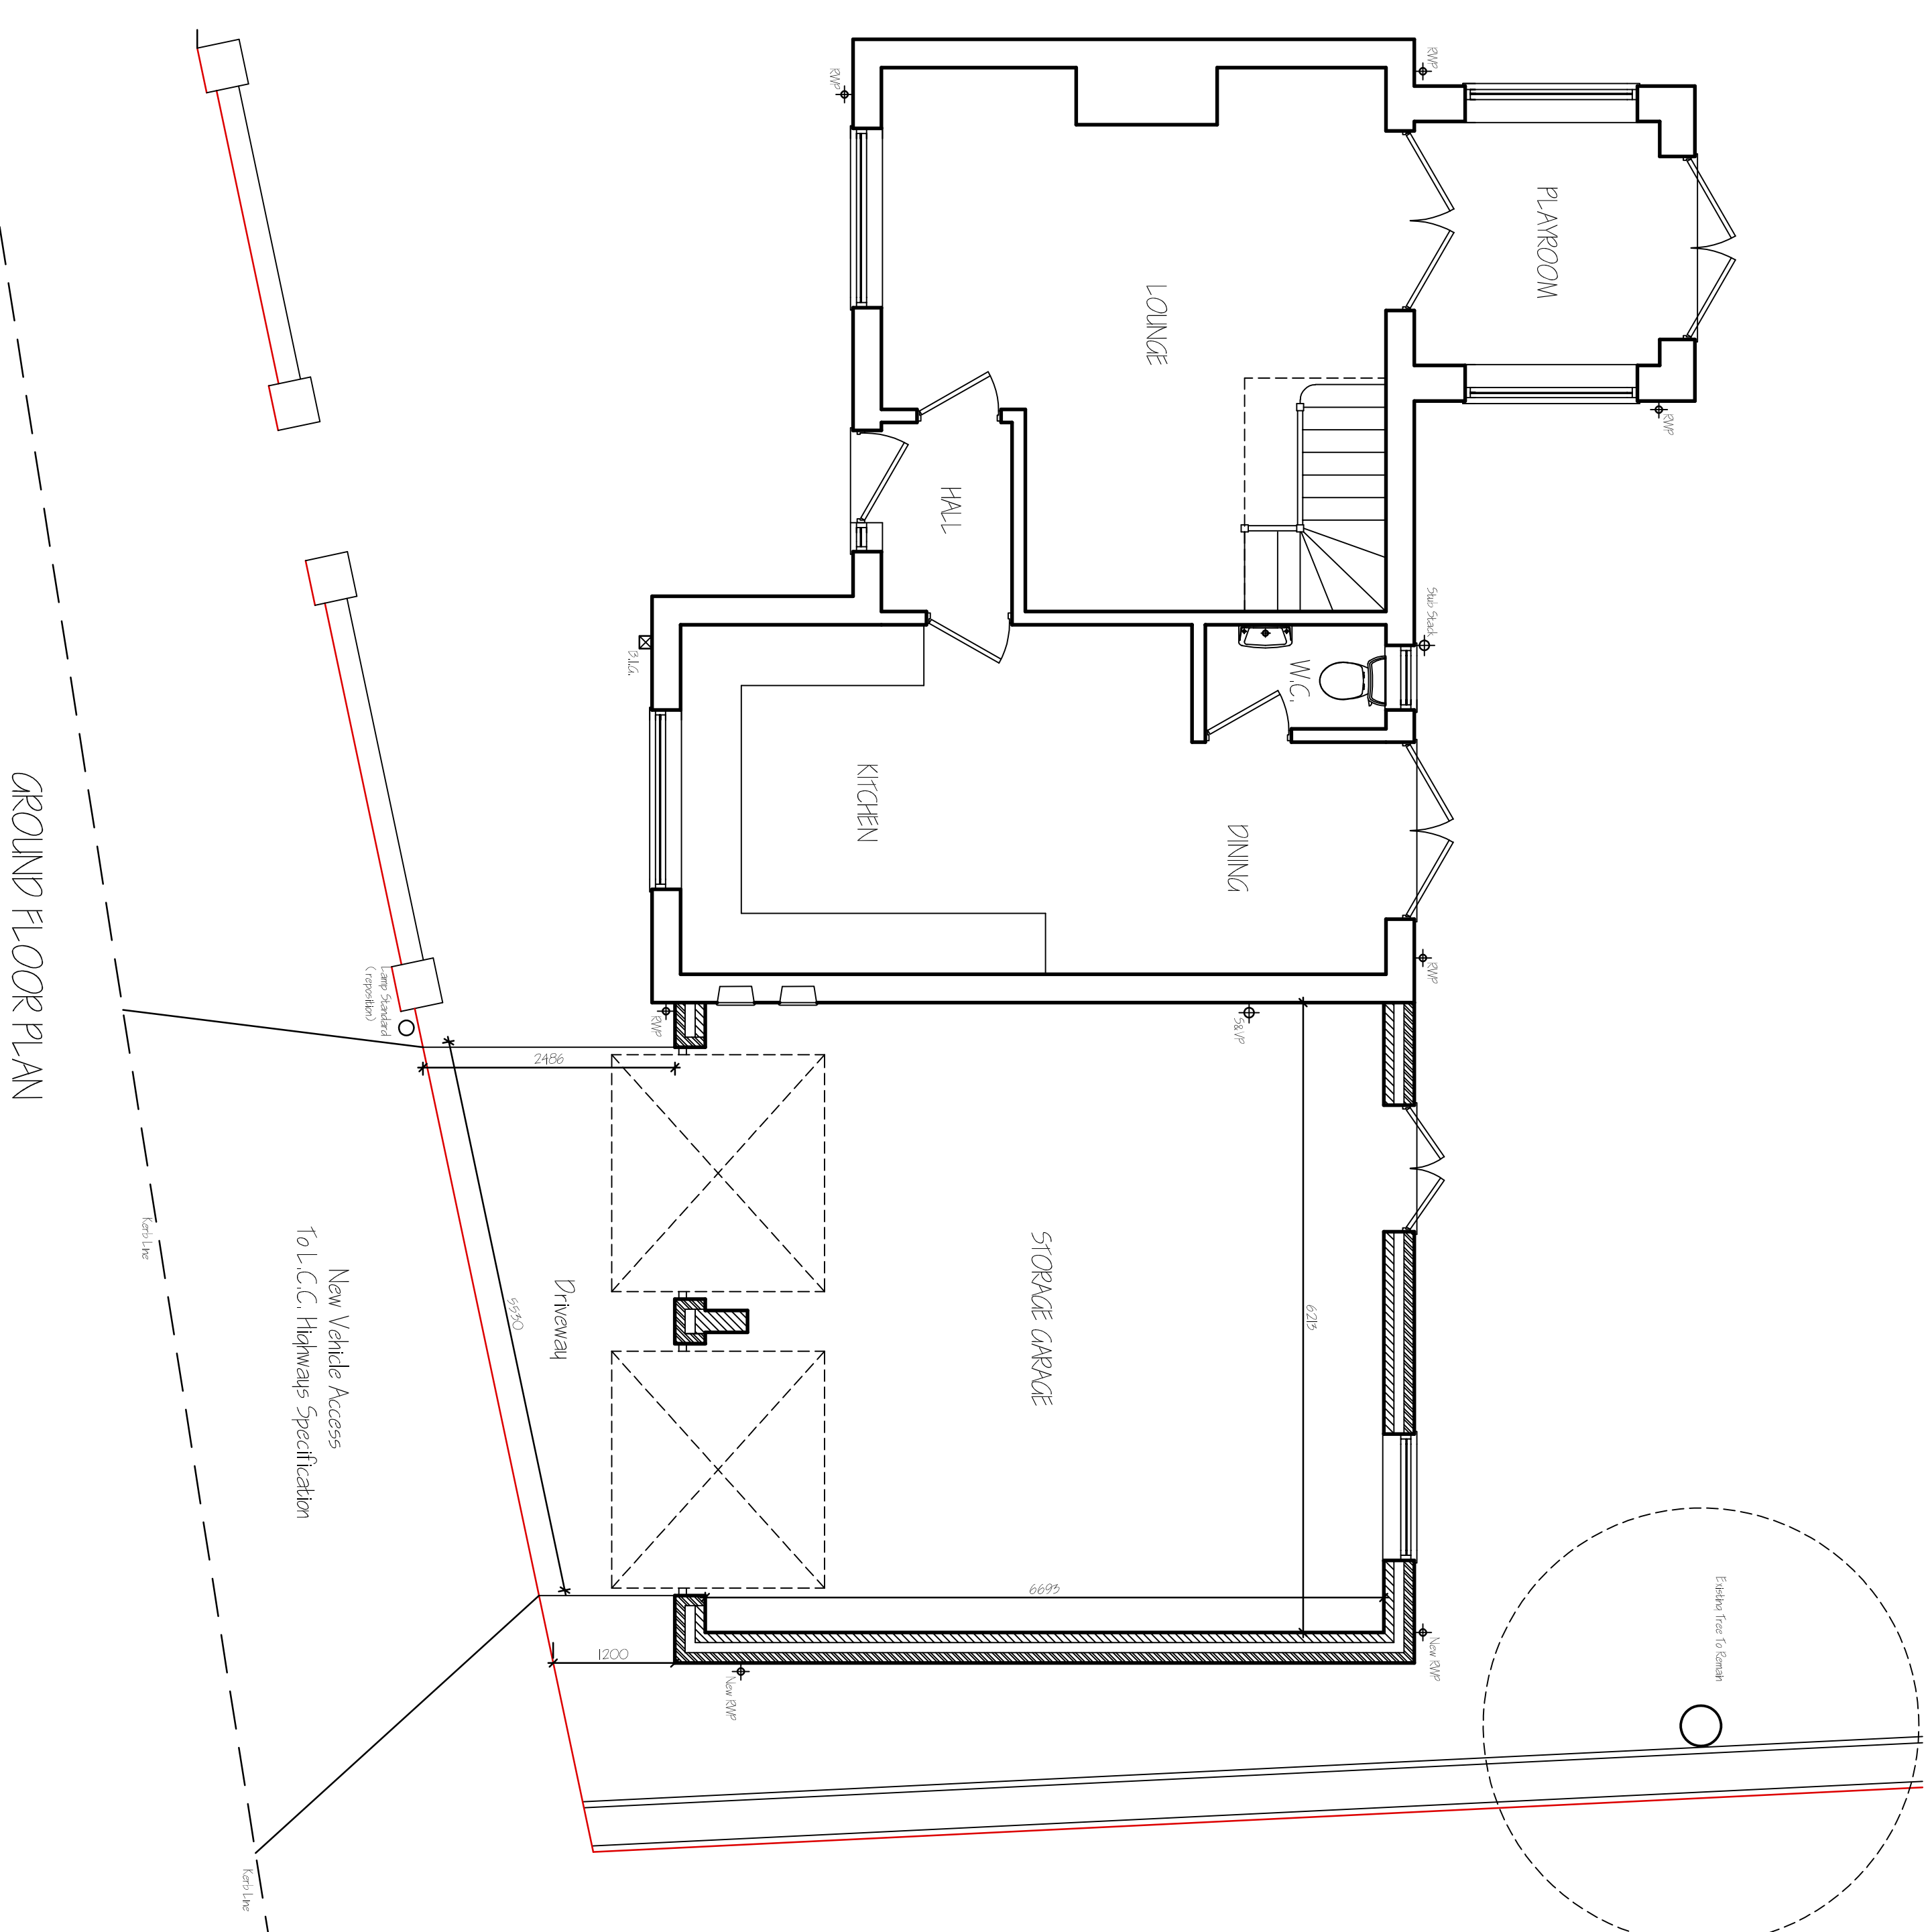

C	PANGLUOTHEENFLORENS	AUG-2024
B	GABRG-BRBE	JULY-2024
H	CLERG-HARDBERGS	JUN-2024
ref:	overseen	date

G. R. MERCHANT LTD.

**ARCHITECTURAL
CONSULTANTS**



4 Wrights News
12A Park Road, Holbeach,
Spalding, Lincs. PE12 7EE
Tel: 01406 490800
E-Mail: office@grmmerchanttd.com
Website: www.grmmerchanttd.com

**E-Mail: office@grmerchantitd.com
Website: www.grmerchantitd.com**

Website: www.grmerchantltd.com

ALTERATIONS & EXTENSION
'ALKLAND HOUSE', CHAPEL GATE
GEDNEY
SPALDING, Lincs. PE12 0BJ

B BALDWIN & THOMES

FLOOR PLANS - PROPOSED
ELEVATIONS - PROPOSED
SITE PLAN - PROPOSED

Job Ref:	Drawing No.
4268-24	02C
Date	Drawn
JUNE 2024	SLB

1:50 & 1:100 (Unless Otherwise Stated)

DO NOT SCALE FROM THIS DRAWING

the 1990s, the U.S. economy has been in a period of rapid growth, and the demand for skilled workers has increased. This has led to a shortage of skilled workers in many industries, and the need for a workforce that is capable of meeting the demands of a global economy. The U.S. Department of Labor has estimated that by the year 2010, the U.S. will need 1.5 million more workers than it has today, and that 50% of these workers will need to be trained in a technical or vocational field. This is a significant challenge for the U.S. education system, and it is one that must be addressed if the U.S. is to remain a competitive global economy.