


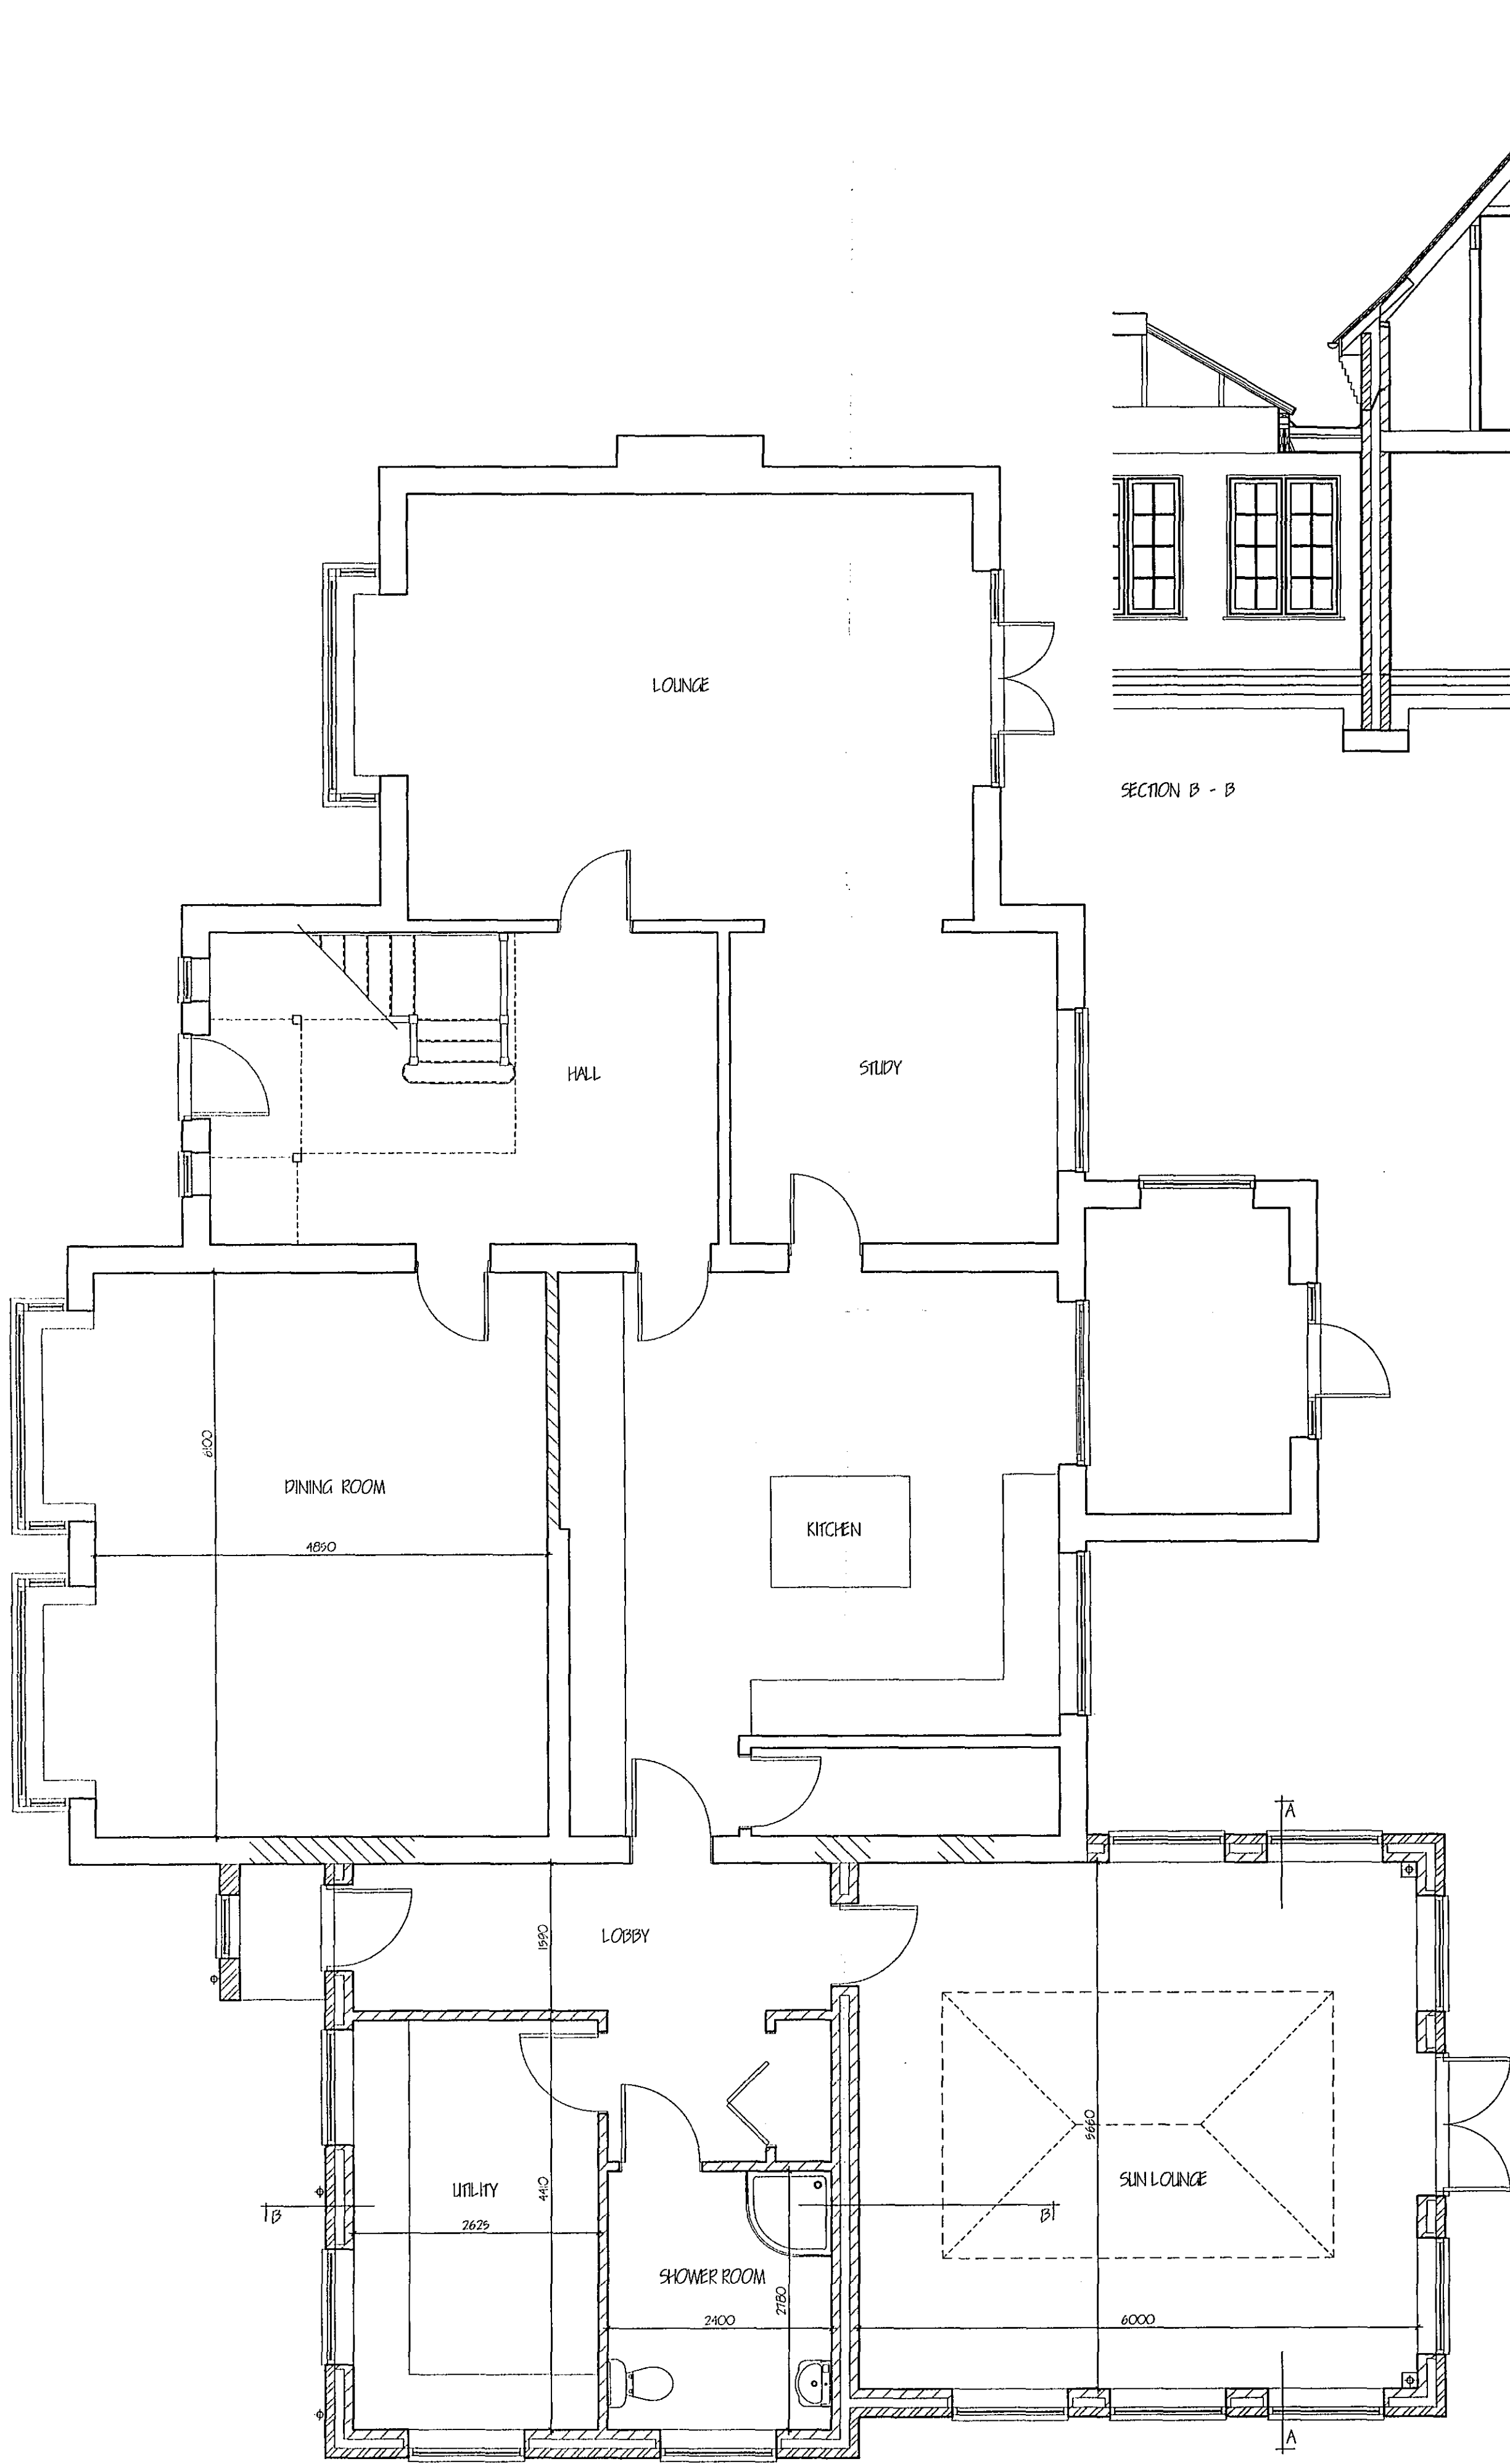


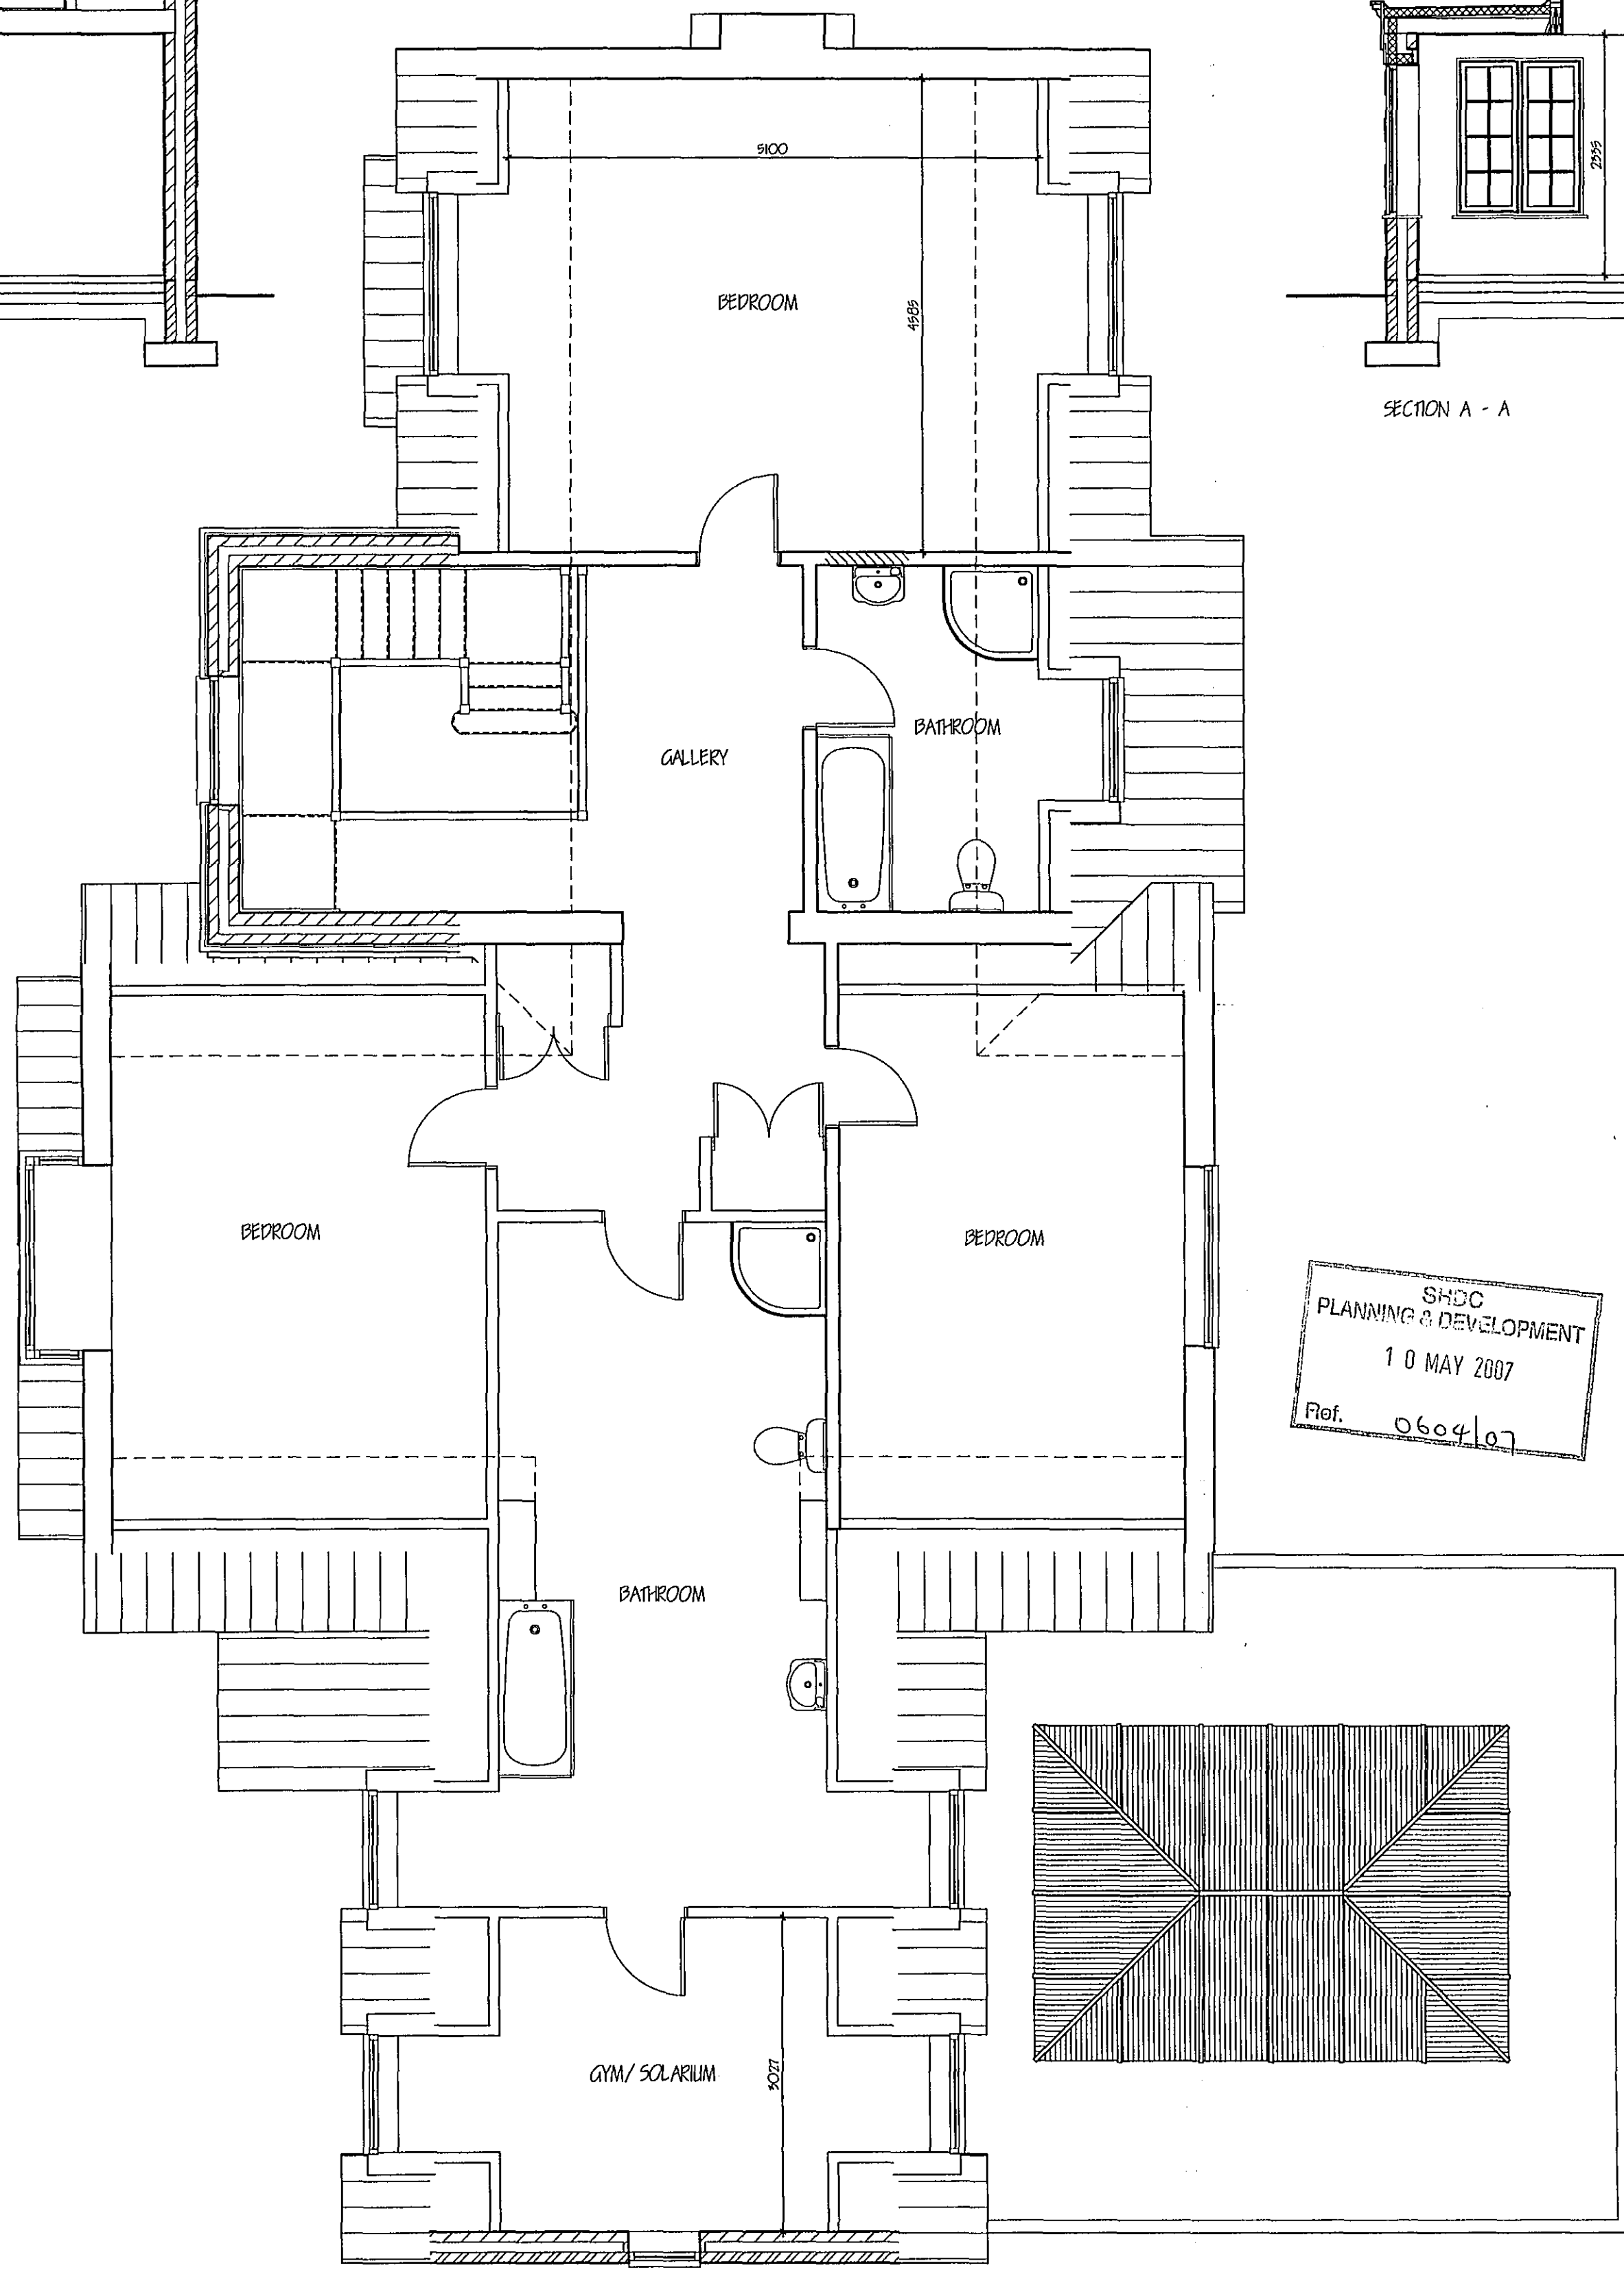

GROUND FLOOR

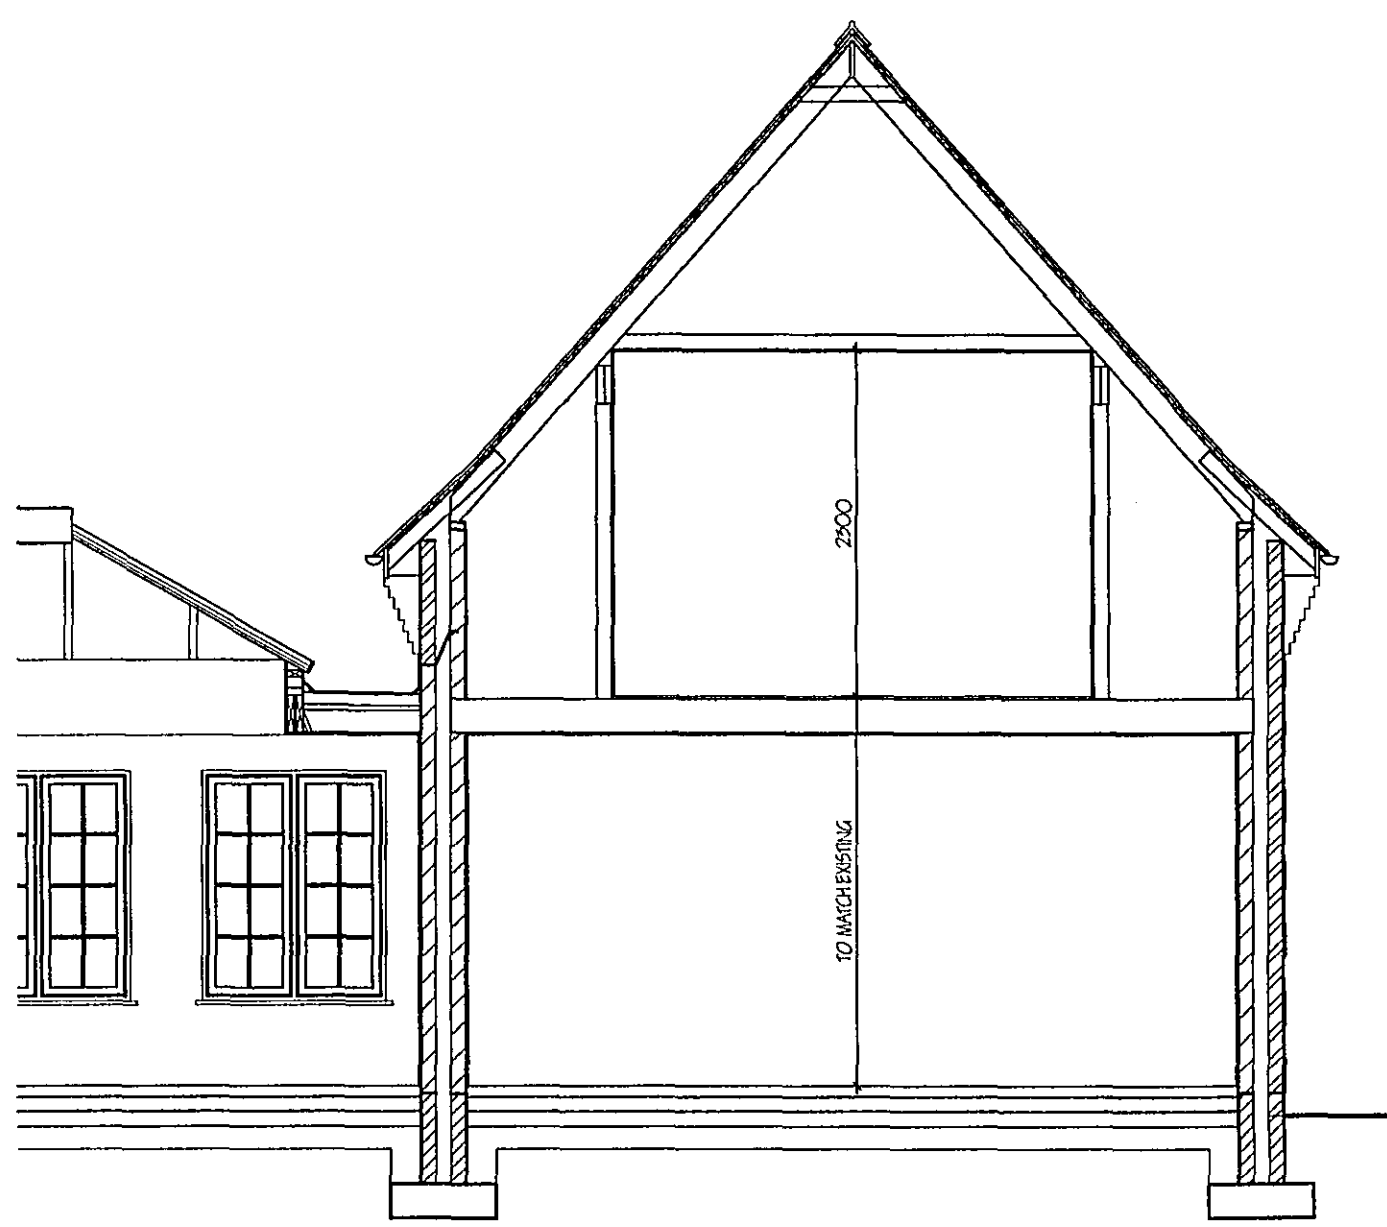

FIRST FLOOR

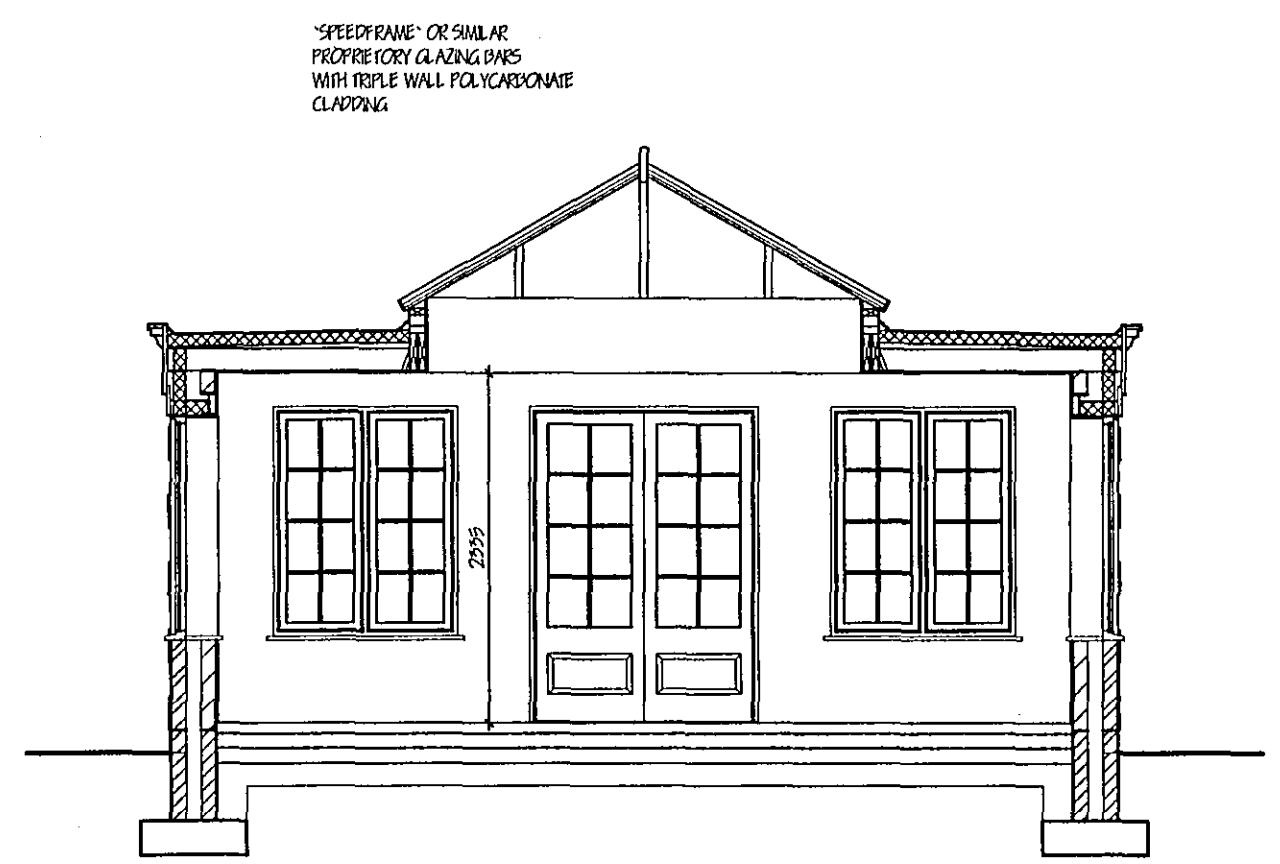

"SPEEDFRAME" OR SIMILAR
PROPER GLAZING BARS
WITH TYPICAL POLYCARBONATE
CLADDING.

SHDC
PLANNING & DEVELOPMENT
10 MAY 2007
Ref. 0604107

revision	date	init.	revision details.

COOPER ARCHITECTURAL DESIGN
 WOODBINE COTTAGE HOCKLESGATE
 FLEET, SPALDING, Lincs PE12 6LF
 Tel : 01405 426899
 Mobile : 07808 125 778

Client. MR & MRS P COOPREY

Project.
 PROPOSED EXTENSION
 SYCAMORES
 TOPS GATE
 CEDNEY
 SPALDING Lincs

Drawing.

FLOOR PLANS - SECTIONS
DETERMINED PLAN

Scale 1:50 Drawing No. 0622-01
 Date. MAY '07 Drawn. J.C.