



All dimensions in millimetres unless stated otherwise

Do not scale


If in doubt ask

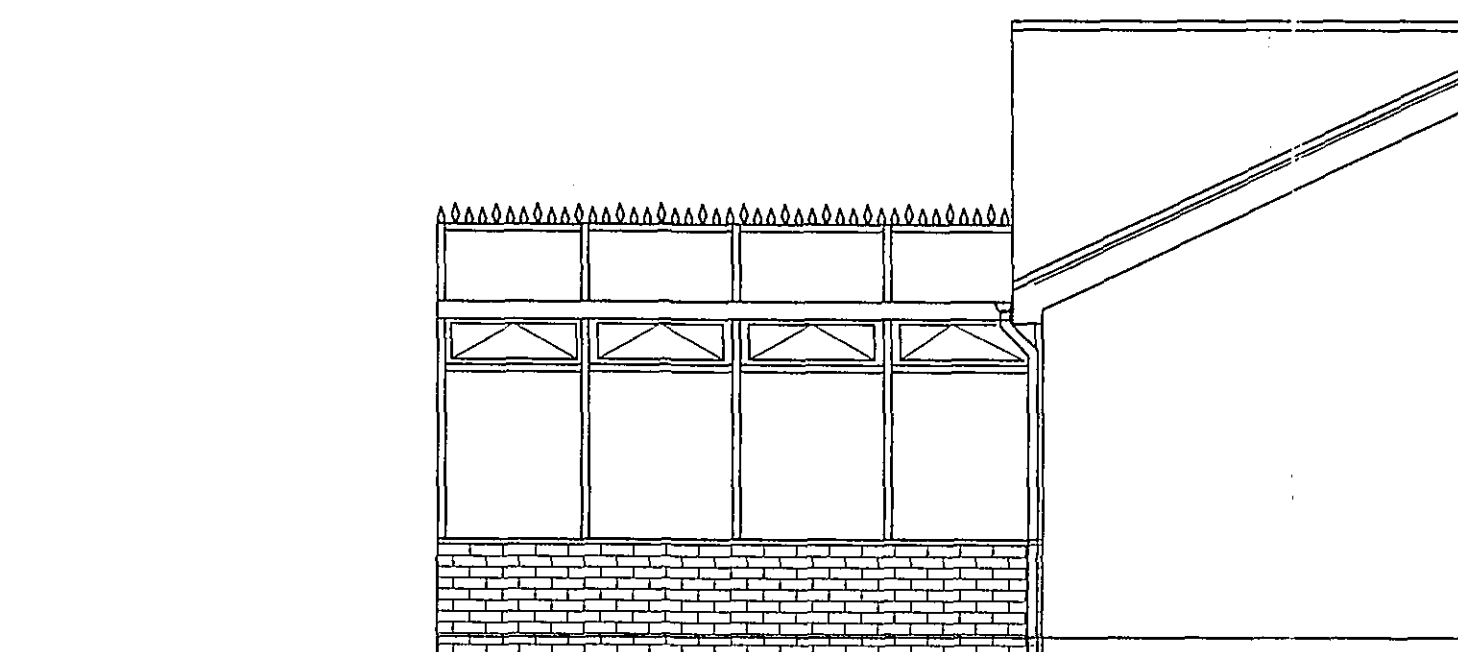

South East elevation

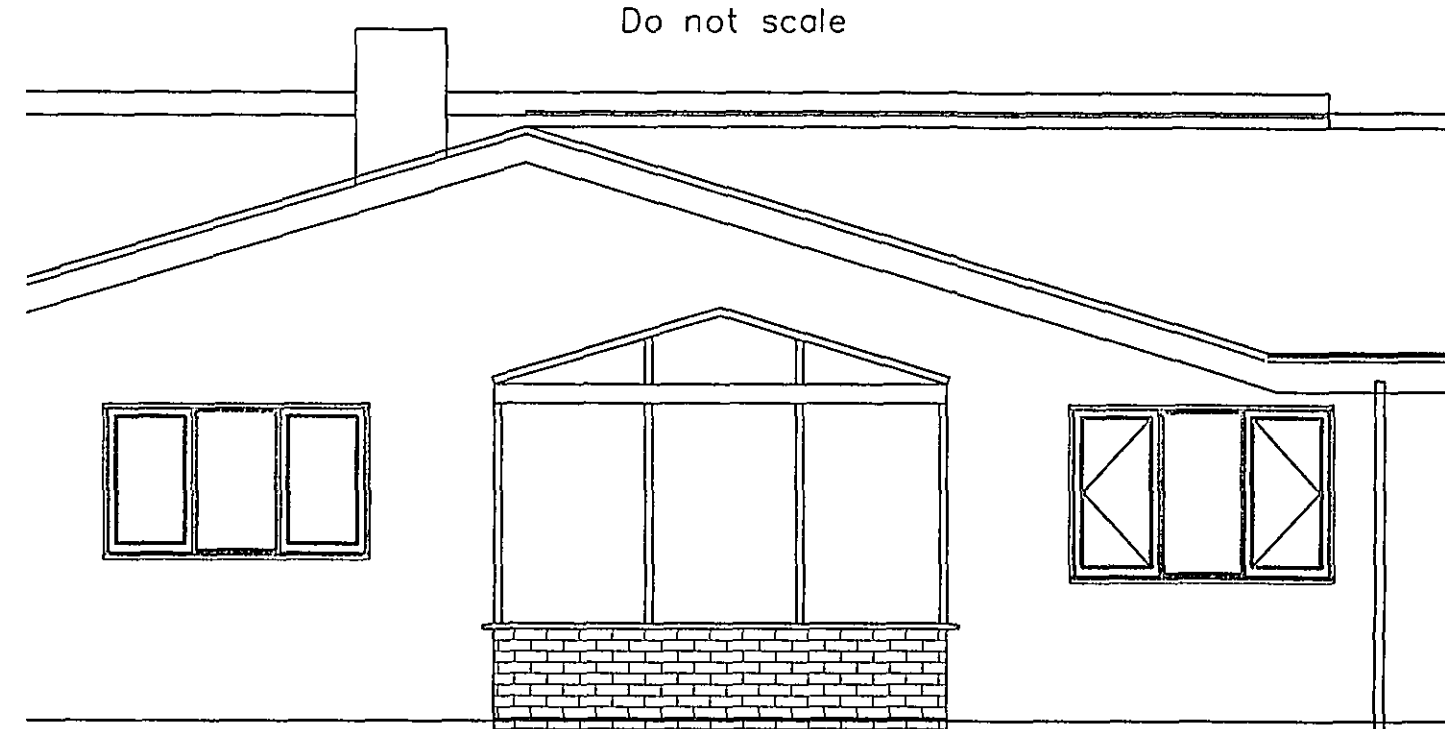


South West Elevation

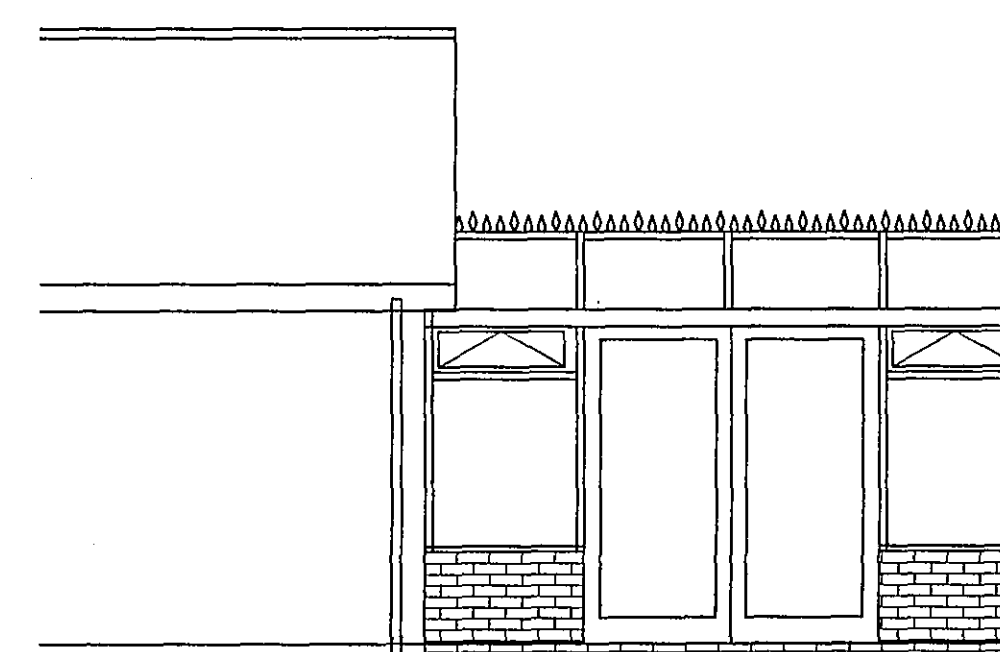


North West Elevation


PROPOSED

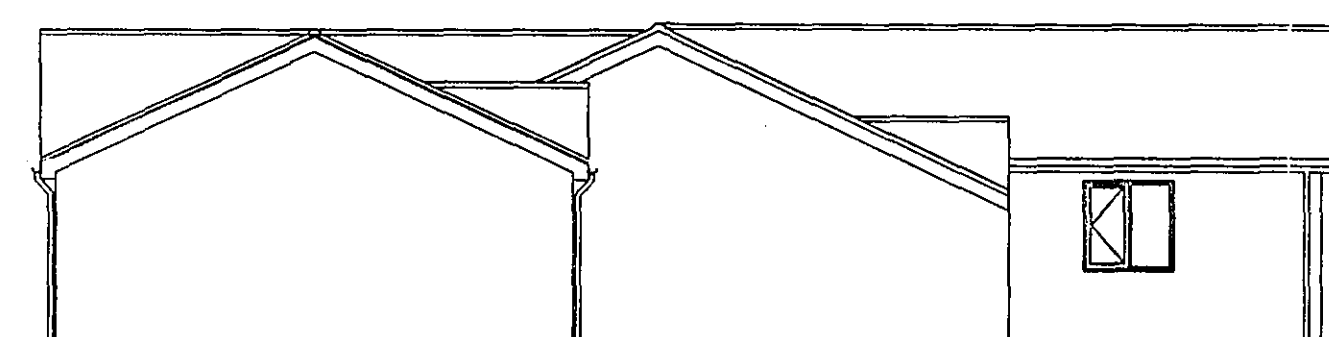

South East elevation

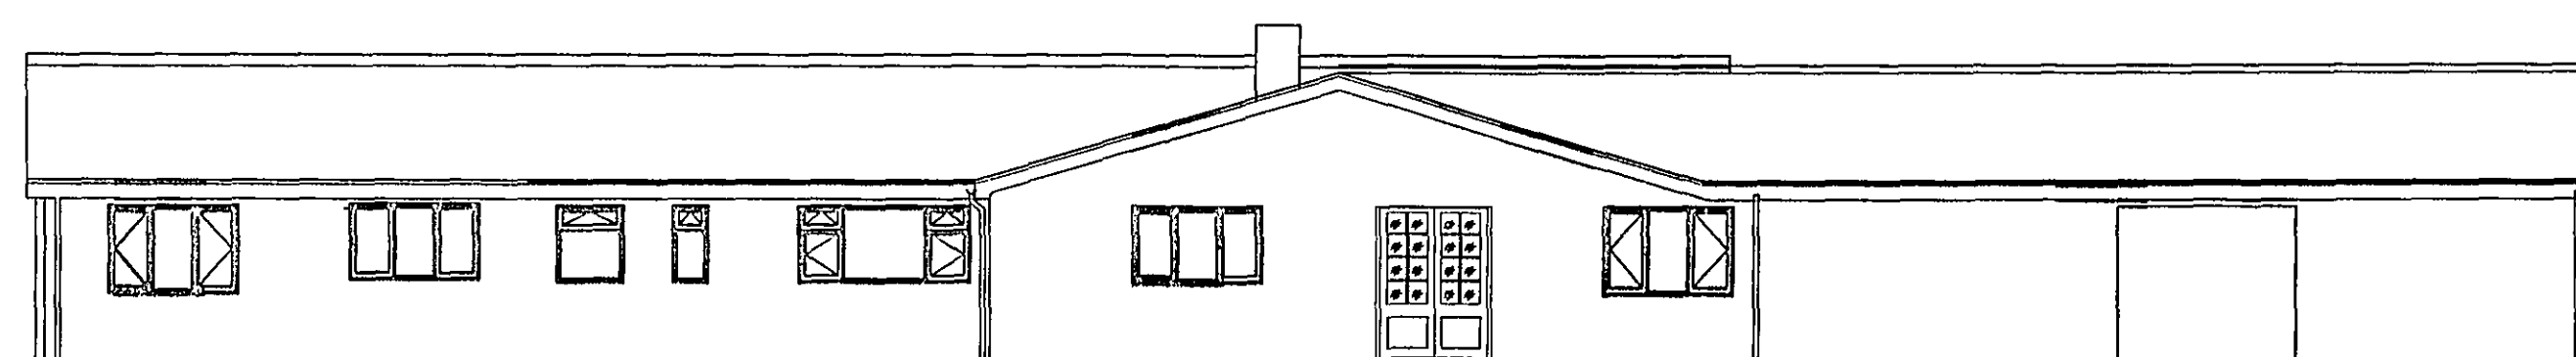


South West Elevation

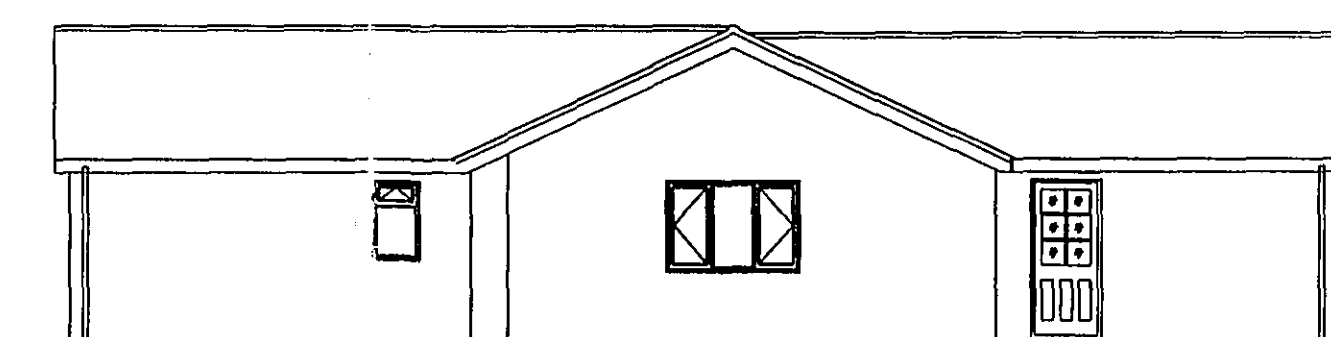

North West Elevation

EXISTING

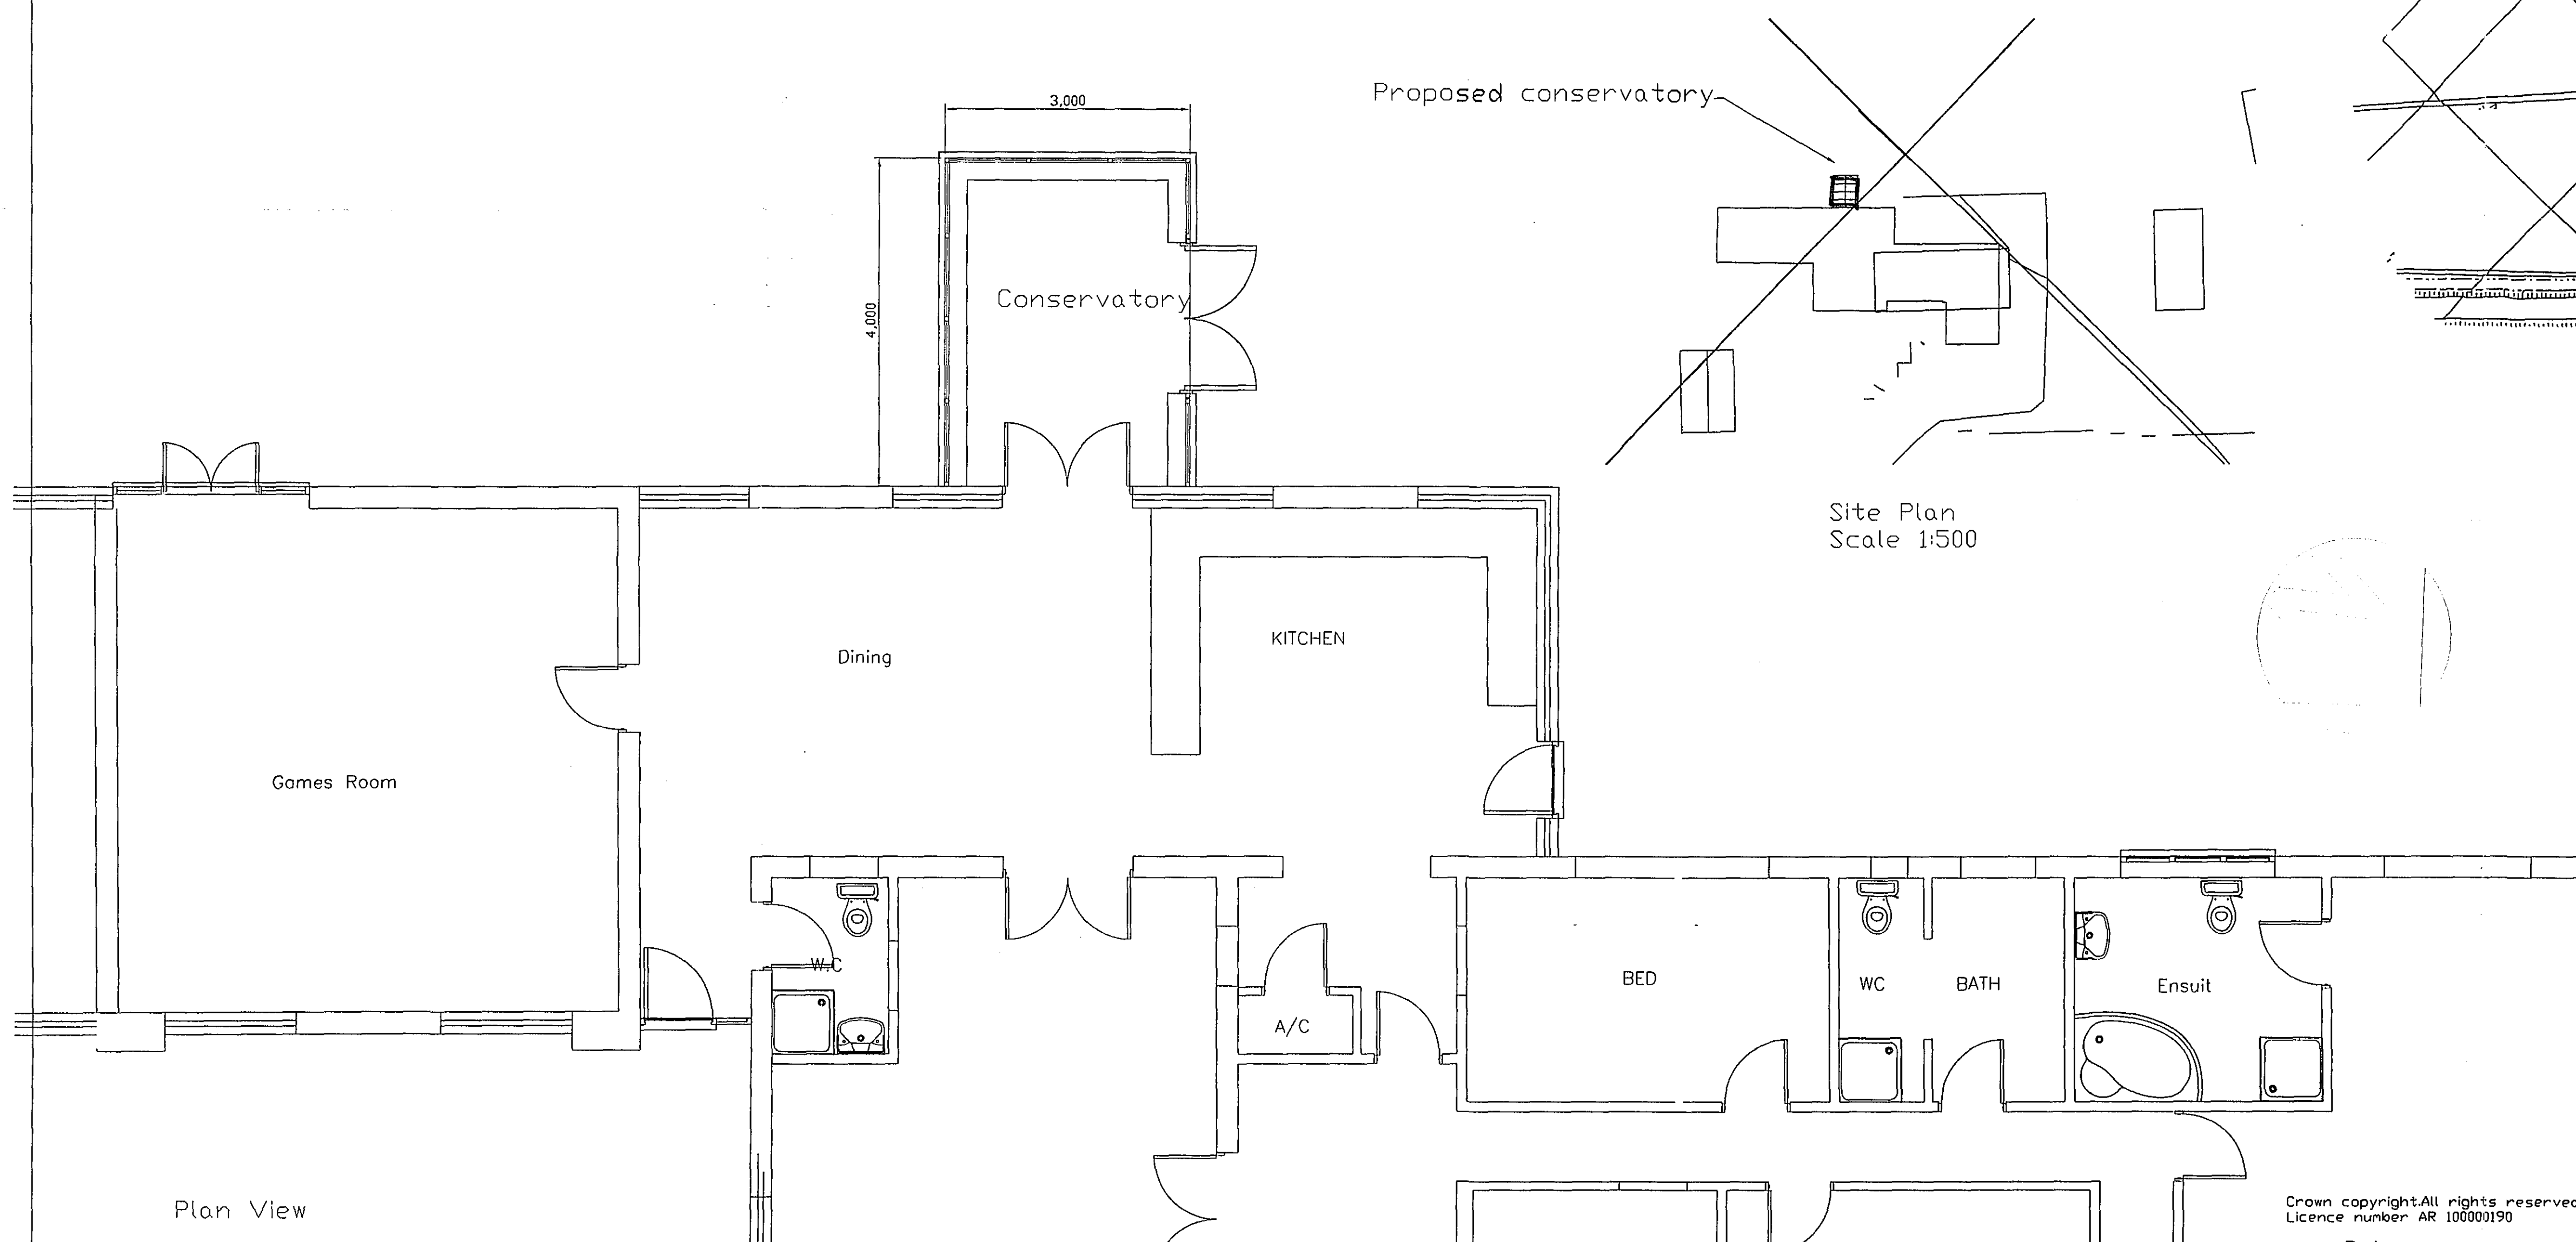

Plan View

Location Plan
Scale 1:2500

Planning & Development
12 MAY 2005
Ref: 0631/05

1	28.04.05	Issue
REF	DATE	ALTERATION
PROJECT		
Proposed Conservatory at Sunrise, Raven's Bank, Sutton St James, Spalding, Lincs.		
DRAWING		SCALE
Plan & Elevation		1:50, 1:100 1:1250, 1:2500
CLIENT		
Mr A. Drewery		
Johnson Design Practice		
Architectural & Engineering Design, Computer Aided, Project Management 22 Prince's Walk, March, Cambs PE15 0AH 01354 654903 01354 650501 cj.jdp@virgin.net		
DATE	PLAN No	SHEET
28.04.05	1792	2
FILE		1

Crown copyright. All rights reserved
Licence number AR 100000190

DETERMINED
PLAN