



All dimensions in millimetres unless stated otherwise

Do not scale


If in doubt ask

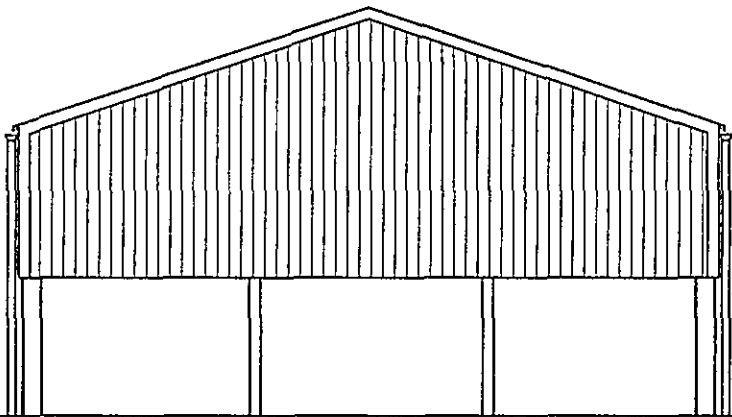

South West Elevation

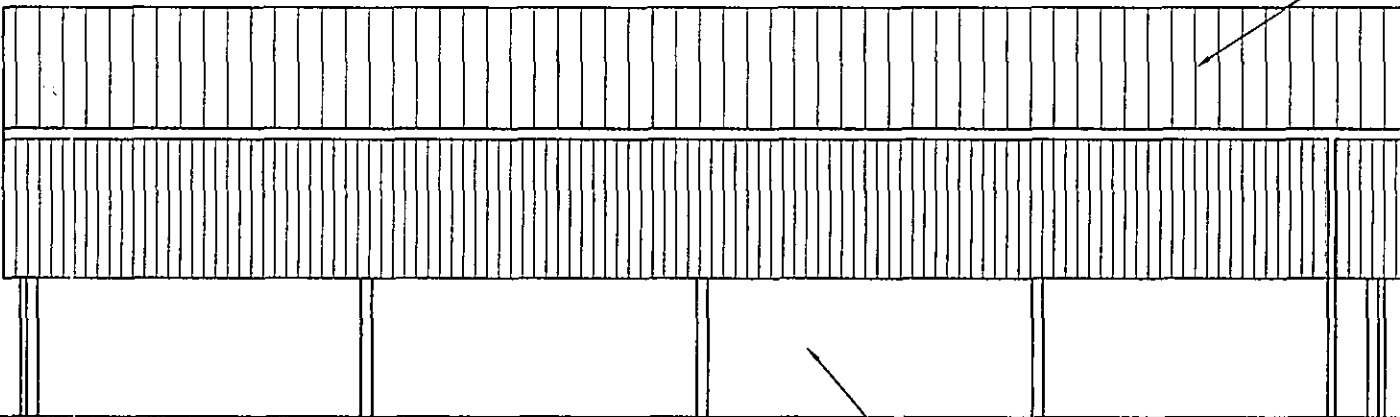


Side Elevation

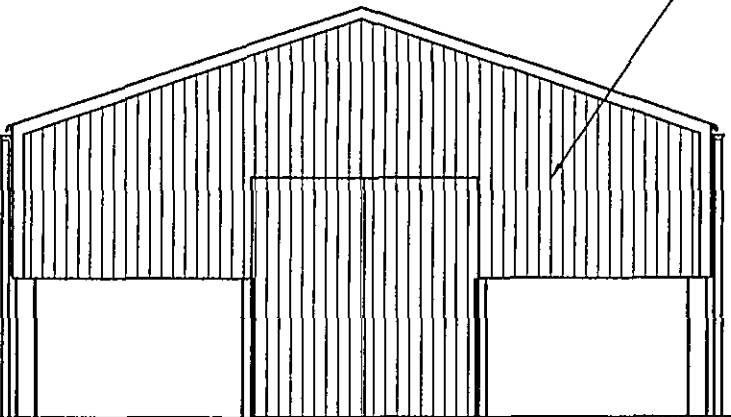

North East Elevation

Concrete pre-cast panels


Proposed new agricultural shed

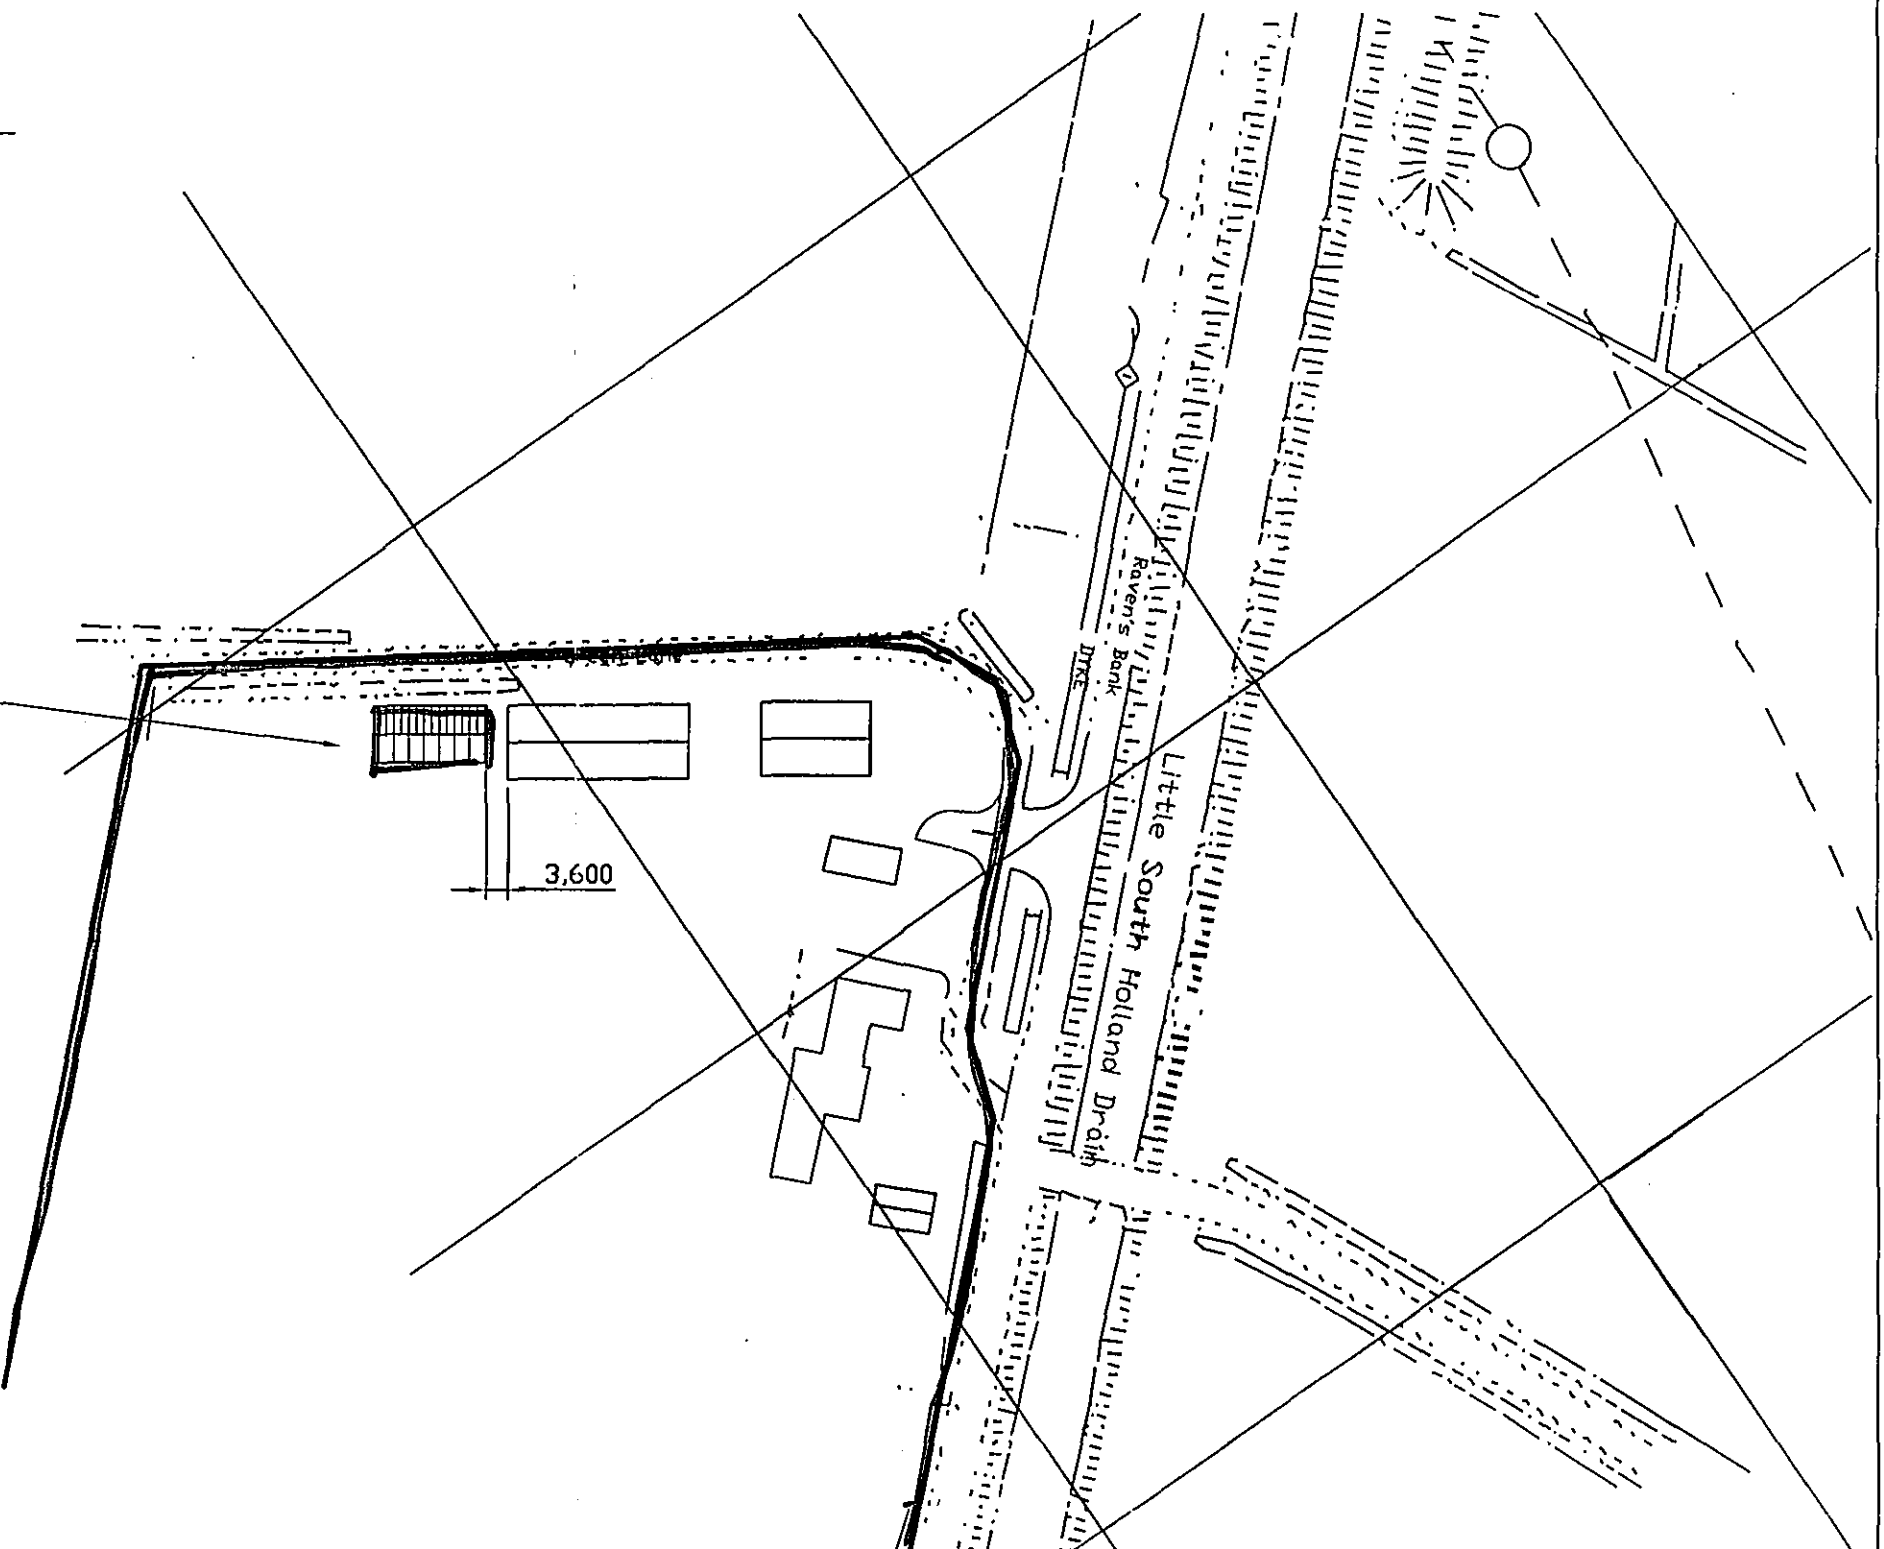


Site Plan
Scale 1:1250

**DETERMINED
PLAN**

SHDC
Planning & Development
12 MAY 2005
Ref: 0630/05

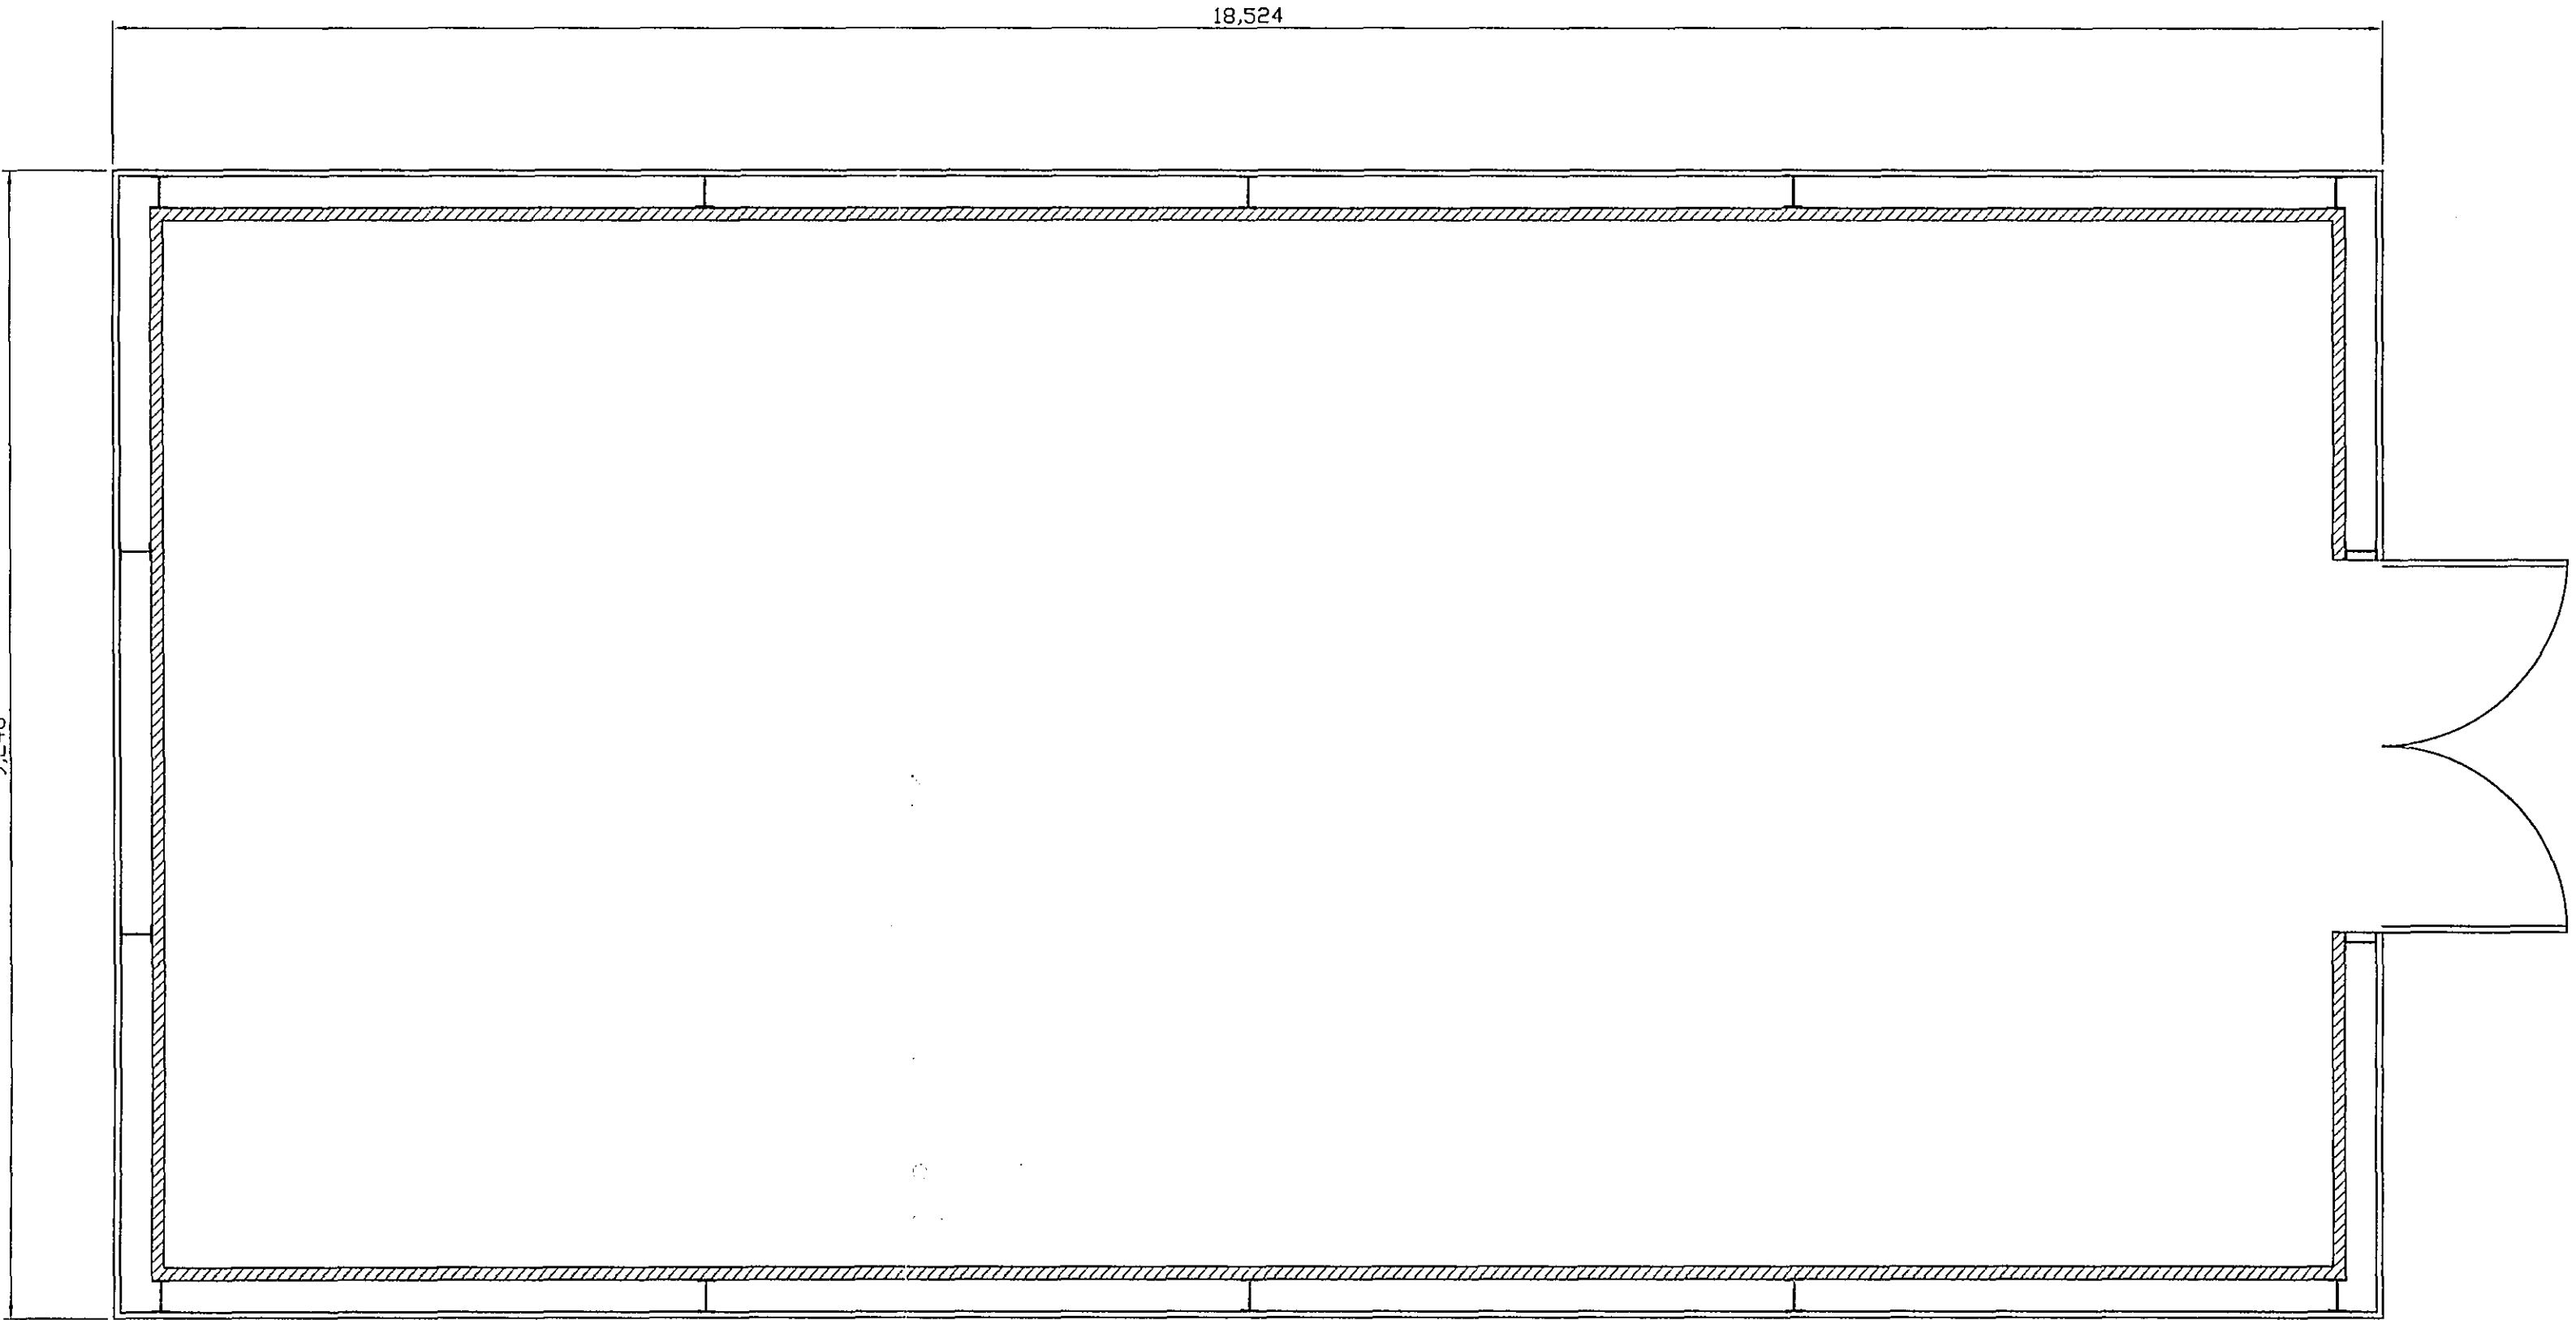

Plan View

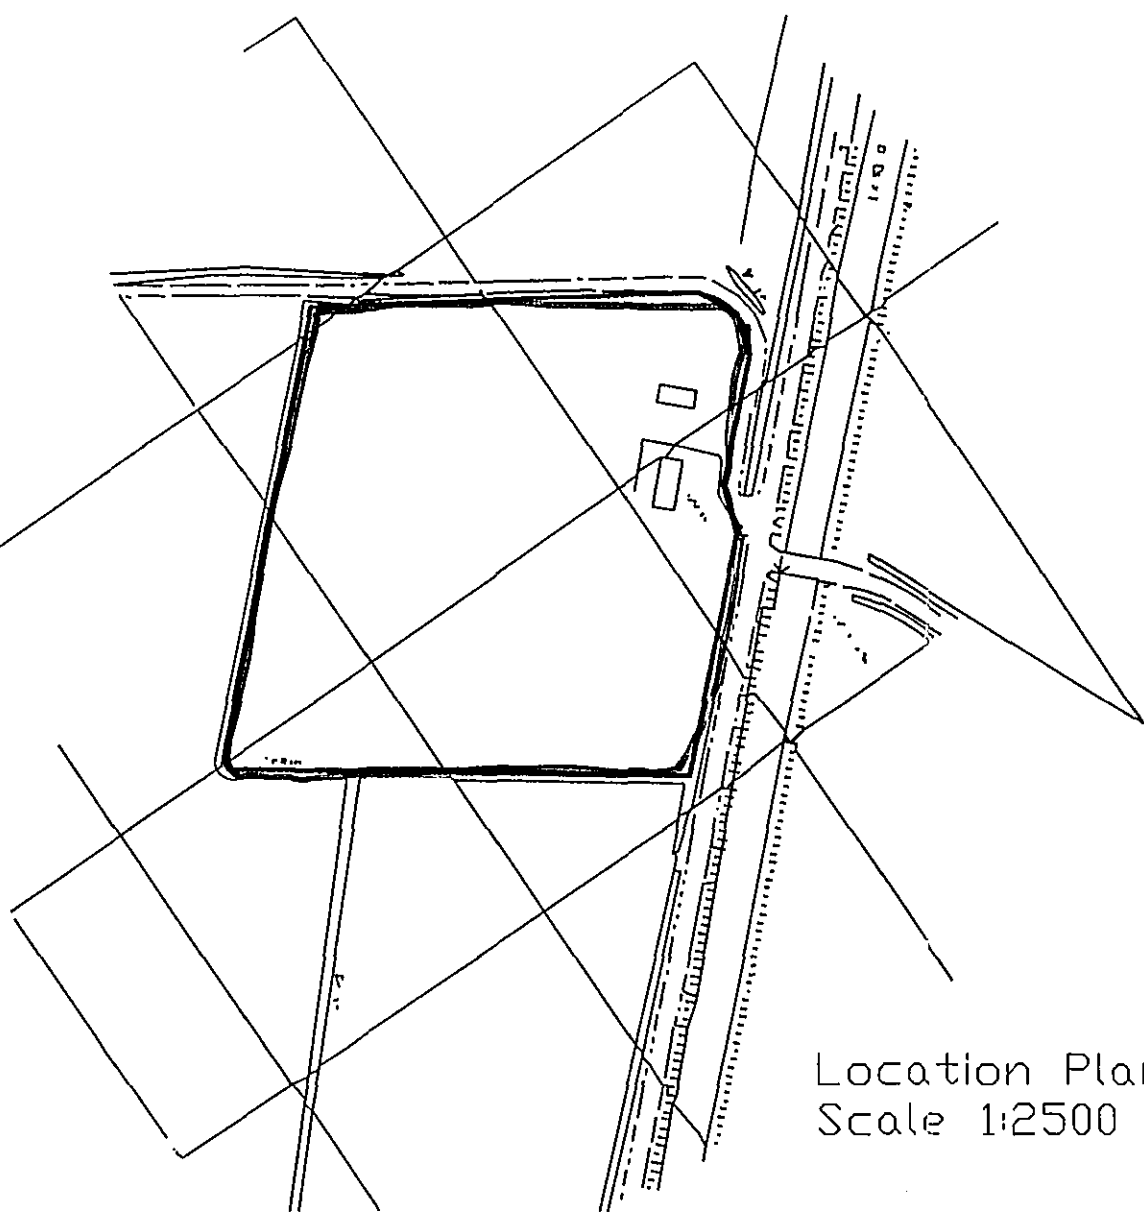

Location Plan
Scale 1:2500

Crown copyright. All rights reserved
Licence number AR 100000190

Ref: 0630/105

1	28.04.05	issue		
REF	DATE	ALTERATION		
PROJECT				
Proposed Agricultural barn on land north of Sunrise, Raven's Bank, Sutton St James. Spalding. Lincs.				
DRAWING		SCALE		
Plan & Elevation		1:50, 1:100 1:1250, 1:2500		
CLIENT				
Mr A. Drewery				
Johnson Design Practice				
Architectural & Engineering Design, Computer Aided, Project Management				
✉ 22 Prince's Walk, March, Combs PE15 0AH				
☎ 01354 654903				
☎ 01354 650501				
💻 cj:jdp@virgin.net				
DATE	28.04.05	PLAN No	SHEET	ISSUE
FILE		1792	1	1