




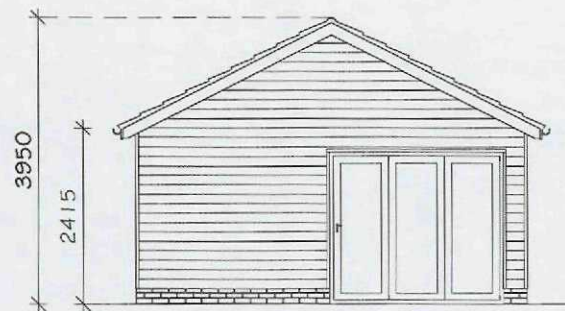


SIDE ELEVATION

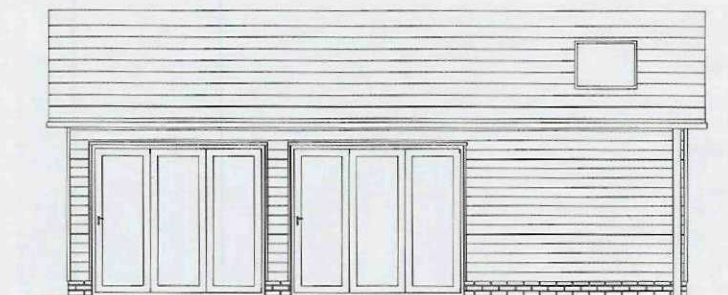

FRONT ELEVATION

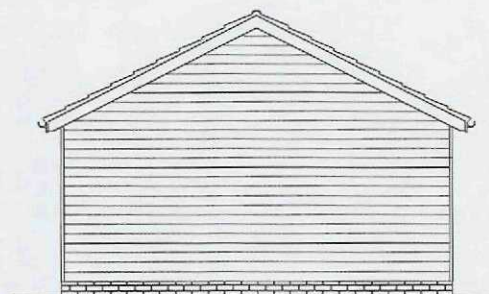

SIDE ELEVATION

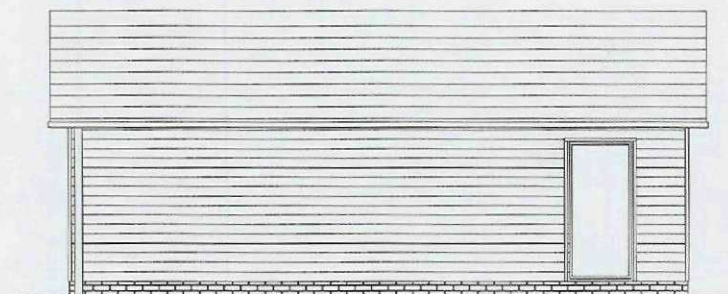

REAR ELEVATION

NOTES:

Rev.	Detail	By	Date
Revisions			

Homestead
Hall Gate
Gedney
Lincs
PE12 OAH

Tel -
Fax -

Client
Darren Pack

Project
Proposed Garden / storage room
Elevations (27° roof)

Scale 1:100	Date 23/06/15	Revision -
Drawn RSW	Checked -	Sheet Size A4
Project No. 2015-033	File Name	Drawing No. 003