


FRONT ELEVATION.


EXTERNAL MATERIALS (To match adjacent building)

ROOF - NATURAL GREY 150 PROFILE NON-ASBESTOS FIBRE CEMENT SHEET


SIDE WALLS - NATURAL GREY 150 PROFILE NON-ASBESTOS FIBRE CEMENT SHEETING

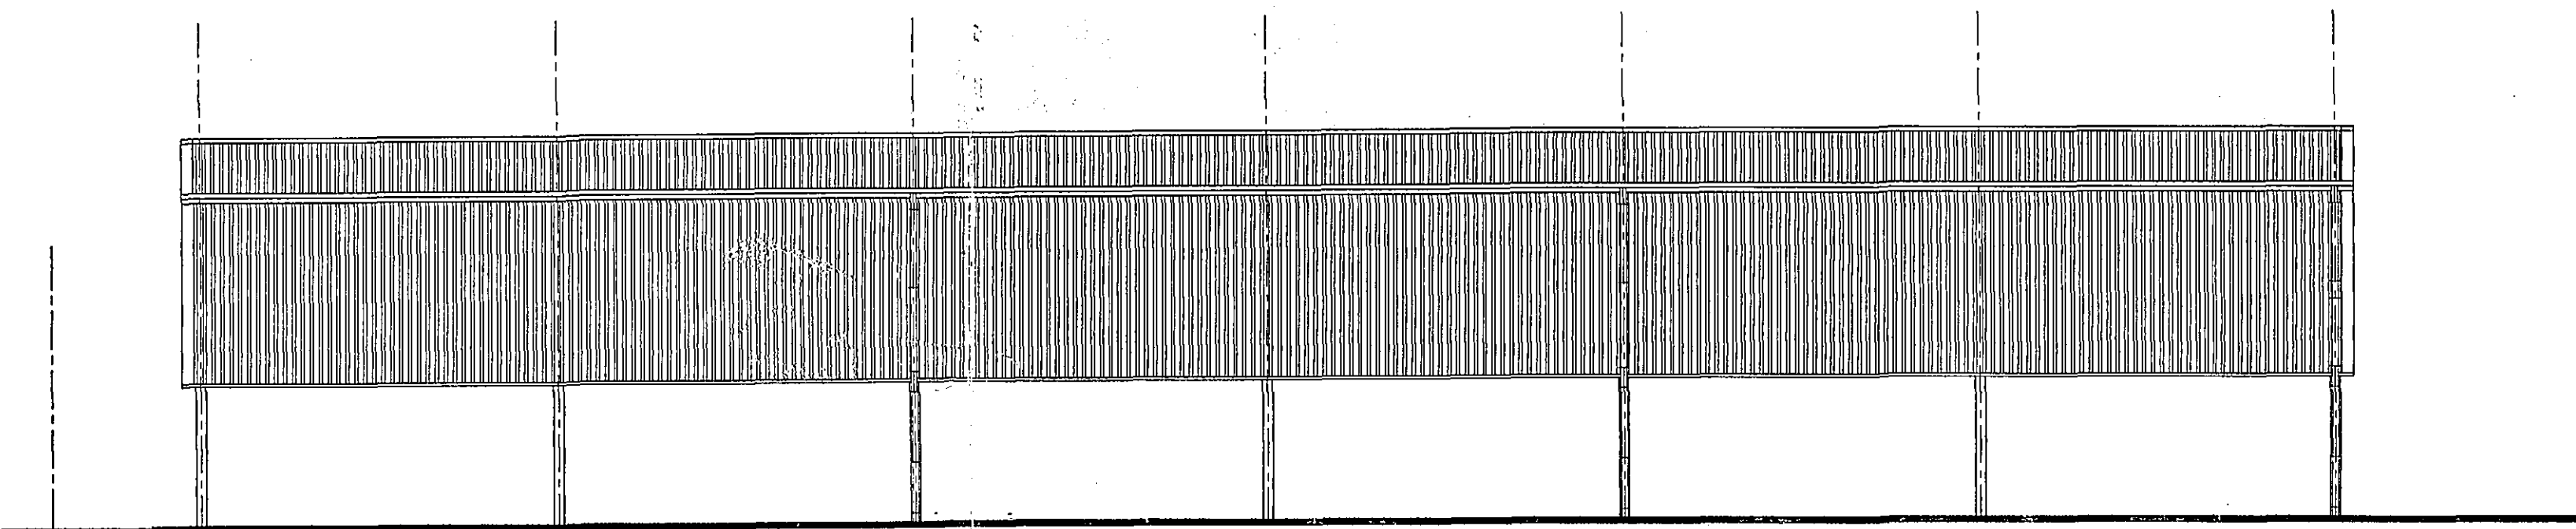

SIDE ELEVATION.

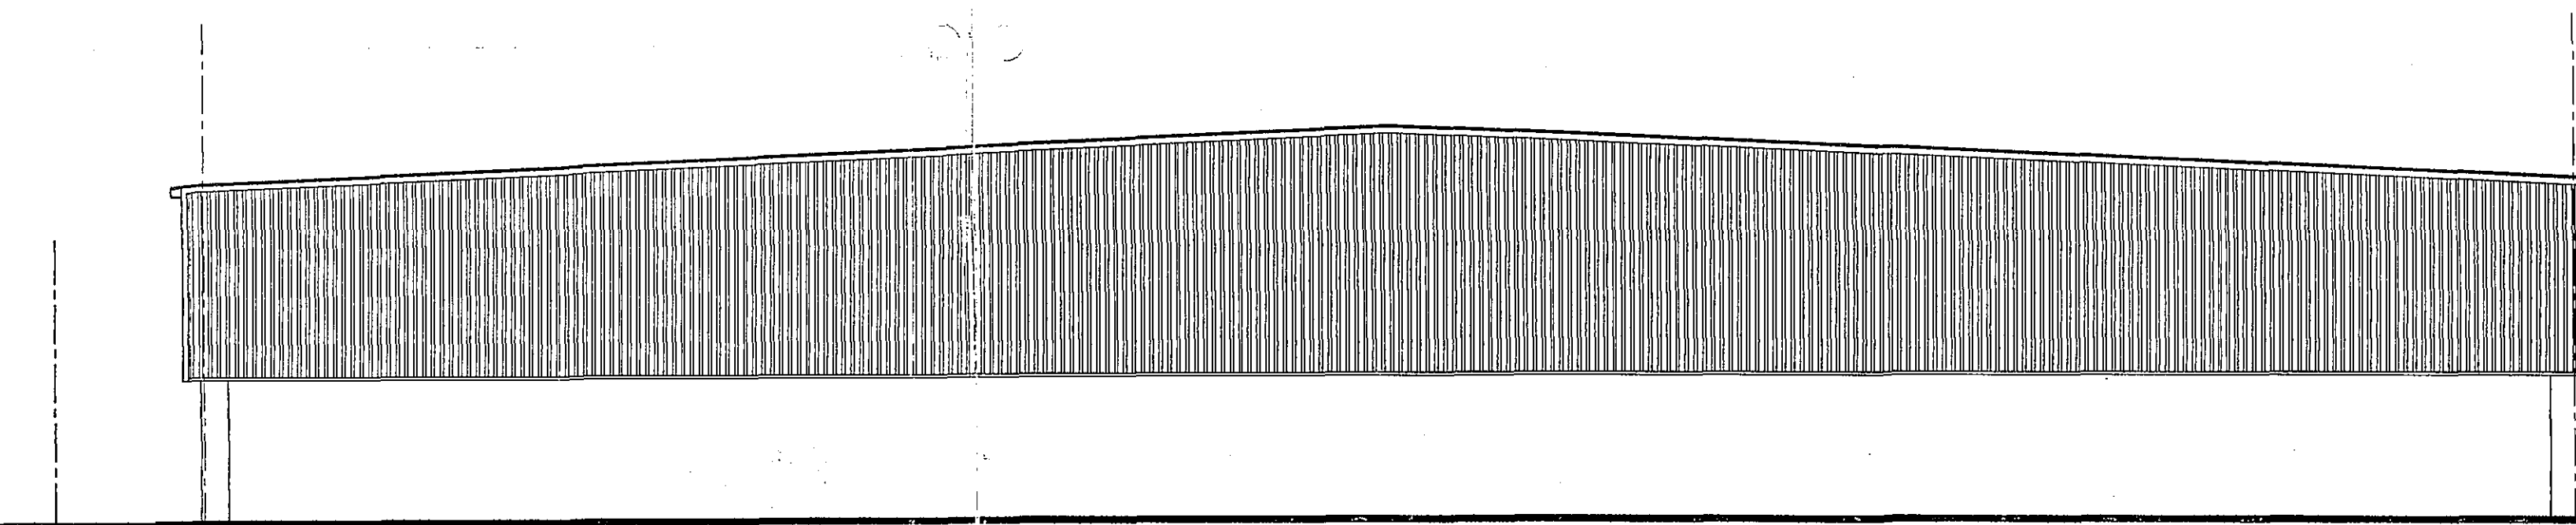

REAR ELEVATION.

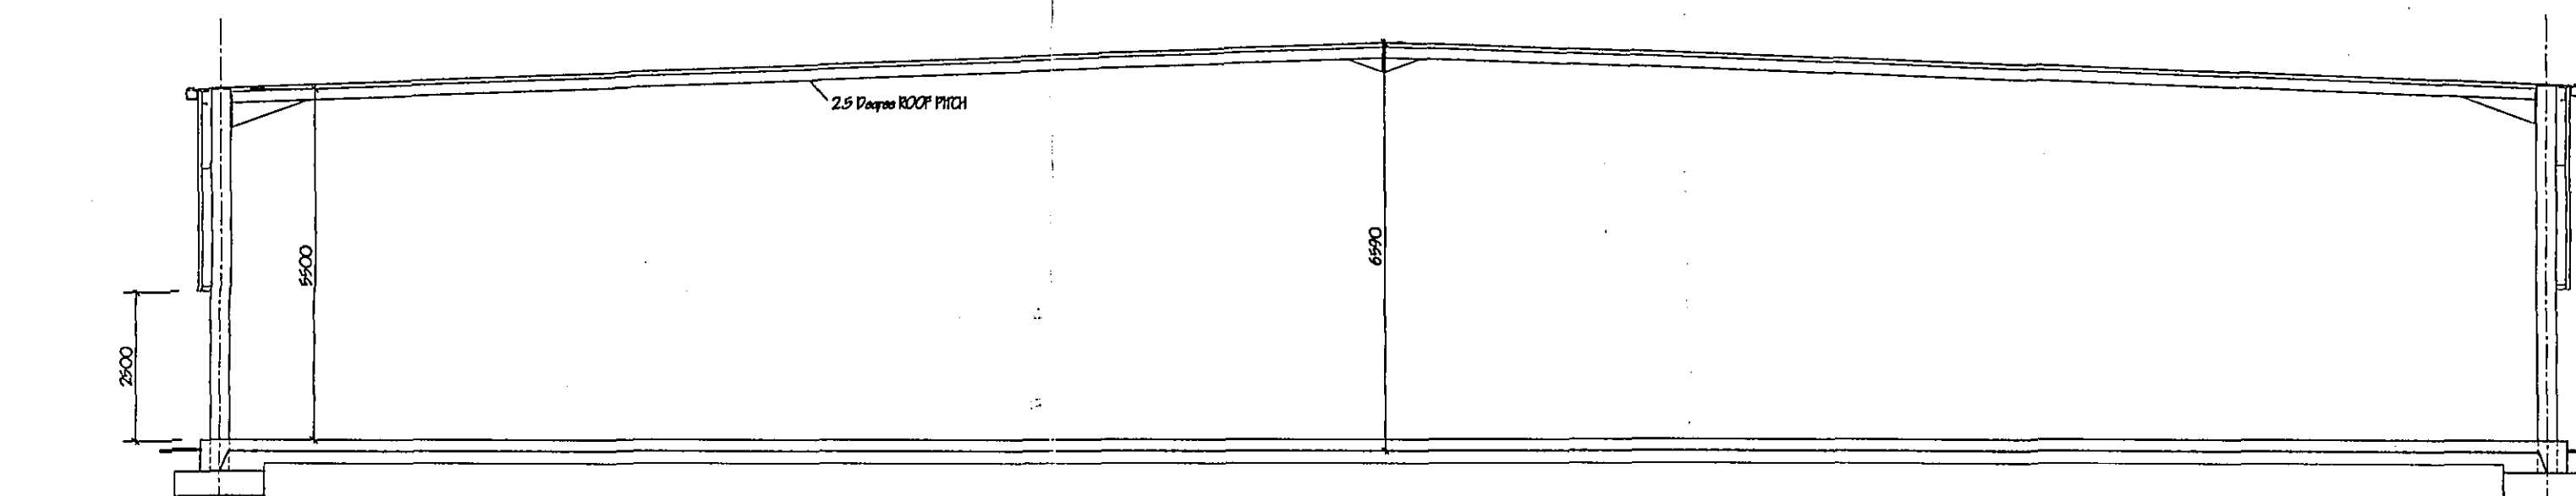

SECTION

AMENDED PLAN
Ref. A1

SHDC
PLANNING & DEVELOPMENT
15 JUN 2005
Ref. 0647106

SUPERSEDED

P. AMEND BACK TO SINGLE SPAN-HEIGHT HEIGHT & PITCH		JUN '06.
A. AMEND TO DOUBLE SPAN BUILDING.		MAY '06.
ref.	revision	date
G. R. MERCHANT I. ENG AMICE FWO ARCHITECTURAL, STRUCTURAL AND LAND DRAINAGE CONSULTANTS Unit 4, Wrights Mews 12A Park Road, Holbeach, Spalding, Lincs. PE12 7EZ Tel: 01406 490800 Fax: 01406 488744 E-Mail: G. R. Merchant @ Merchant. PS. Co. UK		
Project AGRICULTURAL EQUIPMENT STORE, HOLBEACH ST JOHNS, SPALDING, LINC'S. PE12 8SQ.		
Client J.W.D. HOLDINGS LTD.		
Drawing ELEVATIONS & SECTION.		
Job Ref.	Drawing No.	
1319-06.	058.	
Date	Drawn	
APRIL '06.	GRM	
Scales 1:100.		
DO NOT SCALE FROM THIS DRAWING This drawing is copyright and may not be altered, copied, photographed or used for any other purpose other than that for which it is issued. The Drawing Contractor is to check all dimensions on site and report any discrepancies to the Architect. All details shown on this drawing including foundations are design proposals which may be discovered during construction unless reported to the Architect so that design amendments may be considered. We and our surveyors are not responsible for the accuracy of the design or information contained and do not warrant or provide a full specification of the works. It is solely for the purpose of obtaining Planning / Building Regulation approval. This drawing must not be used as a printed document alone. The surveyor will not be responsible or liable for any errors or omissions. Materials to be used shall be specified in the Bill of Materials and shall conform to appropriate British standard specifications or BS4 certification or European code equivalent. The Employer / Client shall ensure that the selected contractor is competent and adopt all measures necessary to ensure compliance with Health and Safety legislation for Building and Work places. The Employer / Client is advised that should the works proceed in compliance with the Construction Design and Management Regulations an independent Planning Supervisor will be required. The works shall comply with all that is shown on the drawing and details. Work that may not specifically be shown but may be reasonably inferred as necessary to carry out the works shall be deemed to be included. It is the job / client's responsibility to be aware of the Party Wall etc. Act 1996 when building in close proximity to adjoining neighbours boundaries.		