


FRONT ELEVATION.


EXTERNAL MATERIALS (To match adjacent building)

ROOF - NATURAL GREY 150 PROFILE NON-ASBESTOS FIBRE CEMENT SHEET


SIDE WALLS - NATURAL GREY 150 PROFILE NON-ASBESTOS FIBRE CEMENT SHEETING

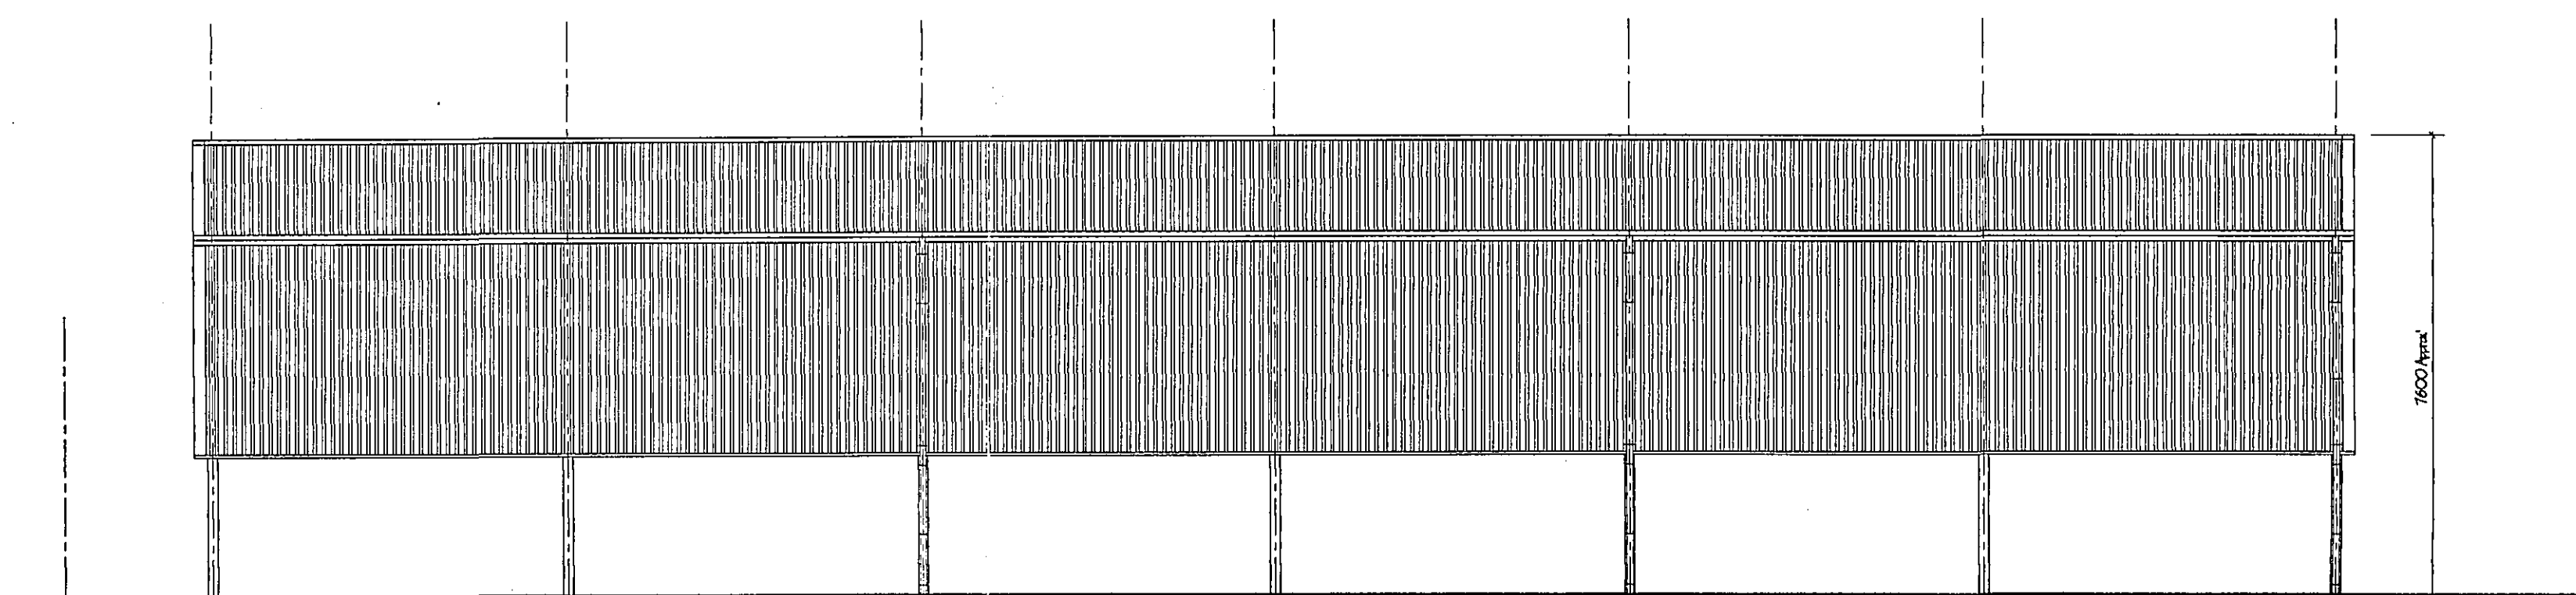

SIDE ELEVATION.

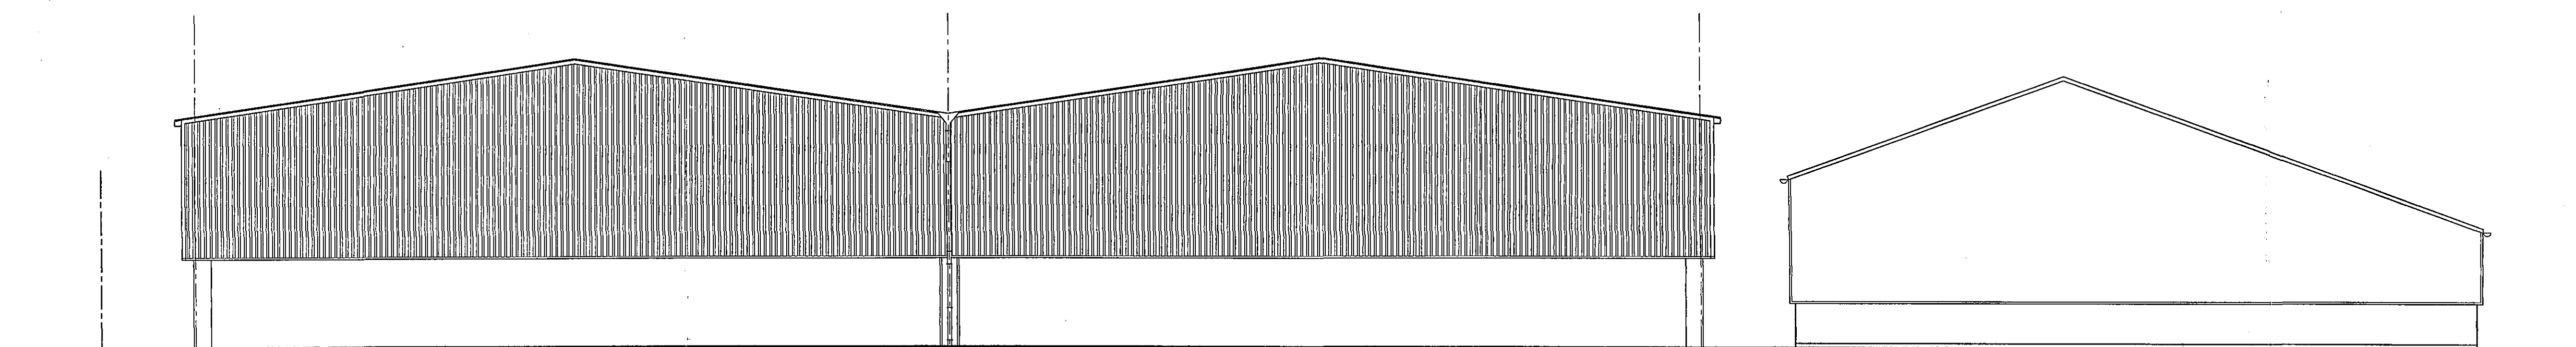

REAR ELEVATION.

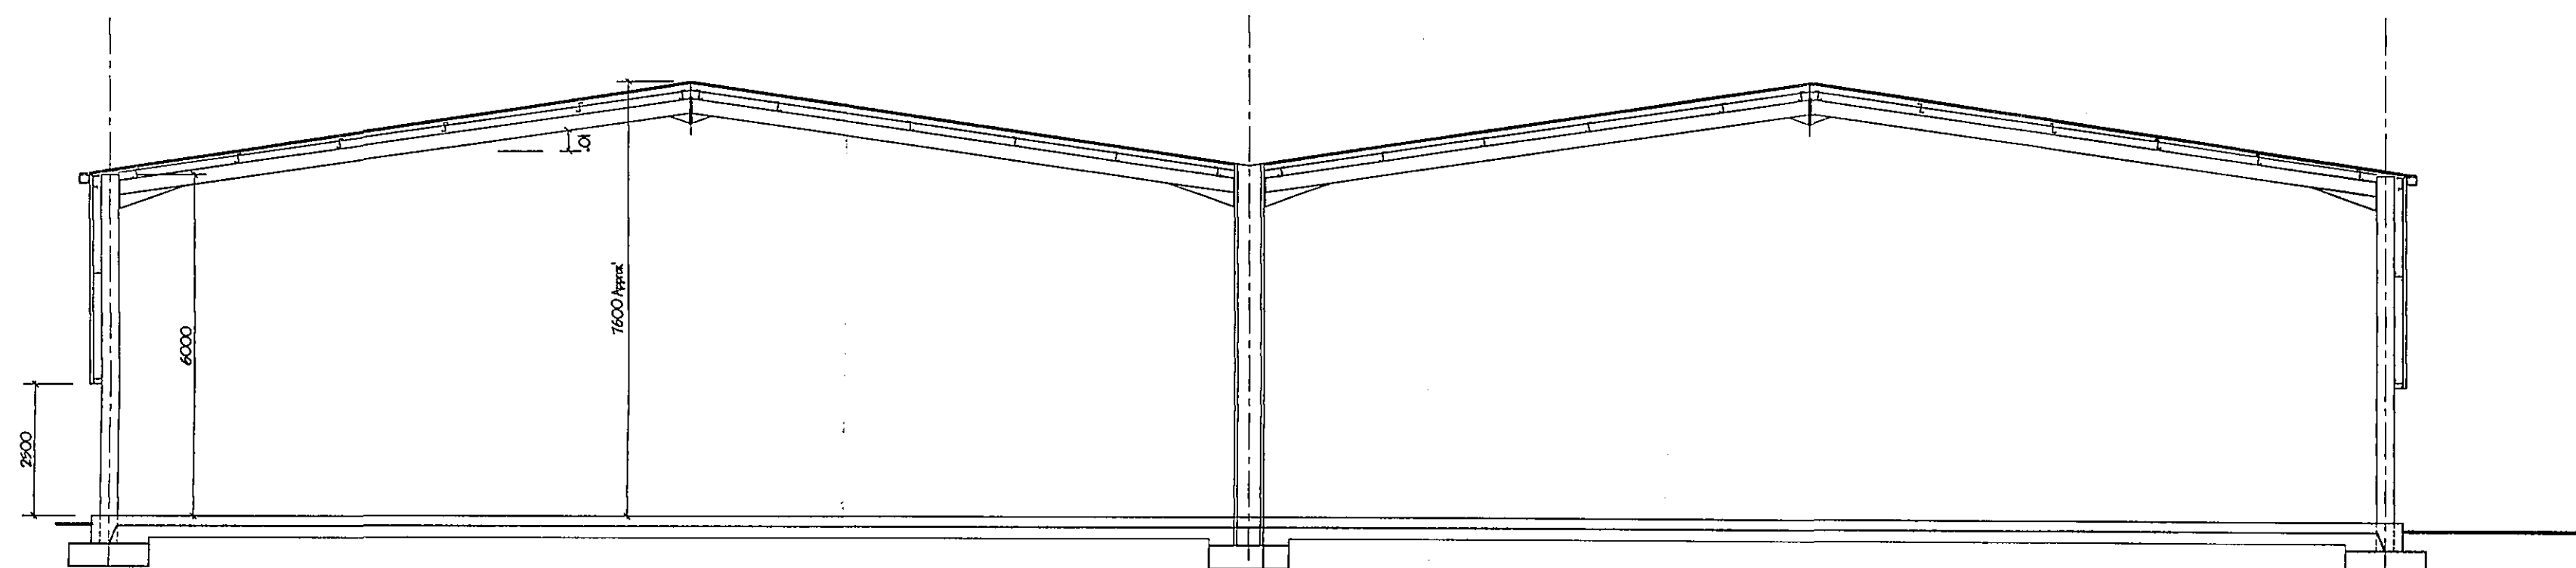

SECTION

**DETERMINED
PLAN**

AMENDED PLAN
Ref.

SHDC
PLANNING & DEVELOPMENT
2 6 JUN 2006
Ref. 029106

A. AMEND TO DOUBLE SPAN BUILDING.		14/05/06
ref.	revision	date
G. R. MERCHANT I. ENG AMICE FWO ARCHITECTURAL, STRUCTURAL AND LAND DRAINAGE CONSULTANTS Unit 4, Wrights Views 12A Park Road, Holbeach, Spalding, Lincs. PE12 7EE Tel: 01406 490800 Fax: 01406 485744 E-Mail: G. R. Merchant @ Merchant. FS. Co. UK		
Project AGRICULTURAL EQUIPMENT STORE, HOLBEACH ST. JOHNS, SPALDING, LINC'S. PE12 8SQ.		
Client J.W.P. (HOLDINGS) LTD.		
Drawing ELEVATIONS & SECTION.		
Job Ref.	Drawing No.	
1319-06.	03A.	
Date	Drawn	
APRIL '06.	GRM	
Scales 1:100.		
DO NOT SCALE FROM THIS DRAWING This drawing is copyright and may not be altered, traced, photographed or used for any other purpose other than that for which it is issued. The General Contractor is to check all dimensions on site and report any discrepancies to the Architect. All details shown on this drawing including foundations are based upon typical site conditions related to the area. No responsibility can be accepted for abnormal conditions which may be discovered during construction unless reported to the Architect so that design amendments may be considered. The full drawings are recommended in respect of foundations to establish specific site conditions before foundation work is undertaken. This drawing is limited to the amount of information contained and does not purport to contain a full specification of the work. It is solely for the purpose of obtaining Planning / Building Regulation approval. This drawing must not be used as a contract document alone. The notes will not be separated or bracketed on site by G.R. Merchant or any representative thereof. It is the client or their appointed agents responsibility to control workmanship, substitution of materials, adherence to specifications, variations to contract details, materials to be used unless otherwise stated and all components and materials etc. to be used fixed and installed etc. in strict accordance with manufacturers instructions and relevant code of practice. Materials shall conform to appropriate British standard specifications or BS4 certificate or European code equivalent. The Employer / Client shall ensure that selected contractor is conversant with and adopts all measures necessary to achieve compliance with Health and Safety legislation for Building sites and work places. The Employer / Client is advised that should the work need to comply with the Construction Design and Management Regulations an independent Planning supervisor will be required. The notes shall comprise of all that is shown on the drawing and details. Work that may not specifically be shown but may be necessary to ensure the safety of the building and its contents and the safety of the building is shown on the drawing and details. Work that may not specifically be shown but may be necessary to ensure the safety of the building and its contents and the safety of the building is shown on the drawing and details.		