




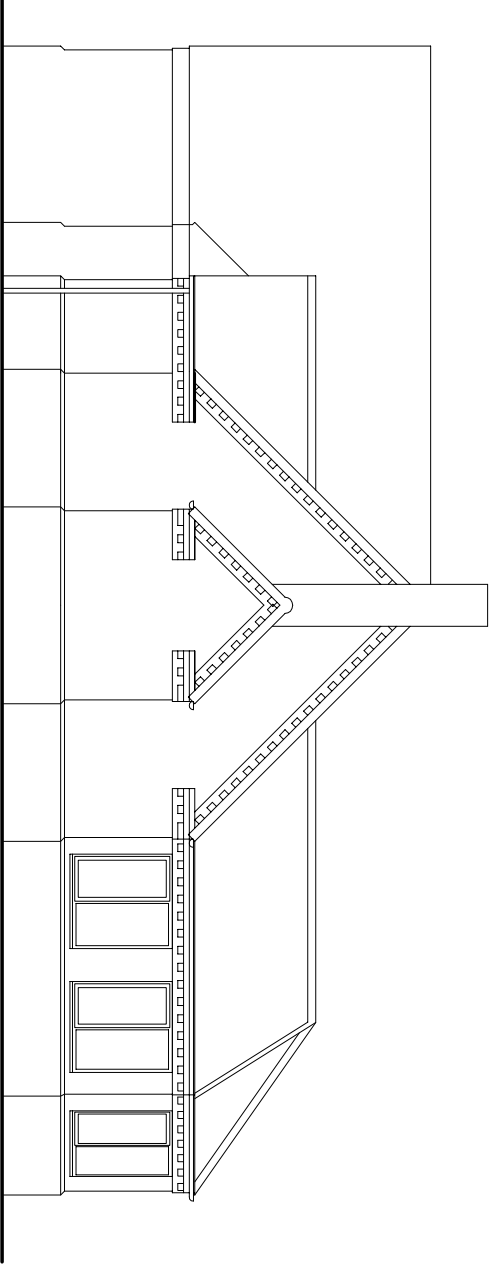


North East Elevation (1:100)

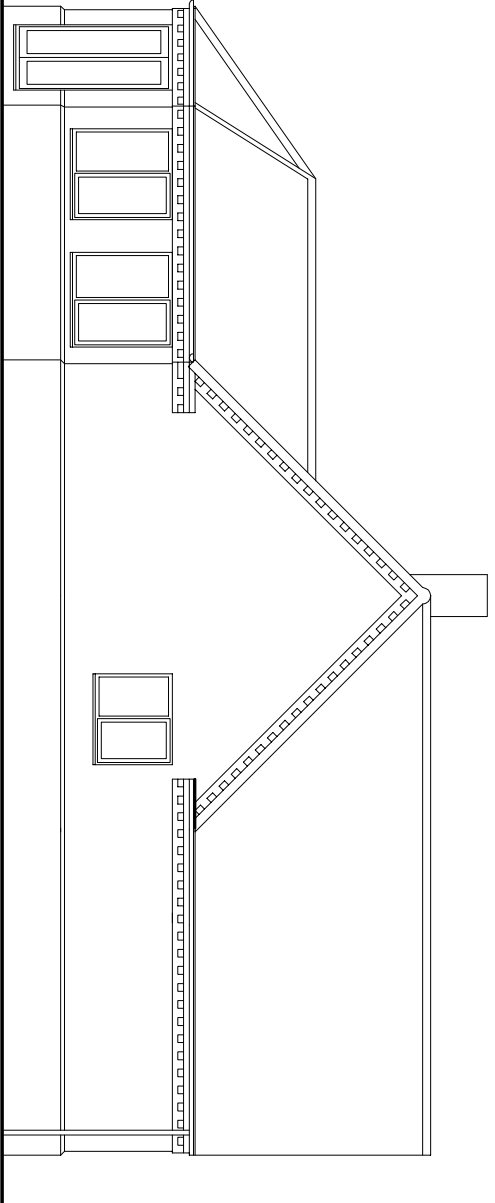

South West Elevation (1:100)

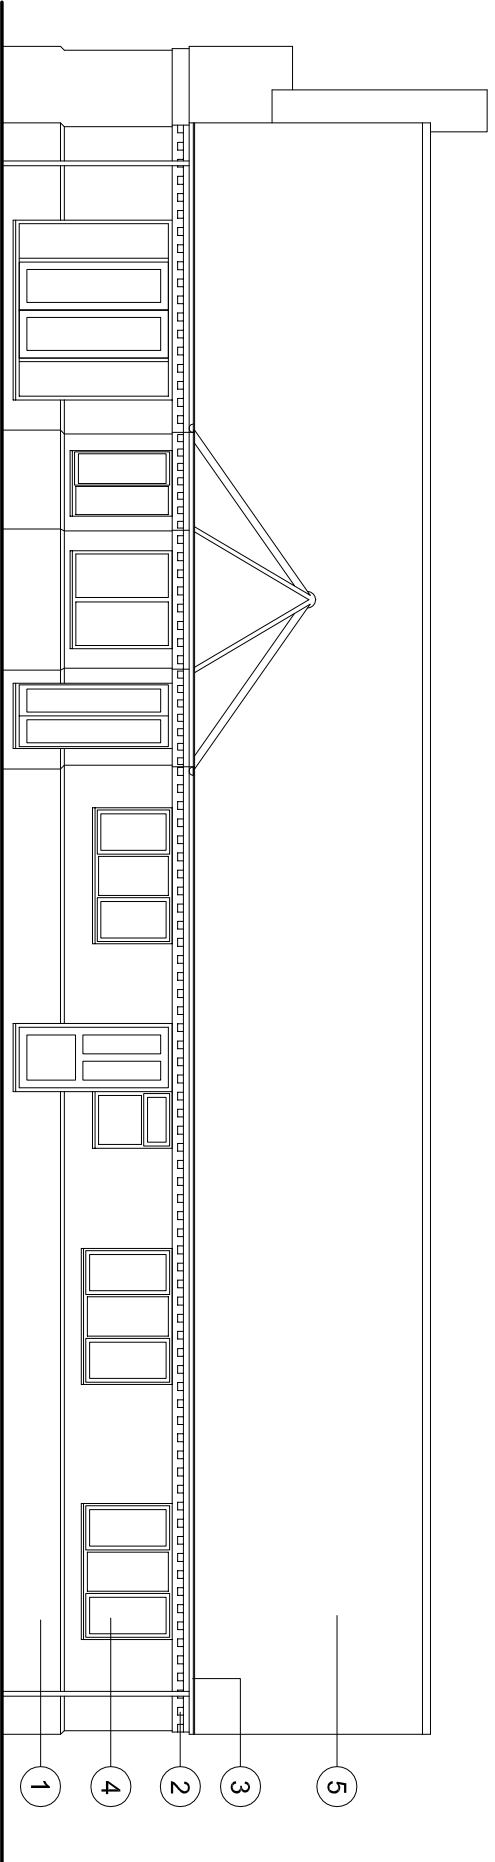

North West Elevation (1:100)

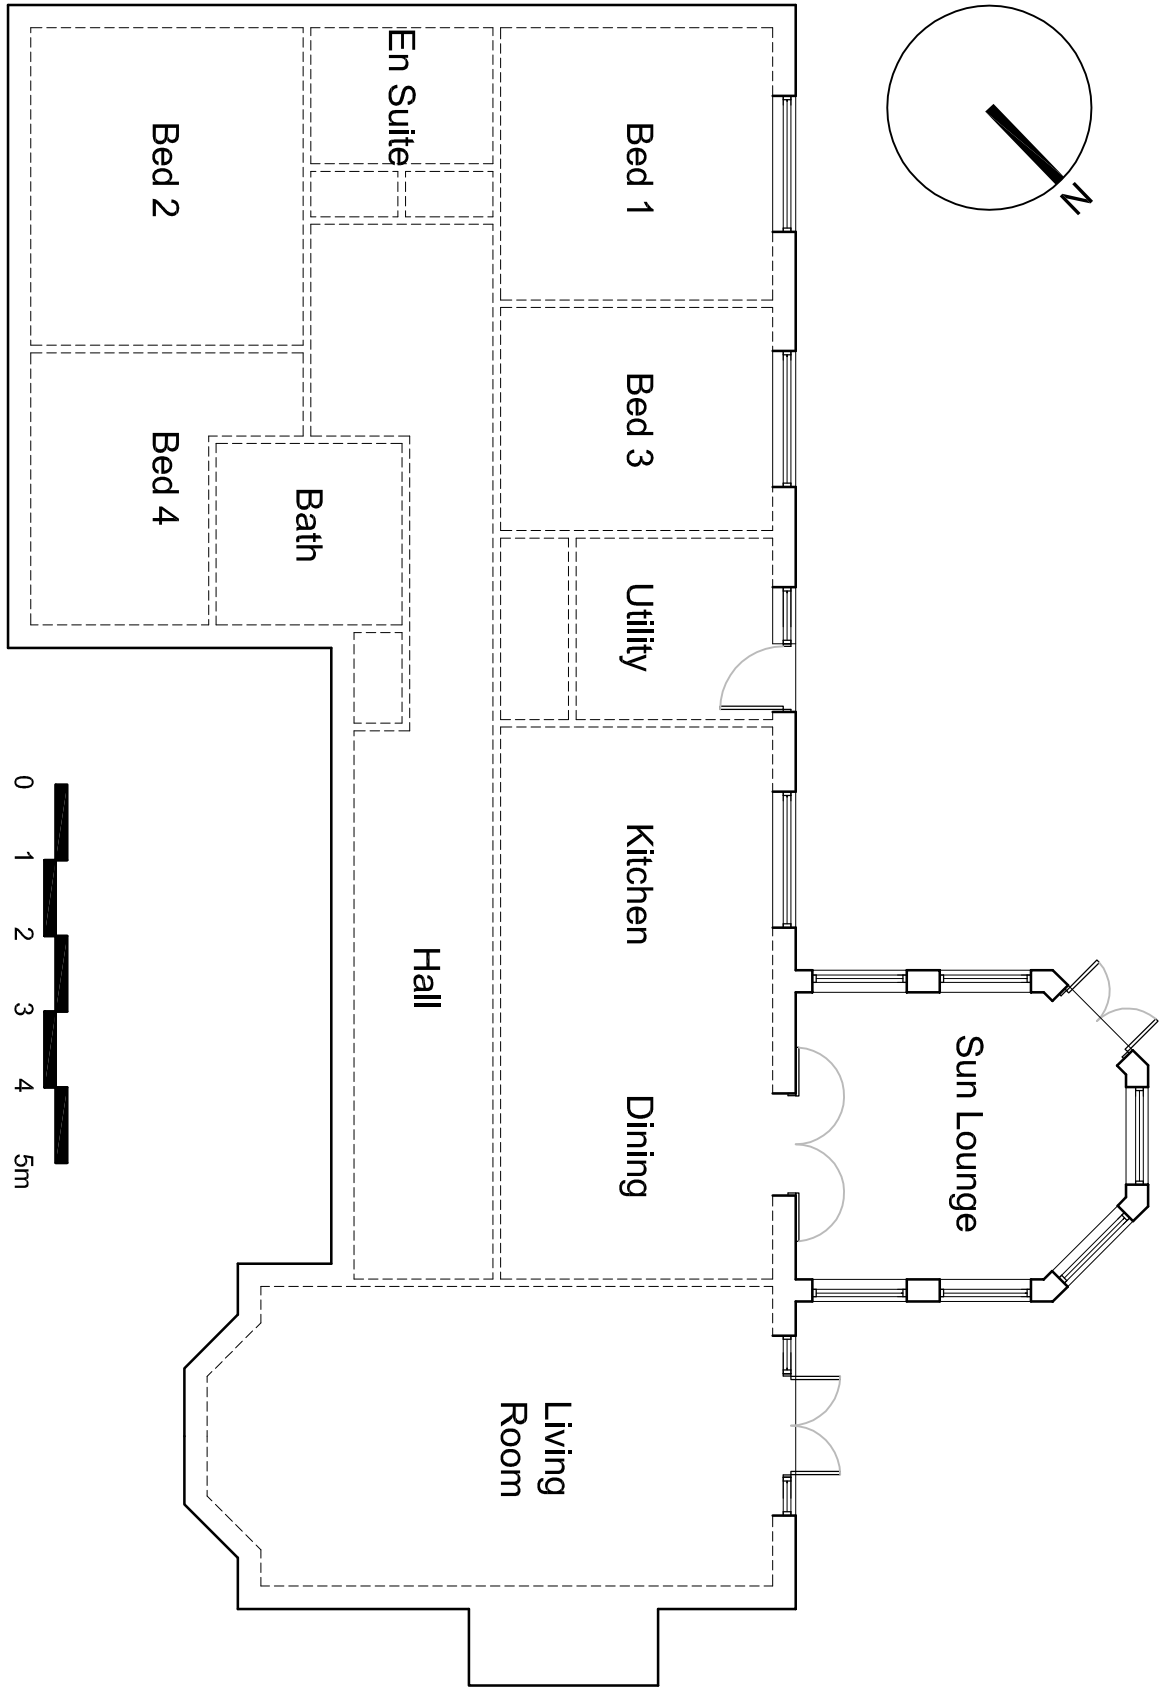


Ground Floor Plan (1:100)




Site Plan (1:200)


EXISTING

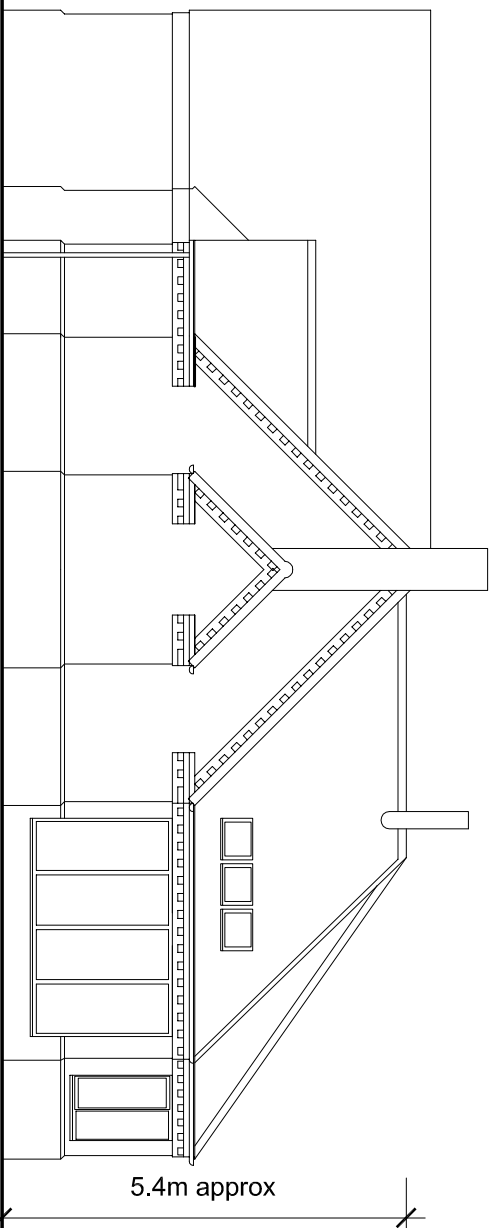


North East Elevation (1:100)

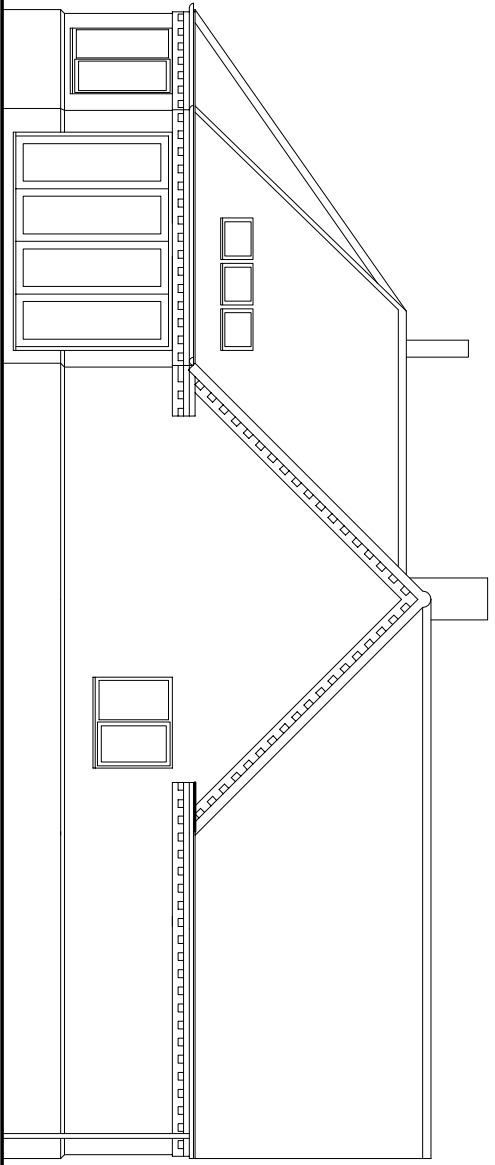


South West Elevation (1:100)

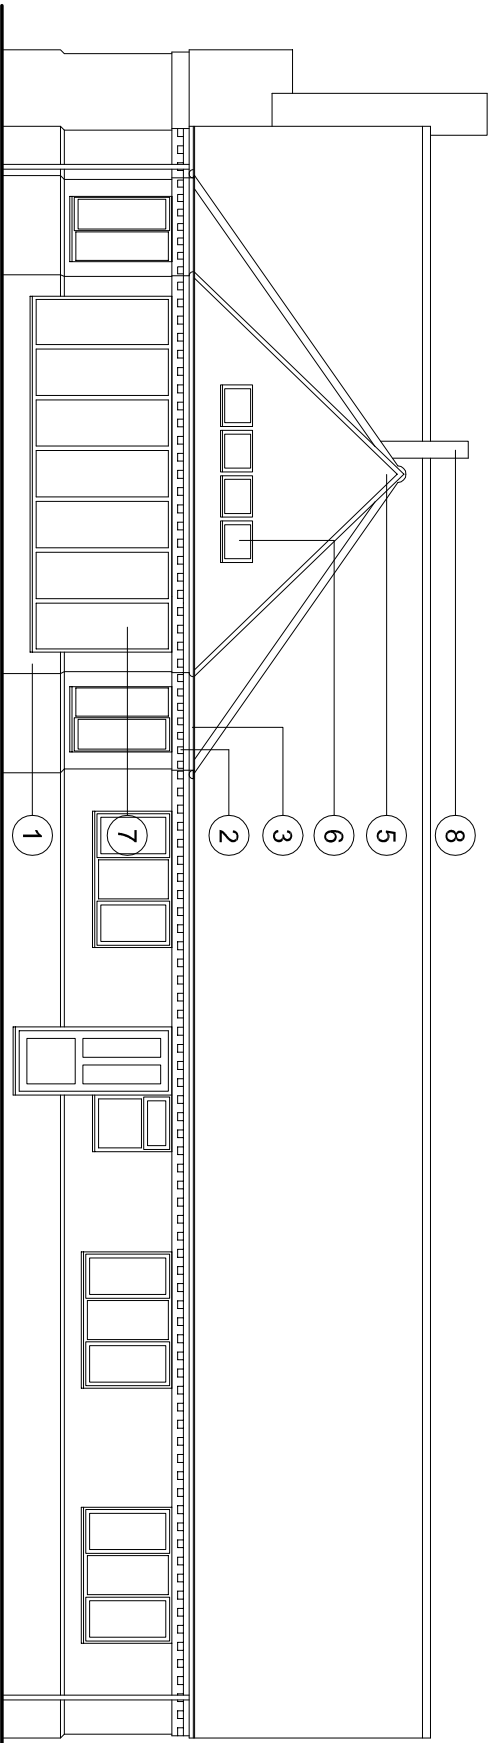

North West Elevation (1:100)

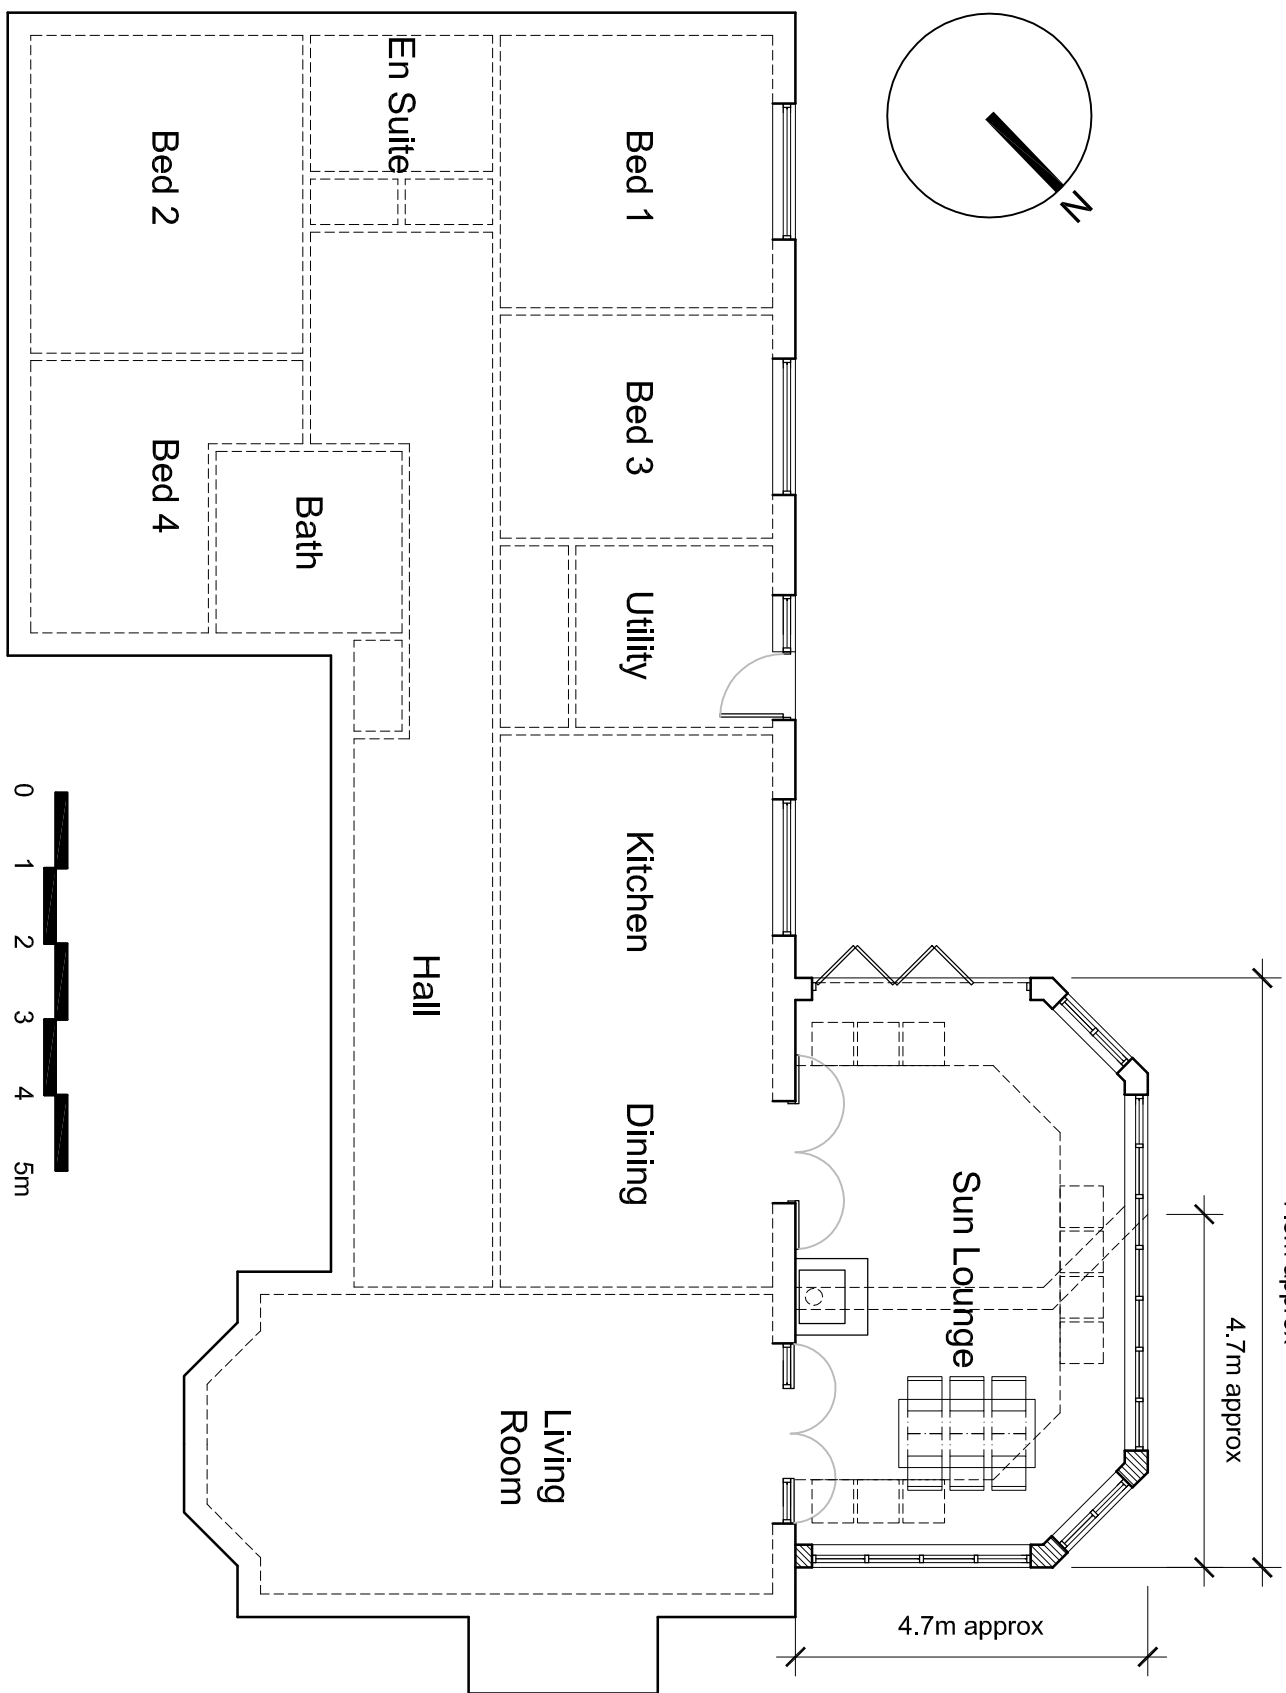

Ground Floor Plan (1:100)

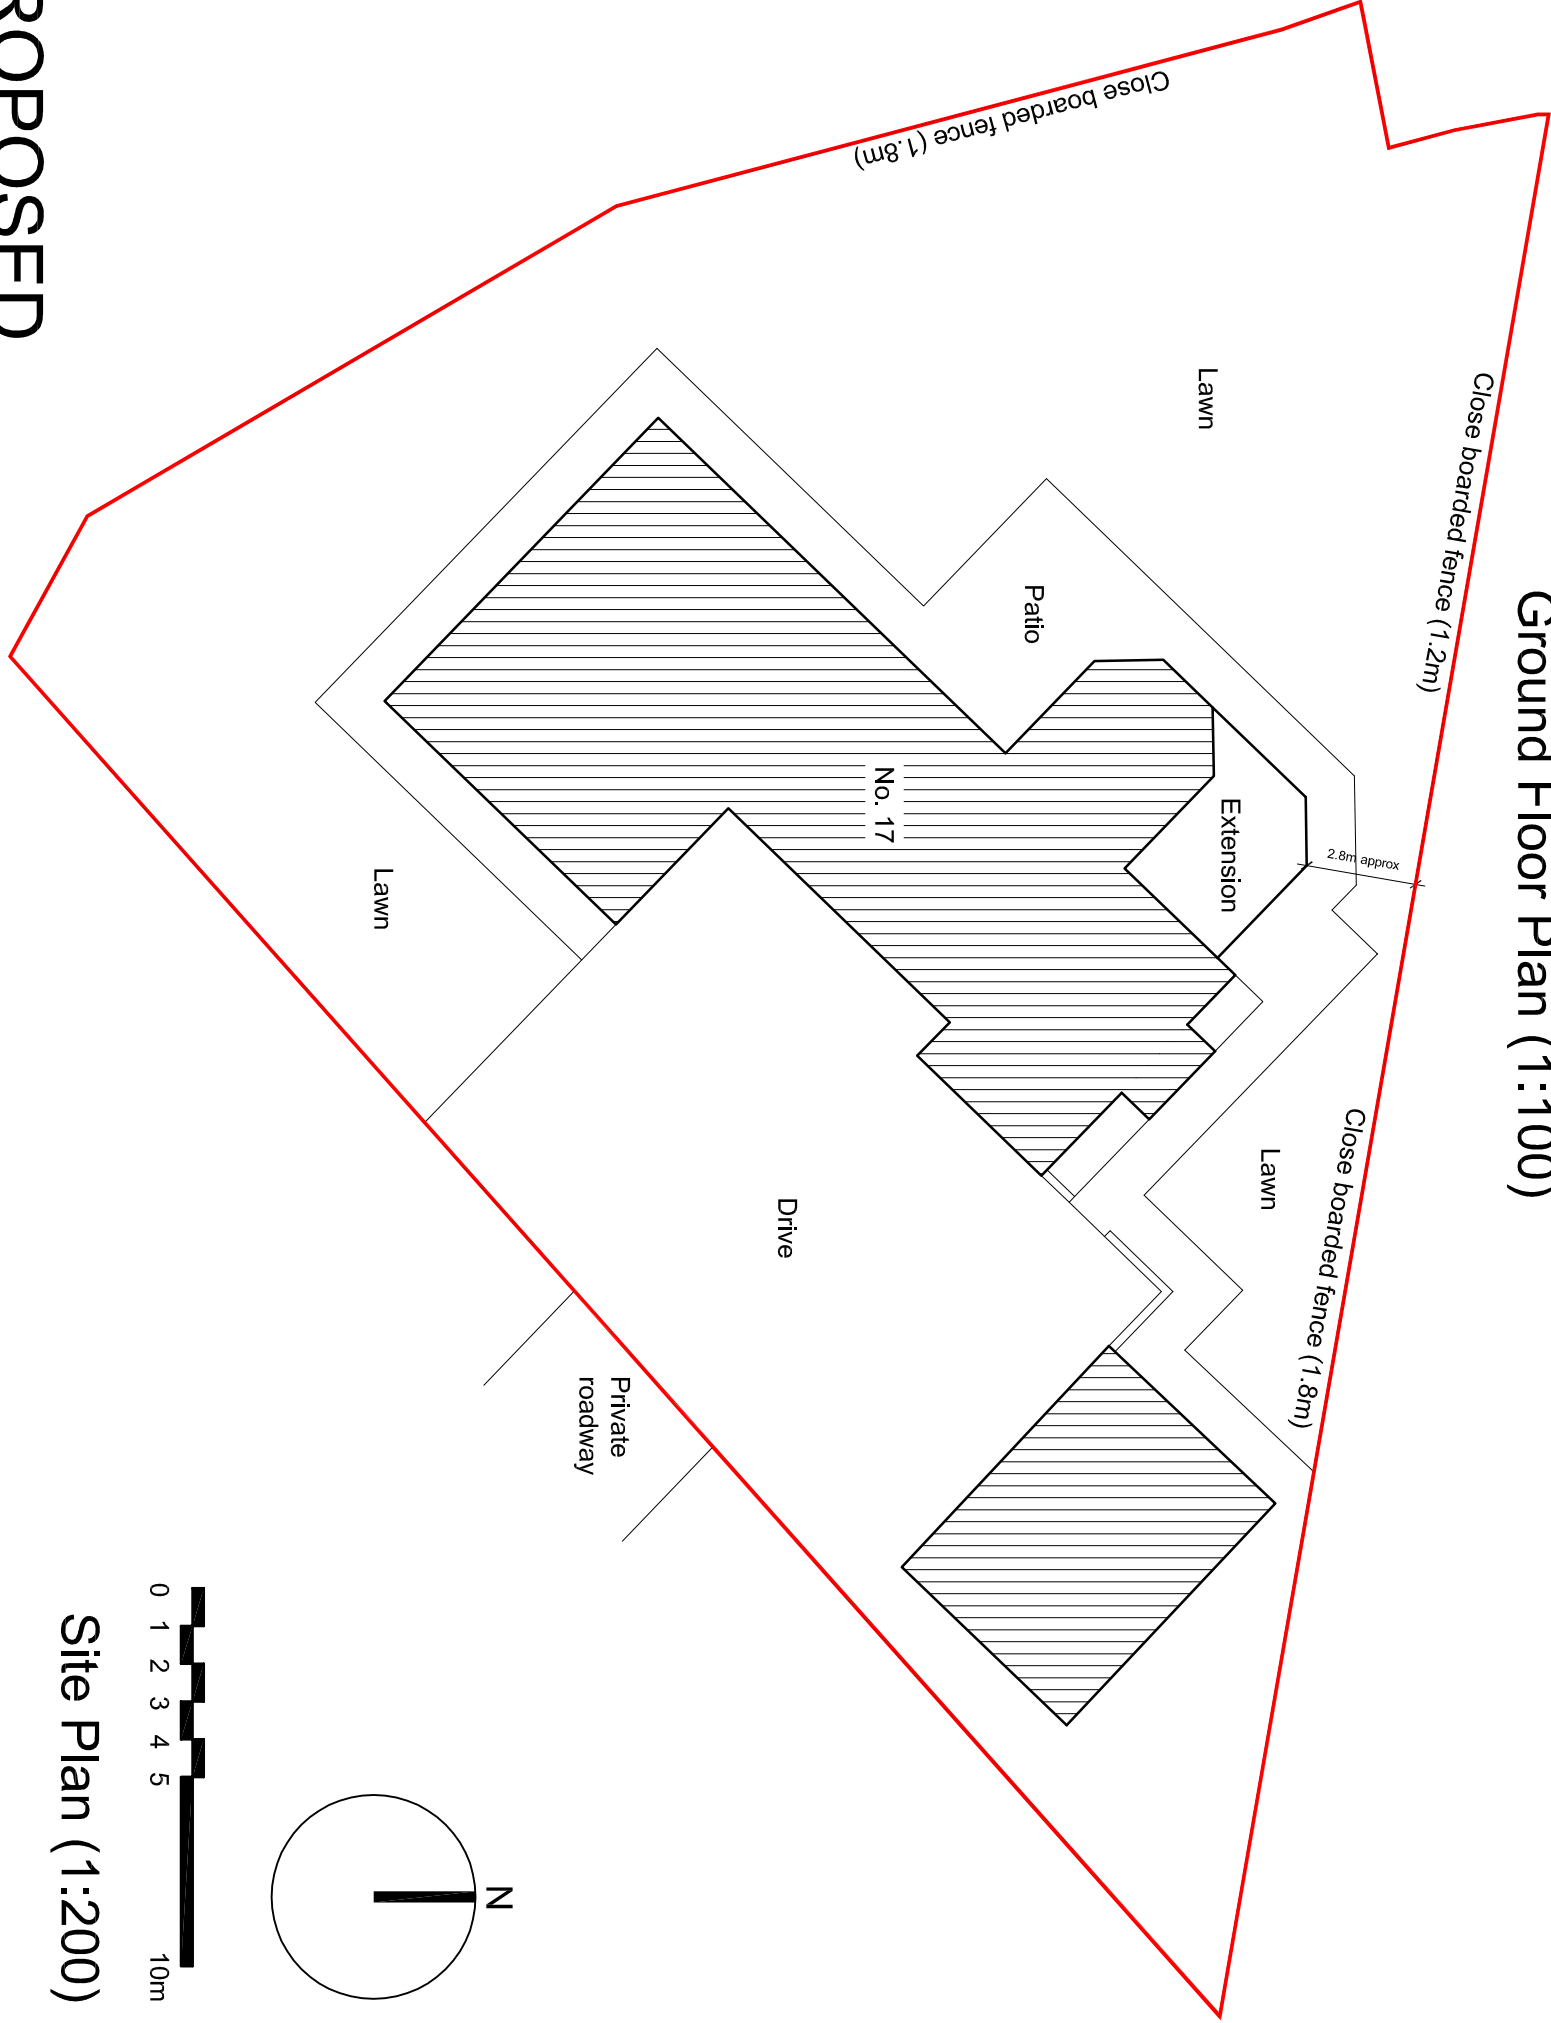

Site Plan (1:200)

PROPOSED

All drawings to be verified for this by Mike Cochrane before the start of any other drawings or work whatever is relied on their own behalf or that of sub-contractors.
Report any discrepancies to the Contract Administrator at once.
This drawing is to be used only by Andrew Wright Architects and Engineer's drawing and other relevant information.

LEGEND: DO NOT SCALE

Legend to materials:-

1 = Facing brick (red)

2 = Dentil detail (red)

3 = Plastic rainwater goods (black)


4 = UPVC windows & doors (woodgrain effect)

5 = Concrete interlocking tiles (red)

6 = Rooflight

7 = Aluminium or UPVC windows & doors (woodgrain effect)

8 = Stainless steel flue

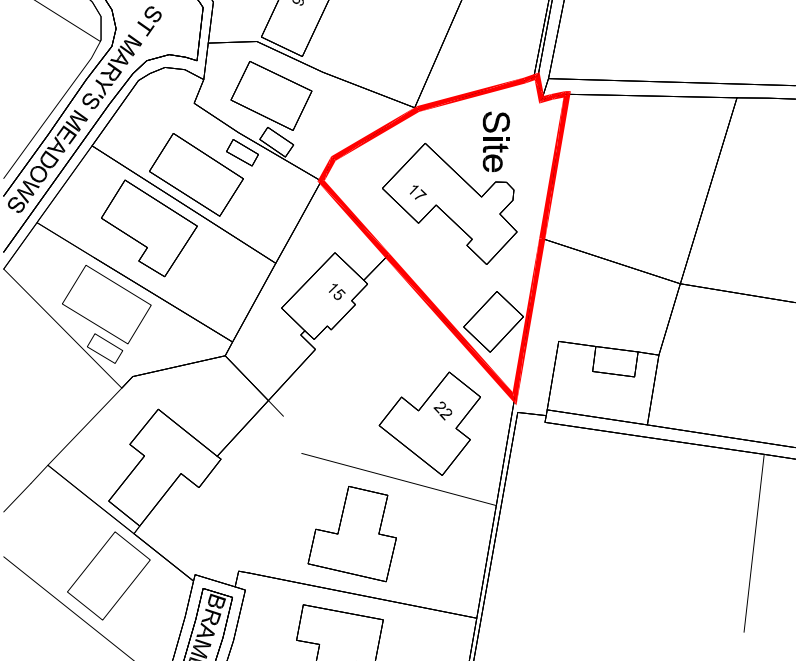

Location Plan (1:1250)

P1	04.08.14	Planning Issue	AMW / AMW
T09	30.07.14	Draft Issue	AMW / AMW
T09	30.07.14	Draft Issue	AMW / AMW
T01	28.07.14	Draft Issue	AMW / AMW
Revision:	Date:	Description:	Dwn: CMC

ANDREW M WRIGHT CHARTERED ARCHITECT



26 Long Bank, Halesworth, St James, Spalding, Lincs PE12 8SD
Telephone: 01405 540573 Mobile: 07940 914778

Project:
17 Bramley Meadows
Gedney
Spalding
Lincs

Drawing Title:
Existing & Proposed
Plans & Elevations

Client:
Mr & Mrs Davison

Drawn:	Checked:	Date:	Scale:	Page:	Sheet:
AMW	AMW	25.07.14	As shown	A1	

Job No.:	Dwg No.:	Stage:	Revision:
071402	PD01	Planning	P1