

**DETERMINED
PLAN**

PLAN OF
APPLE BARN
STATION ROAD
GEDNEY
LINCOLNSHIRE

SHDC
Planning & Development
13 SEP 2012
673/02 TF 4124
TF 4123



PROPOSED
NEW ACCESS

EXISTING ACCESS
TO BE RETAINED
WITH MIMOSA
COTTAGES

RETAINED
VISIBILITY
SPAYS FOR
PROPOSED
NEW ACCESS

5000m

5000m

MIMOSA
COTTAGES

SCALE 1/500

IMPLEMENT
STORE

AREA OF SITE
·27 HA.

LOCATION PLAN
SCALE 1/2500

To Gedney
Broadgate

To Spalding

ST.5 MAIN ROAD

From Kings
Lynn

REPRODUCED FROM THE ORDNANCE
SURVEY MAP UNDER LICENCE
NUMBER ES 004180 FROM U.M.
STATIONERY OFFICE
ORDNANCE COPYRIGHT

THIS PLAN IS PUBLISHED FOR
THE PURPOSE OF IDENTIFICATION
ONLY AND ALTHOUGH BELIEVED TO
BE CORRECT ITS ACCURACY IS
NOT GUARANTEED.

GROUNDS & Co.
AUCTIONEERS, VALUERS
& ESTATE AGENTS
MARKET PLACE, MARSH
CAMBRIDGESHIRE


G-02.1.1.(b)

1:1000
All dimensions must be checked on site and not scaled from this drawing




EXISTING FRONT ELEVATION (A)


SCALE 1:100

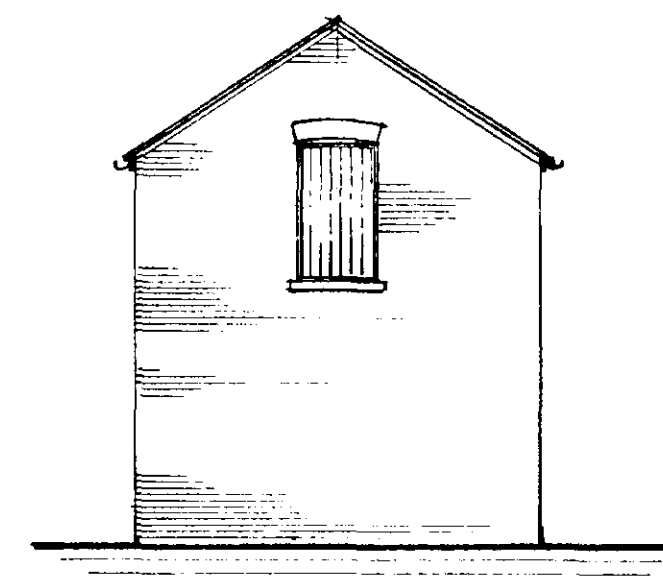


EXISTING SIDE ELEVATION (B)

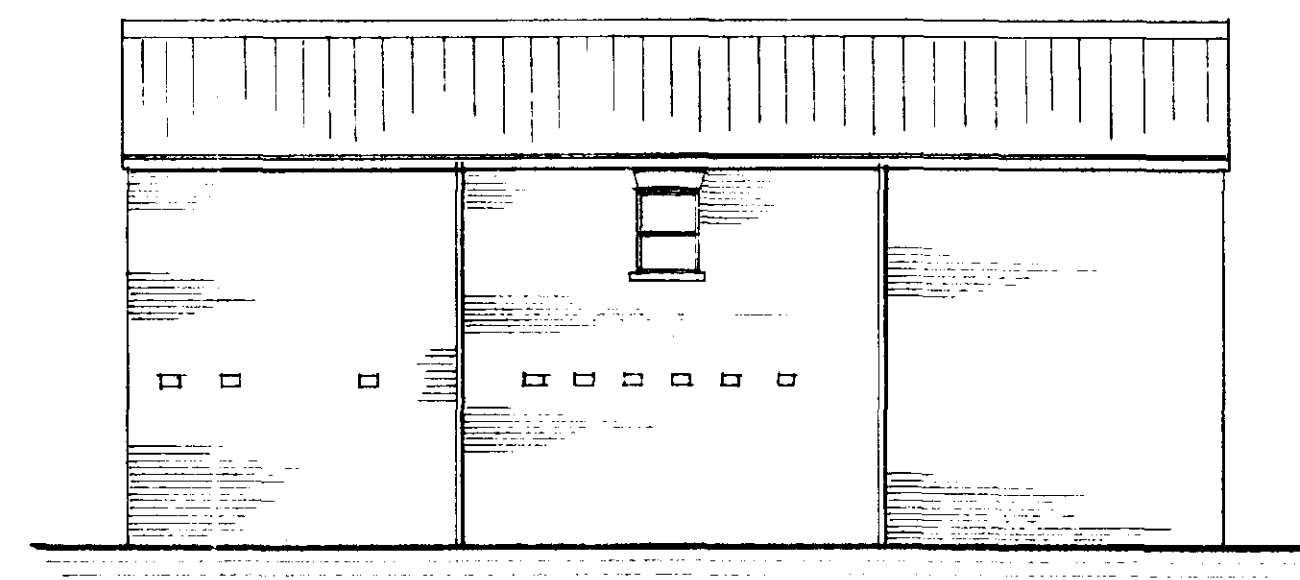


EXISTING REAR ELEVATION (C)

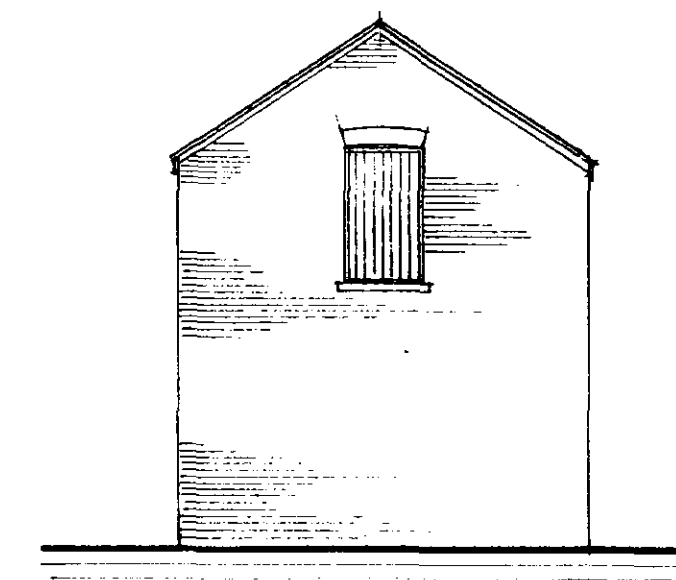

EXISTING SIDE ELEVATION (D)

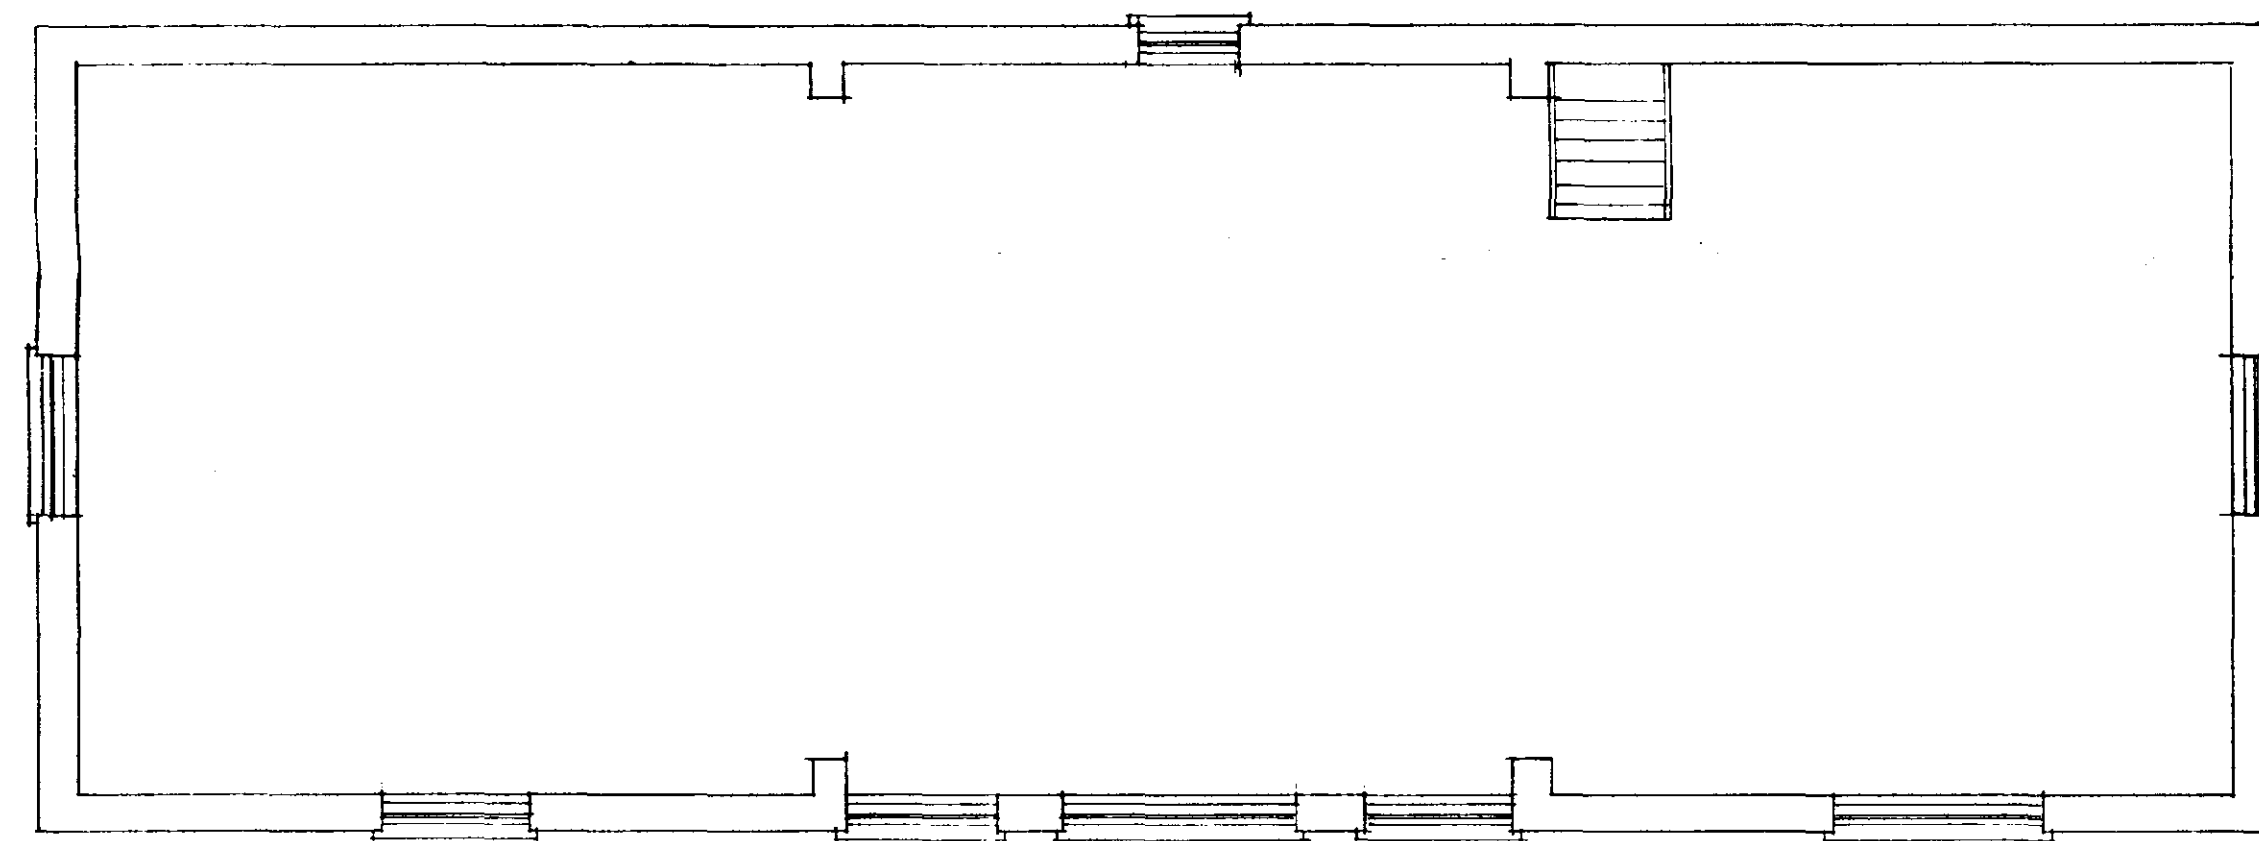

EXISTING FIRST FLOOR

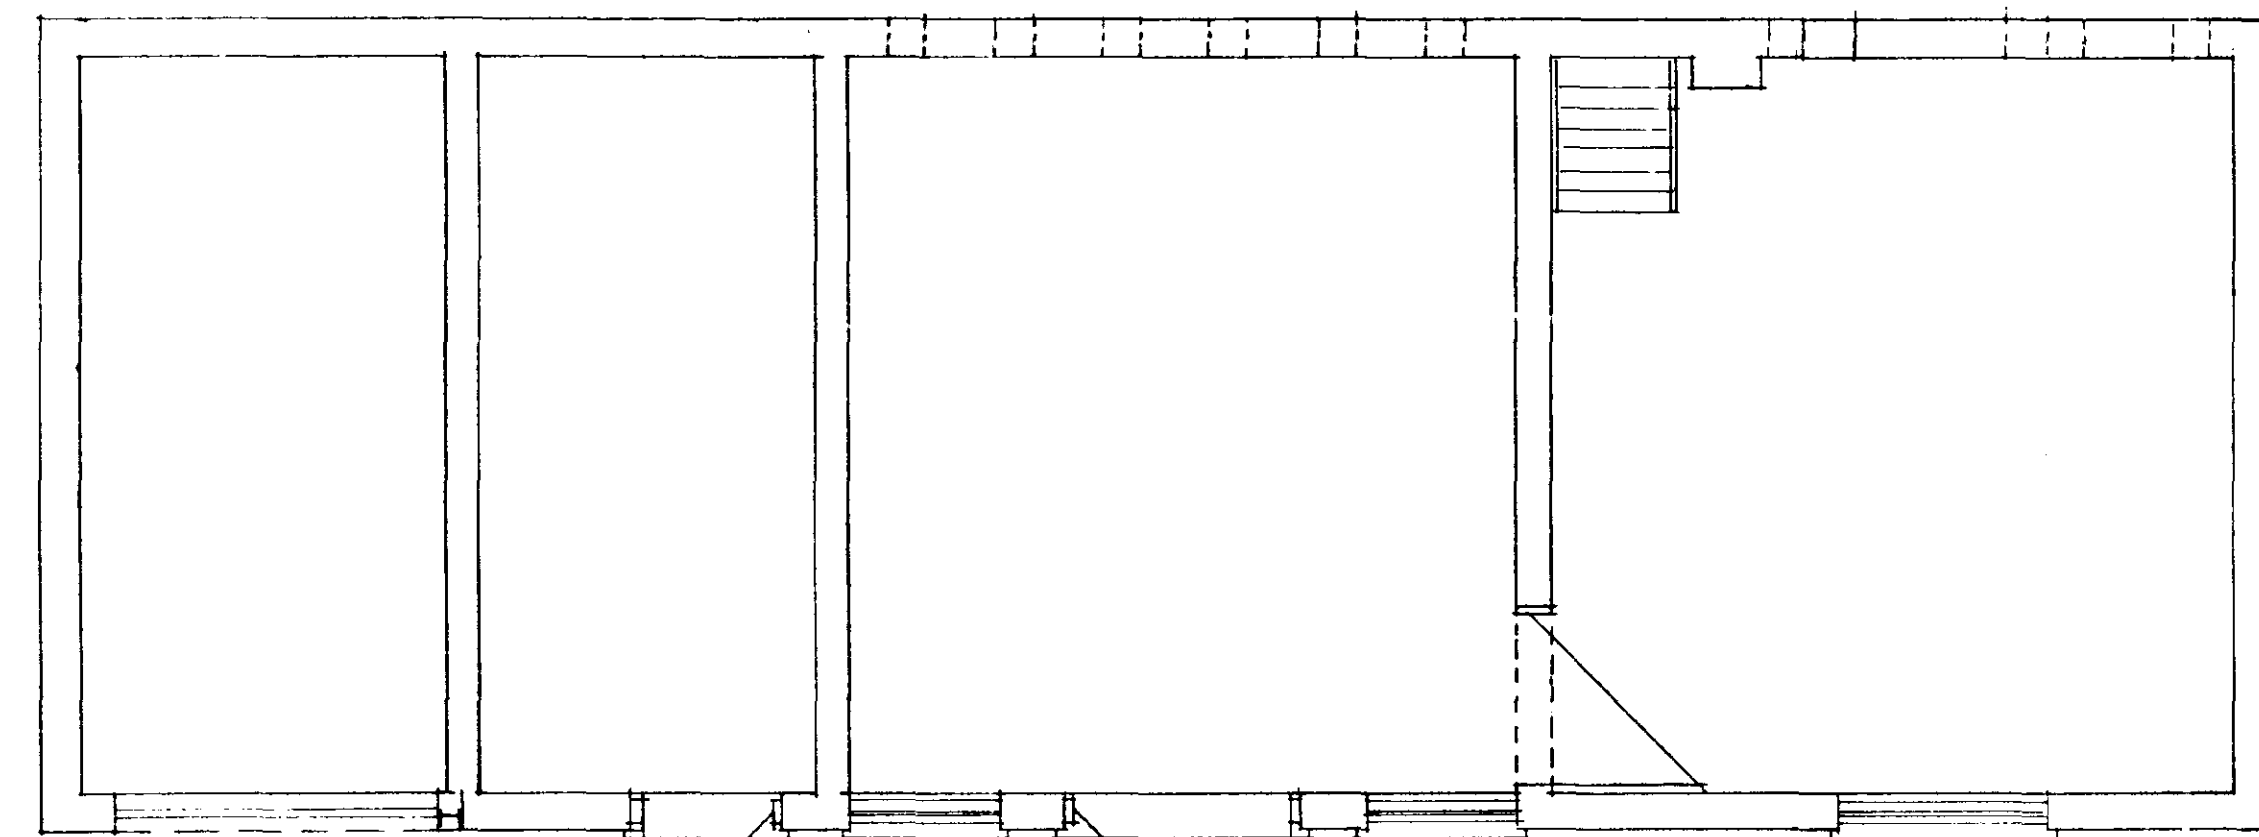

EXISTING GROUND FLOOR

SCALE 1:50

673/02

A	Date	Revisions

© Copyright

DESIGN AND PLANNING CONSULTANT

Grahame Seaton A.M.I.A.S.
Well Creek Lodge, St. Peter's Road, Upwell,
Wisbech, Cambs PE14 9EJ
Telephone: (01945) 772532 Fax: (01945) 773192
Mobile: (07799) 633359

**DETERMINED
PLAN**

Client
**M & R MARKILLIE
STONEGATE HOUSE
GEDNEY**



Job Title
**CHANGE OF USE
OF BARN TO DWELLING
AT APPLE BARN
STATION ROAD, GEDNEY**

Drawing Title
EXISTING DETAILS


Scale
1:50 1:100

Date
AUG 2002 Drawn by
GA


Drawn by
02/8/1003 Drawn by

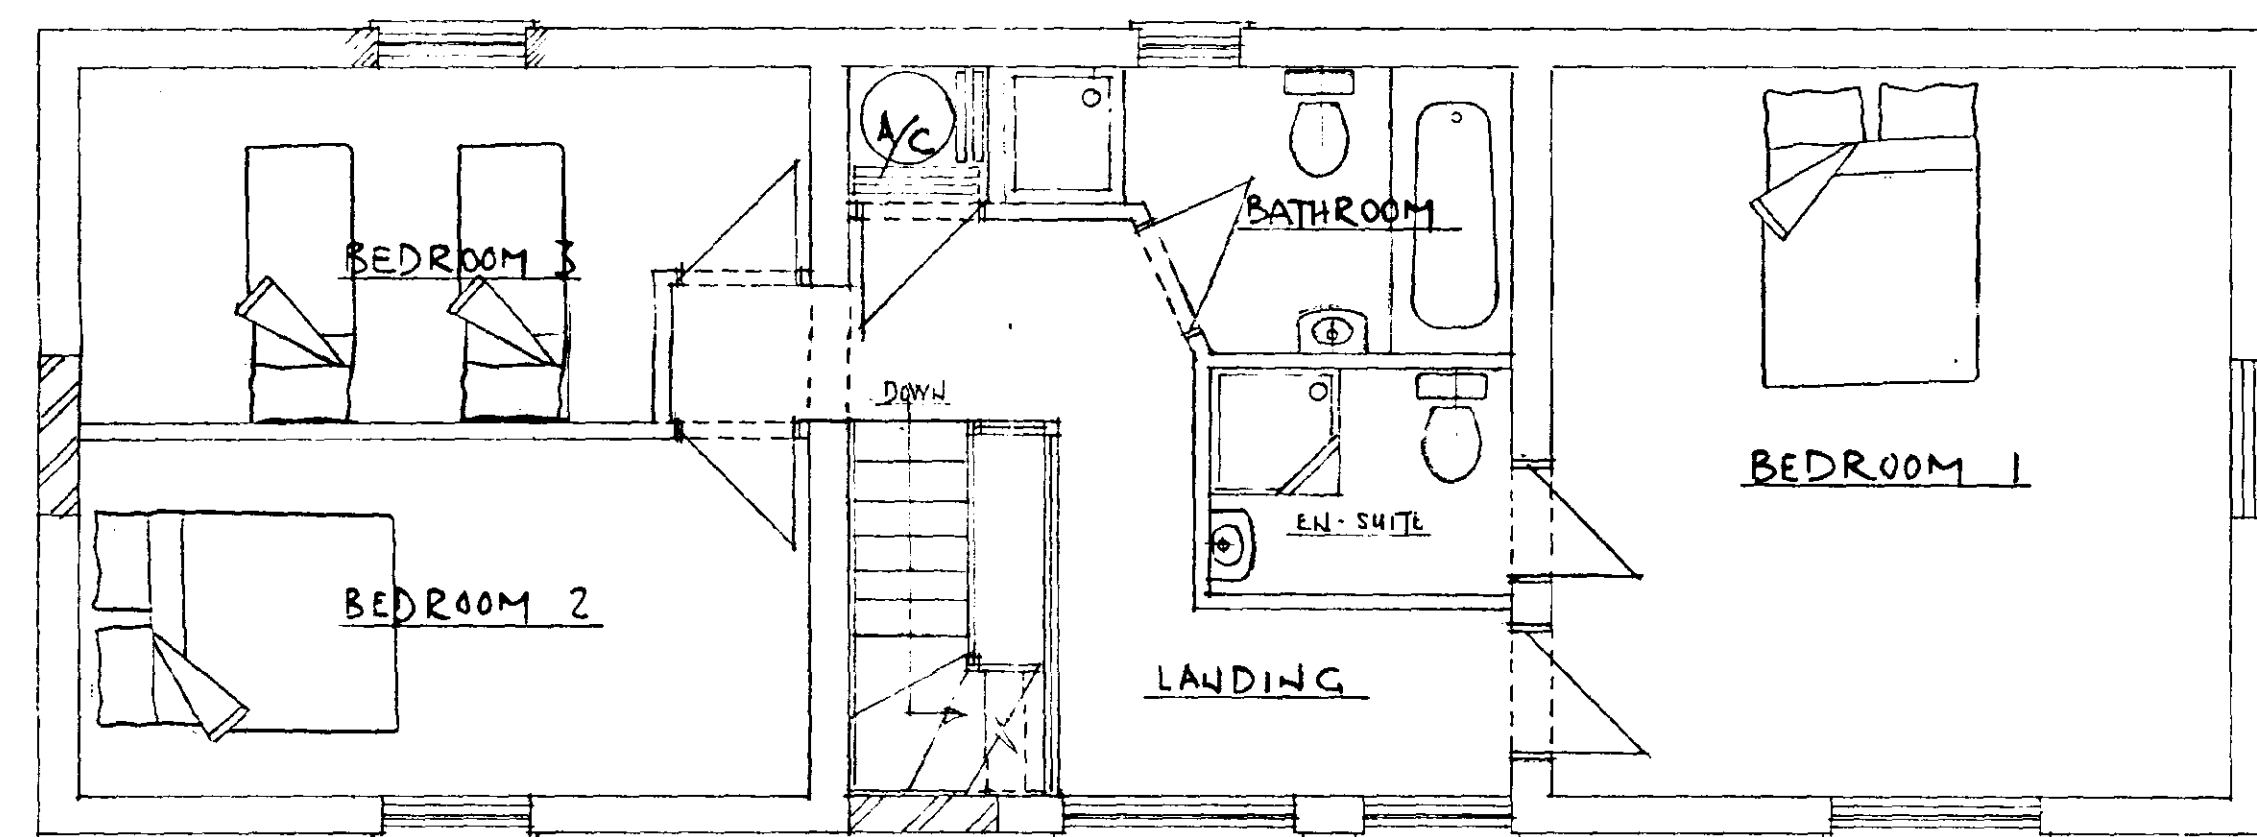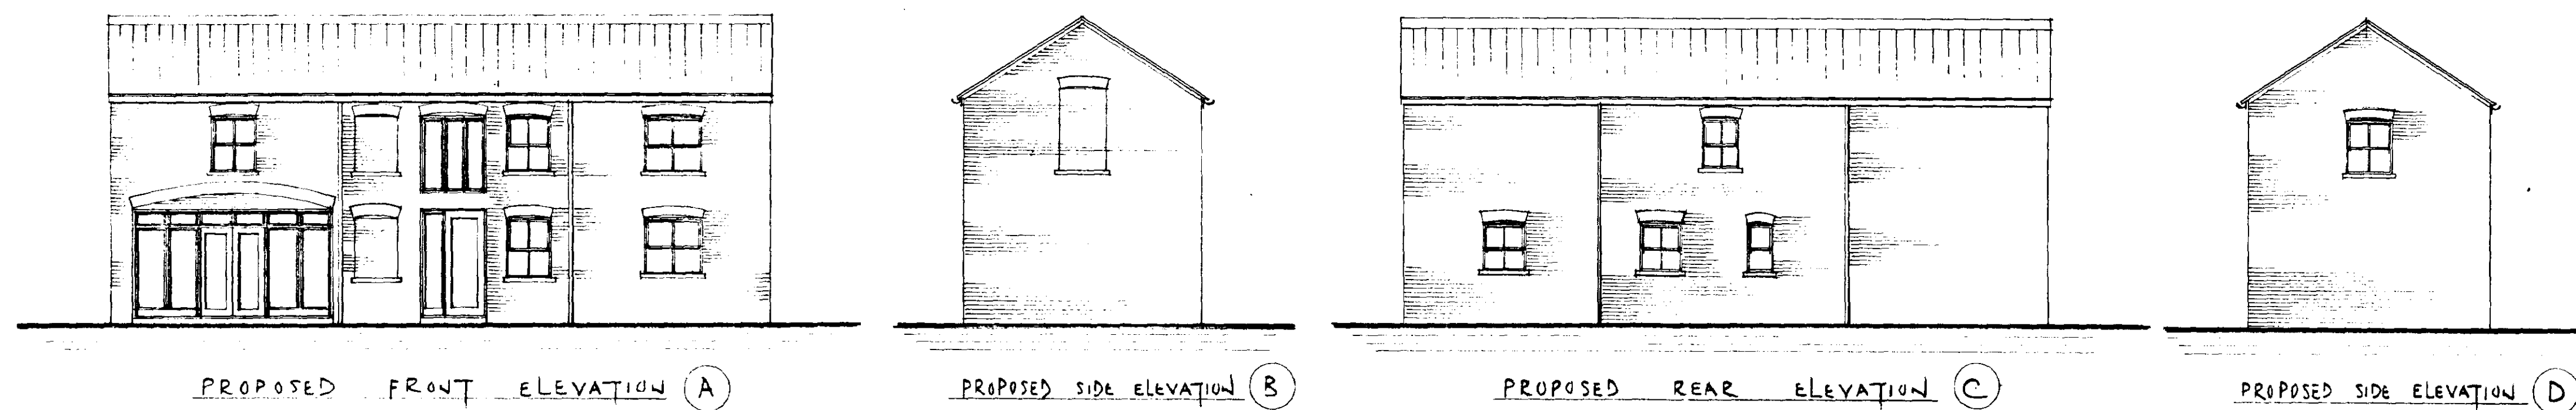

PROPOSED FIRST FLOOR

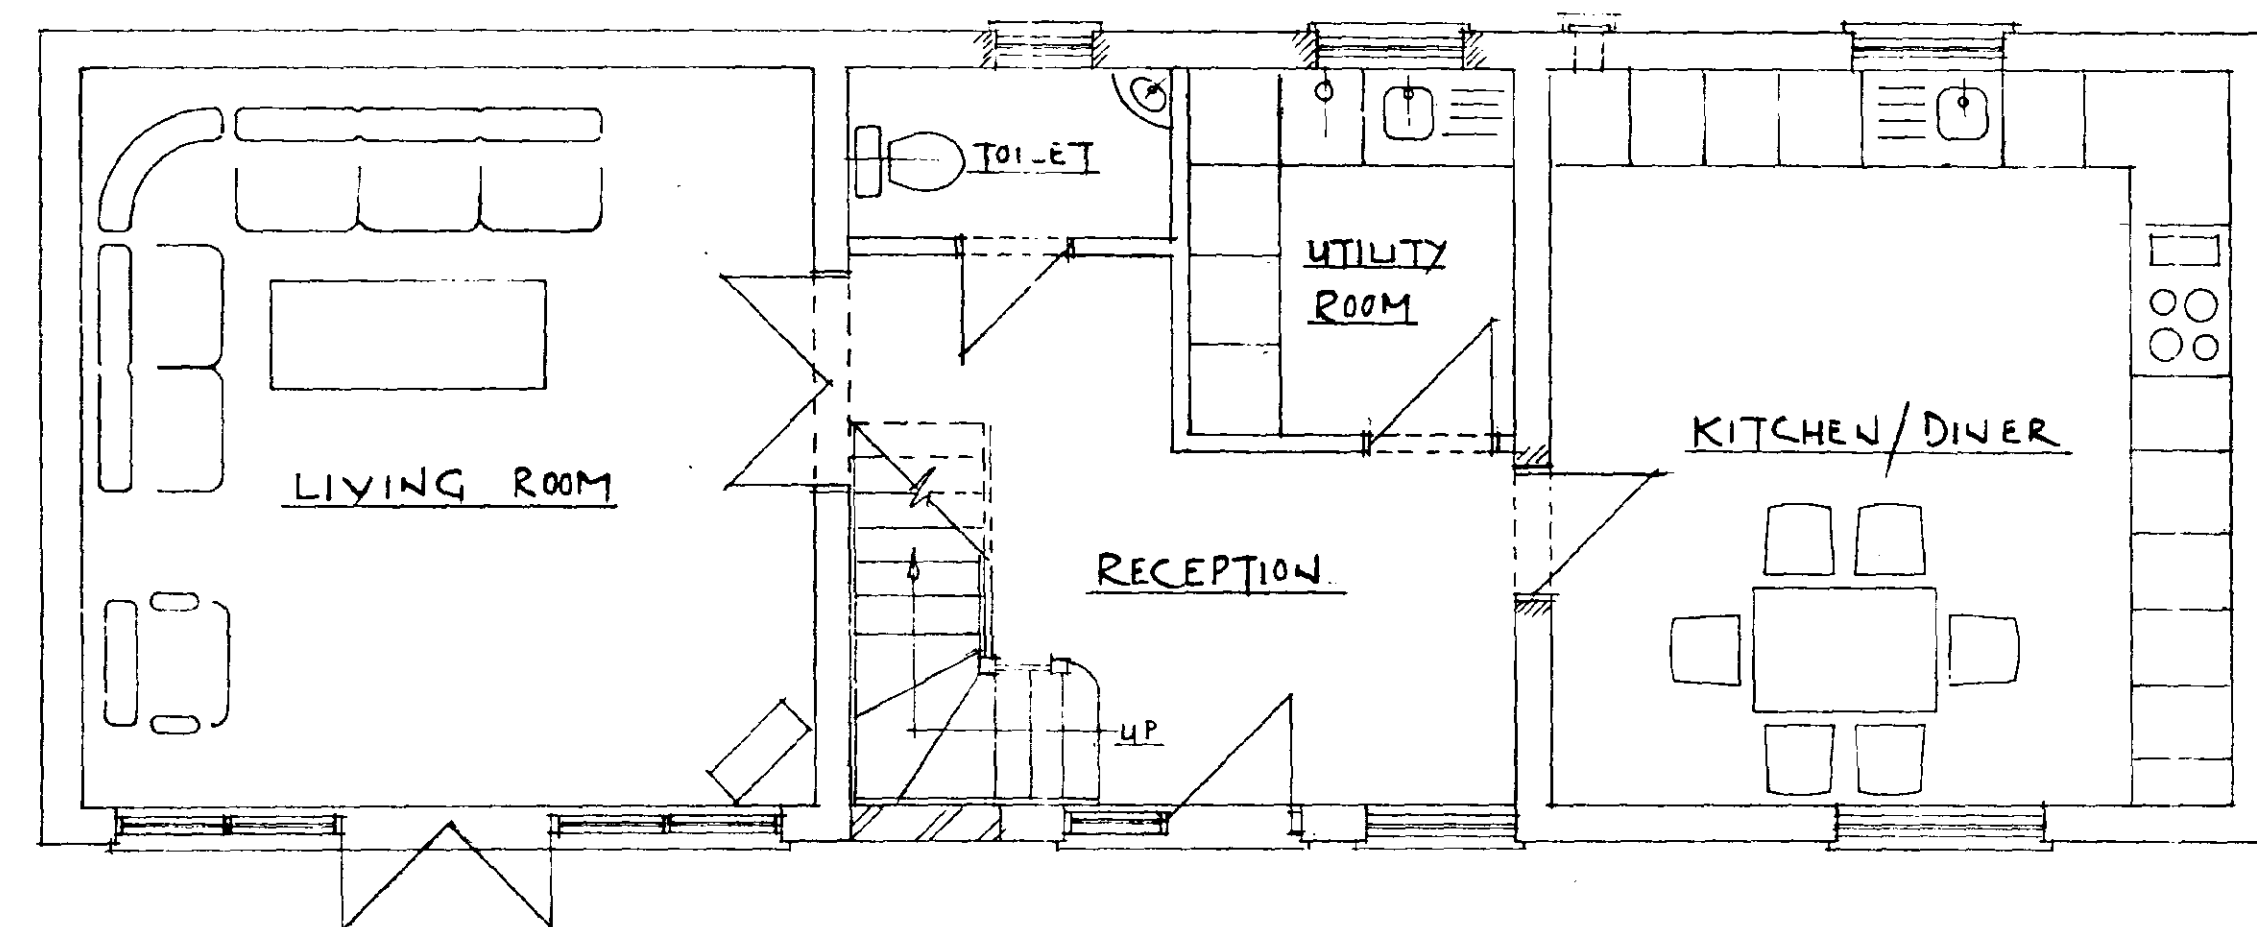

PROPOSED GROUND FLOOR
SCALE 1:50

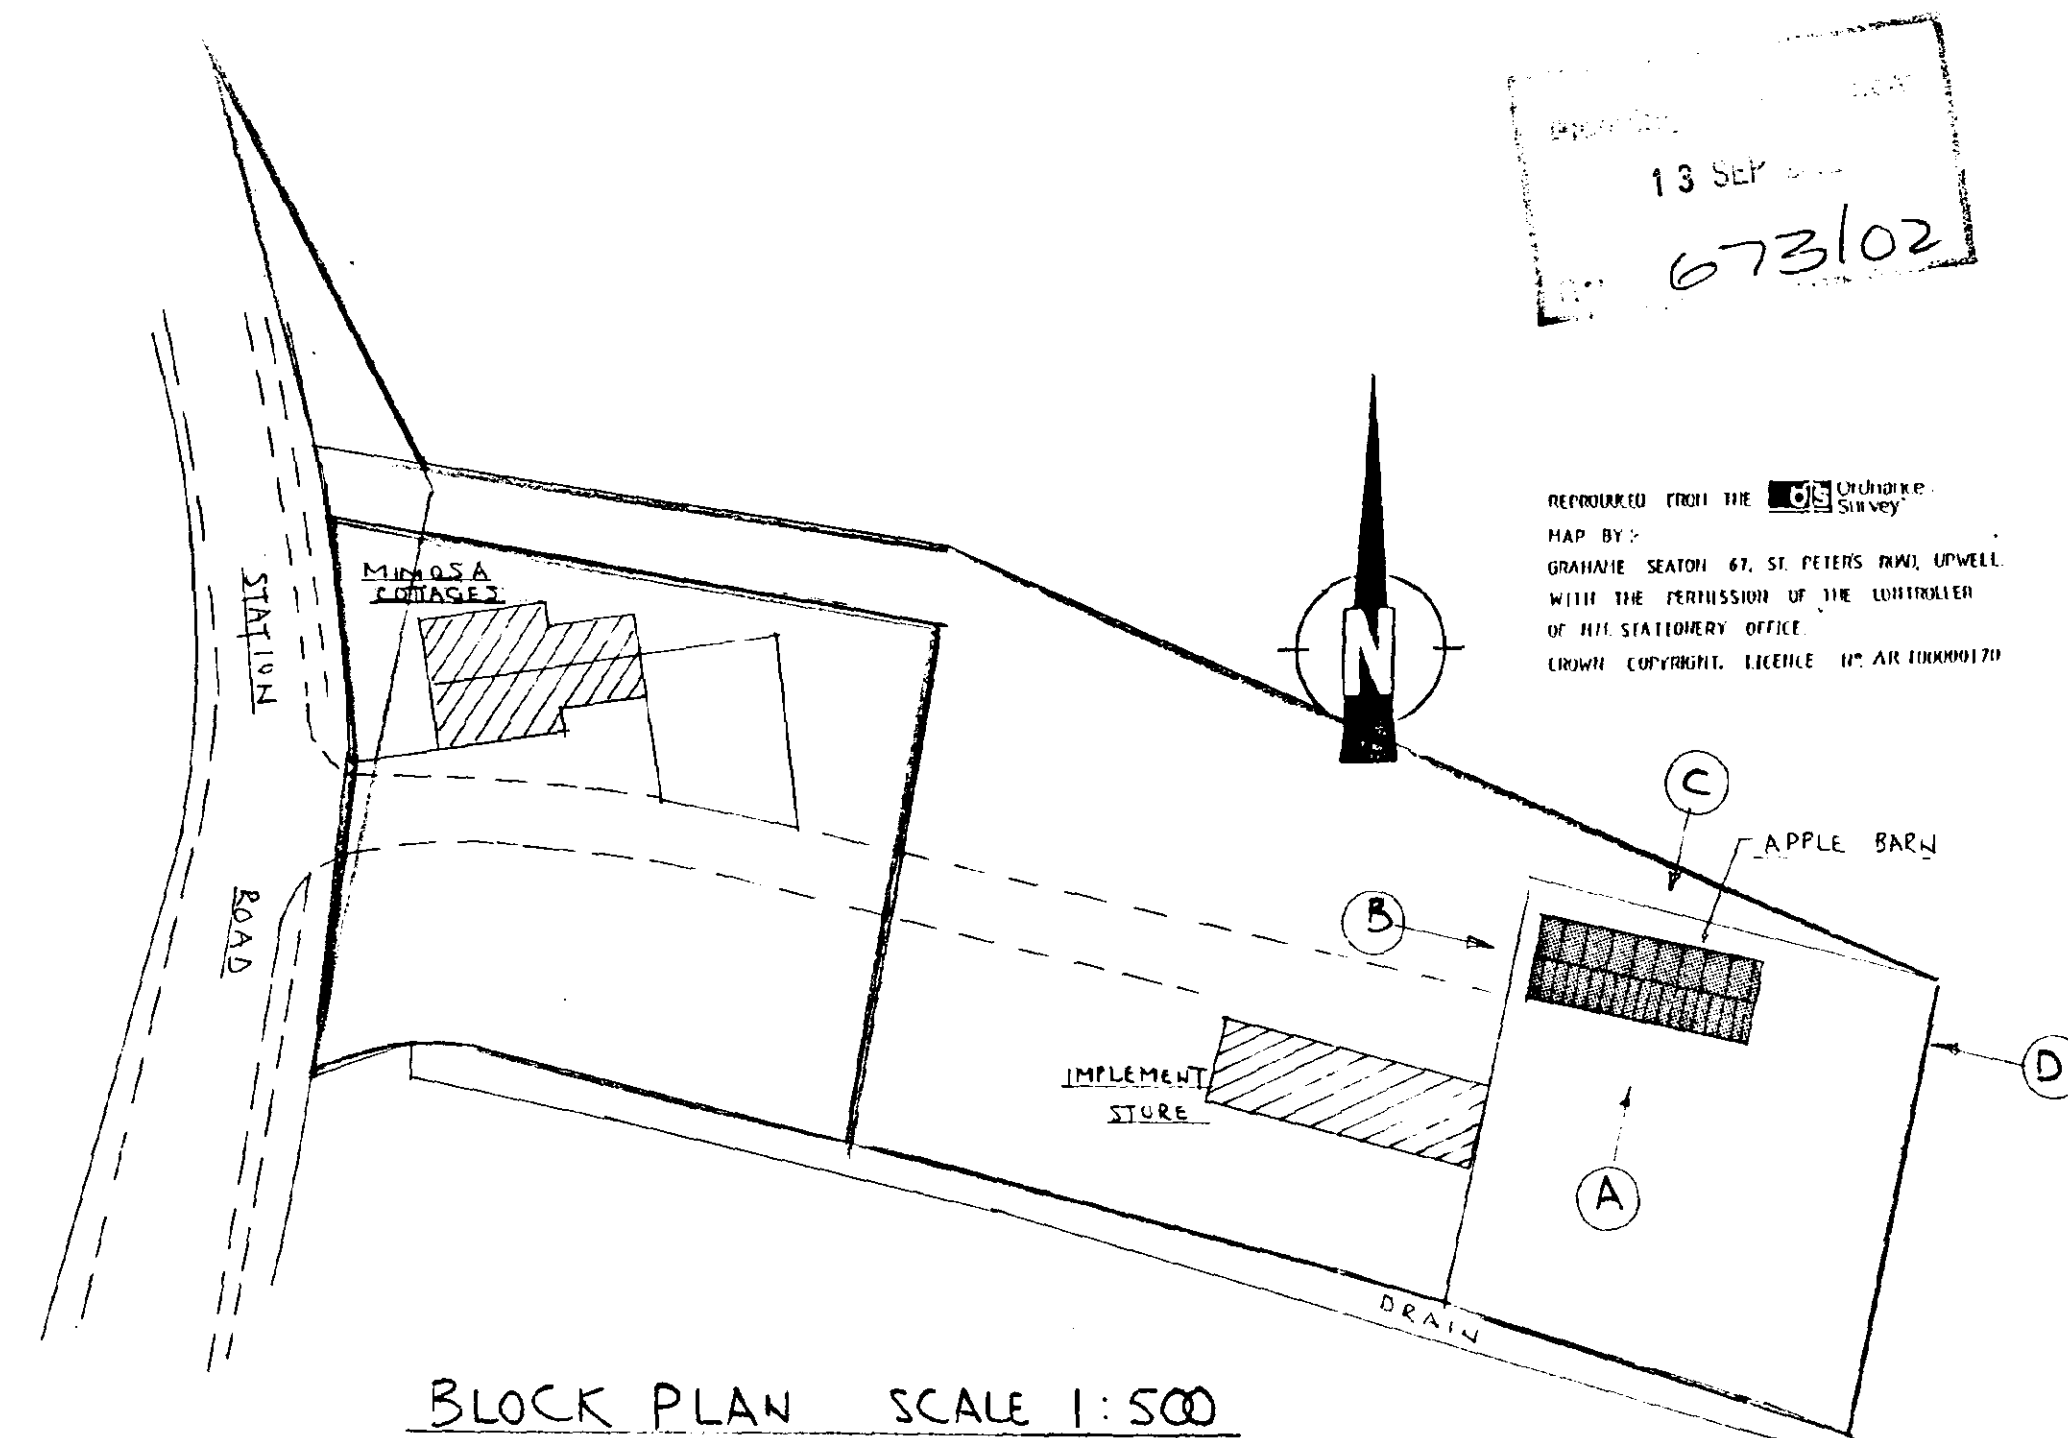

NOTES
All dimensions must be checked on site and not scaled from this drawing.

Date: Revisions:

(1) Copyright

DESIGN AND PLANNING CONSULTANT

Grahame Seaton A.M.I.A.S.
Well Creek Lodge, St. Peter's Road, Upwell,
Wisbech, Cambs PE14 9EJ
Telephone: (01945) 772632 Fax: (01945) 773192
Mobile: (07799) 833559

DETERMINED
PLAN

Client:
M & R MARKILLIE
STONEGATE HOUSE,
GEDNEY

Job Title:
CHANGE OF USE OF
BARN TO DWELLING
AT APPLE BARN
STATION ROAD, GEDNEY

Drawn by:
PROPOSED DETAILS

Scale: 1:50 1:100

Date: AUG 2002

02/8/1003/1