


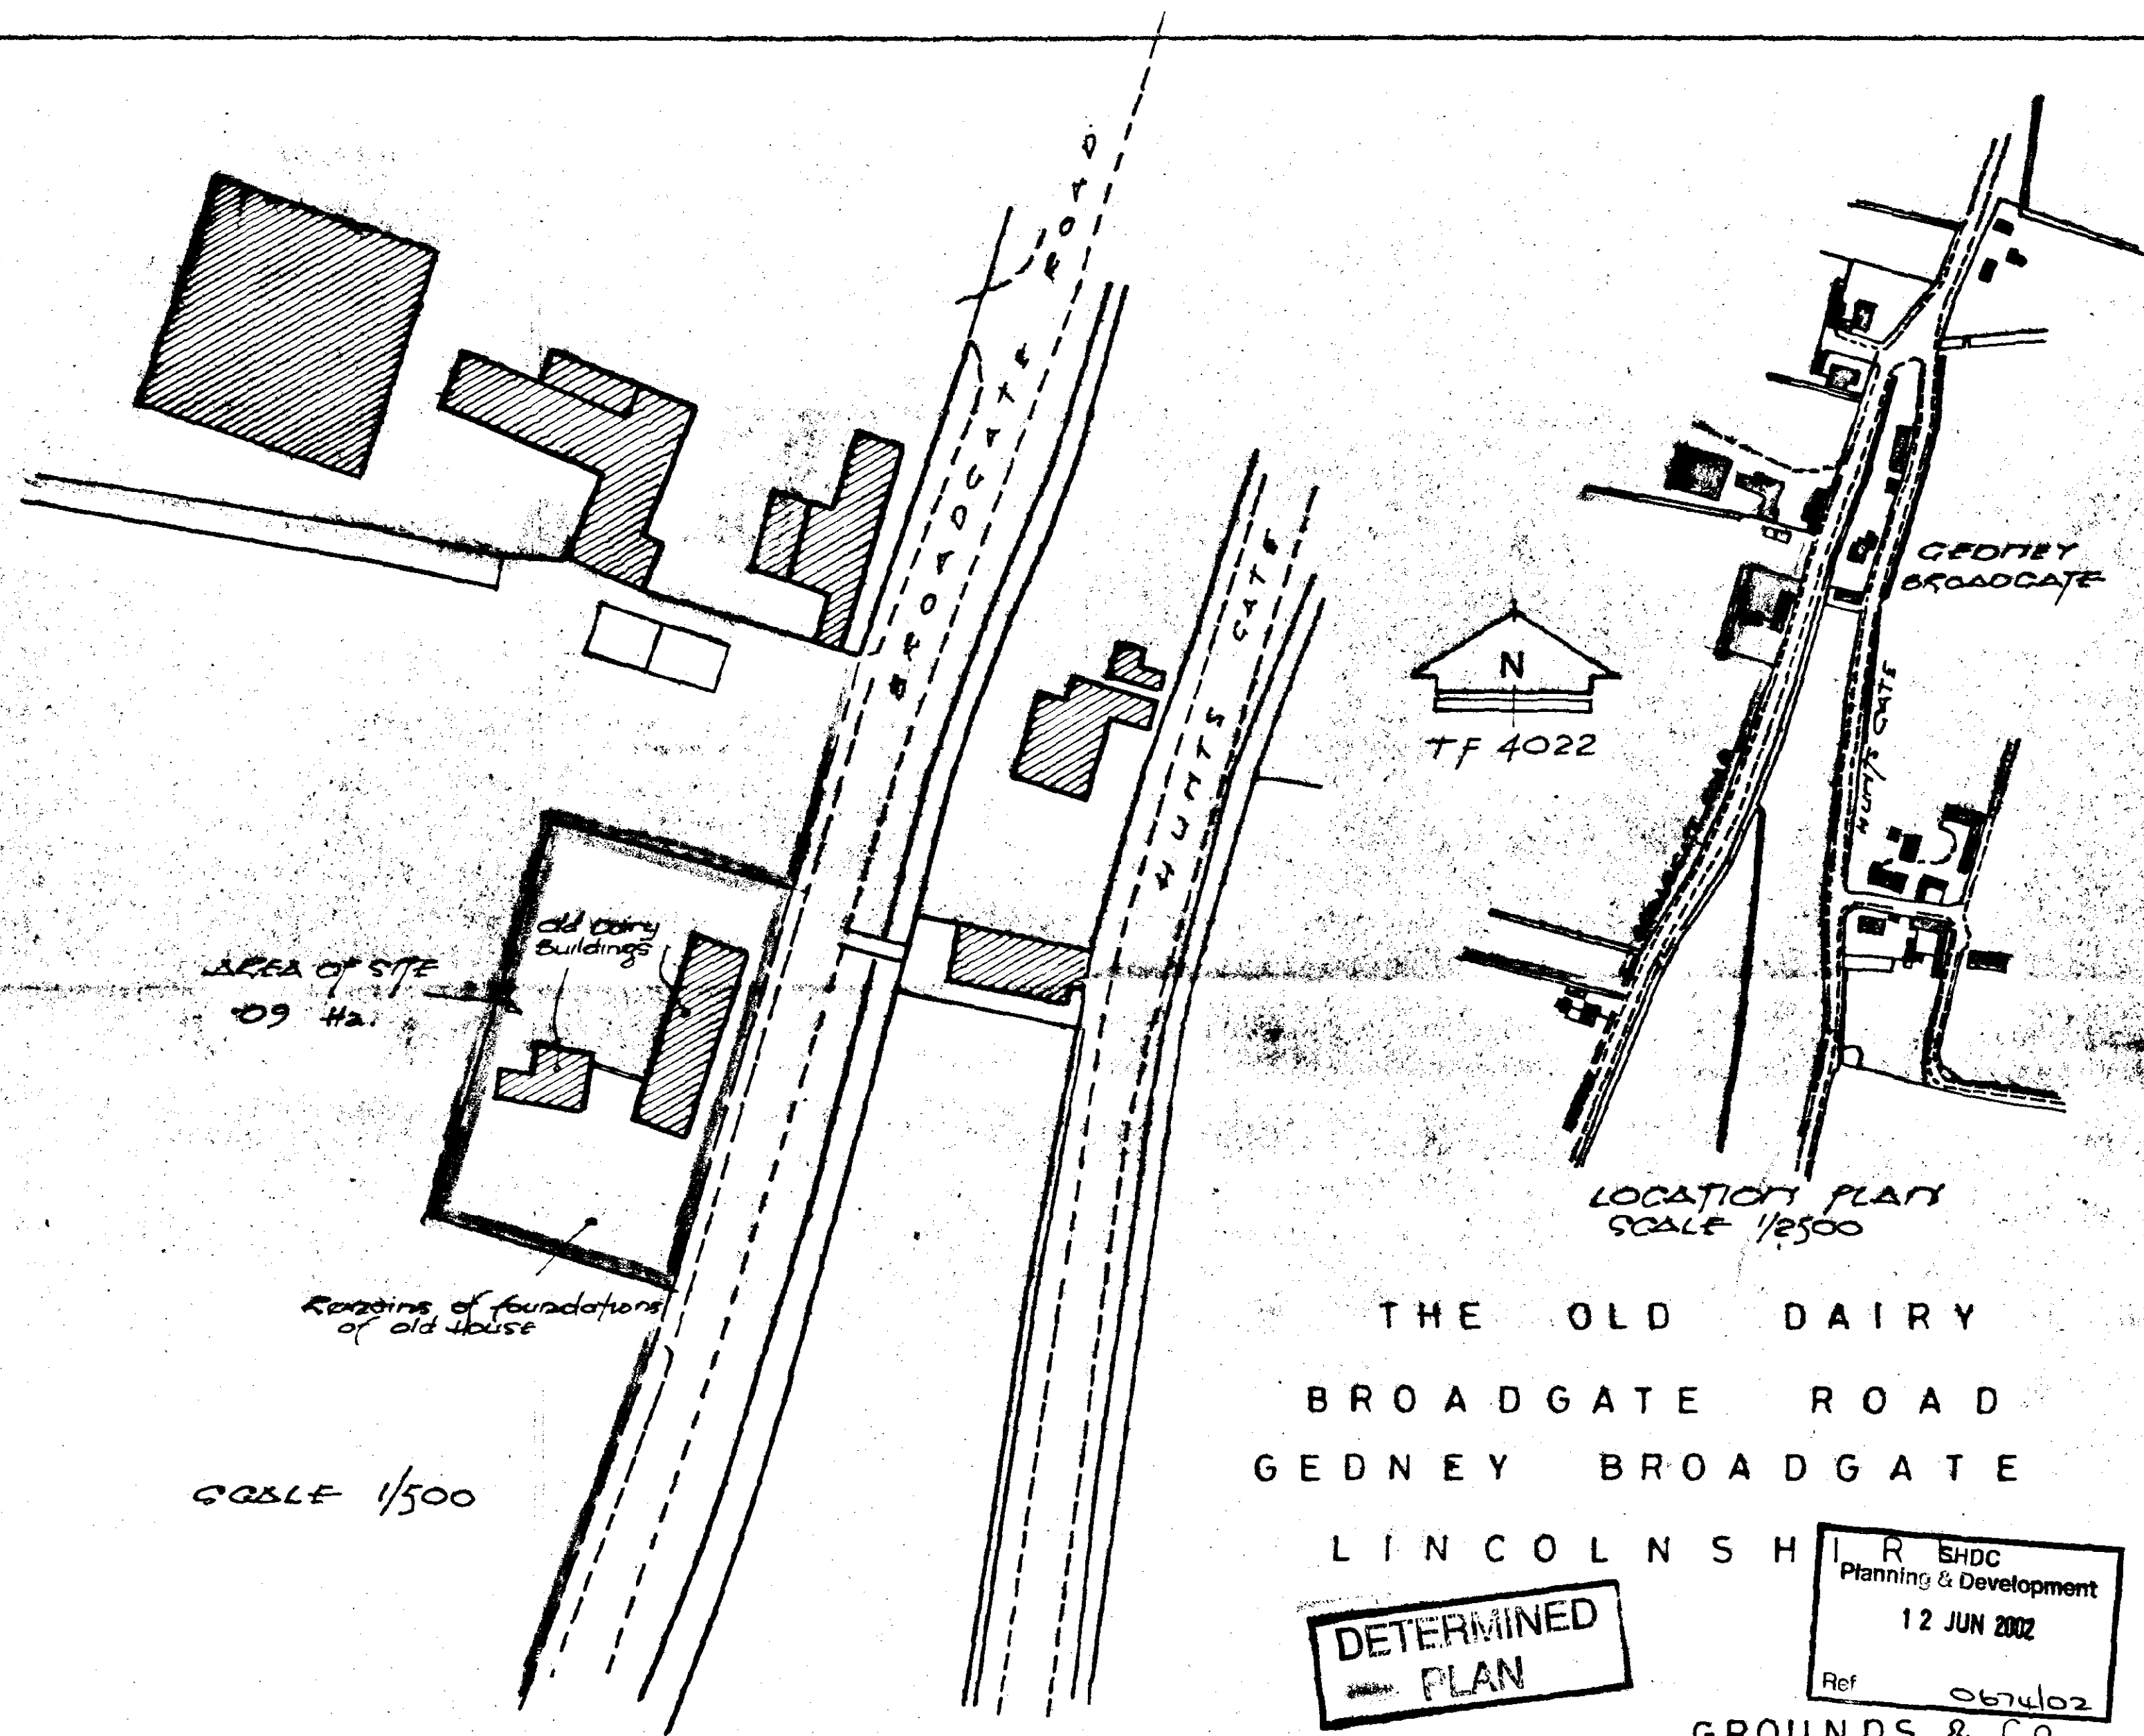


REPRODUCED FROM THE ORDNANCE
SURVEY MAP UNDER LICENCE
NUMBER ES 004180 FROM T.M.
STATIONERY OFFICE
CROWN COPYRIGHT.


THIS PLAN IS PUBLISHED FOR
THE PURPOSE OF IDENTIFICATION
ONLY AND ALTHOUGH BELIEVED TO
BE CORRECT ITS ACCURACY IS
NOT GUARANTEED.

GROUNDS & CO
AUCTIONEERS, VALUERS
& ESTATE AGENTS
MARKET PLACE, MARCH
CAMBRIDGESHIRE
G-02. 1. 1.(c)


As dimensions are taken from the drawing, all scaled from this drawing.

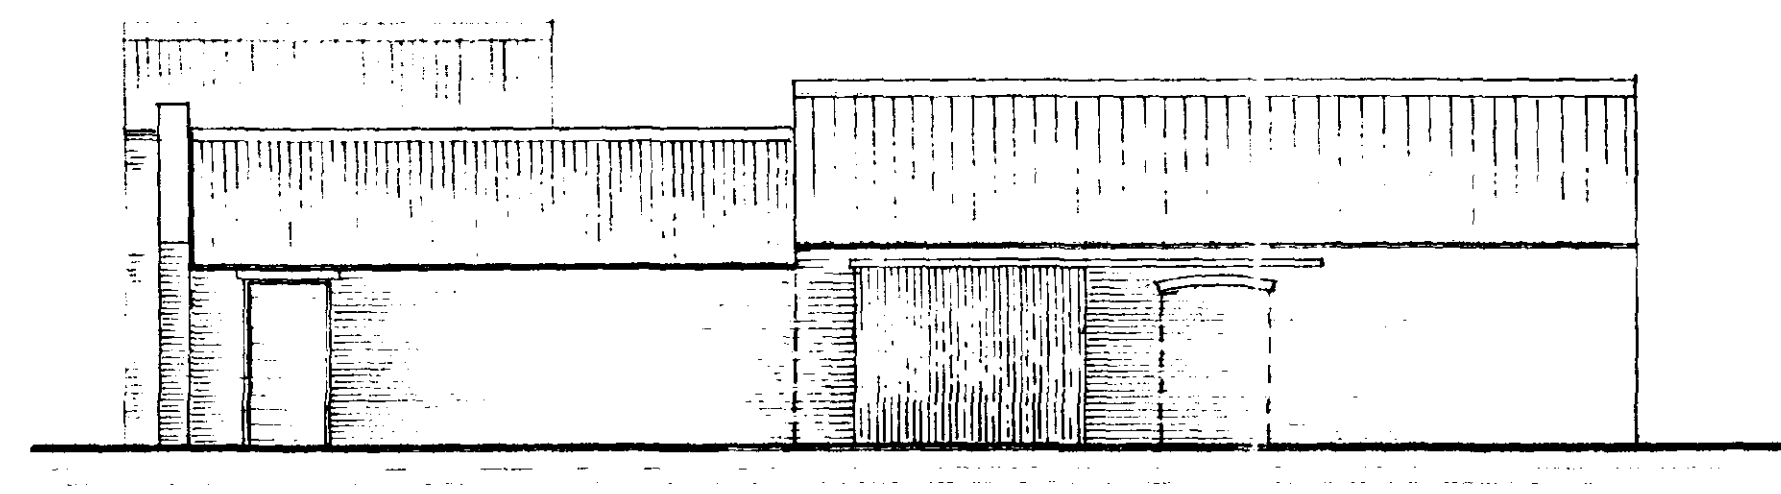


EXISTING FRONT ELEVATION (A)

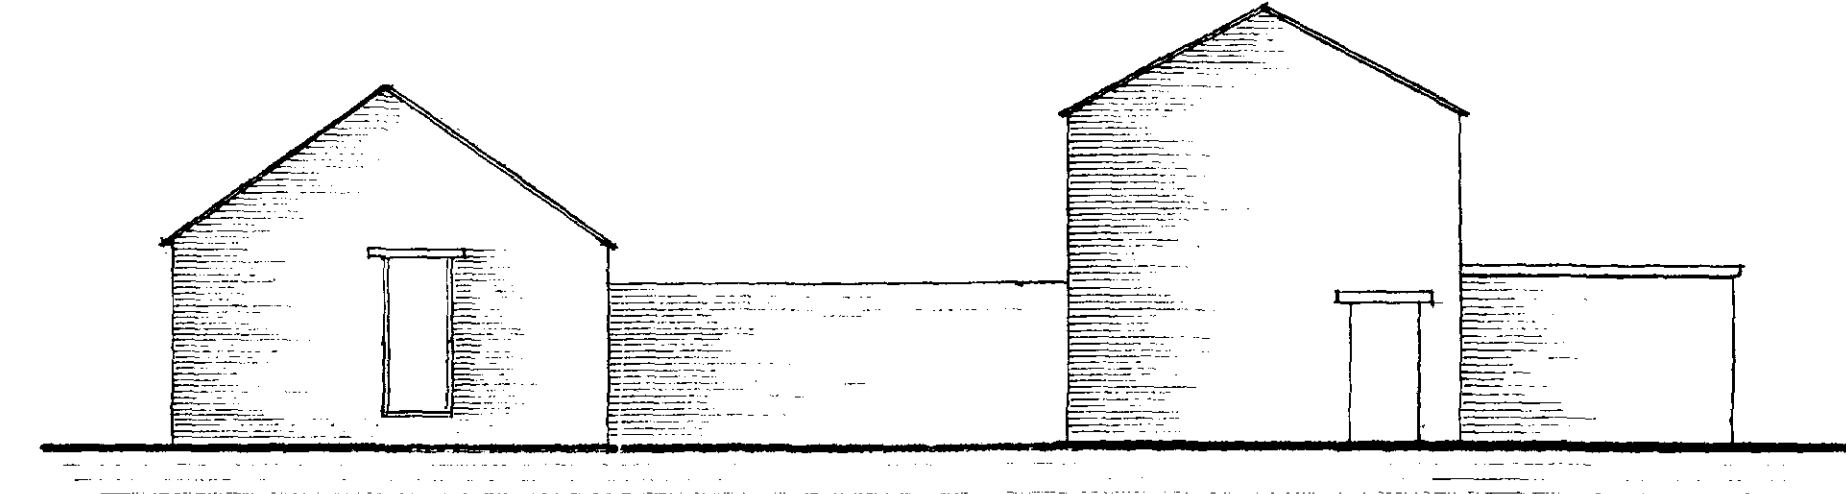


EXISTING SIDE ELEVATION (B)

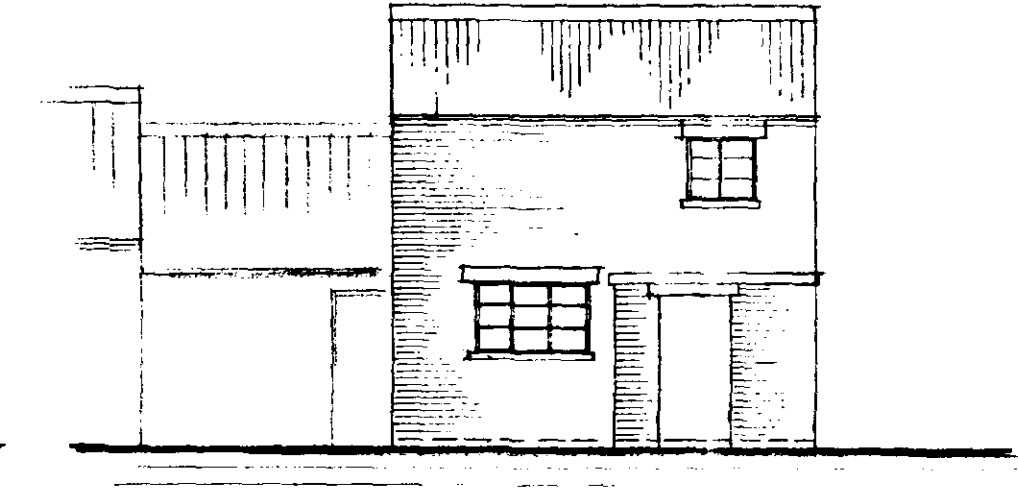


EXISTING REAR ELEVATION (C)

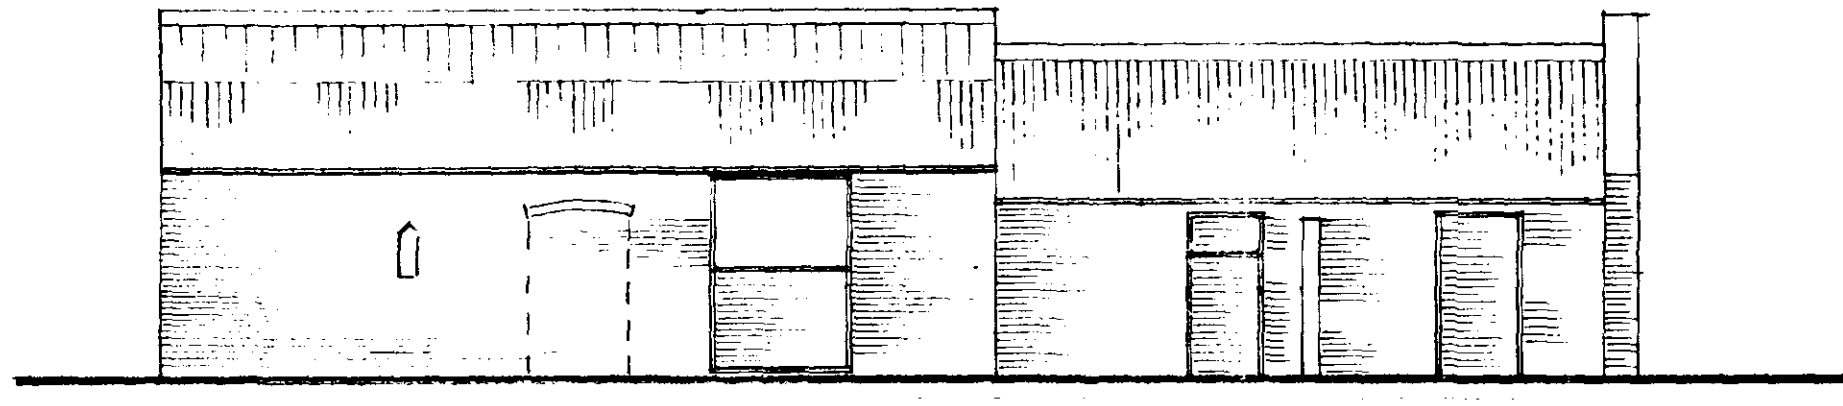


EXISTING REAR ELEVATION (D)

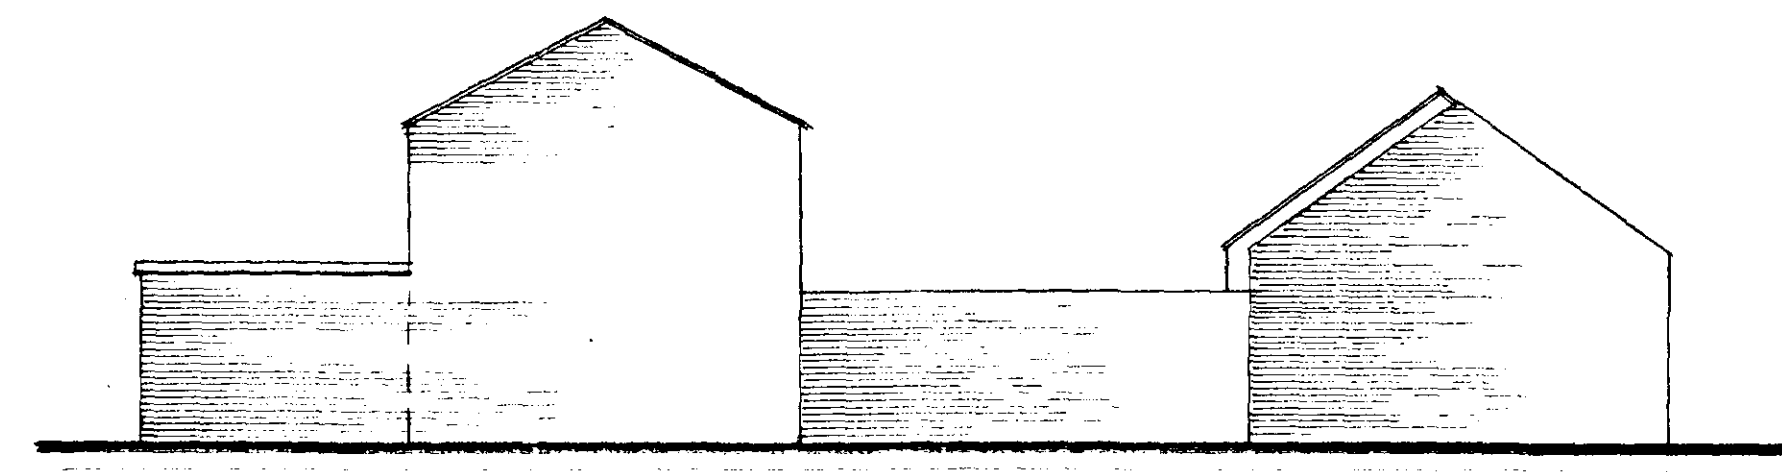


EXISTING SIDE ELEVATION (E)

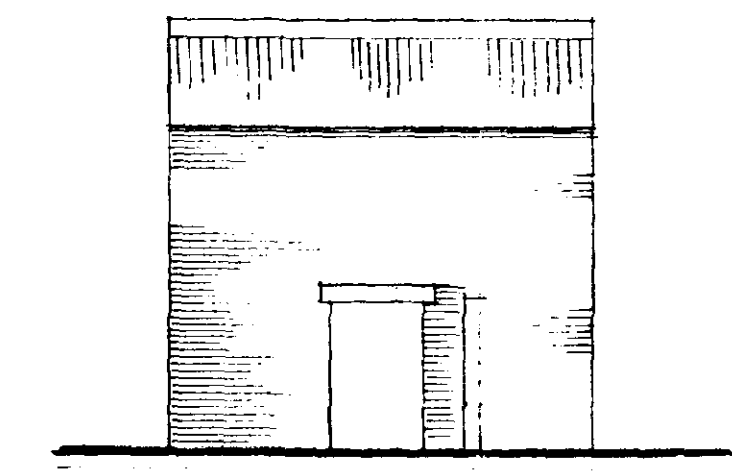

EXISTING FRONT ELEVATION (F)

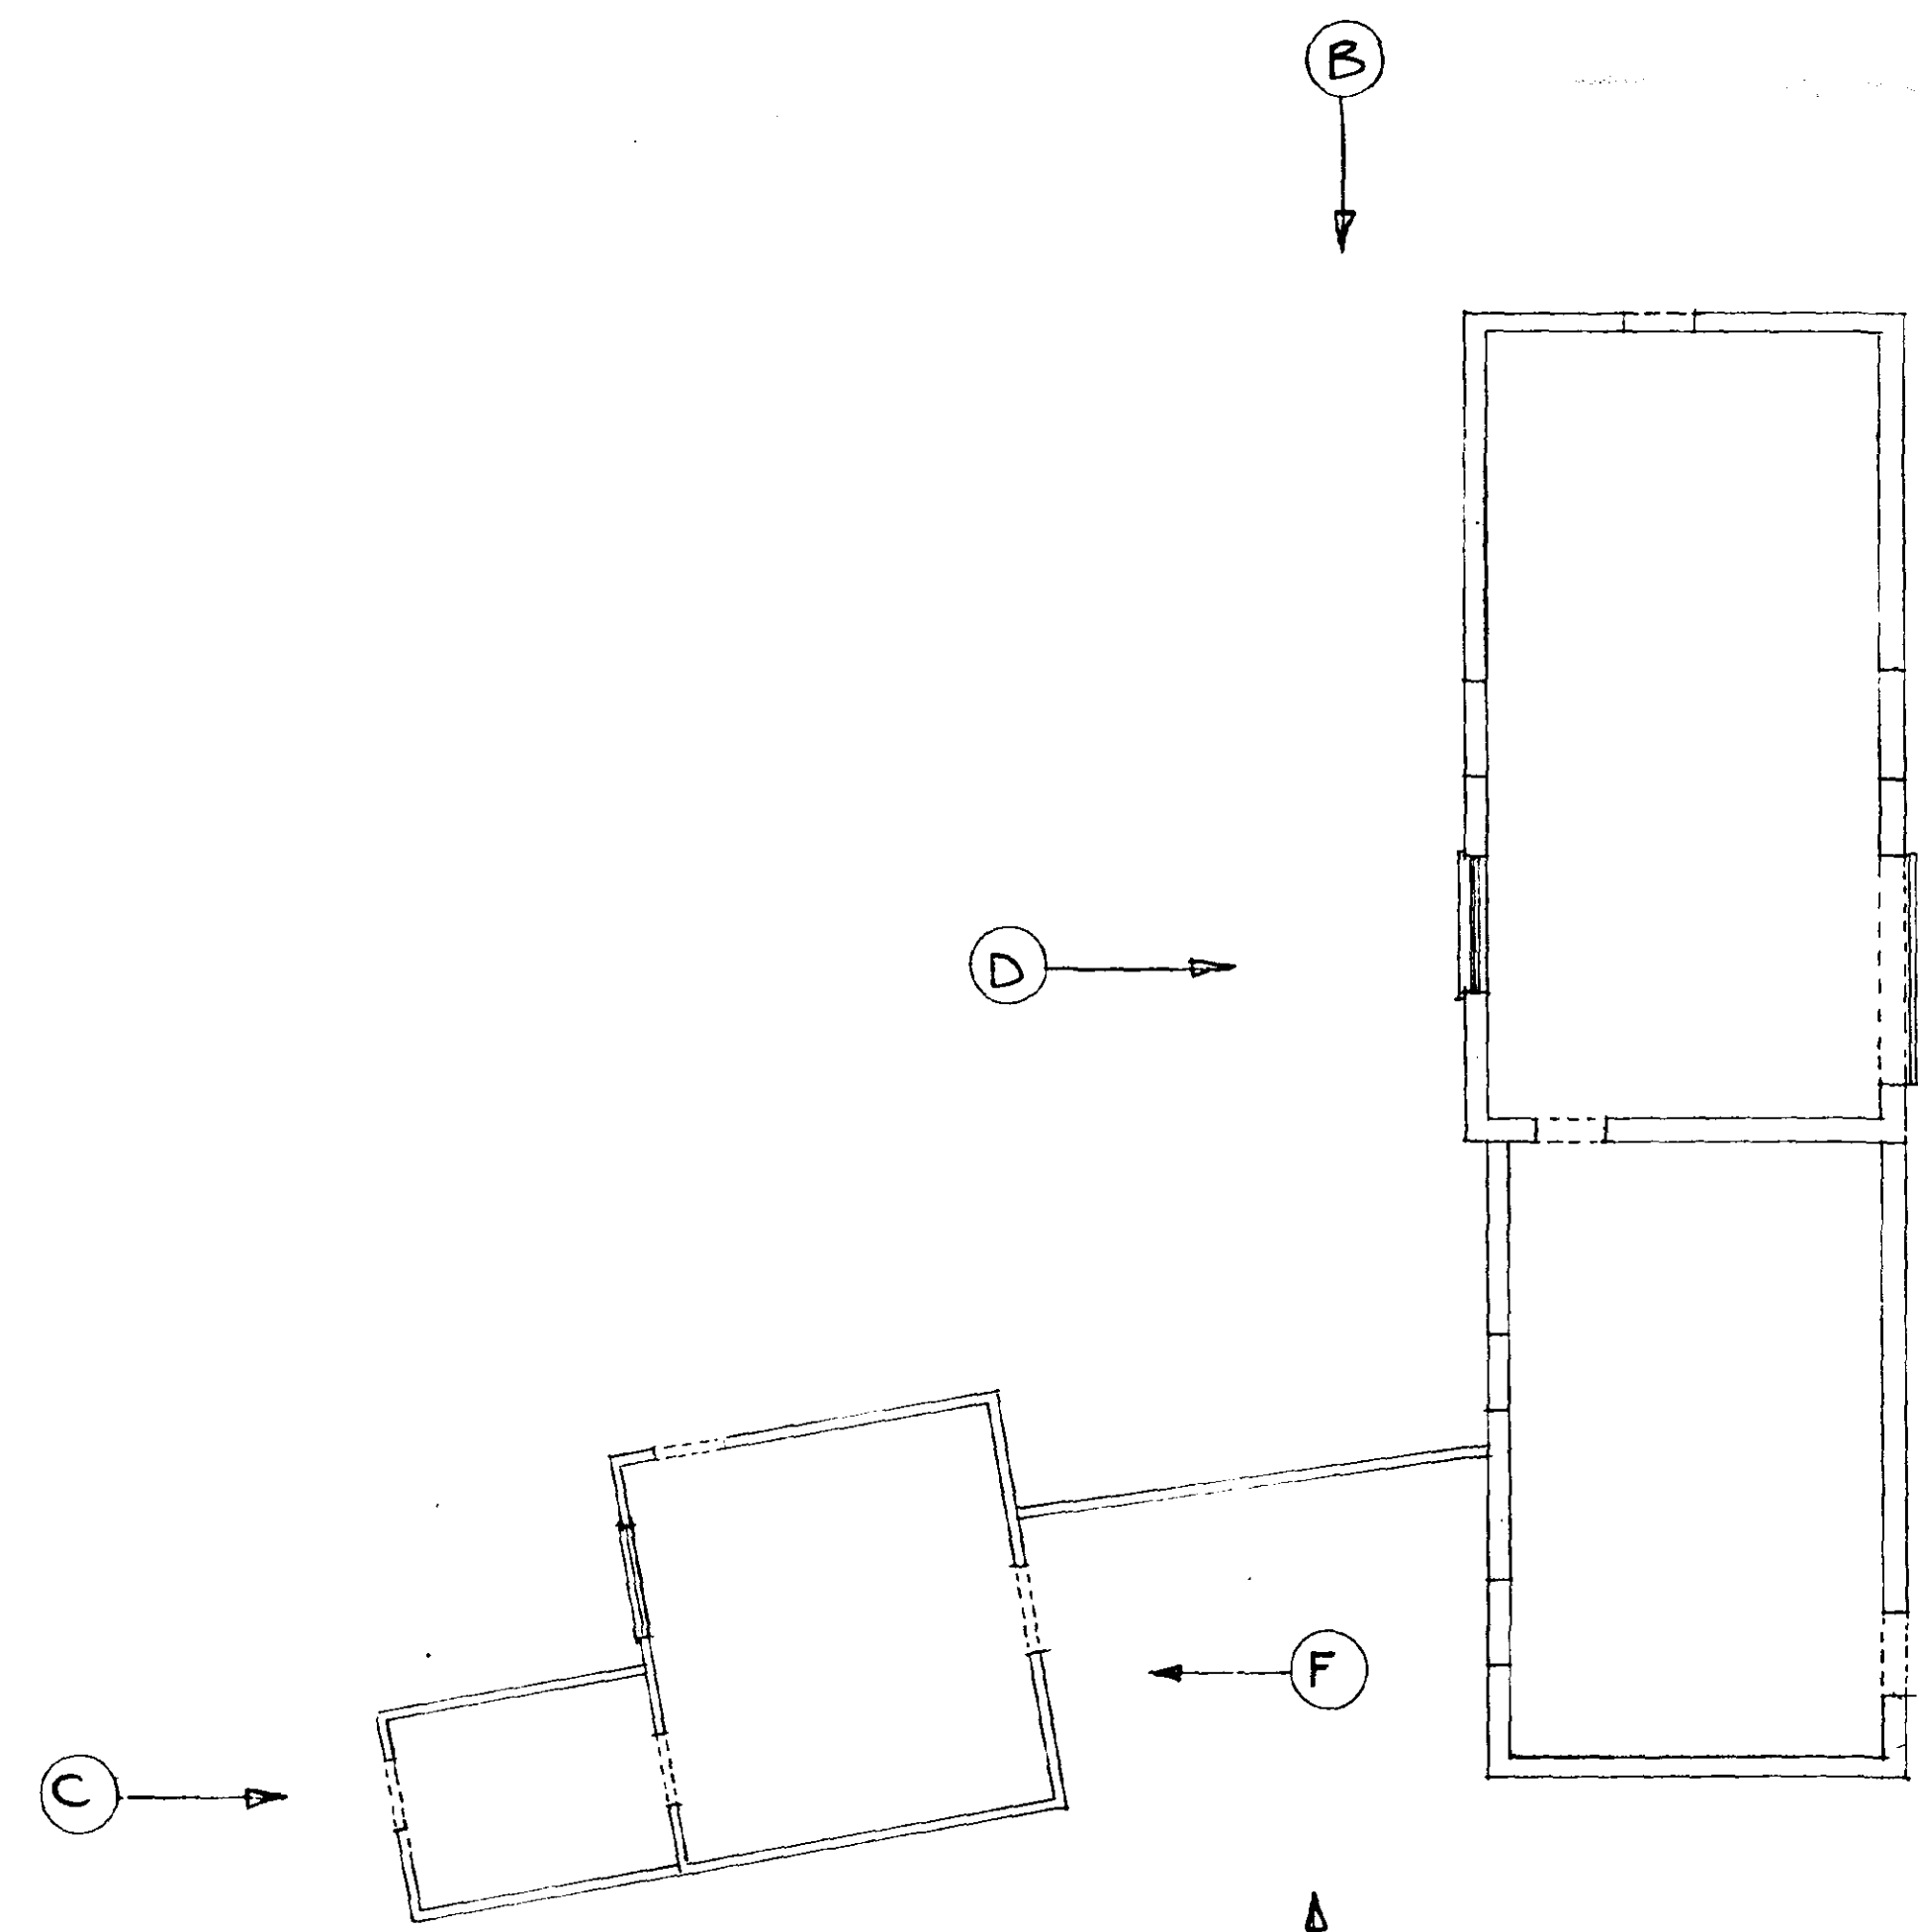

EXISTING GROUND FLOOR

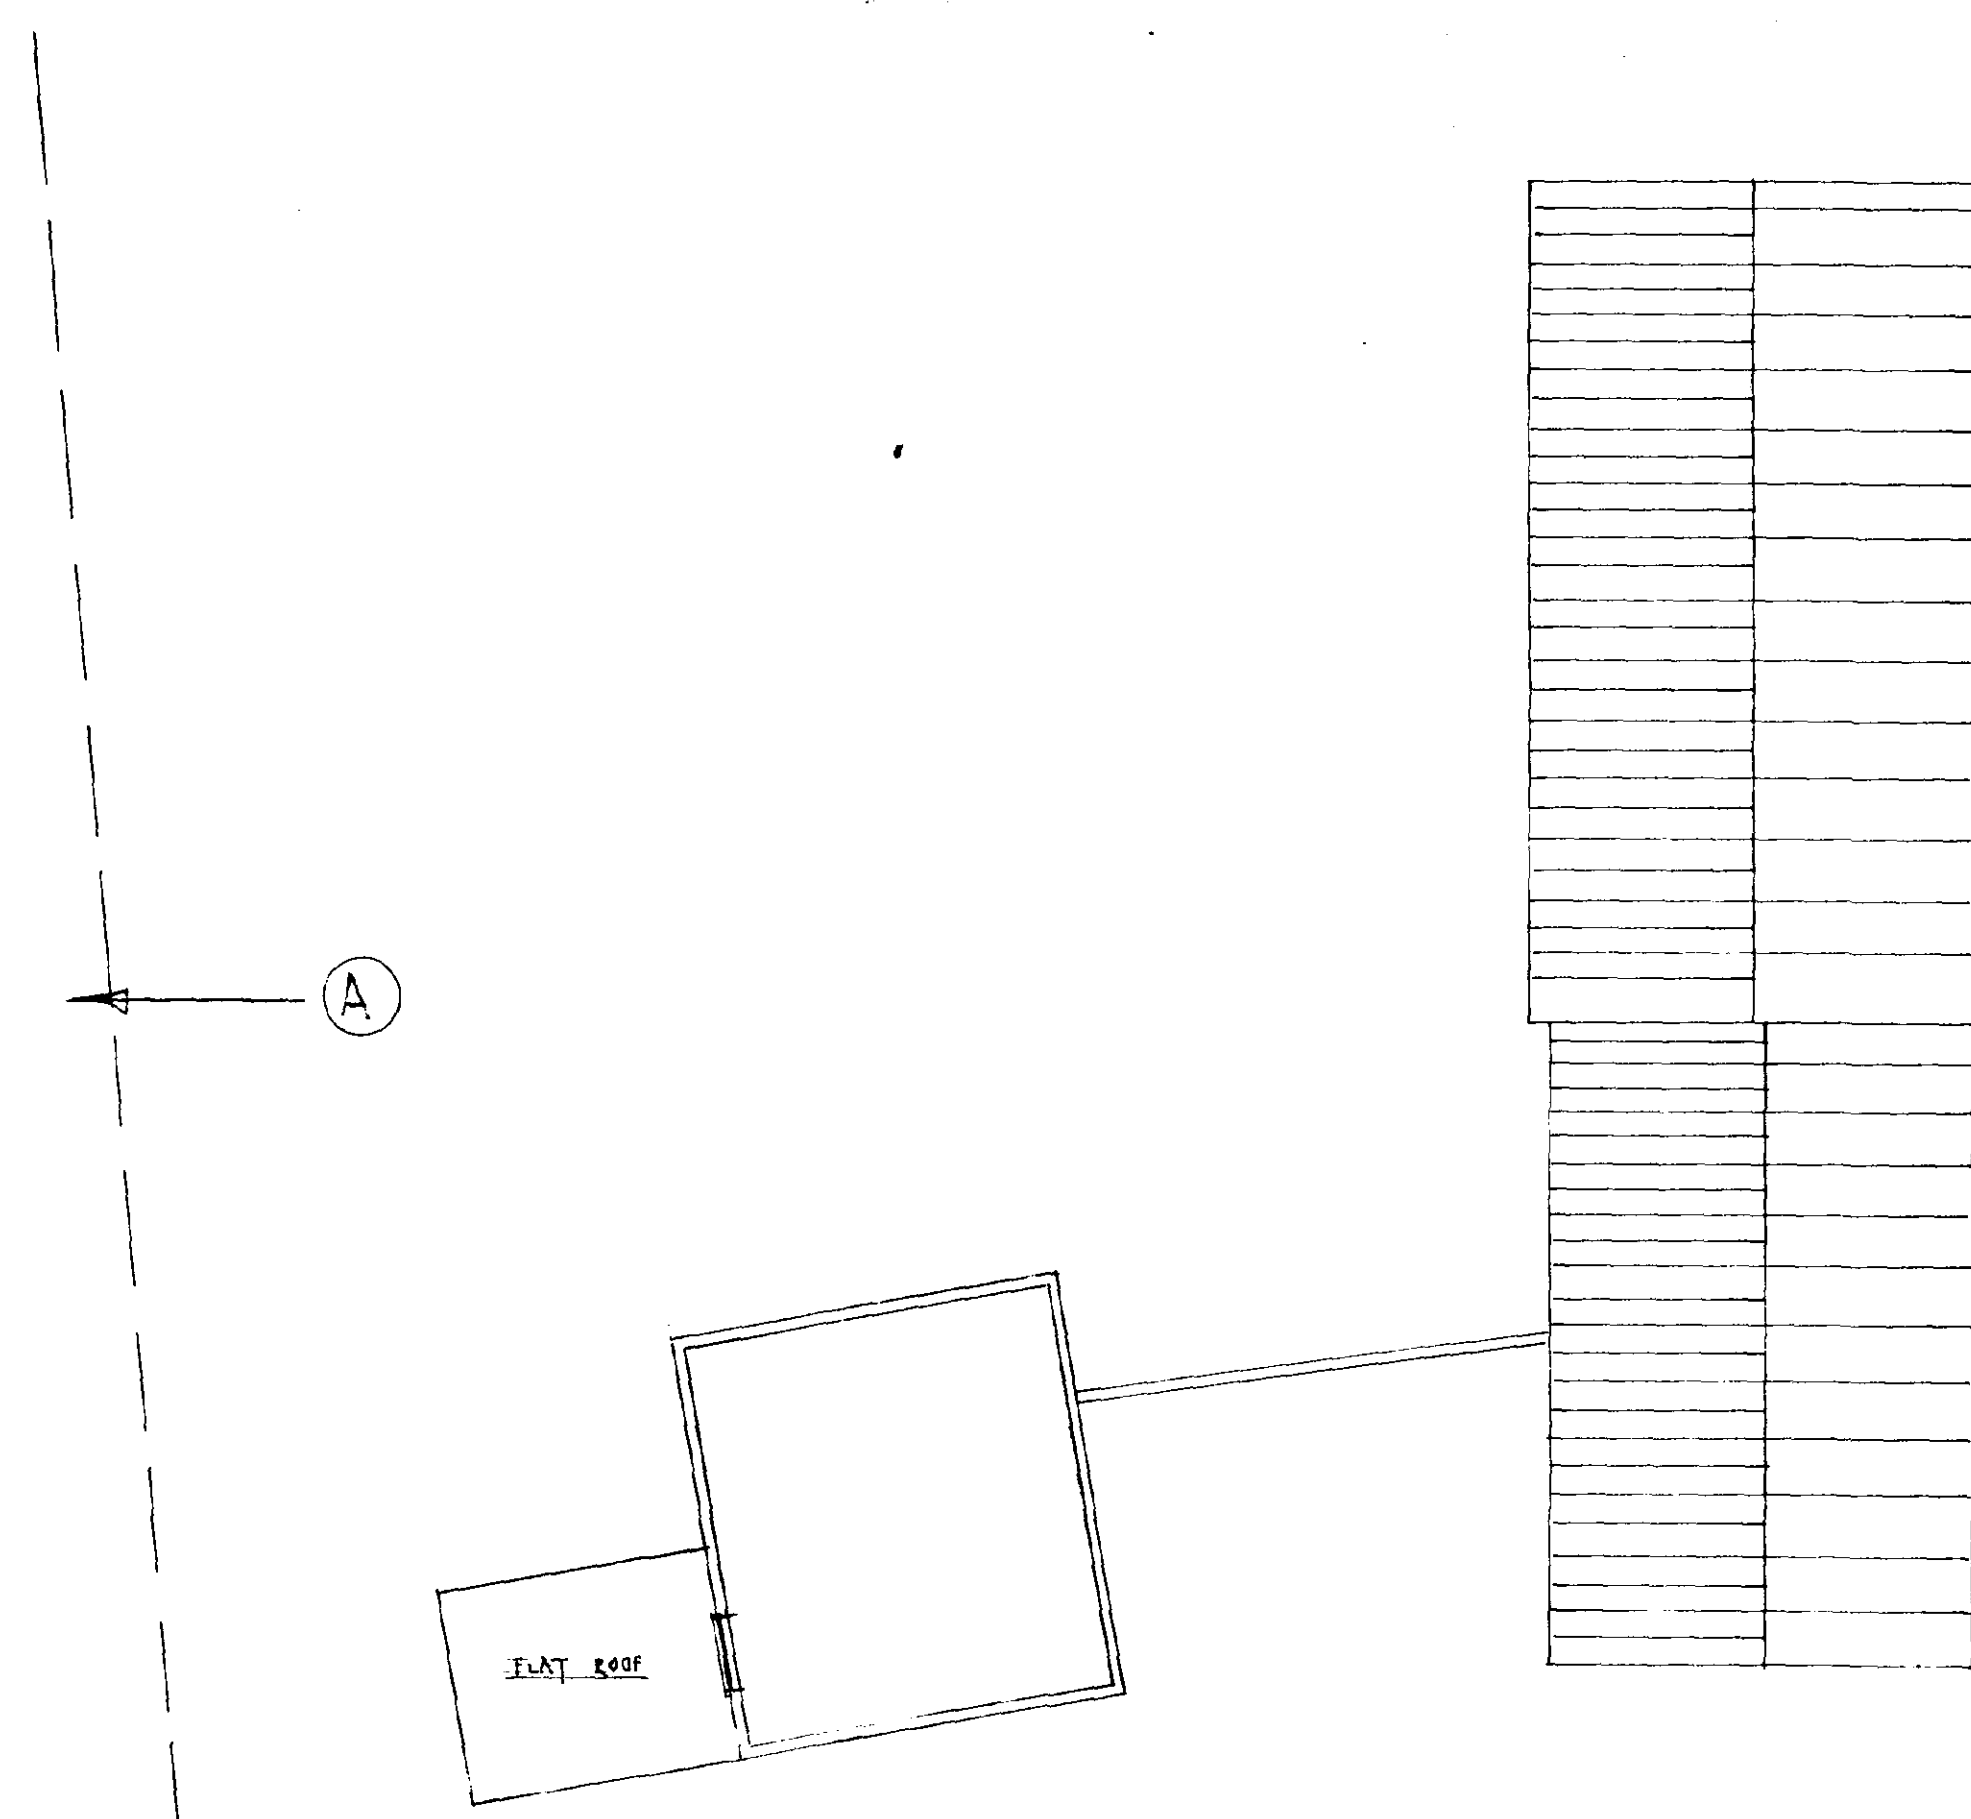

EXISTING FIRST FLOOR

DETERMINED PLAN

13 SEP 2002
674/02

Date	Revisions

DESIGN AND PLANNING CONSULTANT:
Grahame Seaton A.M.I.A.S.
Well Creek Lodge, St. Peter's Road, Upwell,
Walsby, Cambs PE14 9EJ
Telephone: (01945) 772632 Fax: (01945) 773192
Mobile: (07799) 833359

Client: M & R MARKILLIE
STONEGATE HOUSE
SEBURY


Job Title:
CHANGE OF USE OF
BARN TO DWELLING
AT THE OLD DAIRY
BROADGATE ROAD

EXISTING DETAILS


Scale: 1:100

Date: SEPT 2002 Drawn By: [Signature]


Date: 02/9/1004

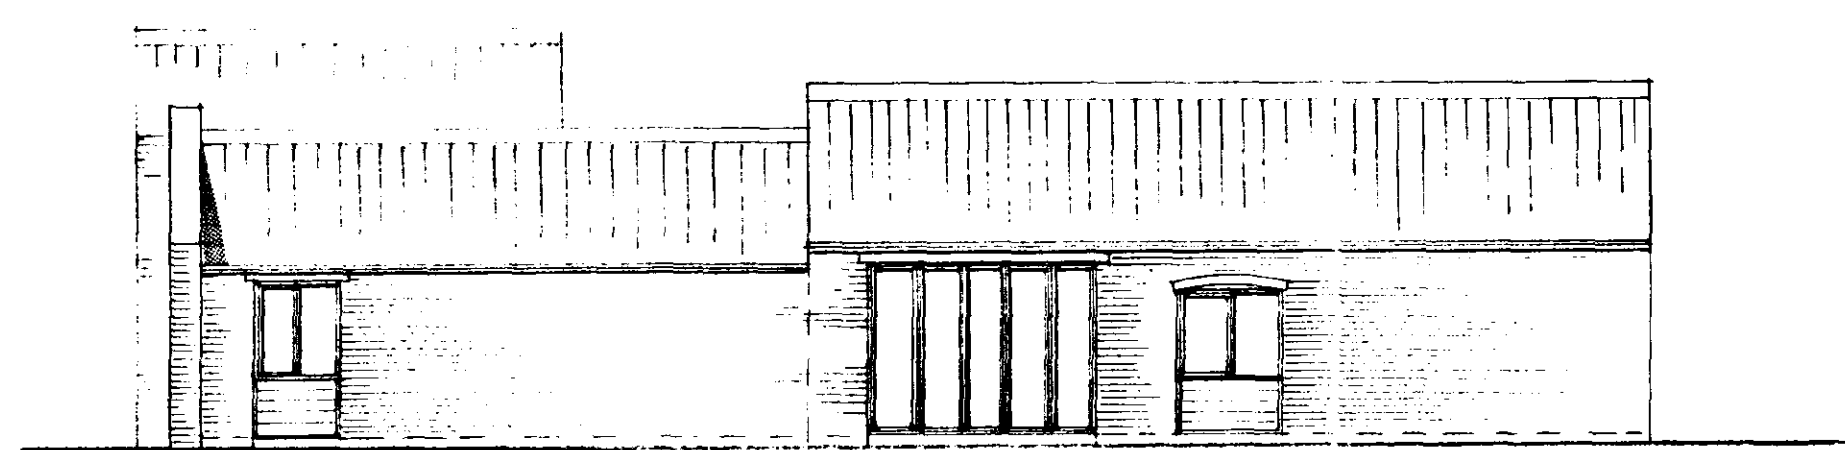


PROPOSED FRONT ELEVATION (A)

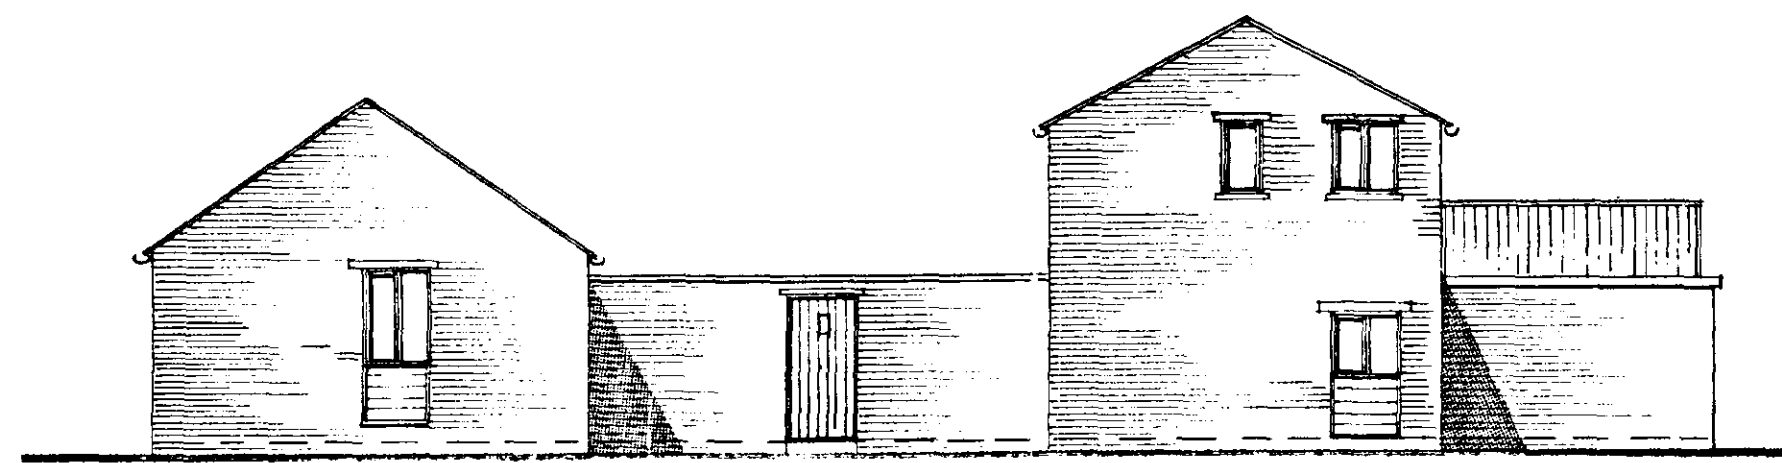


PROPOSED SIDE ELEVATION (B)

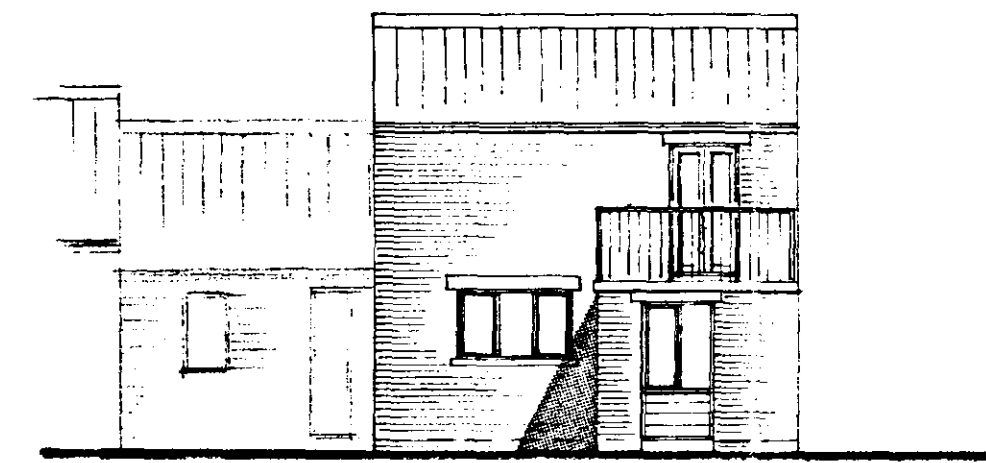


PROPOSED REAR ELEVATION (C)

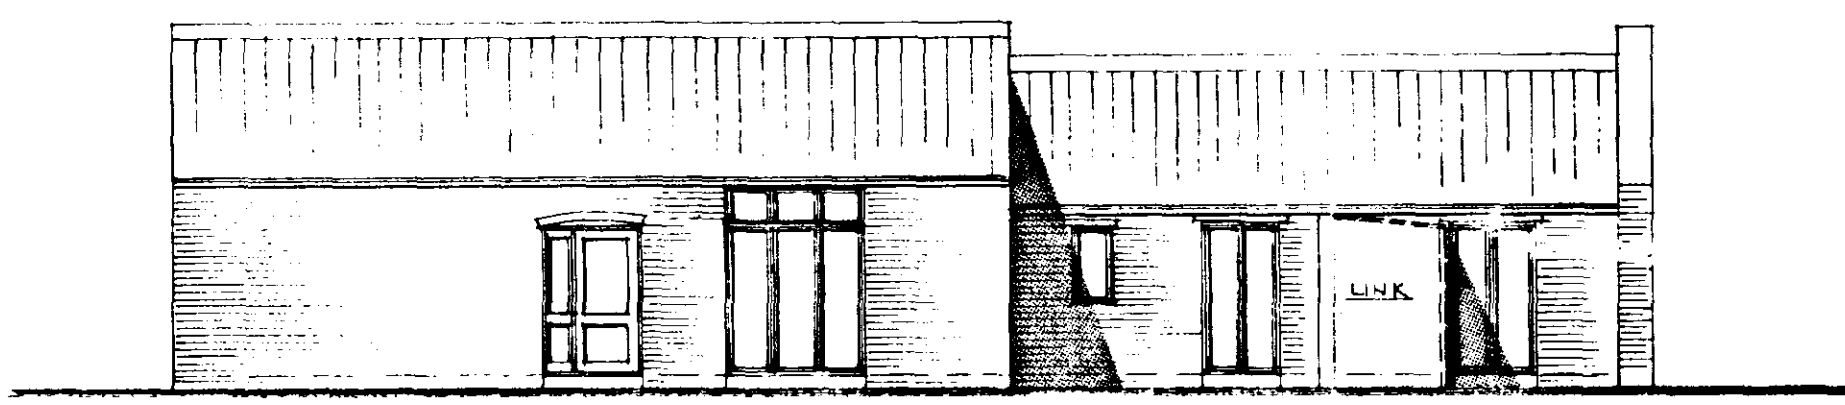


PROPOSED REAR ELEVATION (D)

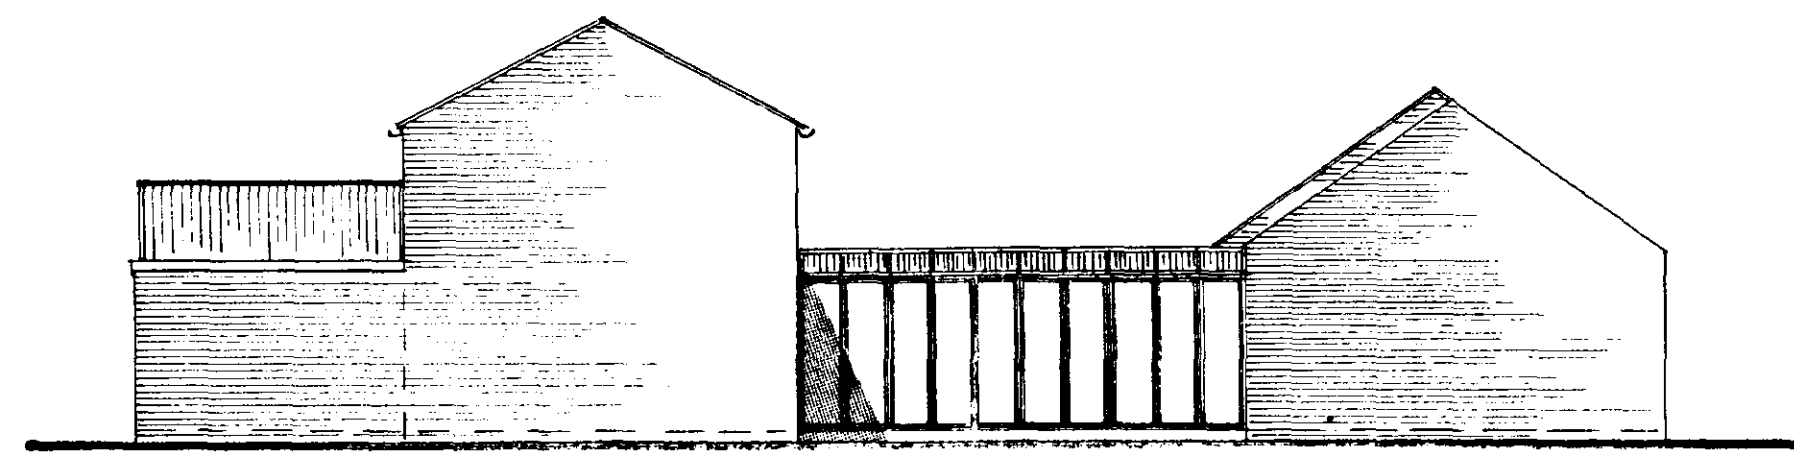


PROPOSED SIDE ELEVATION (E)

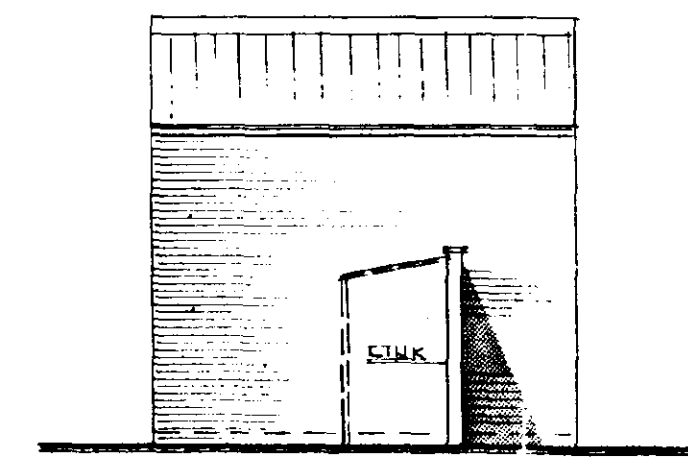


PROPOSED FRONT ELEVATION (F)

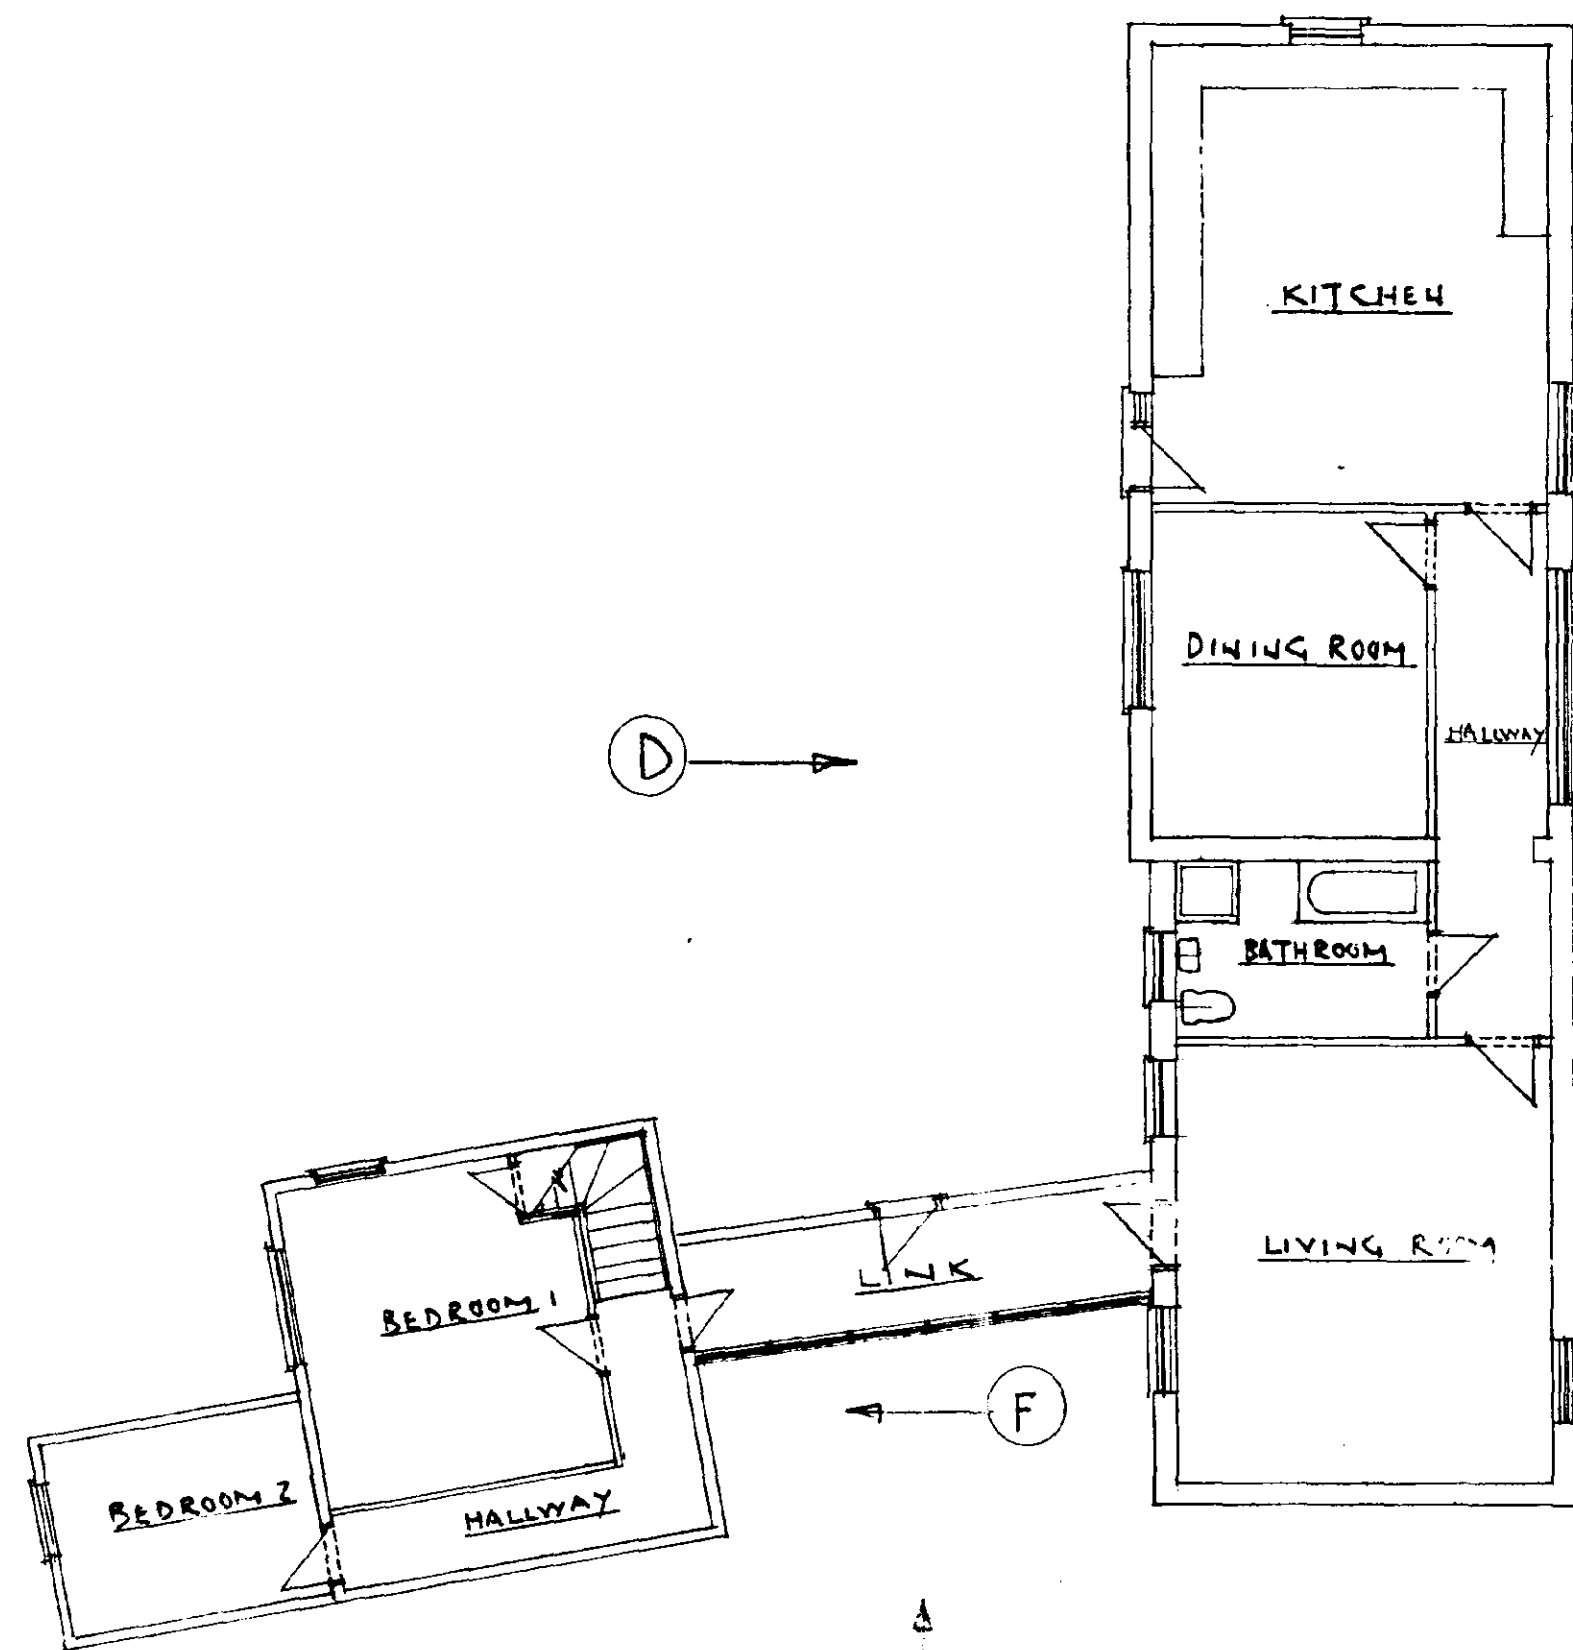

PROPOSED GROUND FLOOR

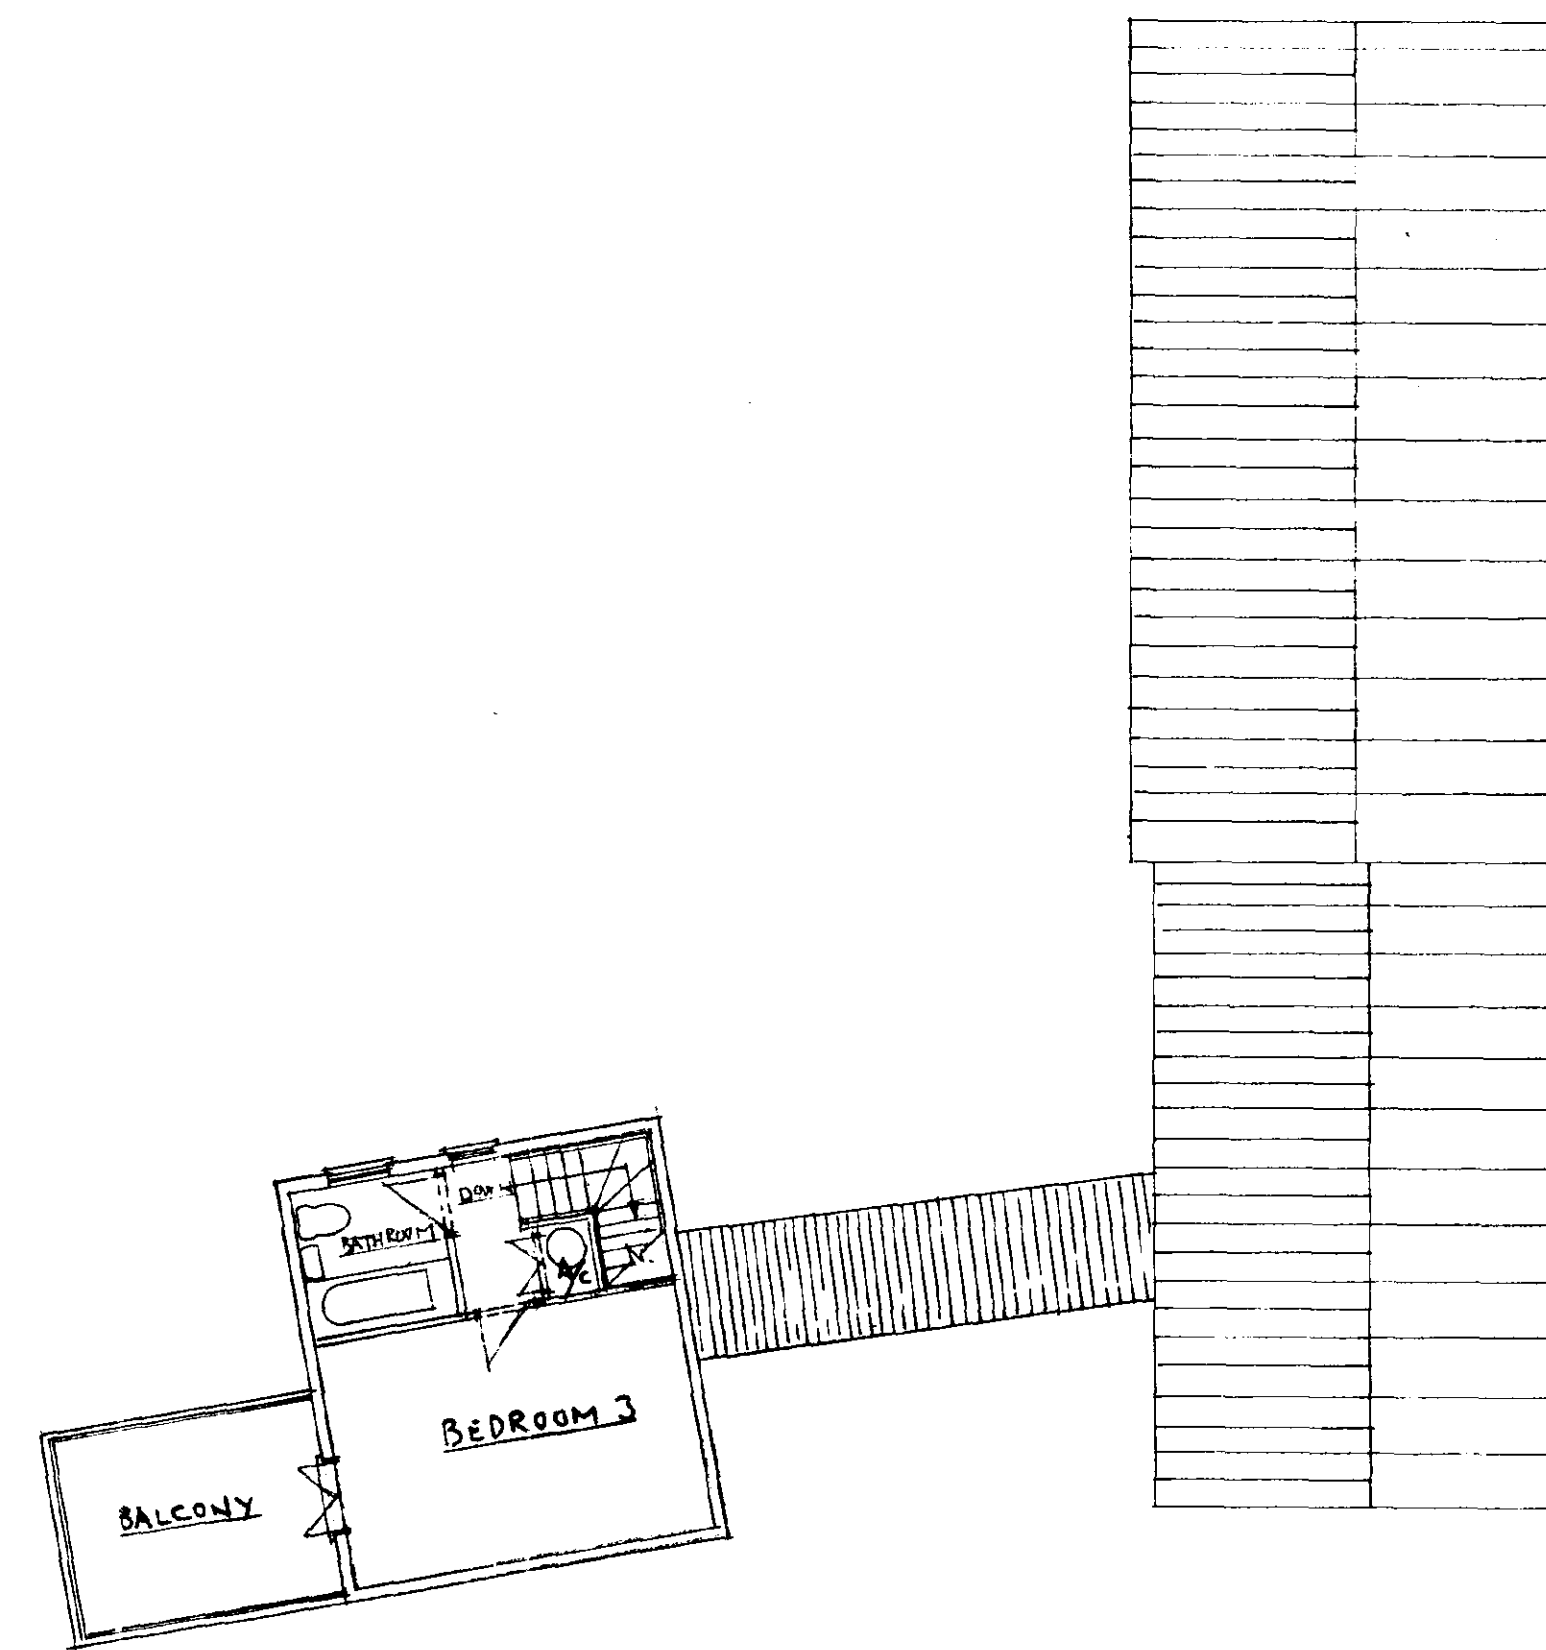

PROPOSED FIRST FLOOR

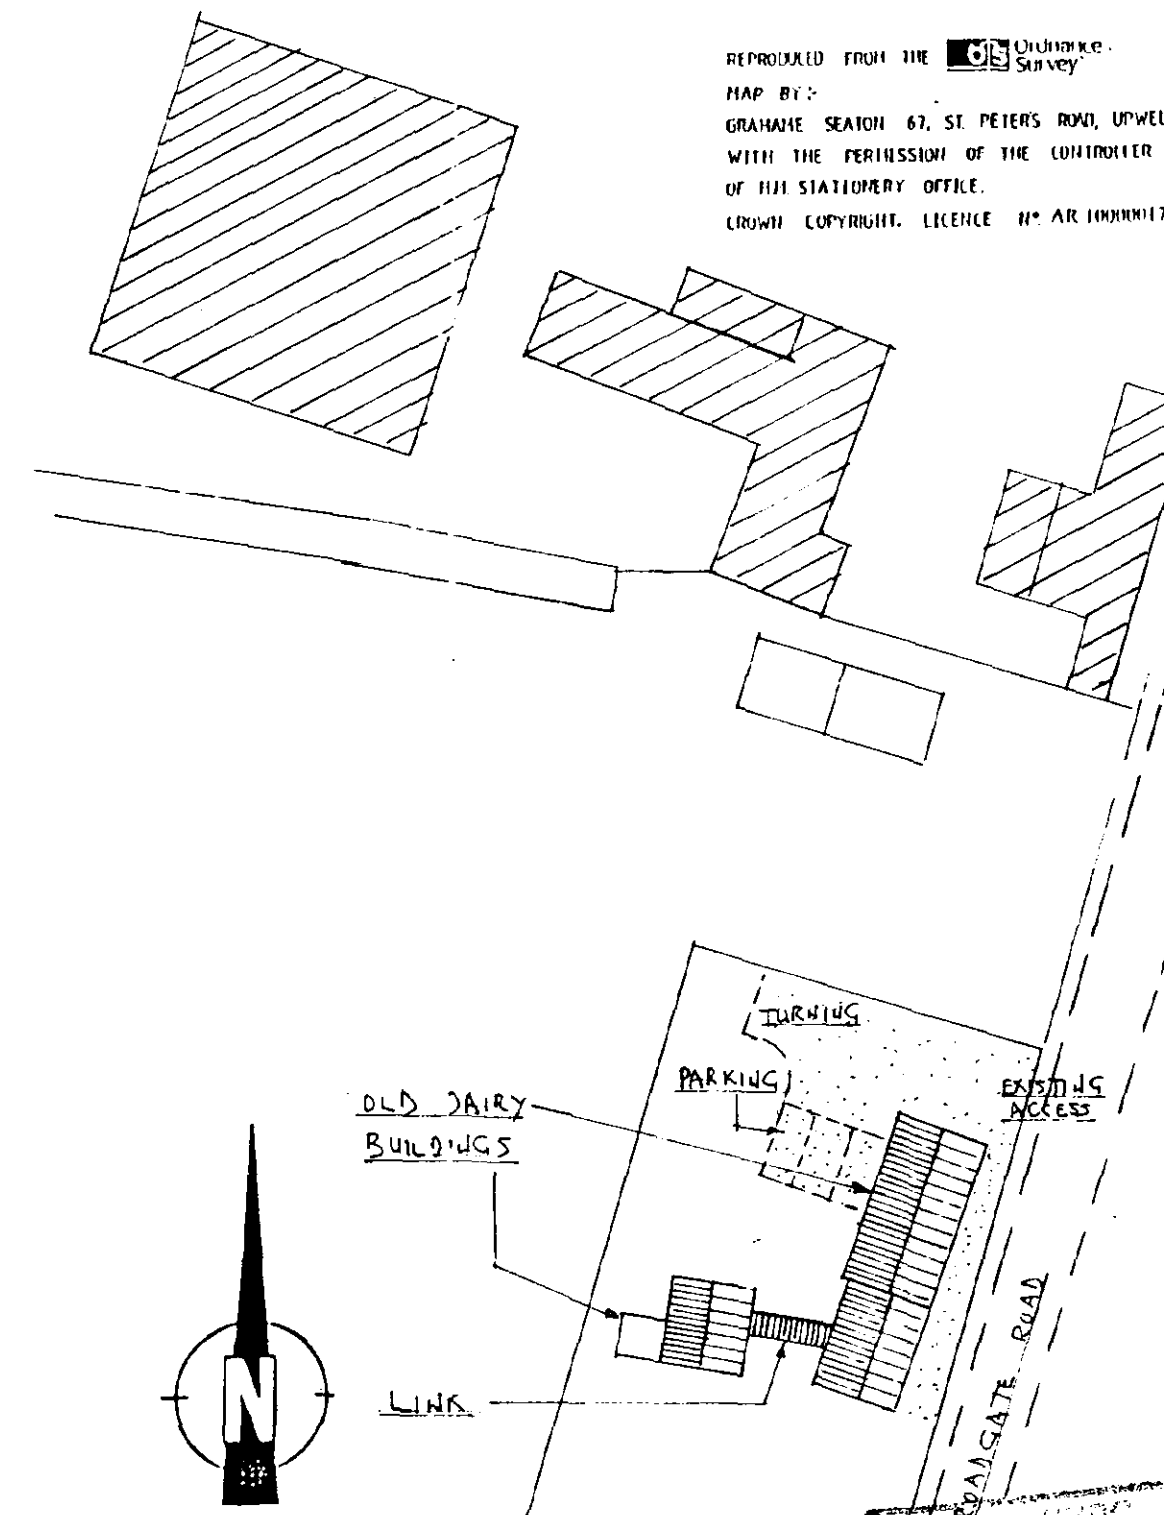

PROPOSED BLOCK PLAN
SCALE 1:500

All dimensions must be checked and scaled from this drawing.

A	Date	Revisions

DESIGN AND PLANNING CONSULTANTS
Grahame Seaton A.M.I.A.S.
Well Creek Lodge, St. Peter's Road, Upwell,
Walsingham, Cambs PE14 8EJ
Telephone: (01945) 772632 Fax: (01945) 773192
Mobile: (07799) 833359

Client
M. & R. MARKILLIE
STOUGATE HOUSE
SEDDNEY

Job Title
**CHANGE OF USE OF
BARN TO DWELLING
AT THE OLD DAIRY,
ROADGATE ROAD**

Drawing Title
**PROPOSED DETAILS
DETERMINED
PLAN**

Scale 1:100 1:500

Date SEPT 2002 Drawn by

02/9/1004/1