




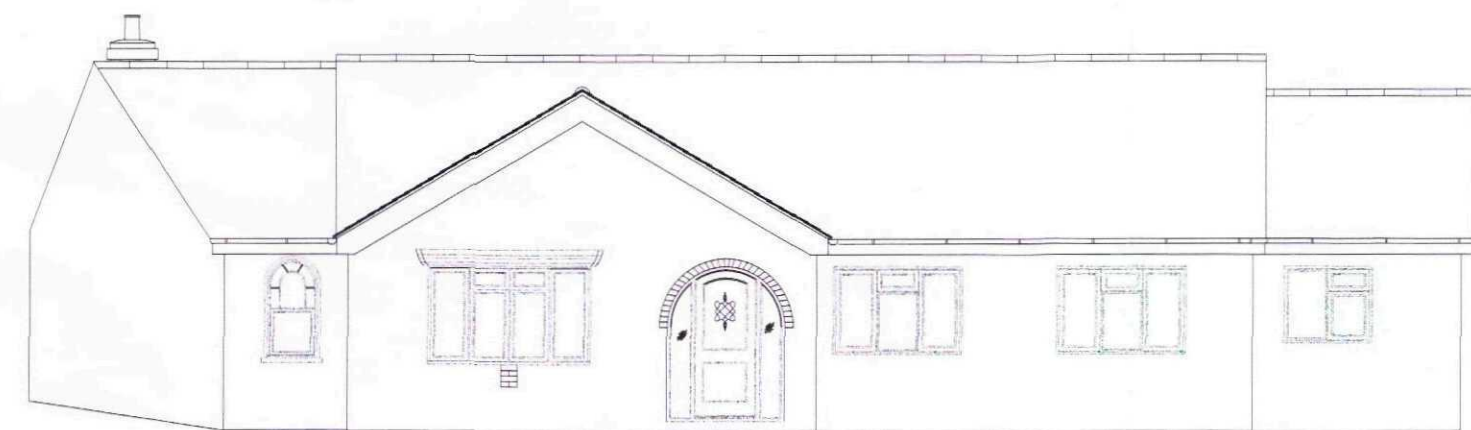


PROPOSED FRONT ELEVATION

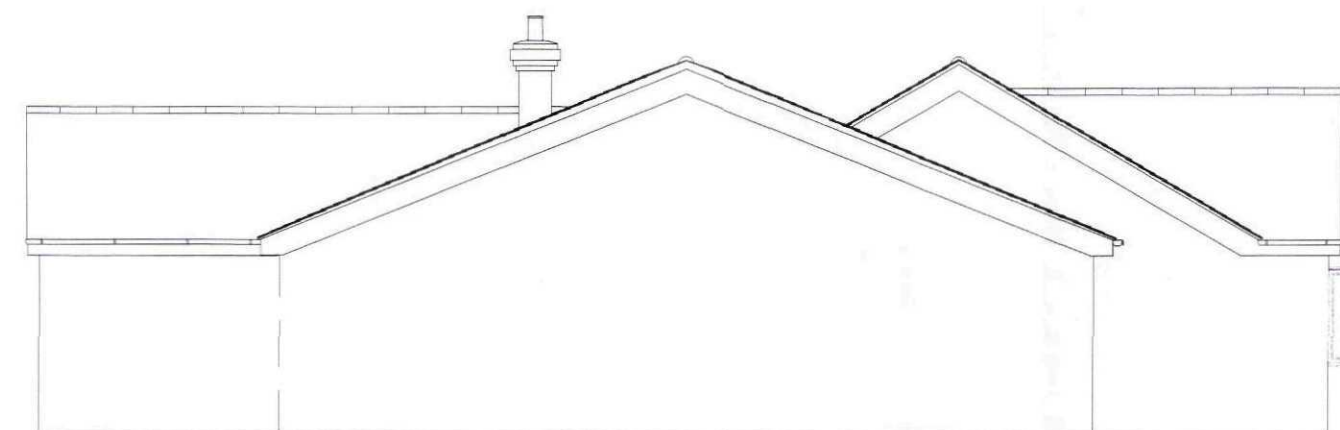


PROPOSED SIDE ELEVATION

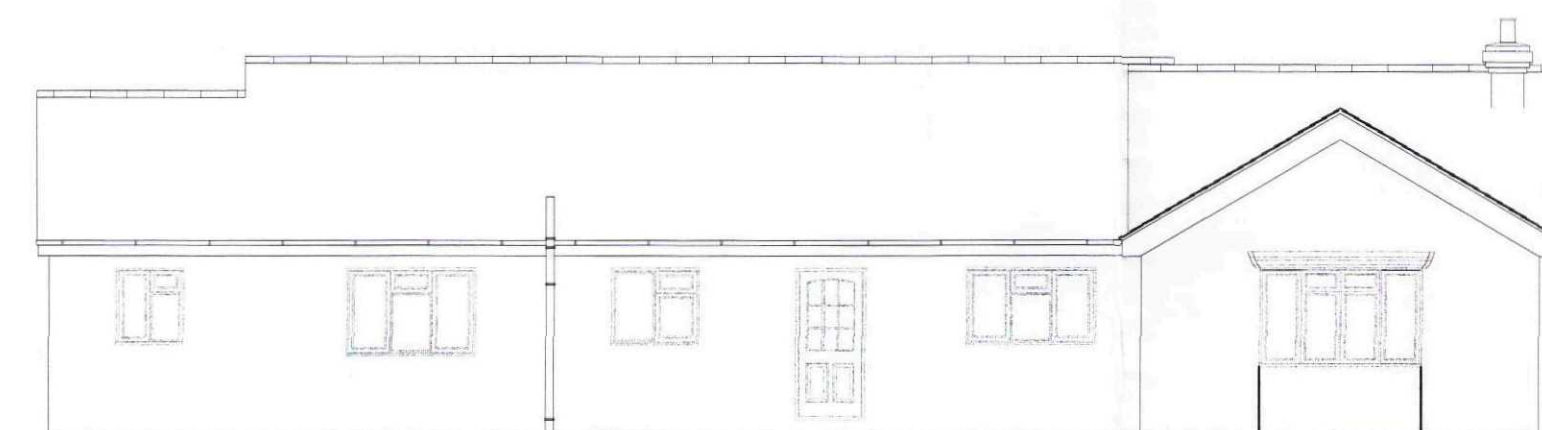

PROPOSED REAR ELEVATION



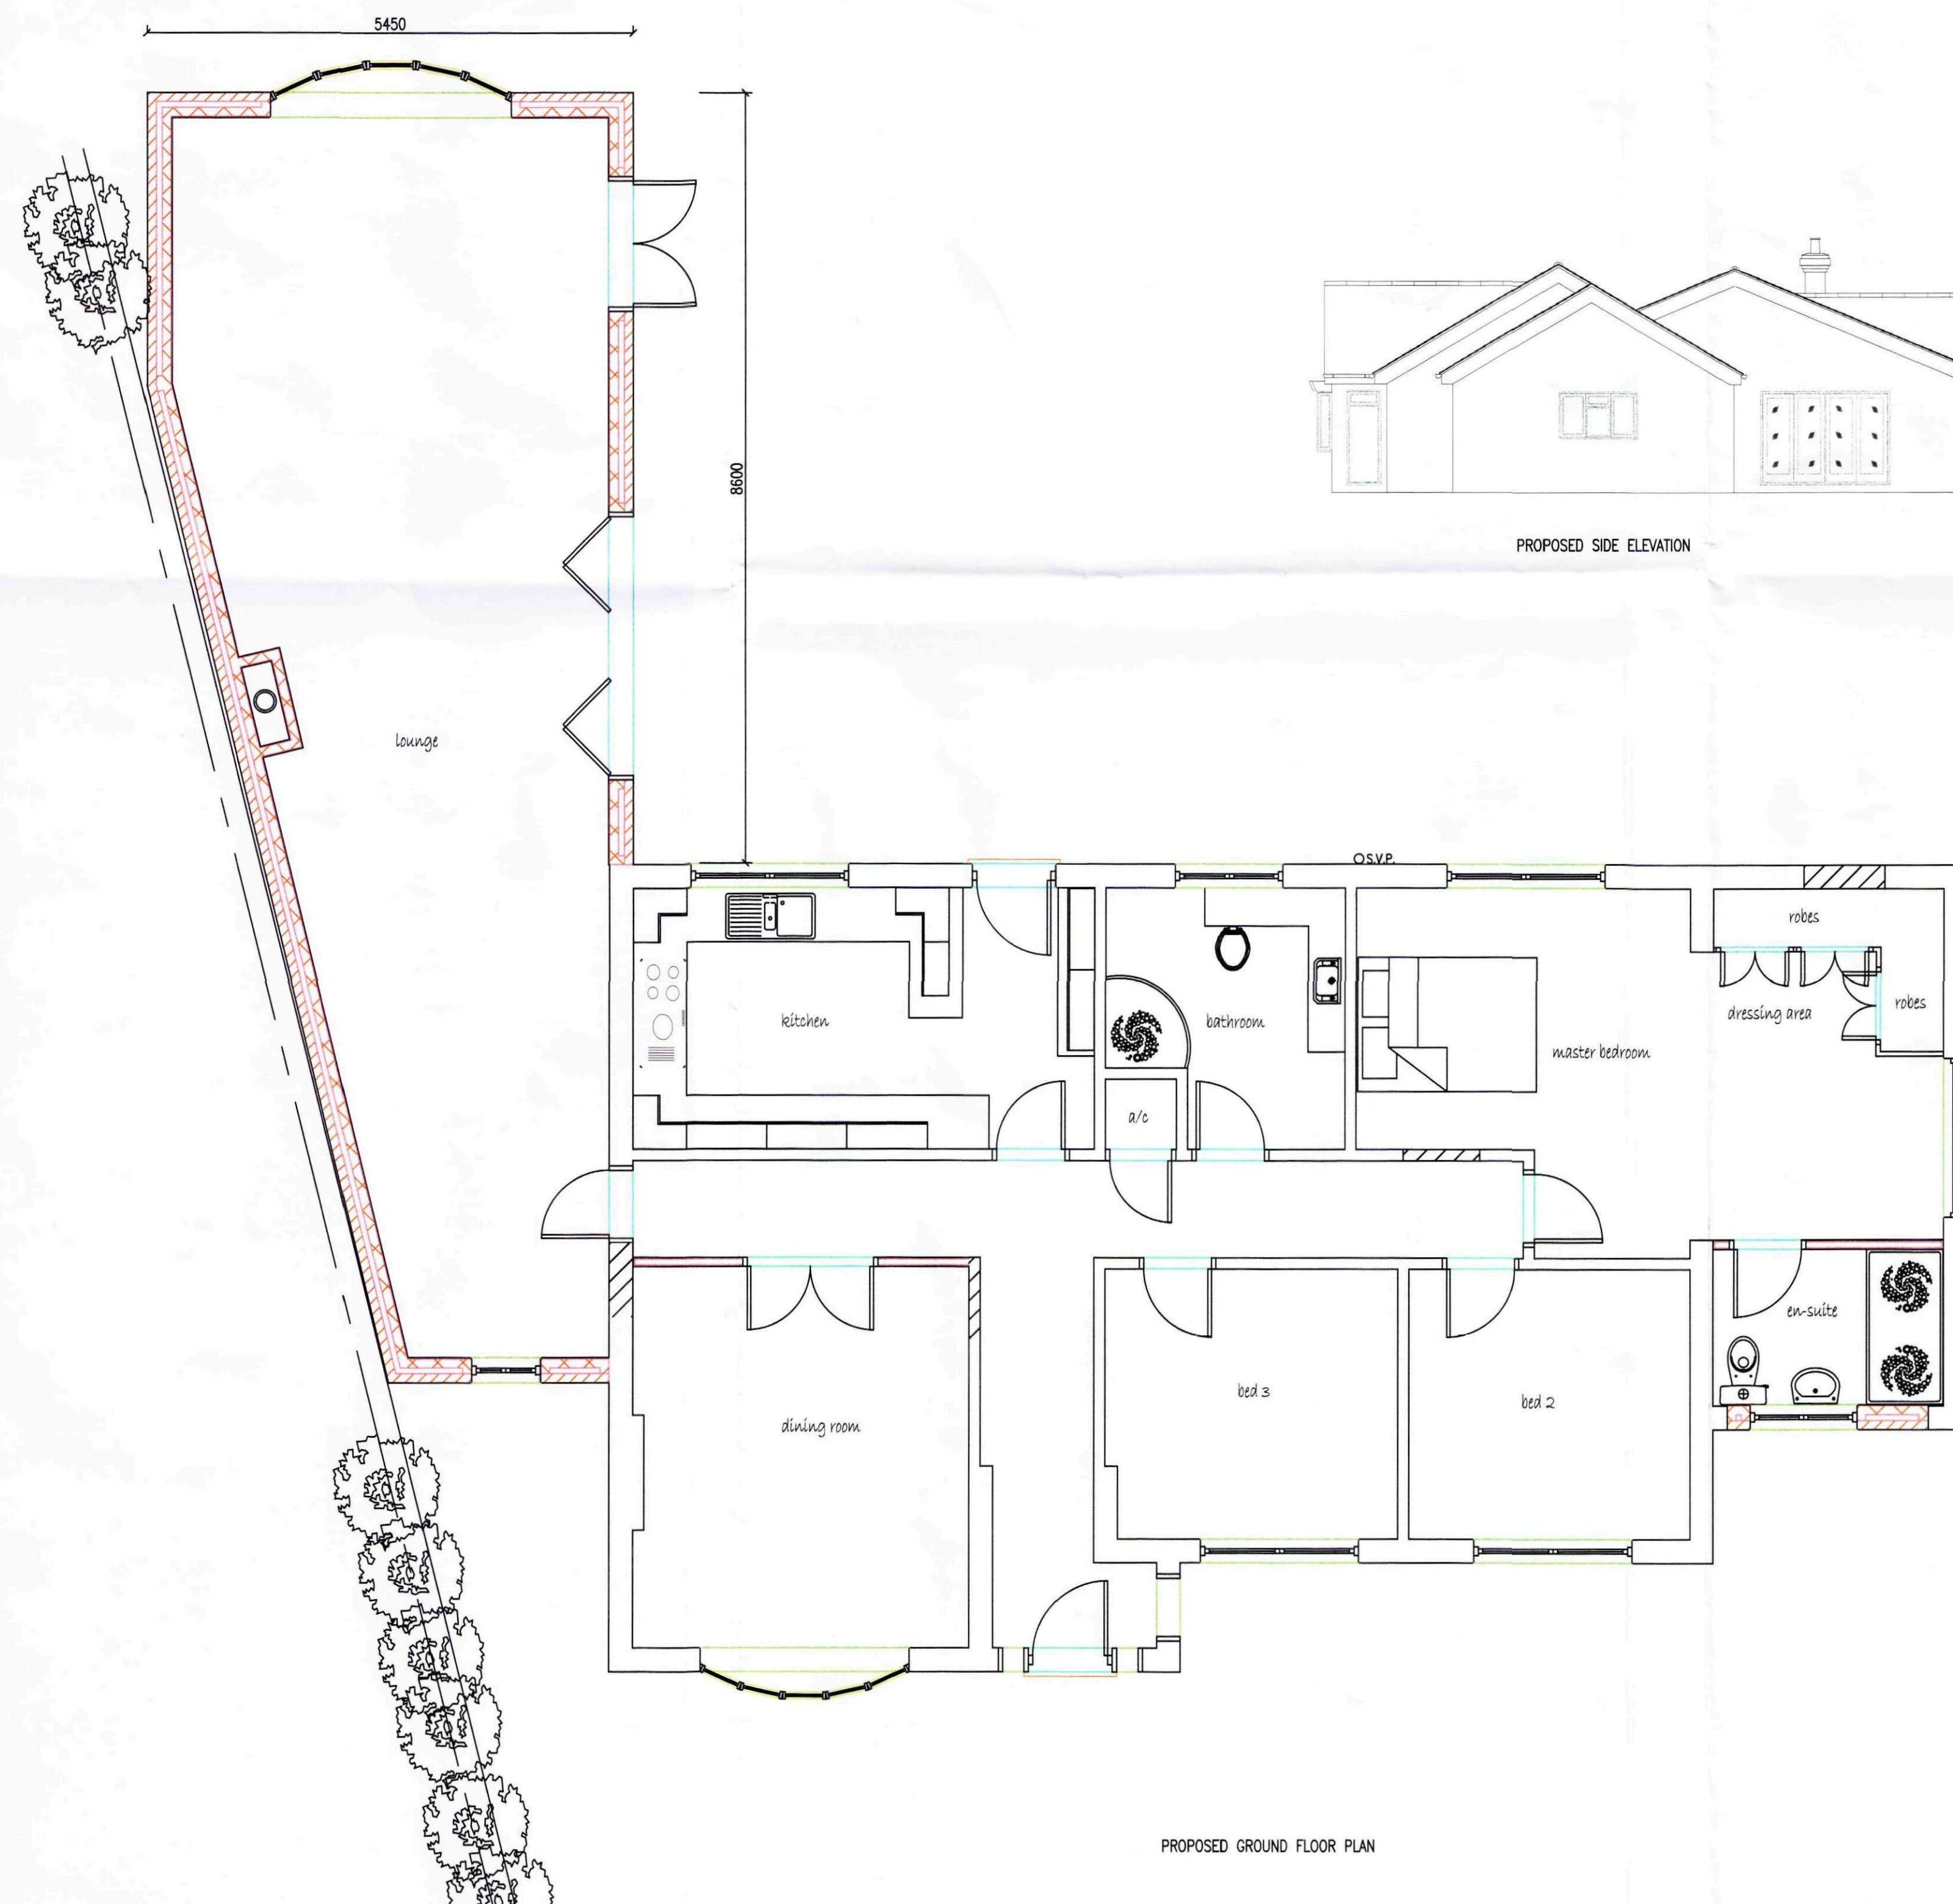


PROPOSED GROUND FLOOR PLAN

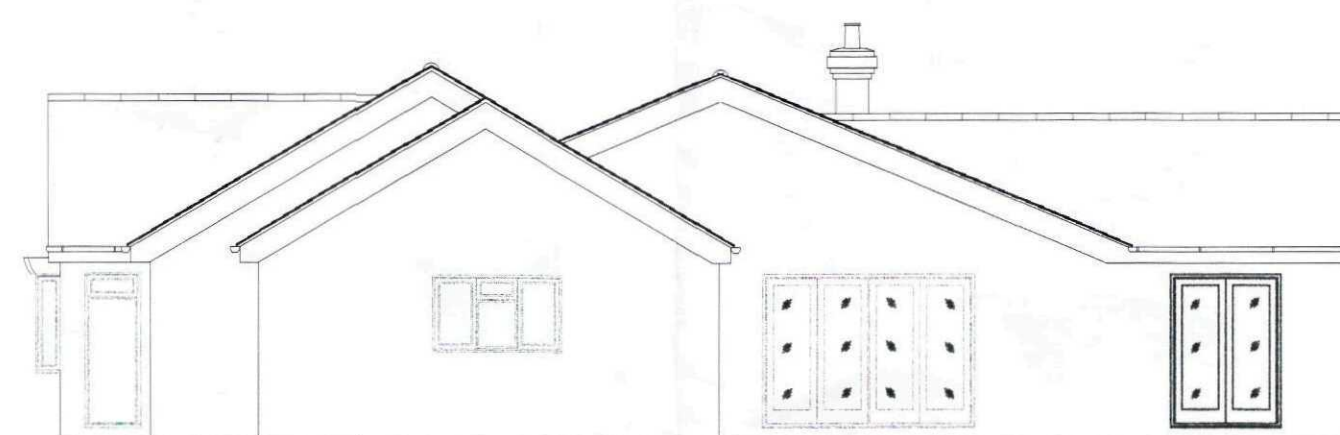


PROPOSED SIDE ELEVATION

Ref:	Revision:	Date:
WENMAN DESIGN SOLUTIONS Ltd. 2 Austendyke Road Weston Hills Spalding Lincs. PE12 6BX Tel : 01775 724171 Fax : 01775 720445 Mobile : 0784 1718457 enquiries@wenmanbuildingdesign.co.uk		
Project: PROPOSED EXTENSION		
Client: MR & MRS LEMAN 4 St. MARYS MEADOWS GEDNEY, SPALDING Lincs.		
DRAWING: DRAFT SKETCH 3		
DRAWING N°: WEN/1371/10/01		
DATE: MAY 2010		
DRAWN BY: RW		
SCALES: 1:50 1:100 1:1250		
COPIES OF THESE DRAWINGS MUST NOT BE TAKEN, TRACED OR ALTERED FOR ANY PURPOSE OTHER THAN THAT FOR WHICH THEY ARE ISSUED WITHOUT THE WRITTEN PERMISSION OF WENMAN BUILDING DESIGN. THESE DRAWINGS ARE PRODUCED ONLY FOR THE PURPOSE OF OBTAINING PLANNING OR BUILDING REGULATIONS APPROVAL AND DO NOT CONSTITUTE A FULL SPECIFICATION FOR THE PROPOSED WORKS AND MAY NOT BE USED FOR ANY OTHER PURPOSE.		
IF THE WORK IS TO BE CONSTRUCTED IN ACCORDANCE WITH THE DRAWINGS, THE BUILDING CONTRACTOR SHALL BE RESPONSIBLE FOR OBTAINING ALL NECESSARY APPROVALS AND FOR THE PROTECTION OF THE WORKS. THE BUILDING CONTRACTOR SHALL BE RESPONSIBLE FOR THE PROTECTION OF THE WORKS AND FOR THE PROTECTION OF THE WORKS. THE BUILDING CONTRACTOR SHALL BE RESPONSIBLE FOR THE PROTECTION OF THE WORKS AND FOR THE PROTECTION OF THE WORKS.		

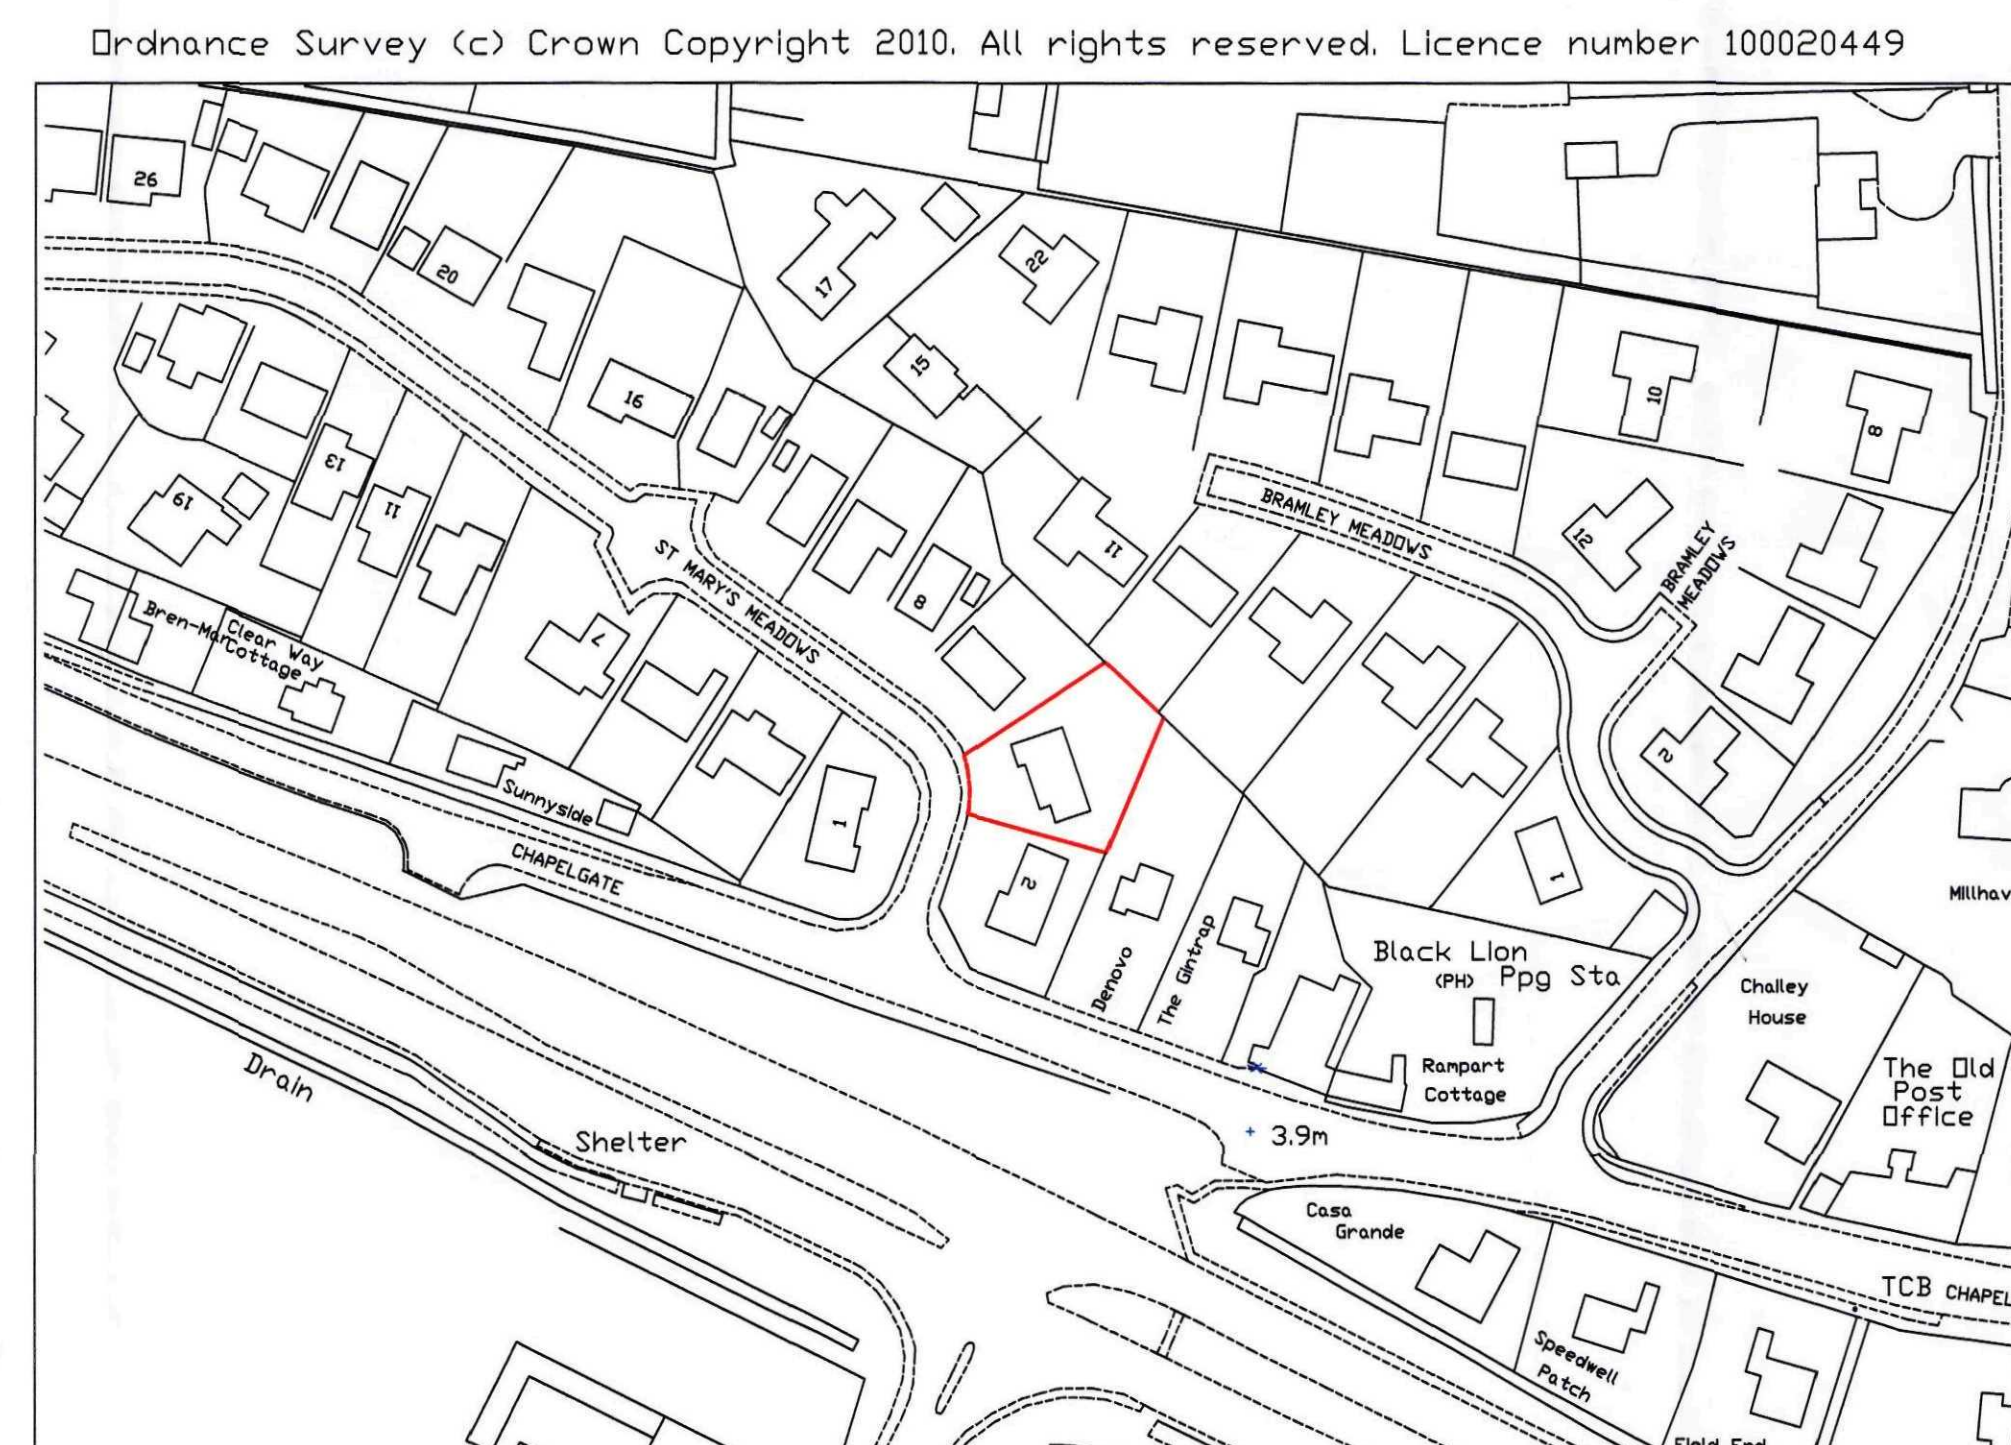  

Ref:	Revision:	Date:
------	-----------	-------

2 Austendyke Road
Weston Hills
Spalding
Lincs. PE12 6BX
Tel : 01775 724171
Fax : 01775 720445
Mobile : 0784 1718
enquiries@wenman

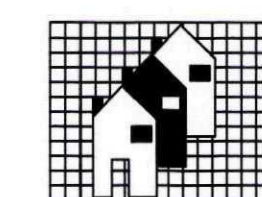

Project:

PROPOSED EXTENSION

Client: MR & MRS LEMAN
4 St. MARYS MEADOWS
GEDNEY, SPALDING
LINCS.

DRAWING: ☐ EXISTING FLOOR PLANS
☐ EXISTING ELEVATIONS

SMDC
Planning & Development

20 AUG 2010

Ref: 069

DRAWING N°:
WEN/1371/10/00

DATE: MAY 2010

DRAWN BY: RW

SCALES:
1:50 1:100 1:1250

[illegible]

HEALTH & SAFETY
The client is to ensure that the appointed contractor is familiar with and complies with Health & Safety for Building Sites and Work Places.