



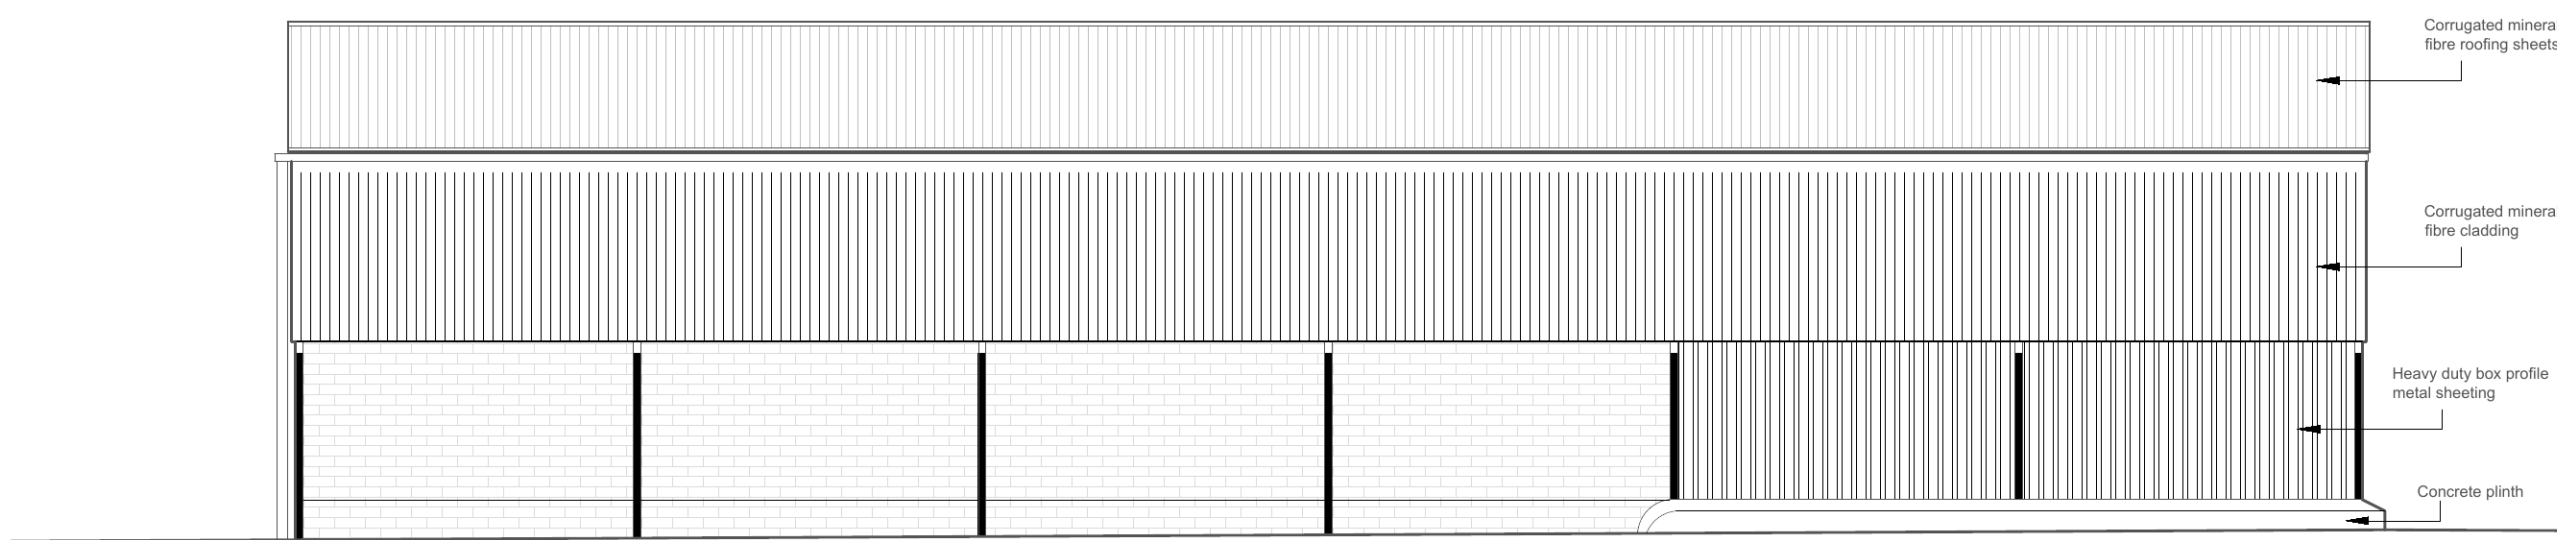


North East Elevation

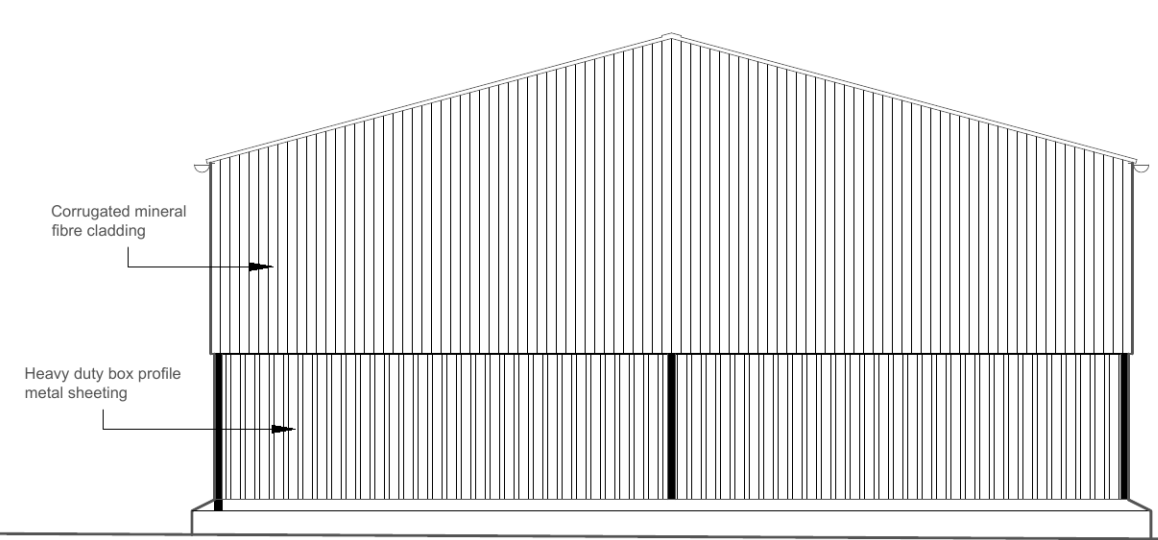



North West Elevation




South West Elevation

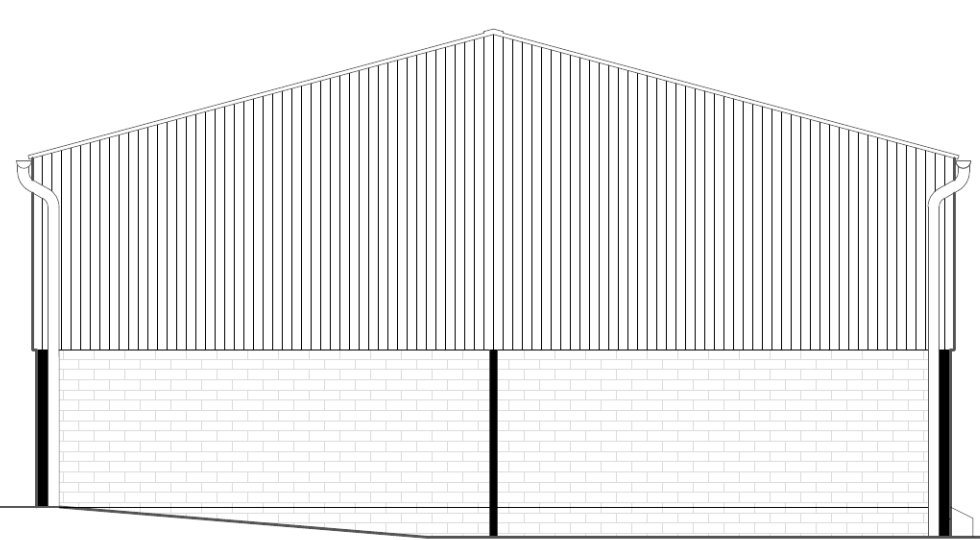

South East Elevation

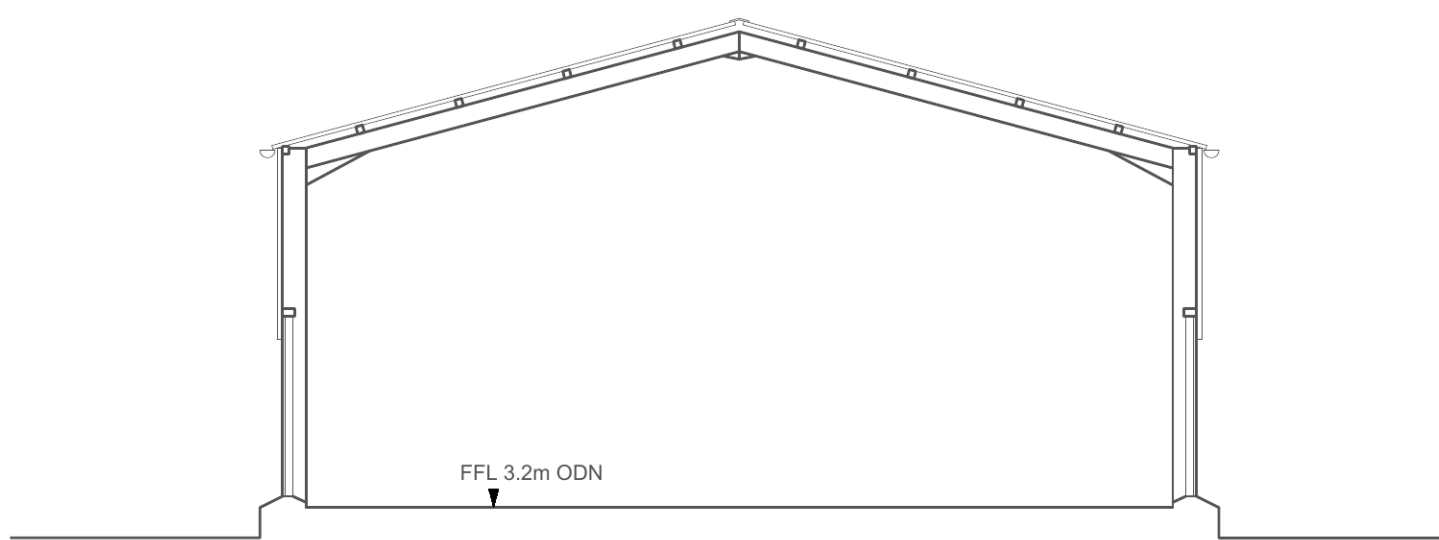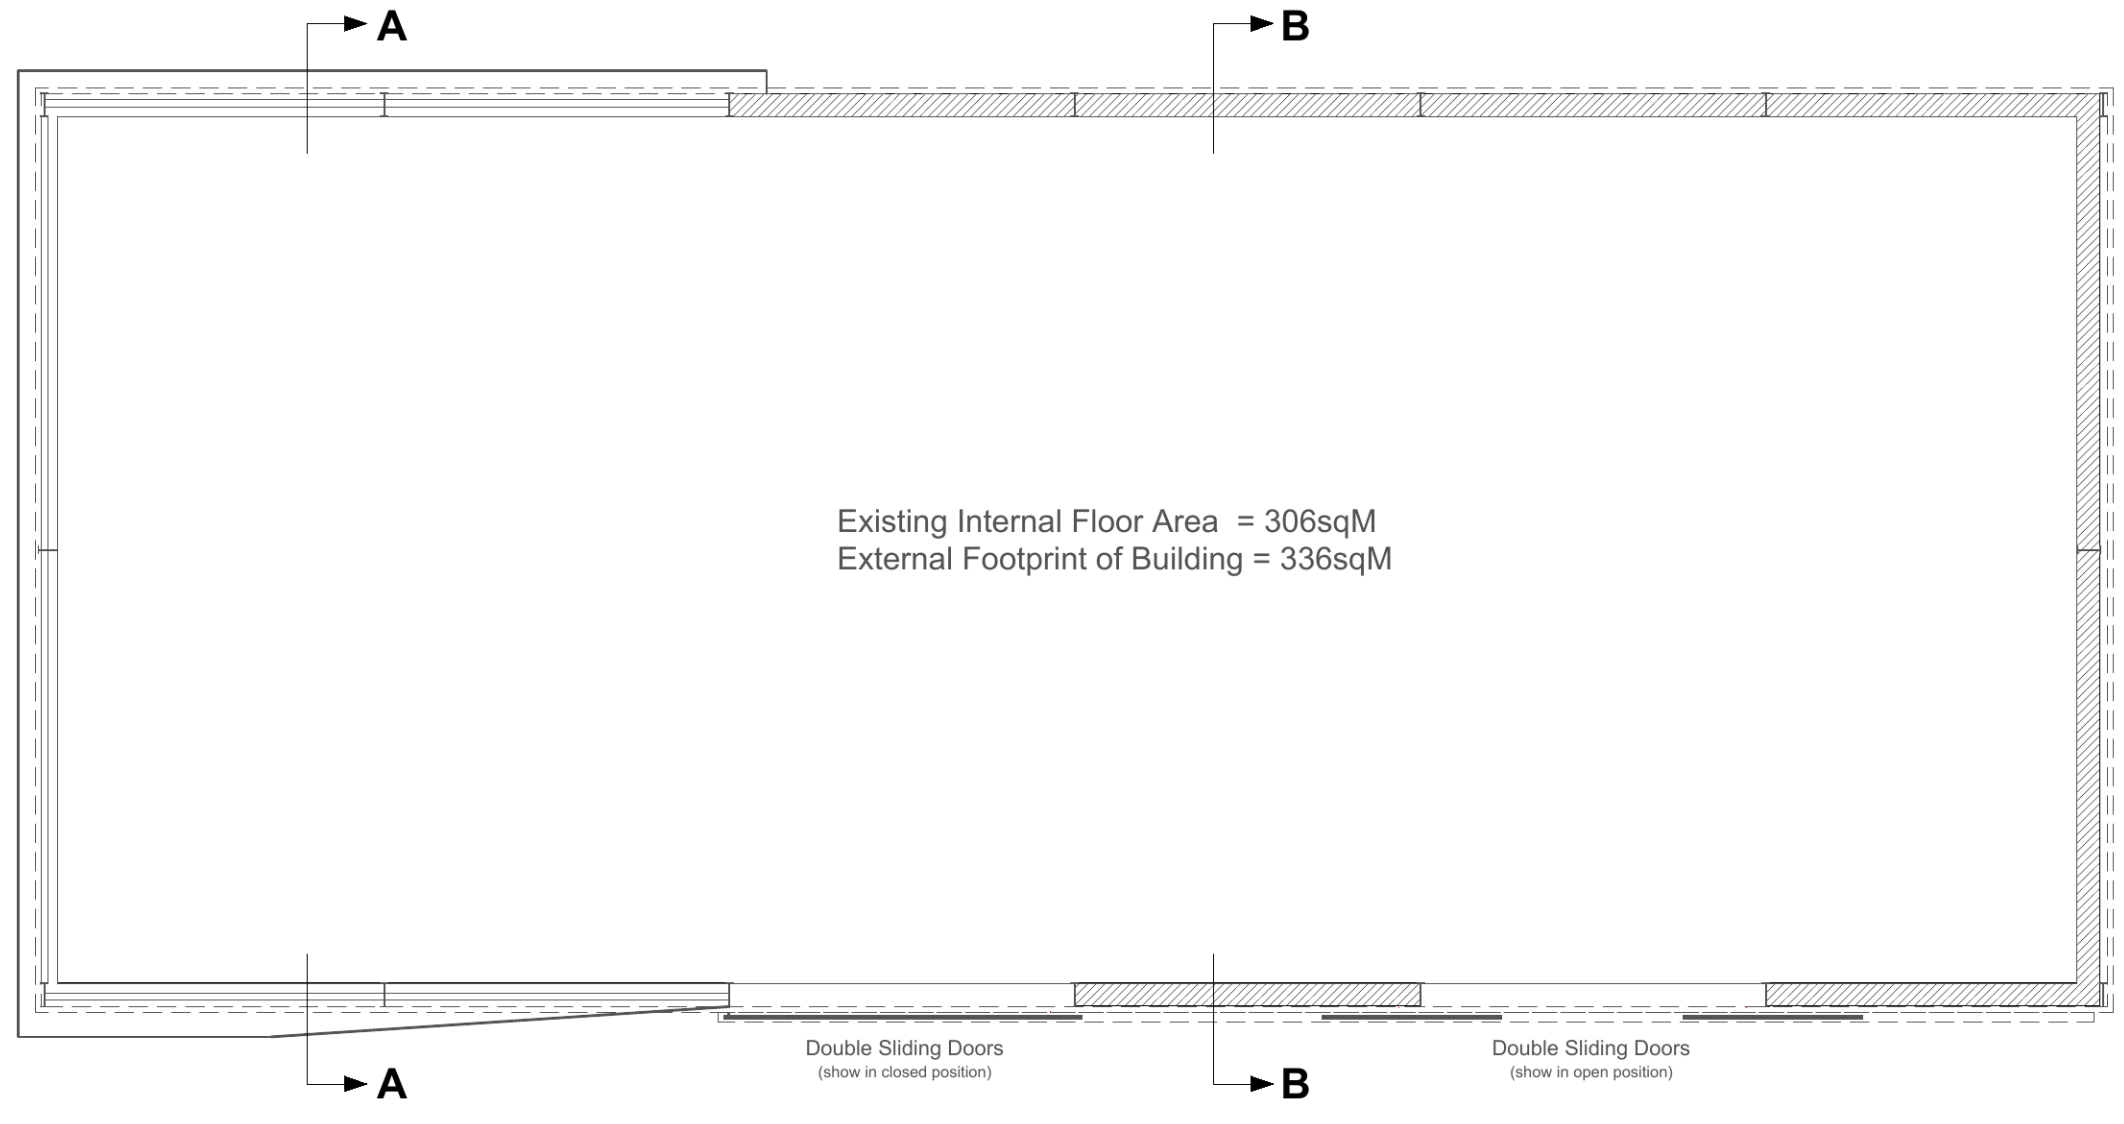

Section A-A

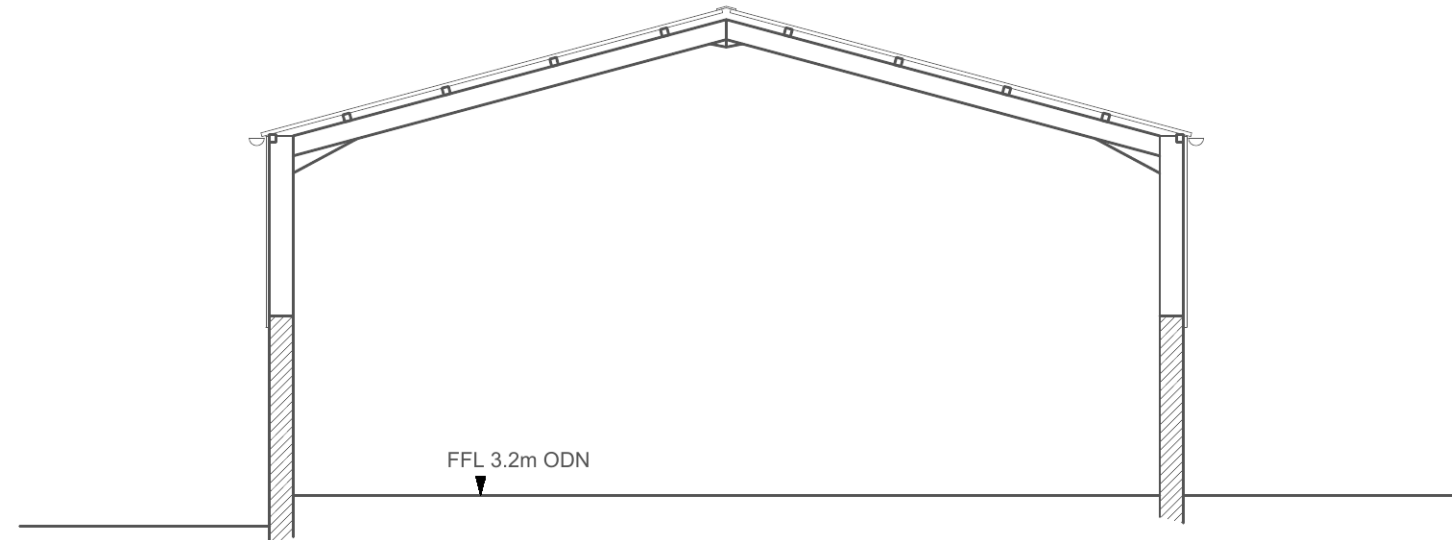

Section B-B

This plan is for planning purposes only

Fallback barn conversion for 1 dwelling
on land off Cade Drove

Existing Building

Scale: 1:100	Revision
Sheet Size: A1	12/06/2026
WF06-26	