



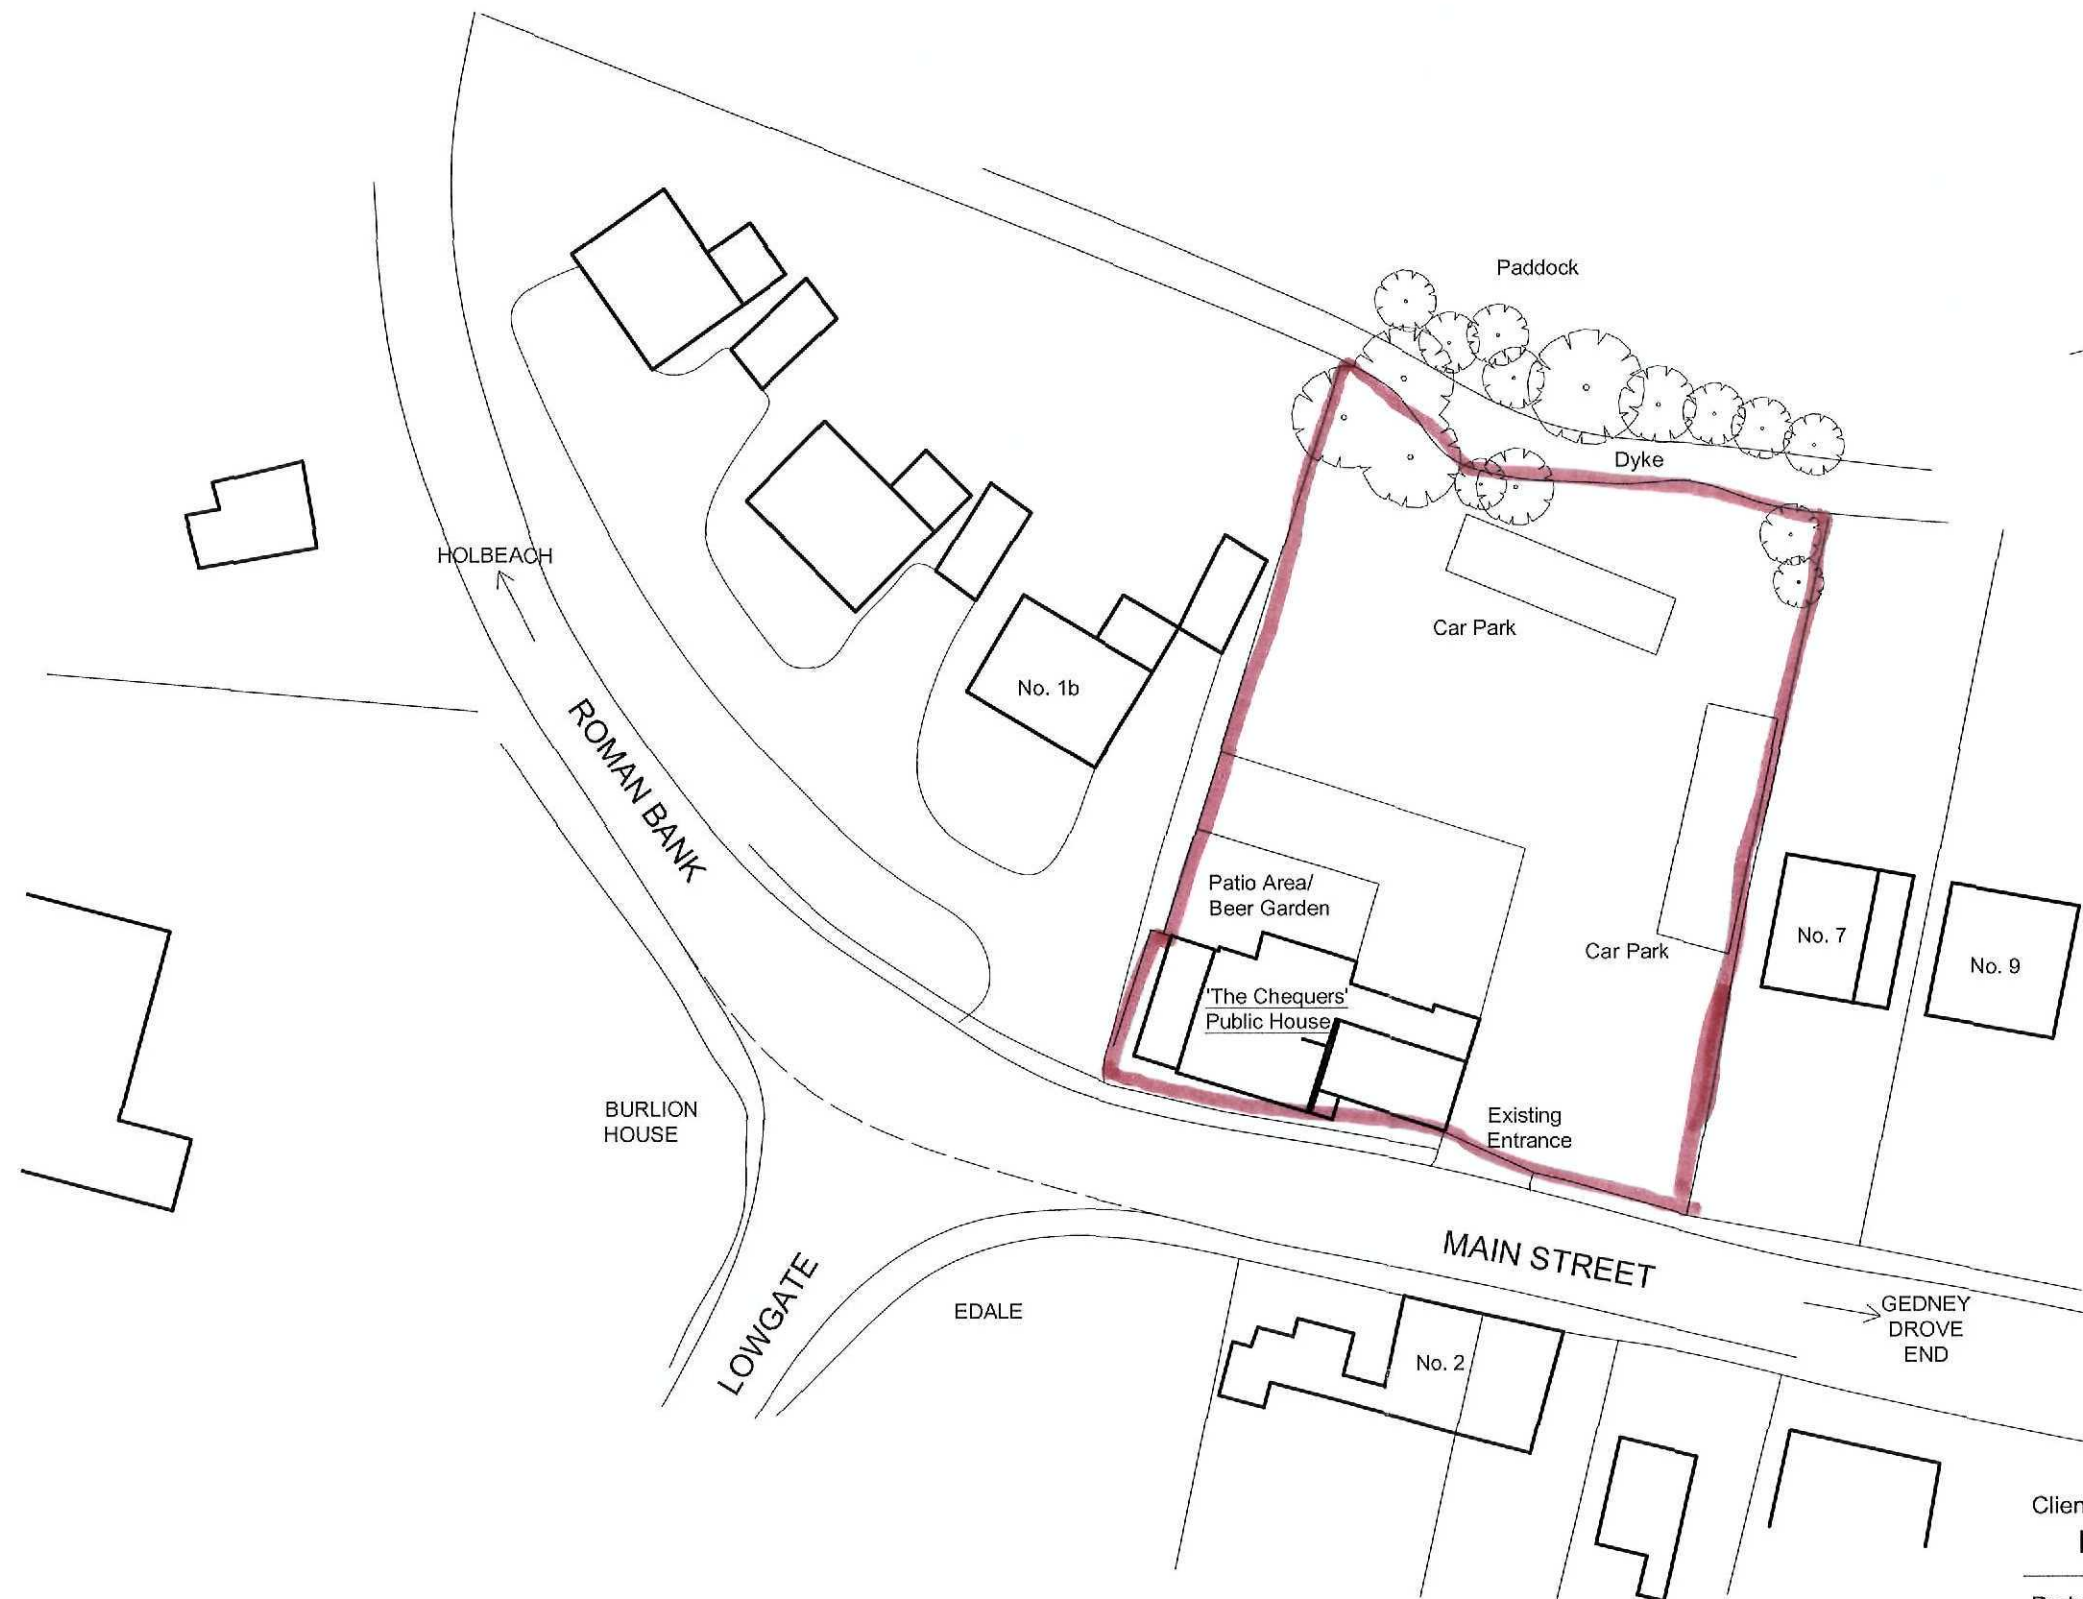


Client	Mr G Franklin	Scale	1:500
Project	Proposed Renovations & Extensions To 'The Chequers' Public House Main Street Gedney Dyke Lincolnshire	Date	April 2010
Title	Location Plan	Drawing No.	2010/GD/001
		Revision	

©Design Copyright reserved. Written consent must be obtained before copying or reproducing this drawing.
Do not scale from this drawing, use dimensioned figures only. Contractors are responsible for taking and checking site dimensions. Any discrepancy must be reported to the architect immediately.

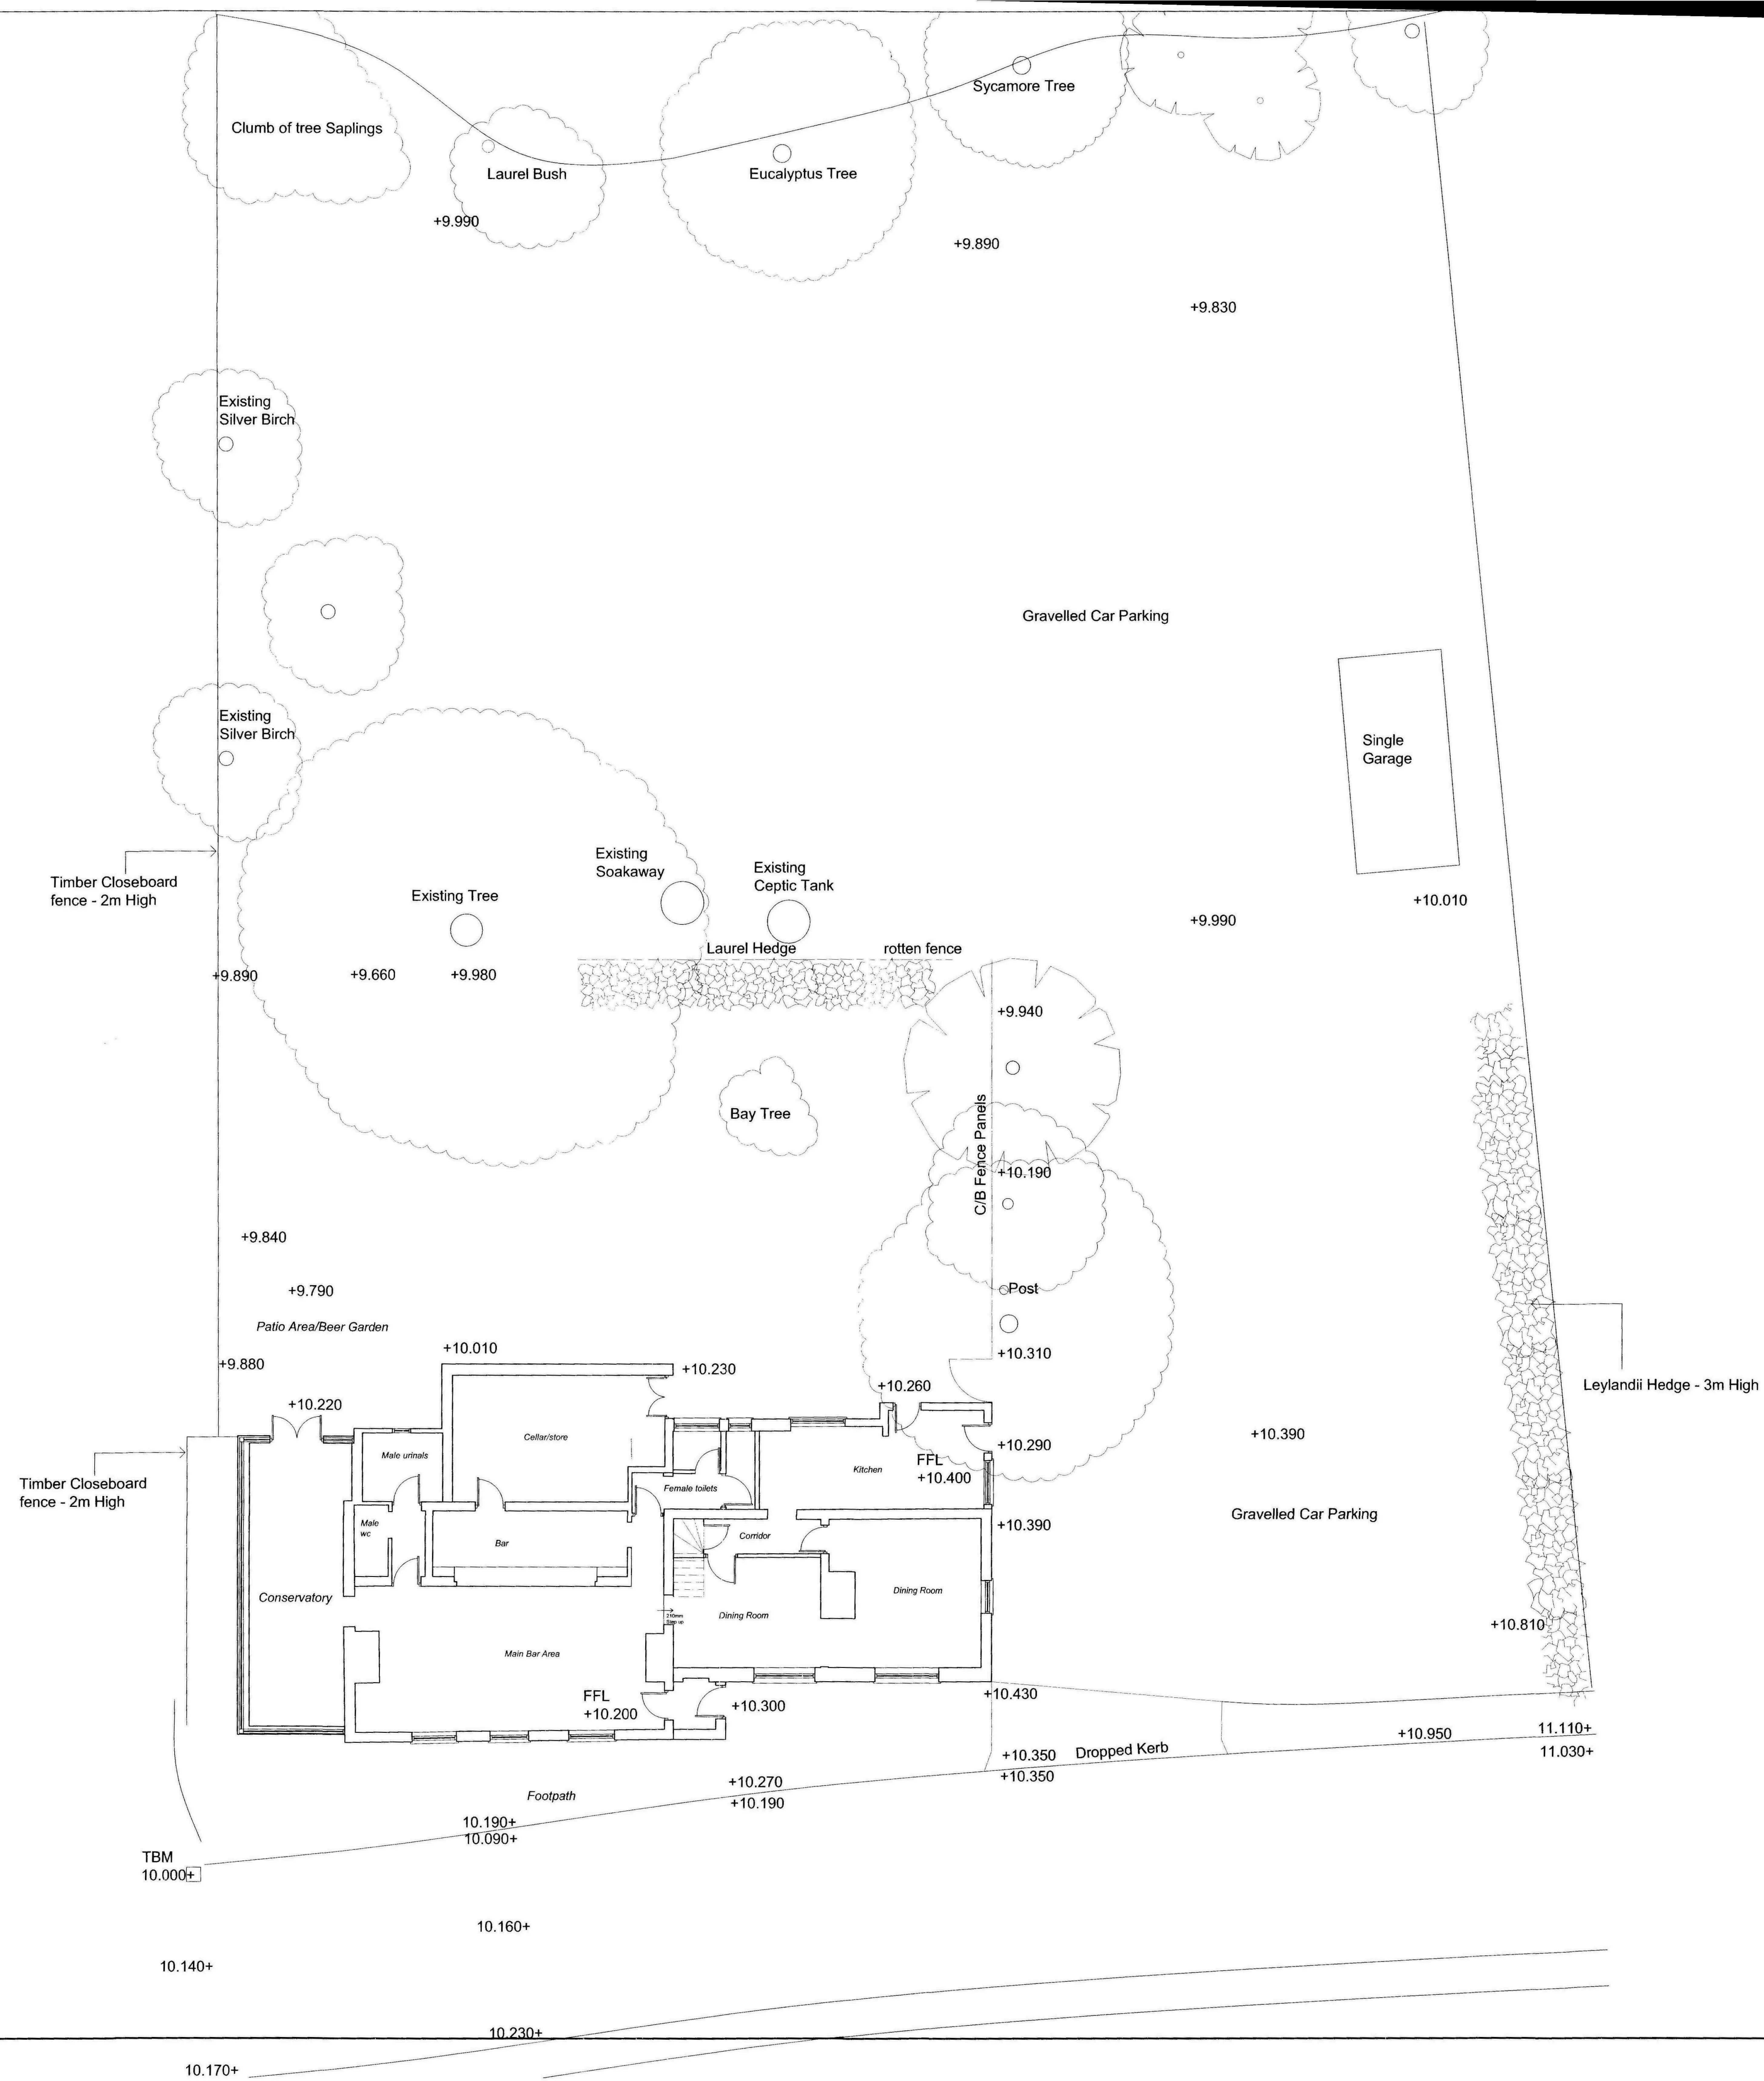


0718-10

Client	Mr G Franklin	Scale	1:100
Project	Proposed Renovations & Extensions To 'The Chequers' Public House Main Street Gedney Dyke Lincolnshire	Date	June 2010
		Drawing No.	2010/GD/002
Title	Site Survey including Levels	Revision	

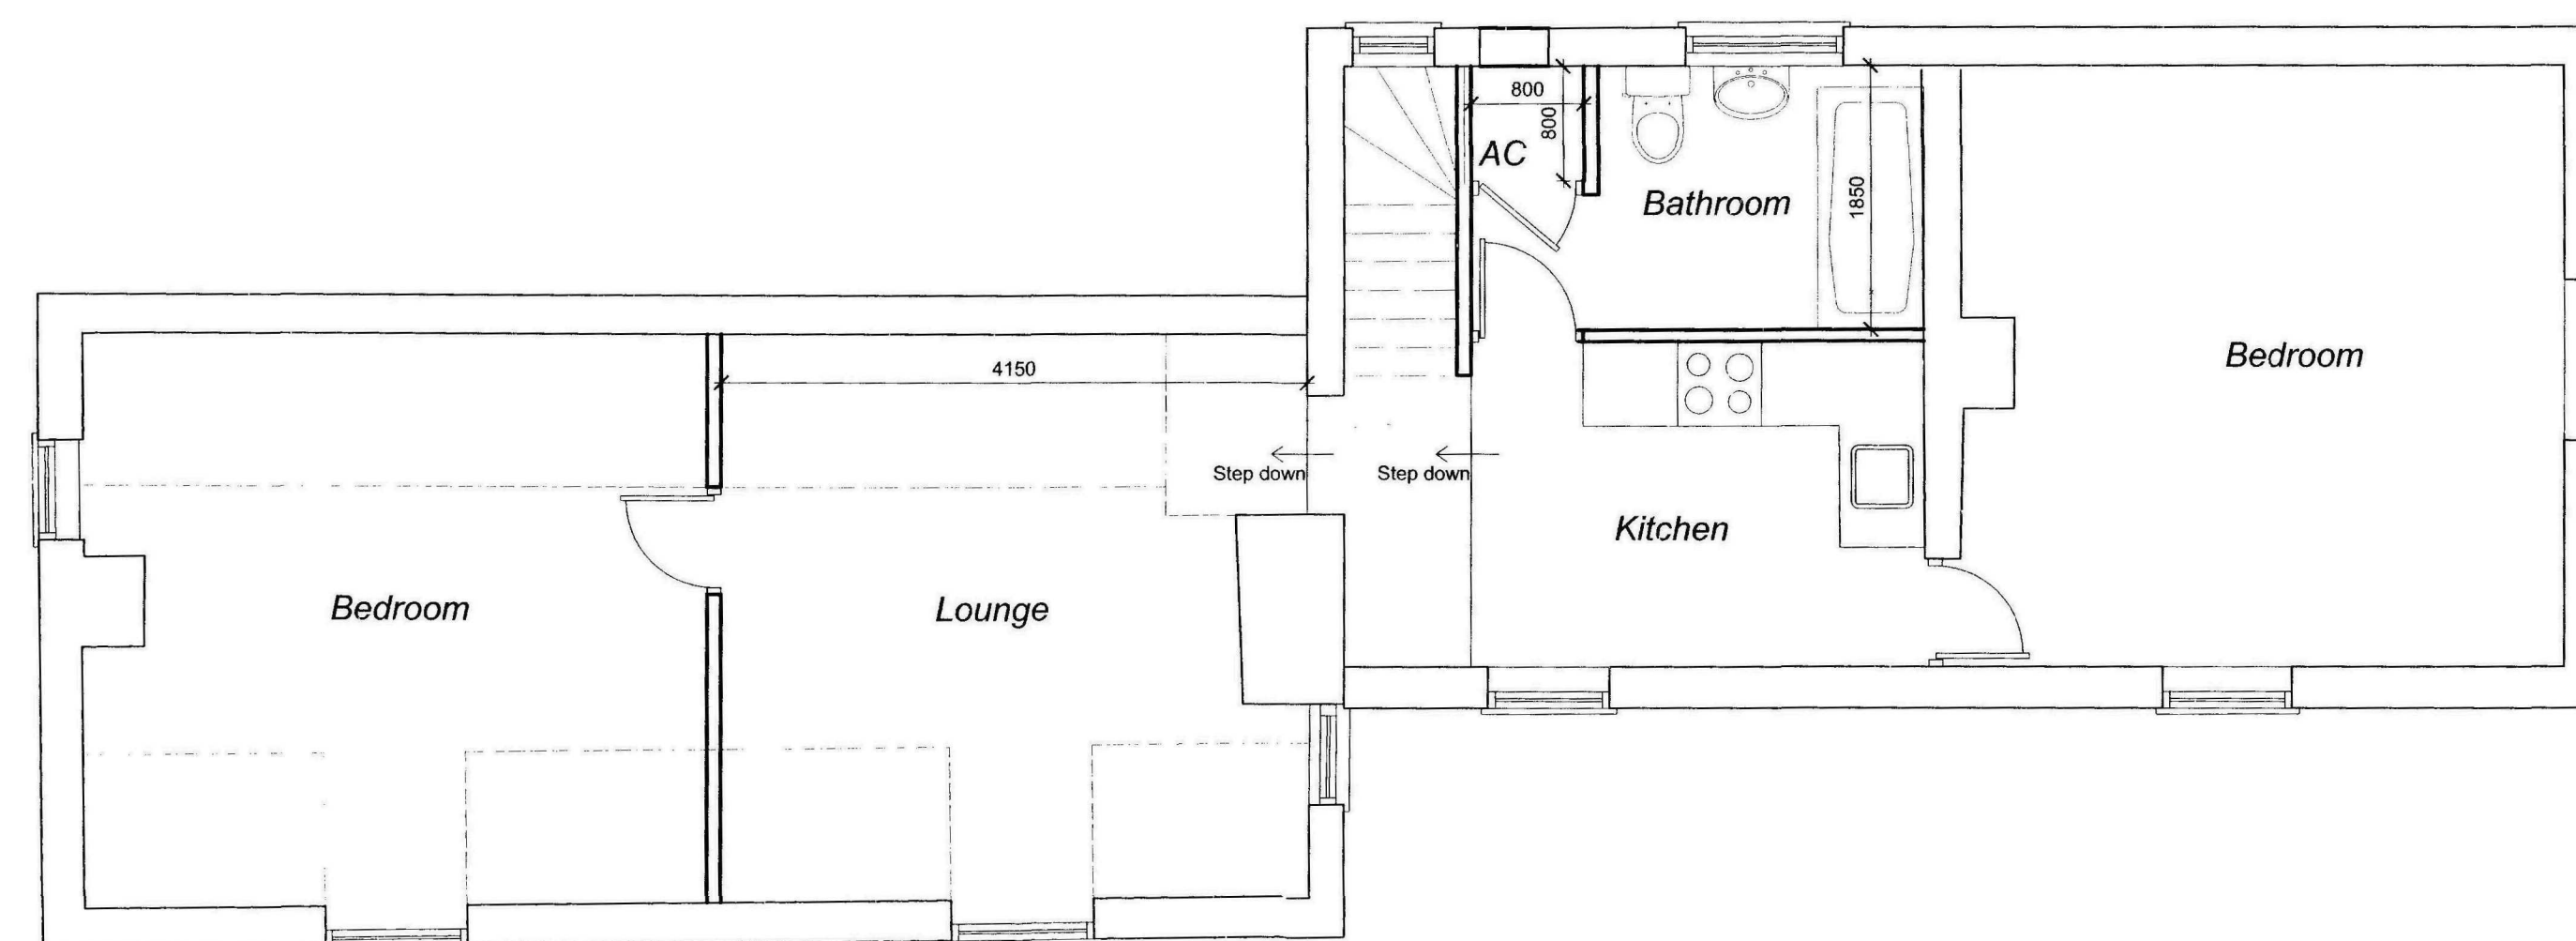

0718-10

Client	Mr G Franklin	Scale	1:50
Project	Proposed Renovations & Extensions To 'The Chequers' Public House Main Street Gedney Dyke Lincolnshire	Date	June 2010
Title	Proposed First Floor Layout	Drawing No.	2010/GD/203
		Revision	

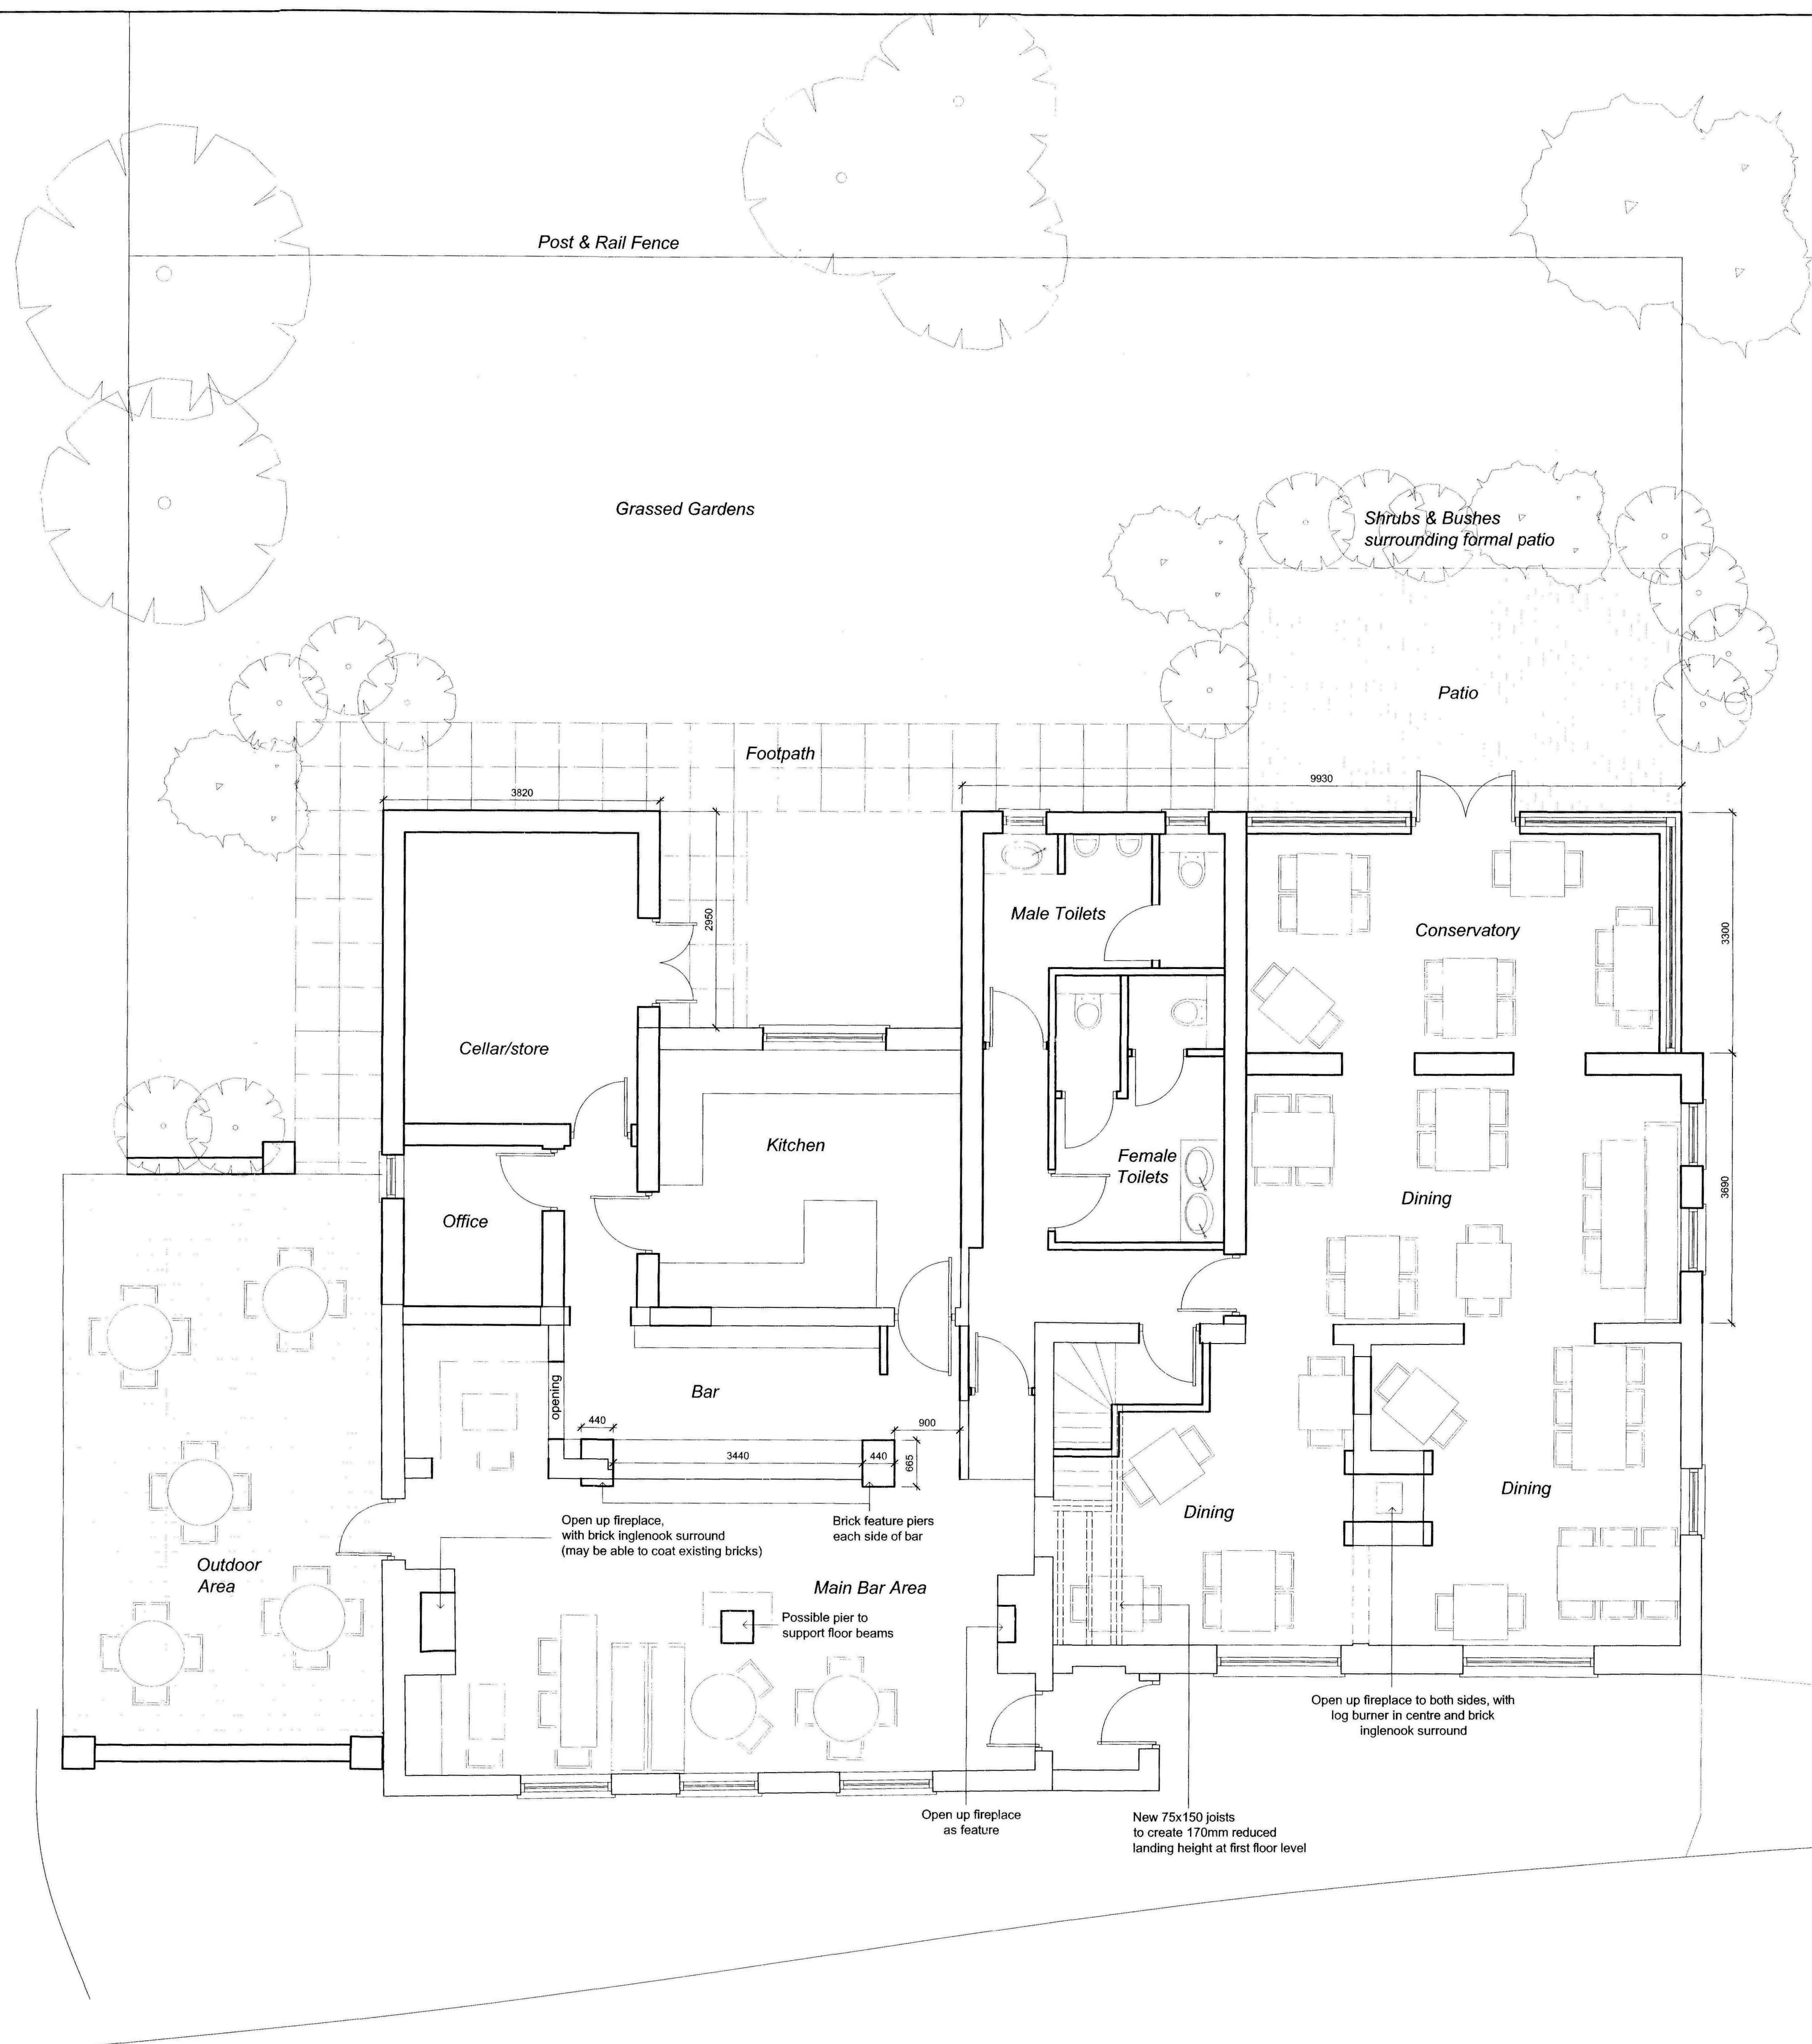

0718-10

B	DIMS ADDED	29/07/10
A	OFFICE ADDED ADJACENT BARKITCHEN	18/06/10
Client	Mr G Franklin	Scale 1:50
Project	Proposed Renovations & Extensions To 'The Chequers' Public House	Date April 2010
	Main Street	
	Gedney Dyke	Drawing No. 2010/GD/202
	Lincolnshire	
Title	Proposed Ground Floor Layout	Revision B


©Design Copyright reserved. Written consent must be obtained before copying or reproducing this drawing.
Do not scale from this drawing, use dimensioned figures only. Contractors are responsible for taking and checking site dimensions. Any discrepancy must be reported to the architect immediately.



Existing Front Elevation



Proposed Front Elevation

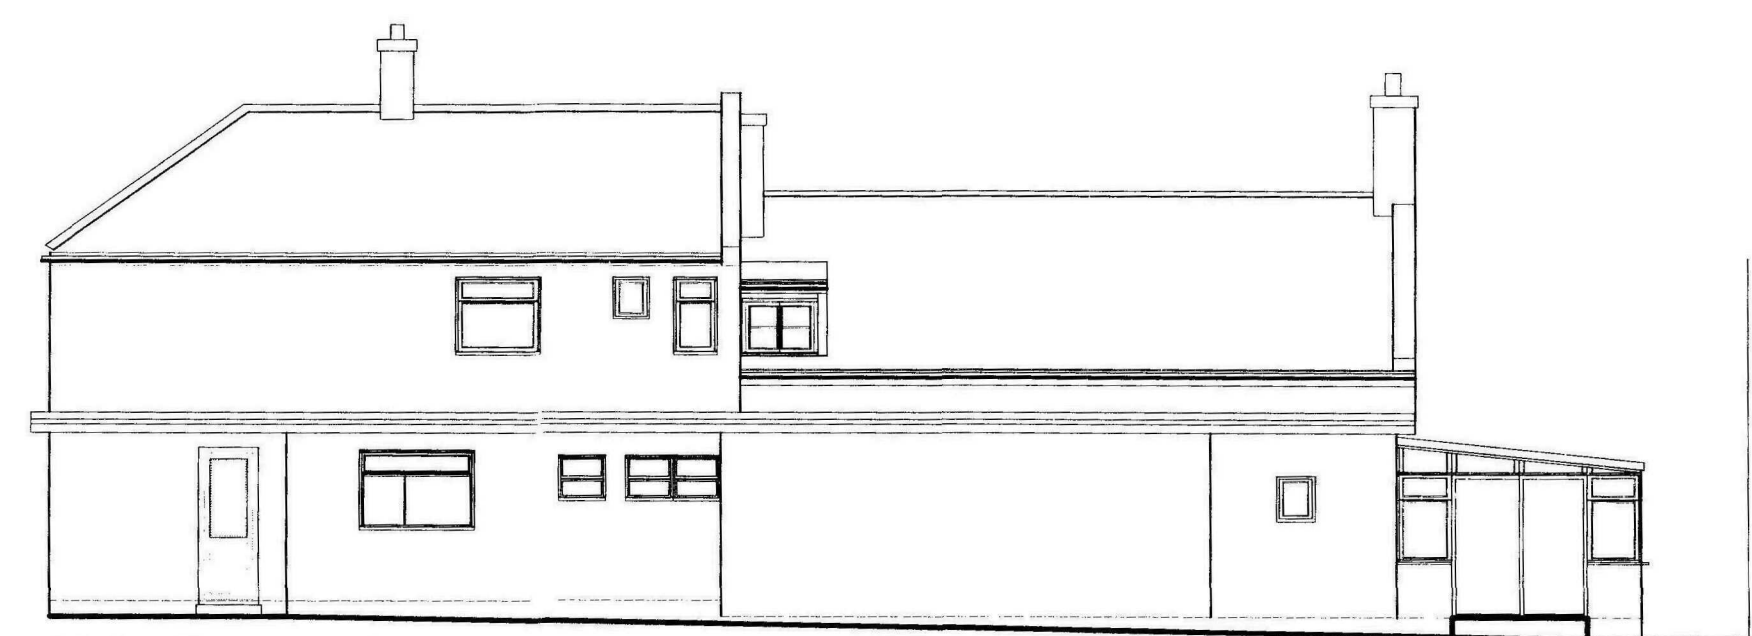

Existing Rear Elevation




Proposed Rear Elevation



Existing North Side Elevation



Proposed North Side Elevation

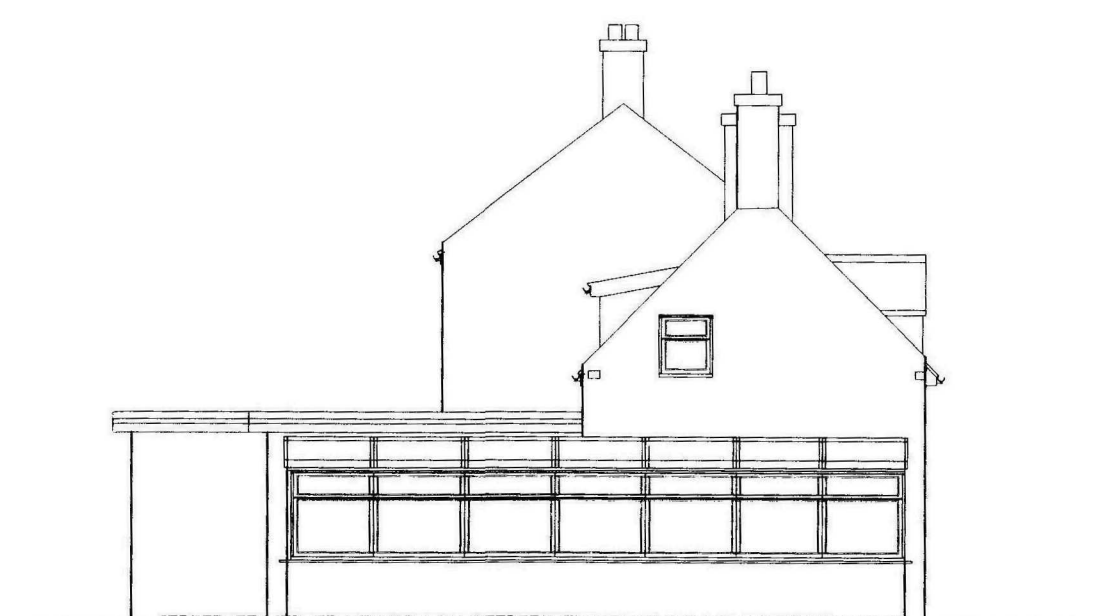


Existing South Side Elevation




Proposed Side Elevation

0718-10

B	SIDE ELEVATION ADDED	06/07/10
A	MINOR AMENDS	18/06/10
Client		Scale
Mr G Franklin		1:100
Project		Date
Proposed Renovations & Extensions To 'The Chequers' Public House Main Street Gedney Dyke Lincolnshire		April 2010
Drawing No.		
2010/GD/201		
Title		Revision
Elevations		B

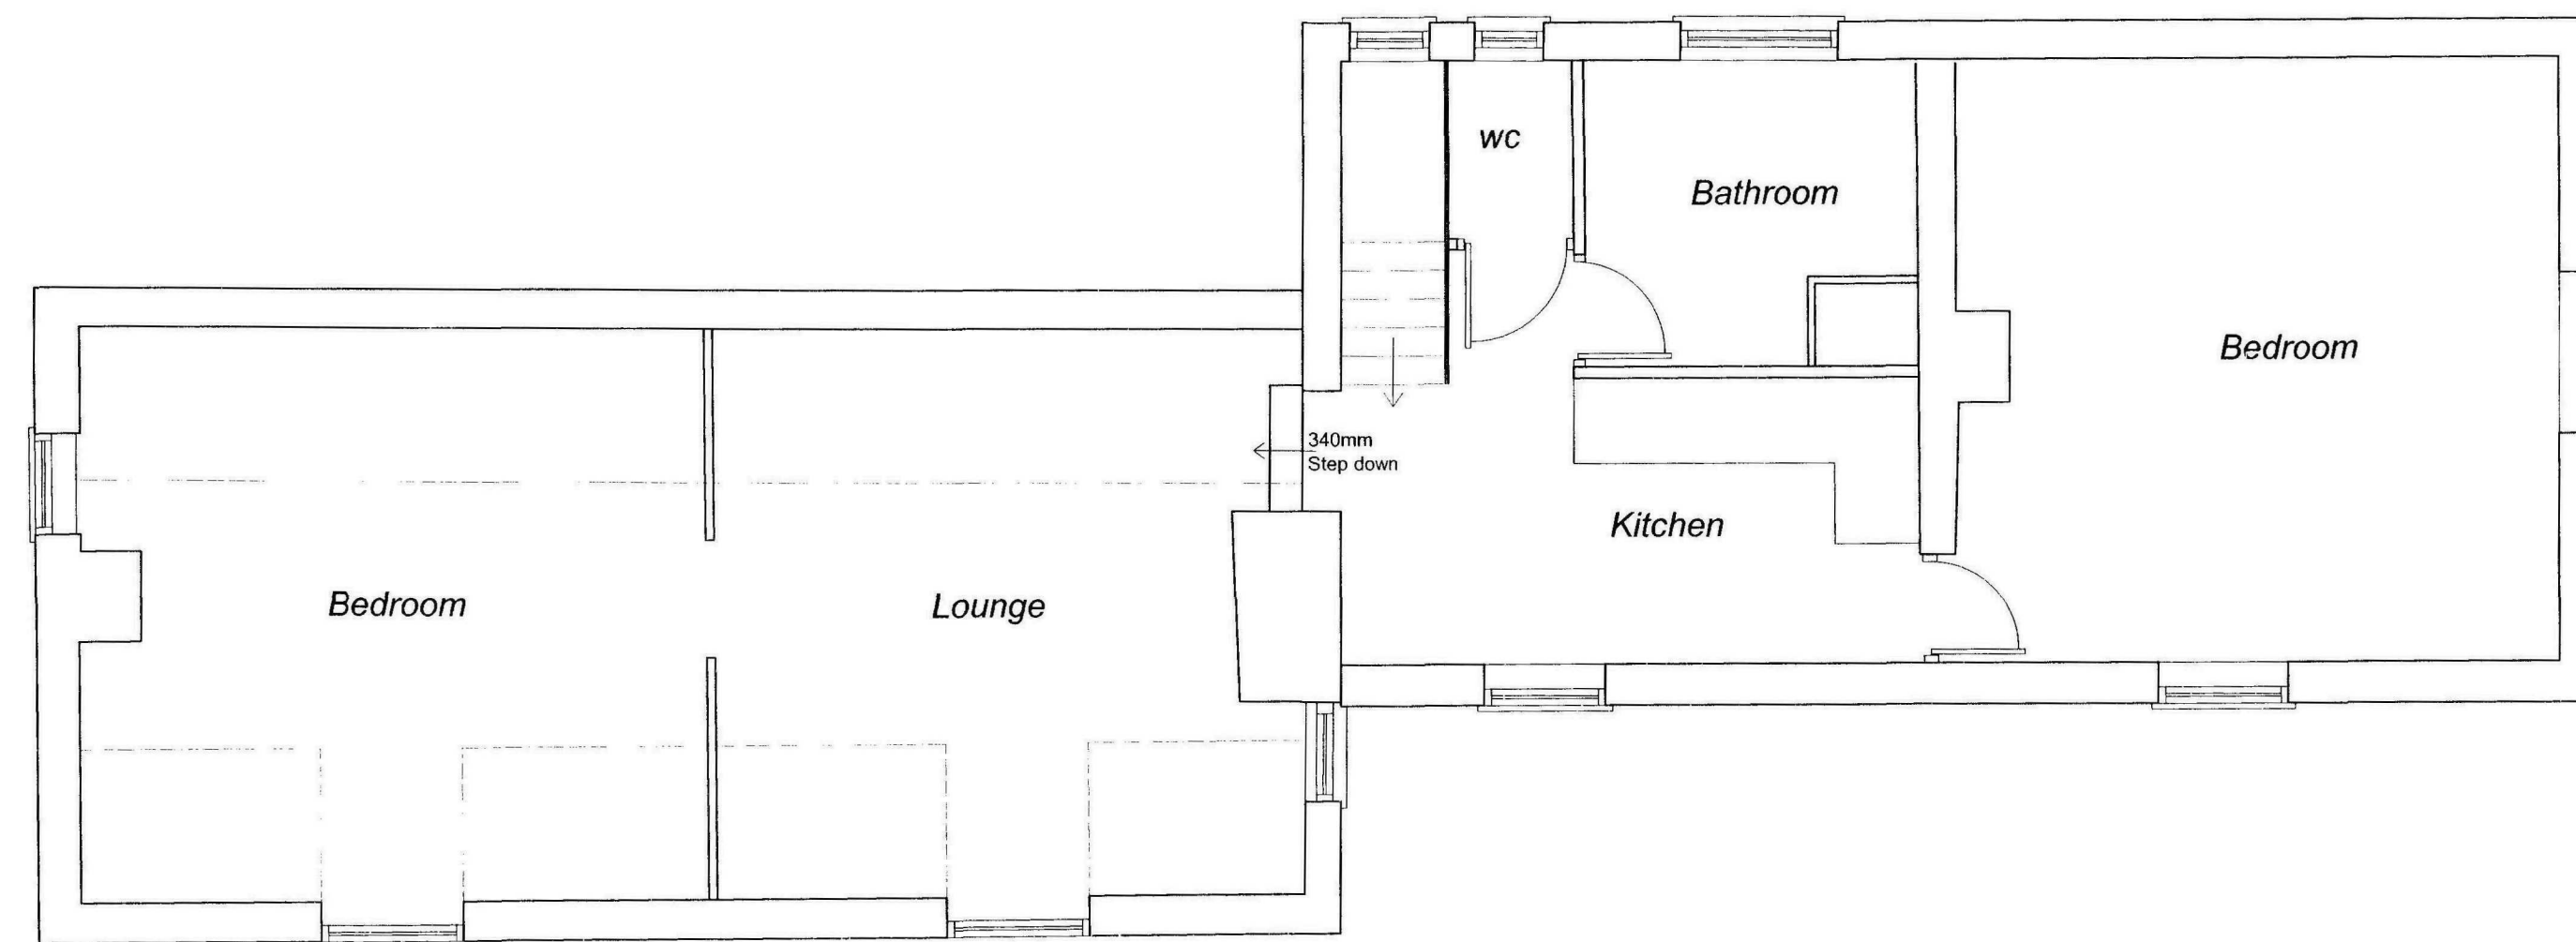


Patio Area/Beer Garden

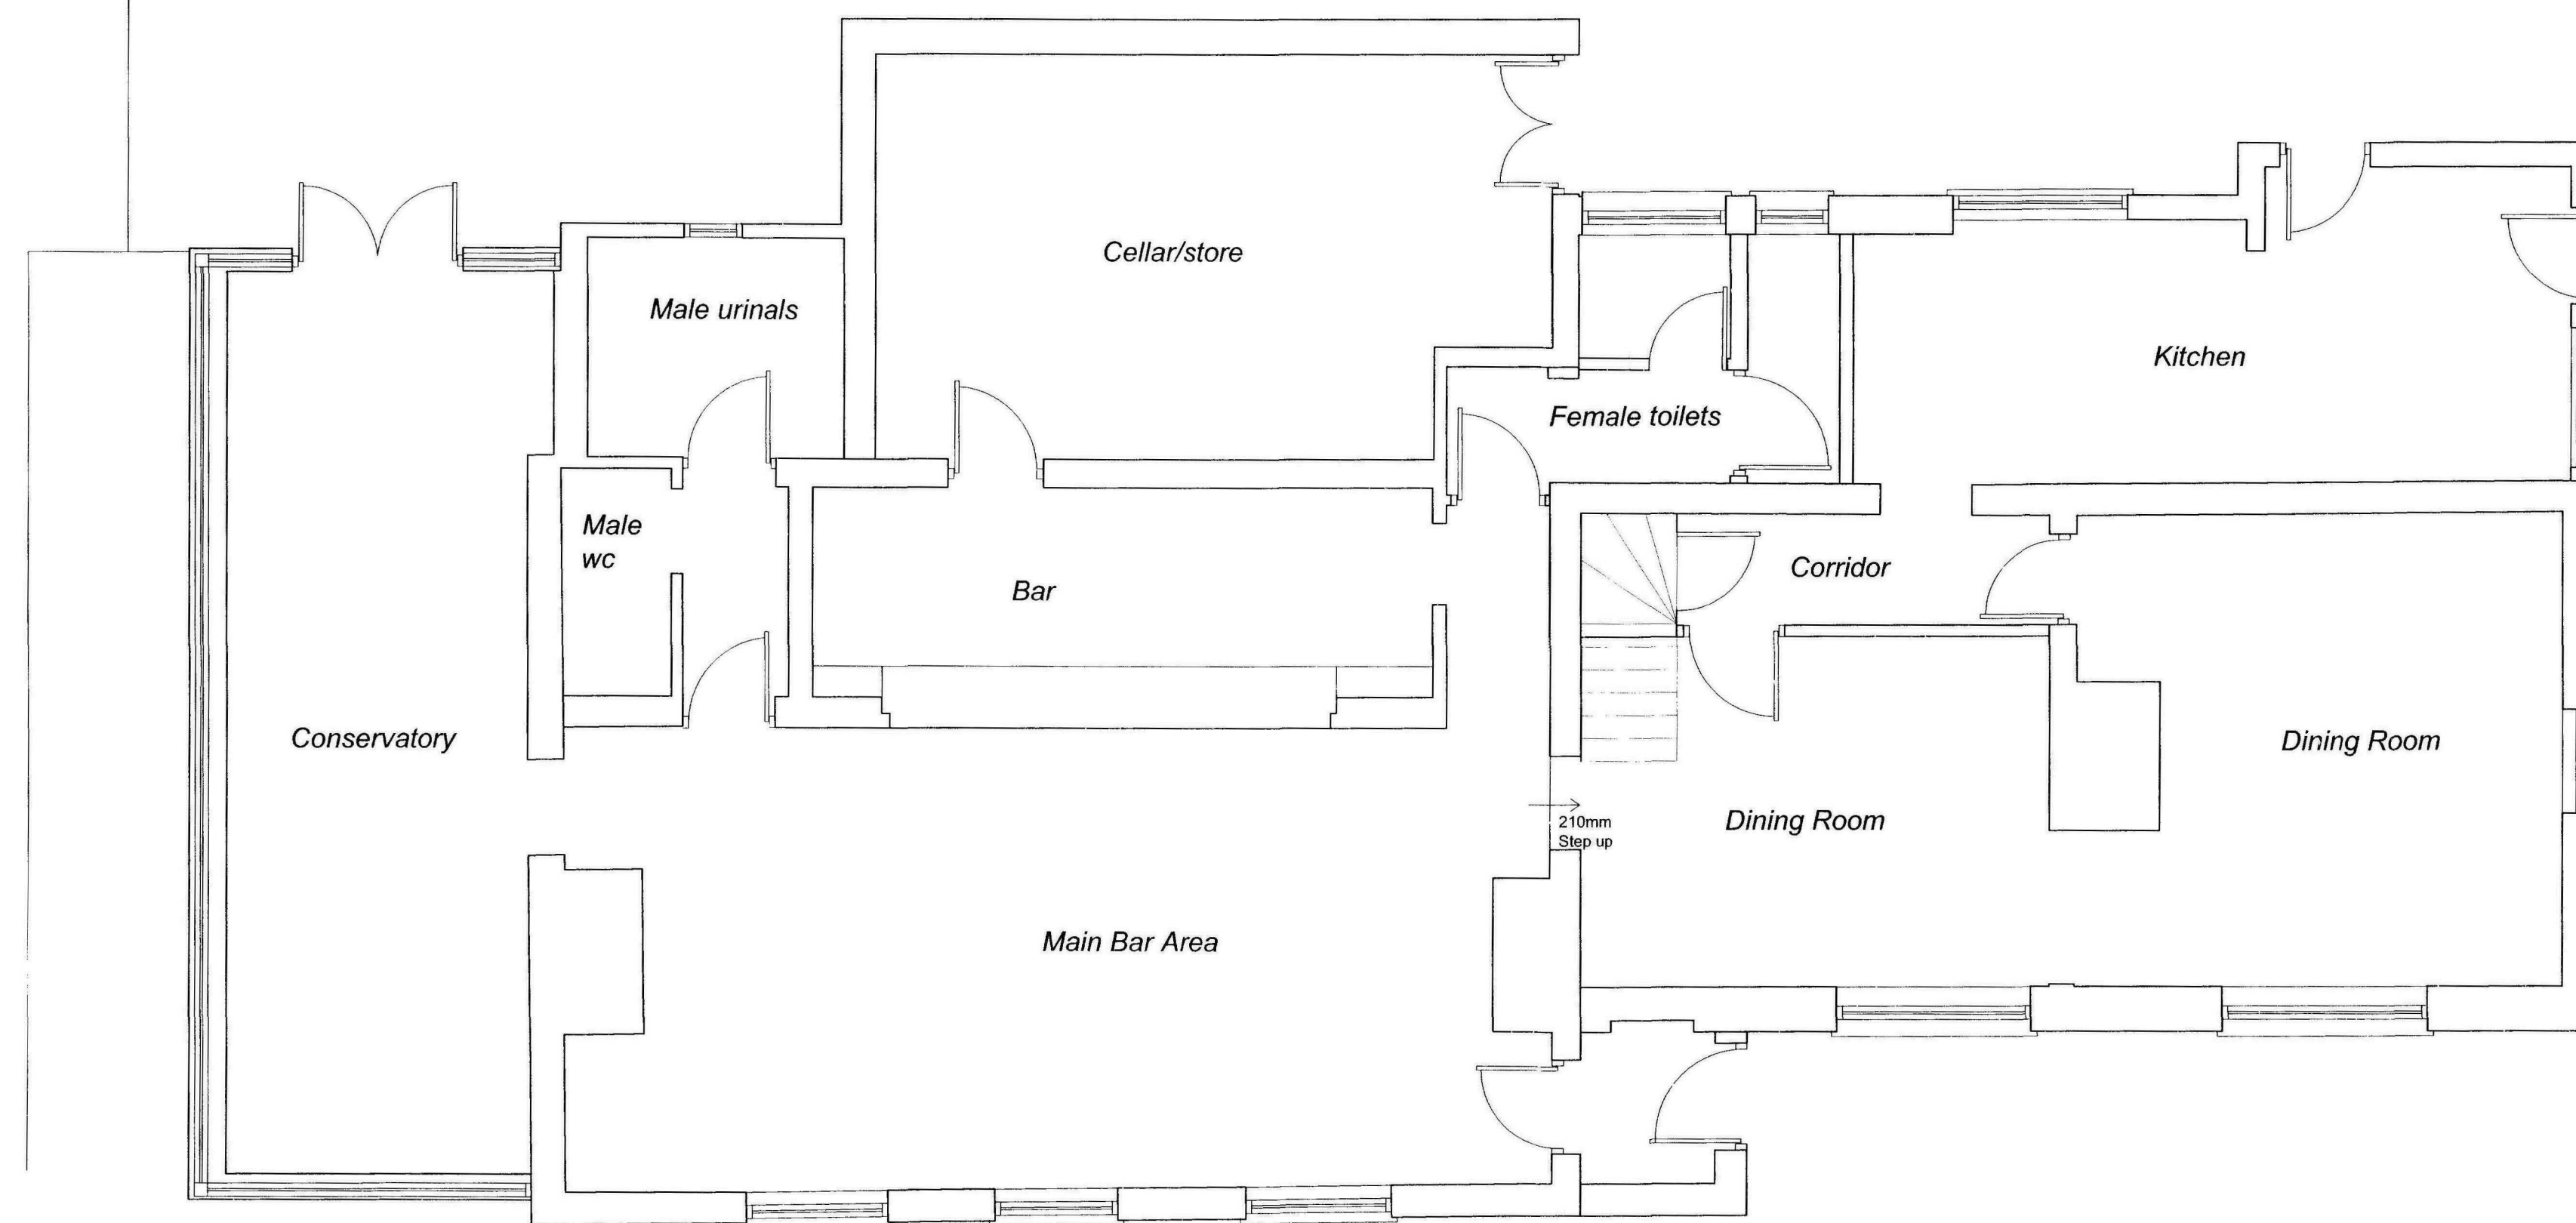

0718-10

Client	Mr G Franklin	Scale	1:50
Project	Proposed Renovations & Extensions To 'The Chequers' Public House Main Street Gedney Dyke Lincolnshire	Date	April 2010
Title	Existing Floor Layouts	Drawing No.	2010/GD/200
		Revision	

© Design Copyright reserved. Written consent must be obtained before copying or reproducing this drawing.
Do not scale from this drawing, use dimensioned figures only. Contractors are responsible for taking and checking site dimensions. Any discrepancy must be reported to the architect immediately.

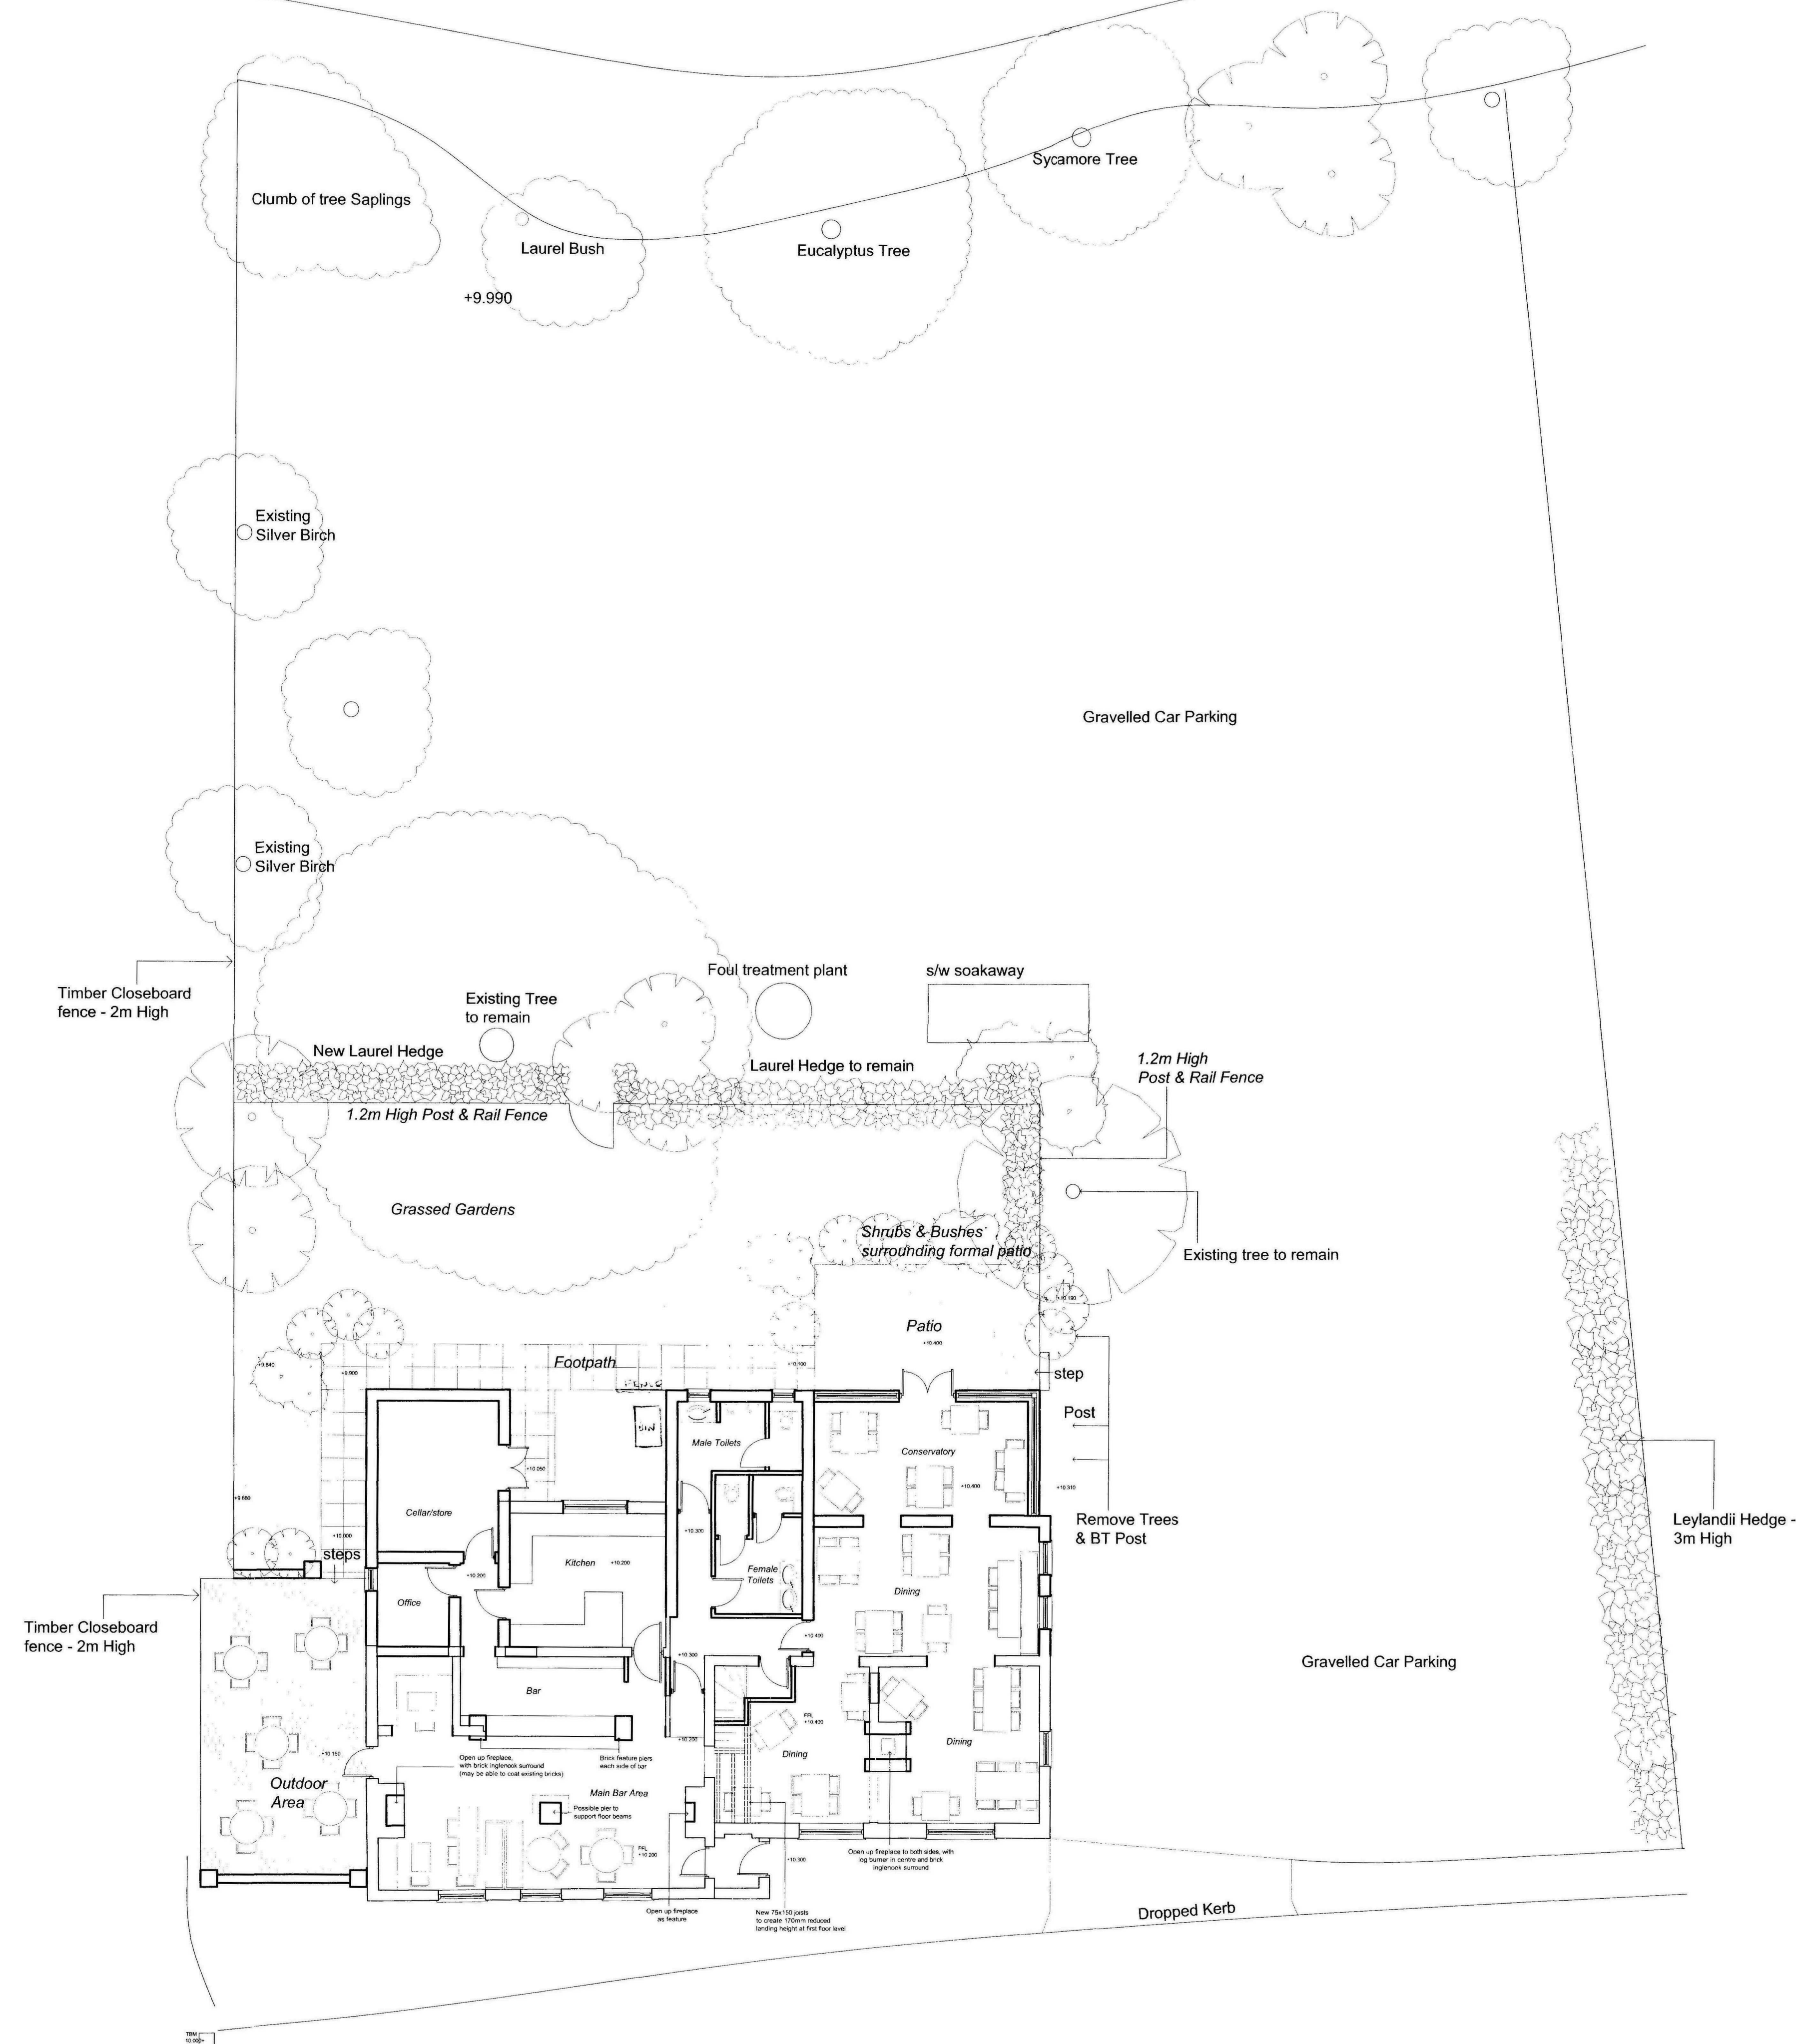

0718-10

REV A	LEVELS ADDED	06/08/10
Client	Mr G Franklin	Scale 1:100
Project	Proposed Renovations & Extensions To 'The Chequers' Public House	Date June 2010
	Main Street	Drawing No. 2010/GD/003
	Gedney Dyke	Revision A
	Lincolnshire	
Title	Proposed Site Layout	