



All dimensions to be verified on site by Main Contractor before the start of construction.
This drawing is to be read with all relevant Architects and Engineer's drawings and other relevant information.

Report any discrepancies to the Contract Administrator at once.
This drawing is to be read with all relevant Architects and Engineer's drawings and other relevant information.
Andrew M Wright Ltd Registered in England & Wales No. 55596024.
Registered office: 22 Courten Street, Halesworth, Suffolk, Ipswich, Suffolk, IP12 2TL


LEGEND: DO NOT SCALE

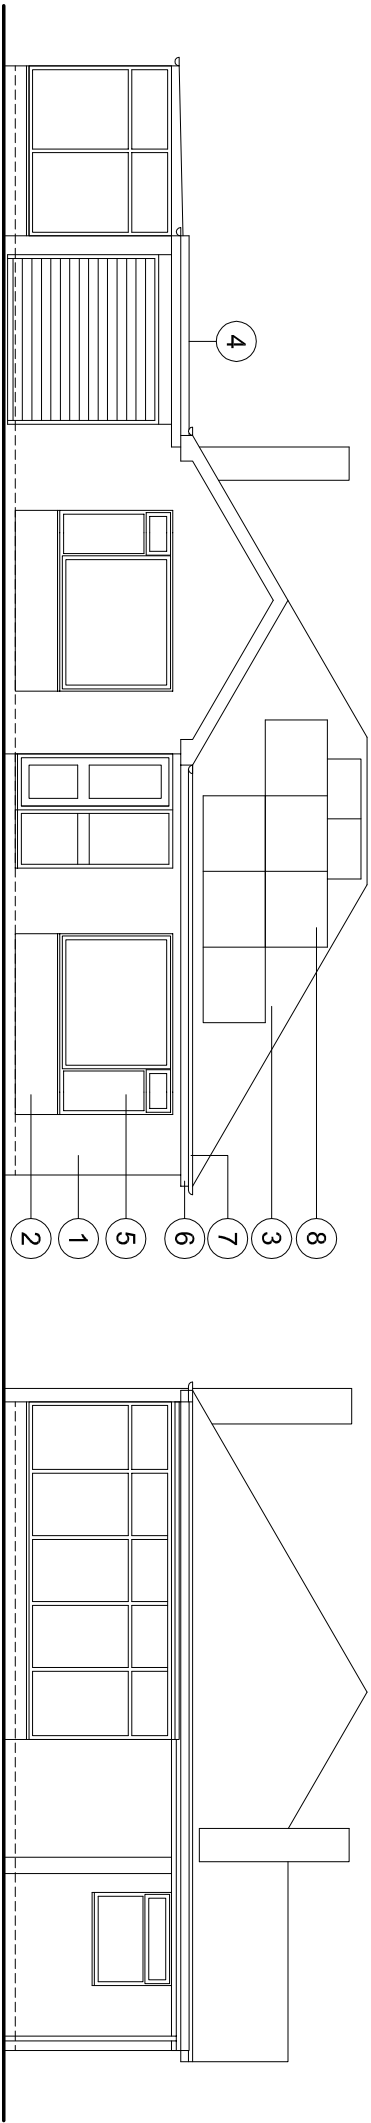


East Elevation (1:100)

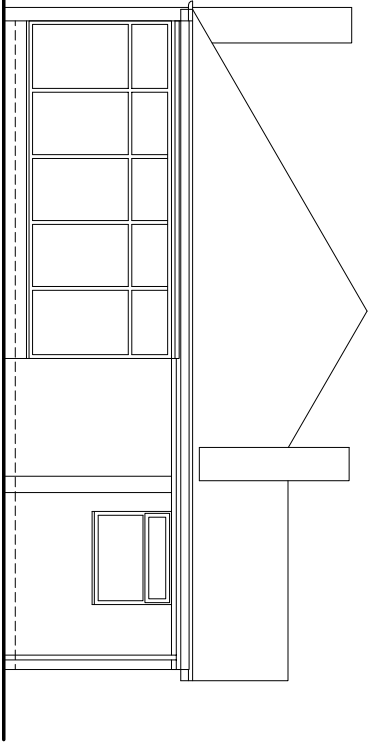

South Elevation (1:100)

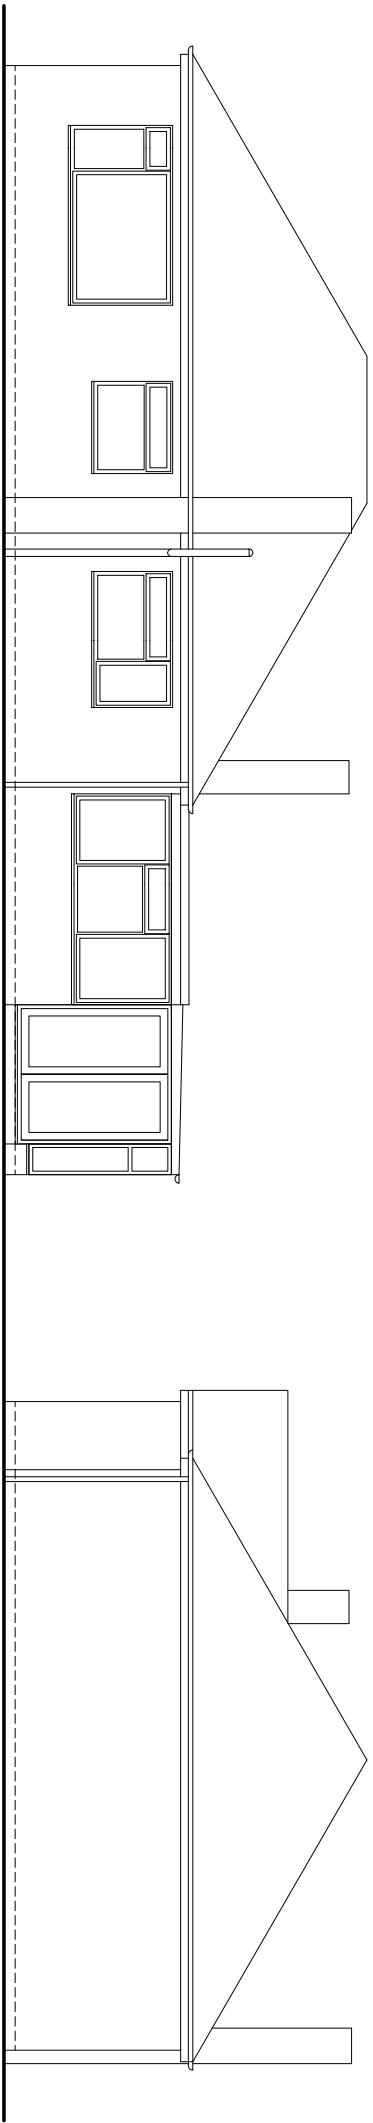


West Elevation (1:100)

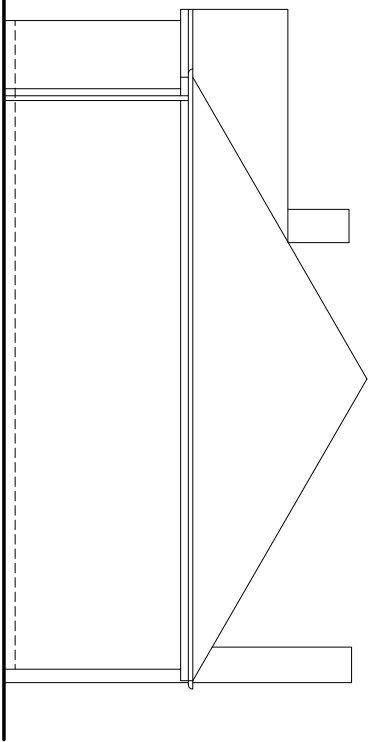


North Elevation (1:100)

Legend to materials:-


- 1 = Facing brickwork (buff)
- 2 = Decorative stone
- 3 = Concrete interlocking roof tiles (brown)
- 4 = Felt flat roofing (grey)
- 5 = Upvc windows & doors (white)
- 6 = Painted timber fascias (white)
- 7 = Plastic rainwater goods (white)
- 8 = PV panels
- 9 = GRP flat roofing (grey)
- 10 = Upvc fascias (white)
- 11 = GRP roofflight

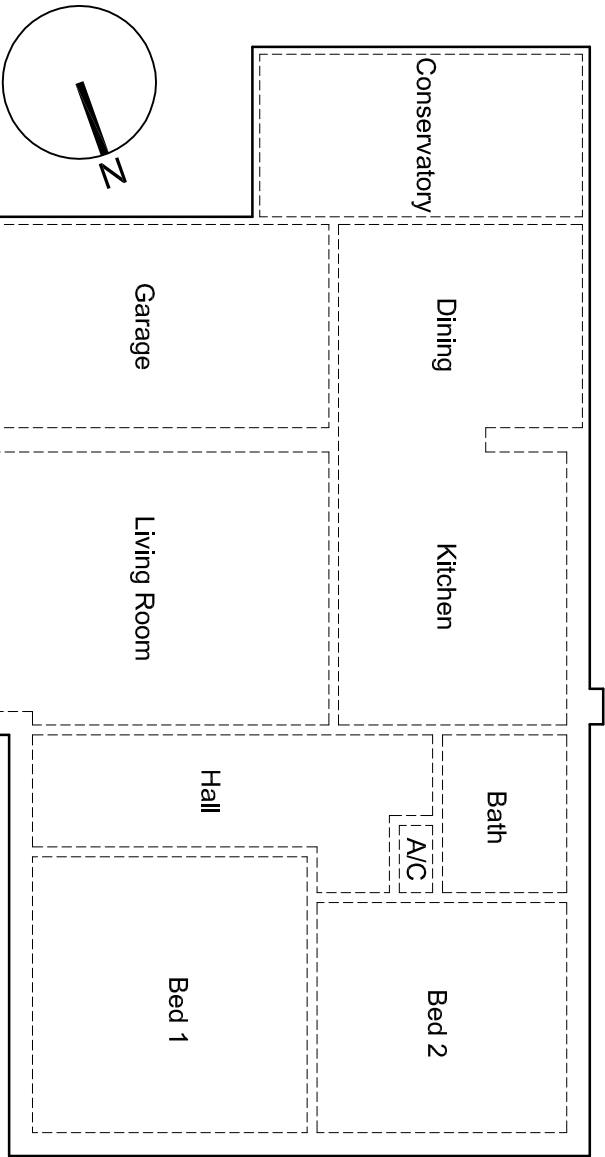

Ground Floor Plan (1:100)

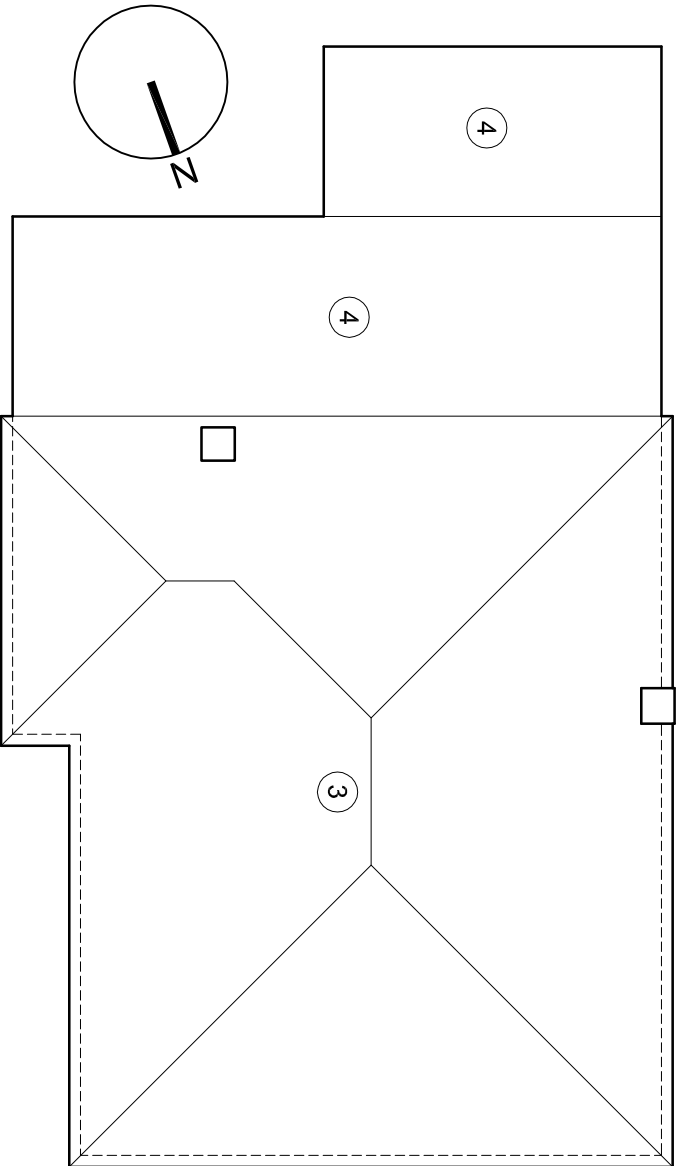

Roof Plan (1:100)

 

Project:			
Winford Dockings Holt Long Sutton Lincolnshire			
Client:			
Ms E Hazell			
Drawing Title:			
Existing Ground Floor Plan, Elevations & Roof Plan			
Drawing No.:			
111801			
Project Name:			
PD103 Planning			
Revision:			
P1			