





All dimensions to be verified on site by Main Contractor before the start of construction. The Contractor shall be responsible for any variations or omissions.

Report any discrepancies to the Contract Administrator at once. This drawing is to be read with all relevant Architects and Engineer's drawings and other relevant information.

Andrew M Wright Ltd. Registered in England & Wales No. 5559024. Registered office: 22 Crown Street, Halesowen, Spalding, Leics. LE12 7TL.

LEGEND: DO NOT SCALE

Refer to drawing PD105 for 'Legend to materials'

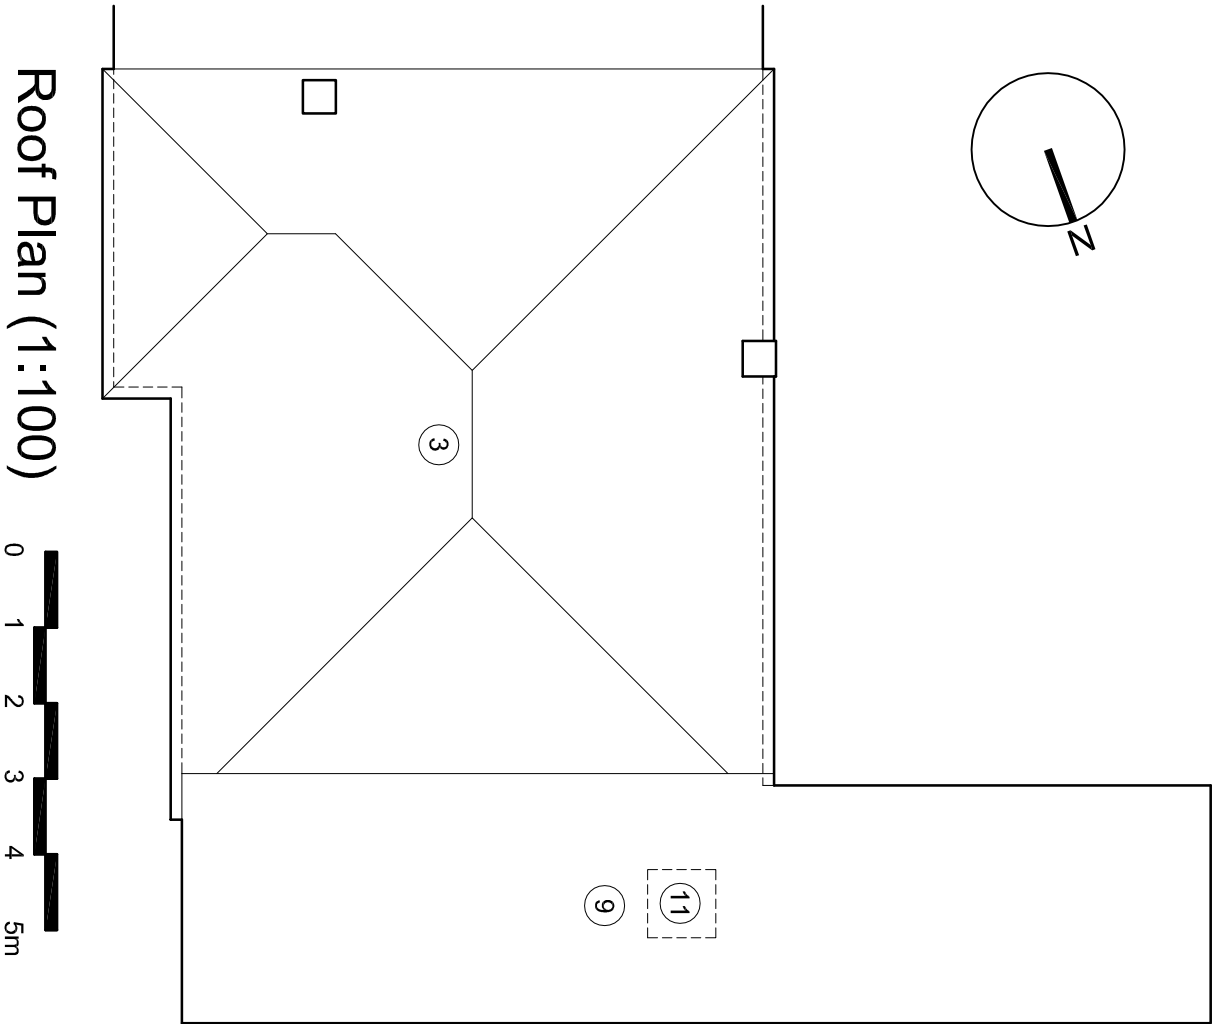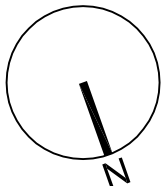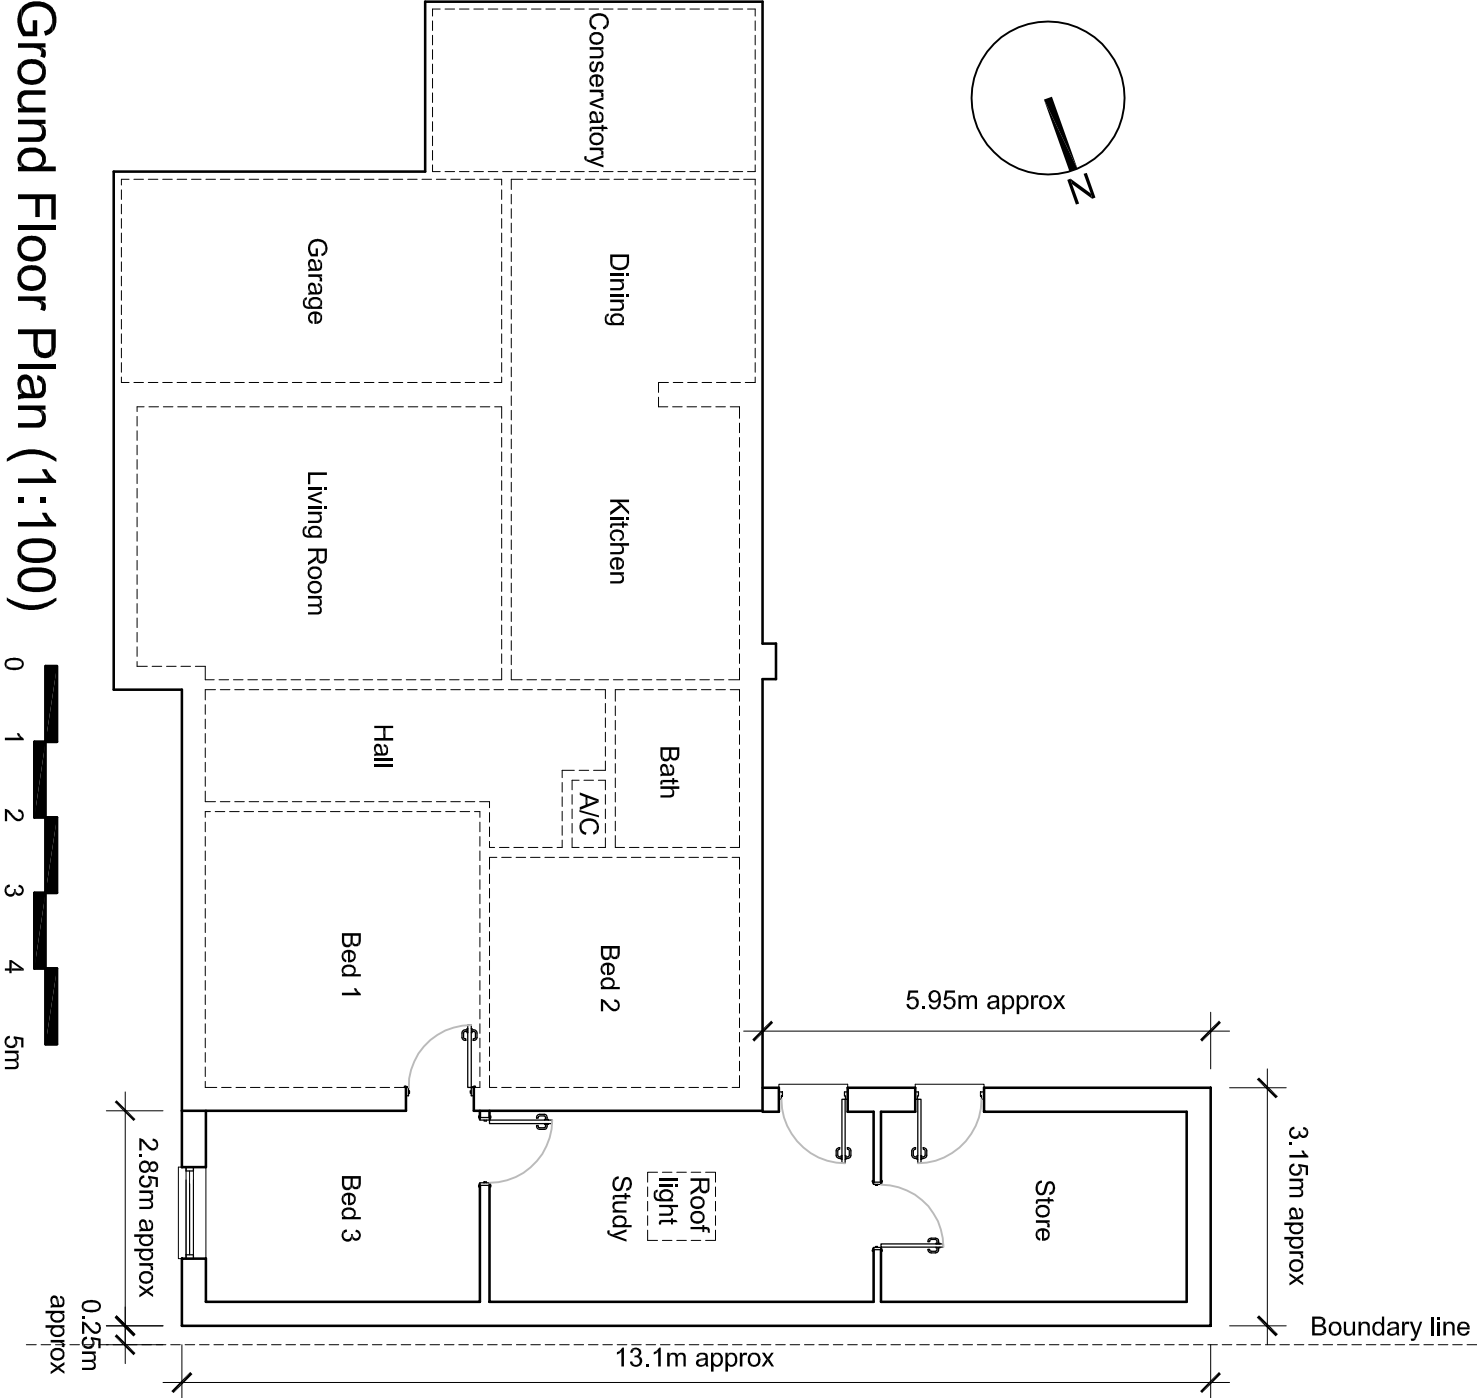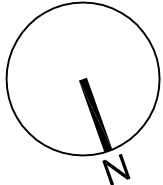

PT	24.07.19	Planning Issue	AMW AMW
DT	24.07.19	Confirmation	AMW AMW
Reshape	Date	Description	Dwg. Chg.

ANDREW M WRIGHT LTD
CHARTERED ARCHITECT



25, Jolly Bank, Halesowen, St Johns, Spalding, Leics. PE12 8SD
Telephone: 01458 545673 Mobile: 07940 914778

Project:	Winford Dockings Holt Long Sutton Lincolnshire
Drawing Title:	Proposed Ground Floor Plan & Roof Plan

Client: Ms E Hazell

Drawn:	Checked:	Date:	Scale:	Page Size:
AMW	AMW	24.07.19	1:100	A3
Job No.:	Dwg No.:	Stage:	Revision:	
111801	PD104	Planning	P1	