


All dimensions to be verified on site by Main Contractor before the start of construction. Dimensions for work will however differ on their own behalf or that of subcontractors.

Report any discrepancies to the Contract Administrator at once.
This drawing is to be read with all relevant Architects and Engineer's drawings and other relevant information.


Andrew M Wright Ltd. Registered in England & Wales No. 5939024.
Registered office: 22 Crown Street, Nuneaton, Spelling, Leics. LE12 7TL

LEGEND: DO NOT SCALE

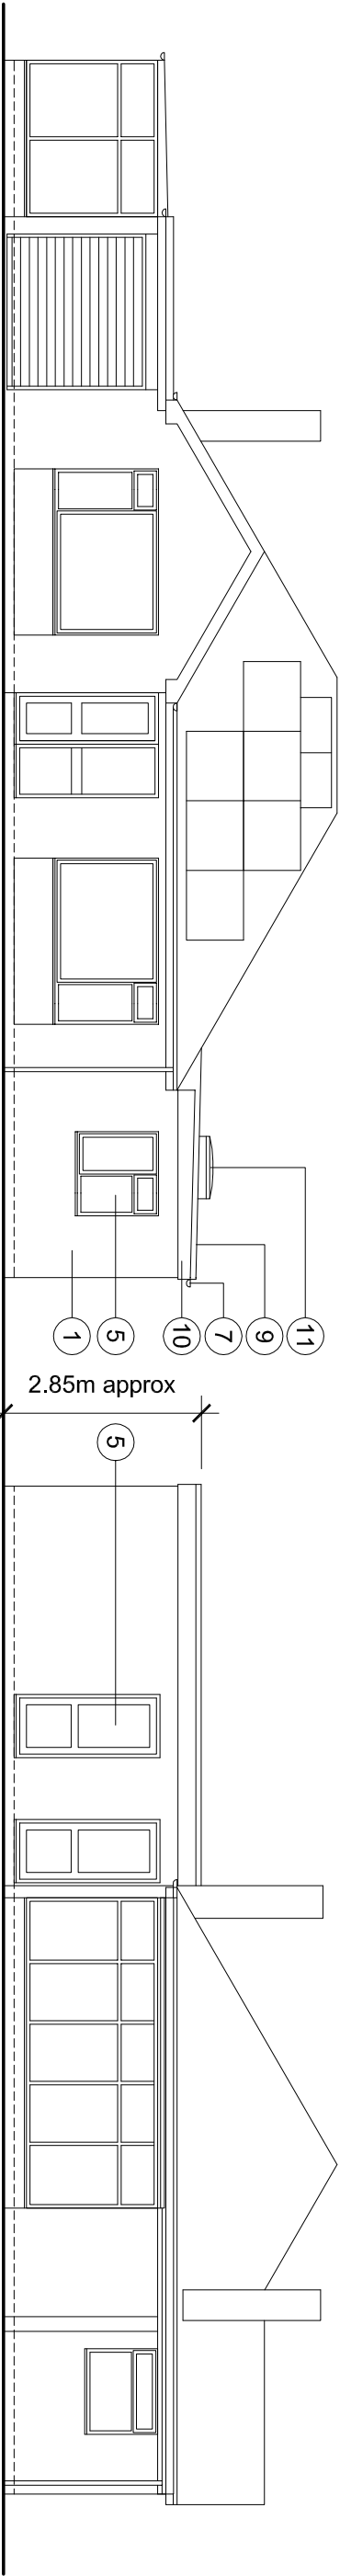

East Elevation (1:100)

South Elevation (1:100)

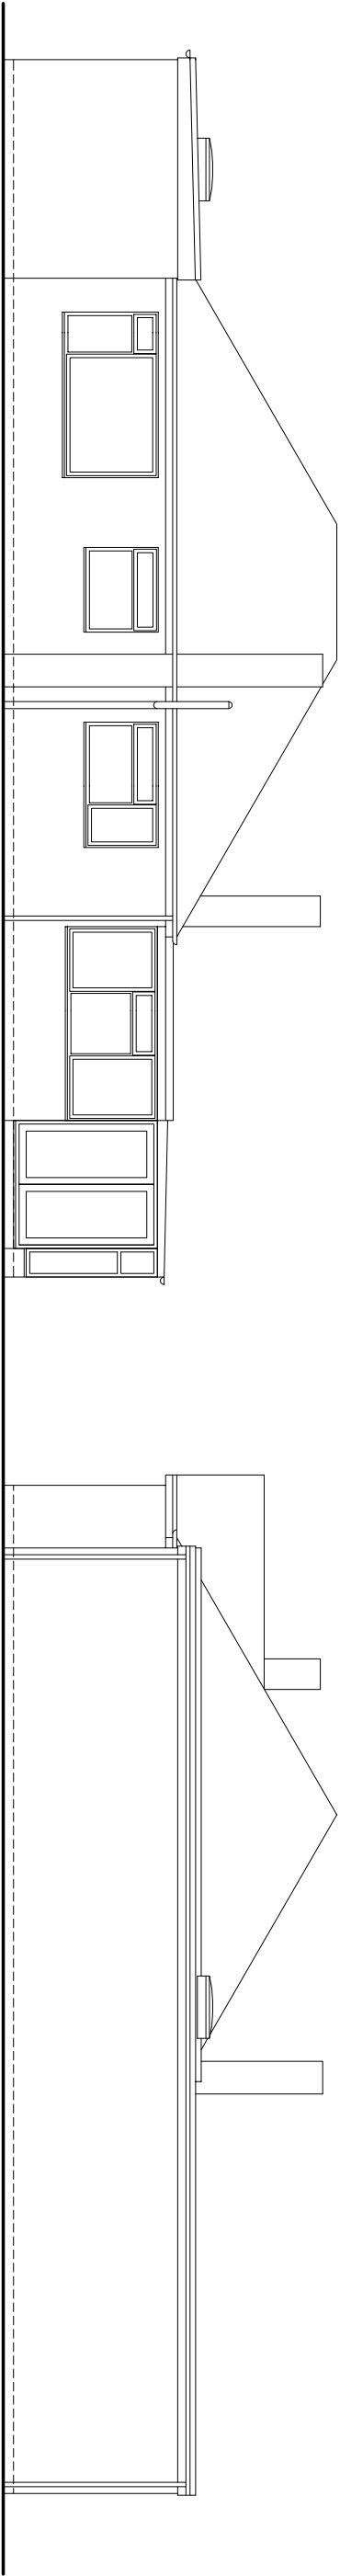

West Elevation (1:100)

North Elevation (1:100)

Legend to materials:-

1 = Facing brickwork (buff)

2 = Decorative stone

3 = Concrete interlocking roof tiles (brown)

4 = Felt flat roofing (grey)

5 = Upvc windows & doors (white)

6 = Painted timber fascias (white)

7 = Plastic rainwater goods (white)

8 = PV panels

9 = GRP flat roofing (grey)

10 = Upvc fascias (white)

11 = GRP rooflight

Project:				
Winford				
Dockings Holt				
Long Sutton				
Lincolnshire				
Drawing Title:				
Proposed Elevations				
Client:				
Ms E Hazell				
Drawn:				
AMW	AMW	24.07.19	1:100	A3
Job No.:	PD105	Stage:	Planning	Revision:
111801	PD105	Planning		P1

26, Boyd Bank, Holbrook, St Johns, Spelling, Leics, PE12 8SD

Telephone: 01458 546573 Mobile: 07940 914778

ANDREW M WRIGHT LTD

CHARTERED ARCHITECT

PT

24.07.19

Planning Issue

AMW

AMW

DT

24.07.19

Confirmation

AMW

AMW

Resubmit

Date

Description

Date

One