




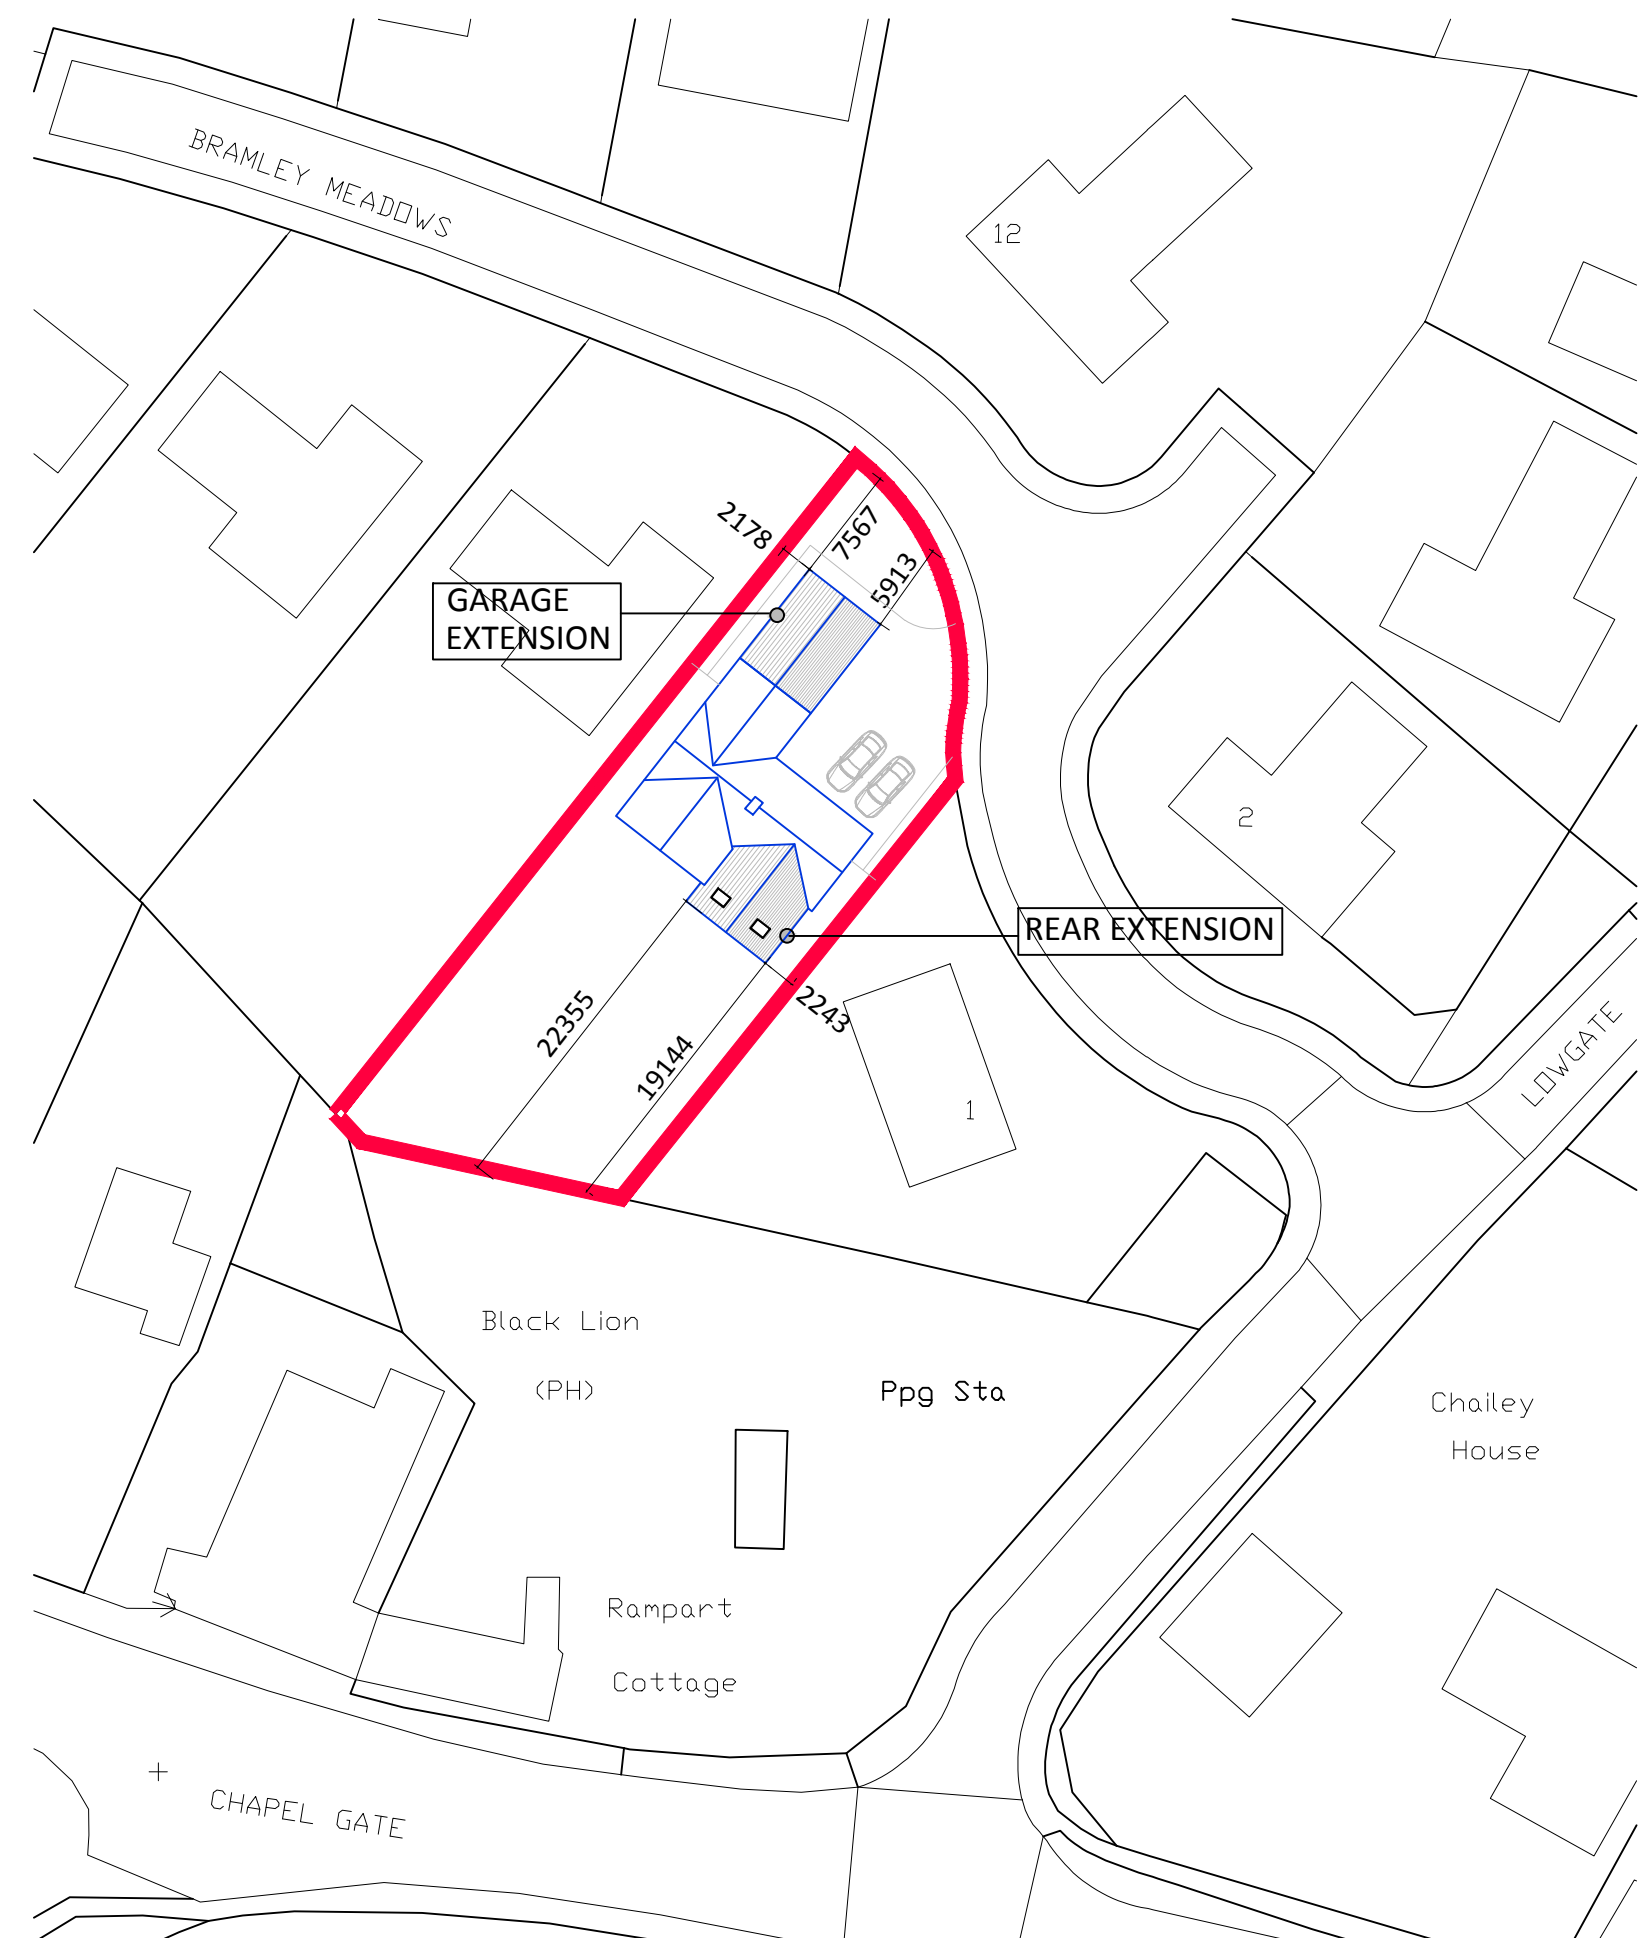

EXISTING SITE PLAN

 

PROPOSED SITE PLAN

 

**EXTENSION and INTERNAL REMODELLING of
3 BRAMLEY MEADOWS, GEDNEY, SPALDING**
EXISTING AND PROPOSED SITE PLAN

Scale: 1:500 @A2

Date: July 18

Drawn: EAL

Dwg No: 18033/PL03

PDG ARCHITECTS LTD

Toll Bar House,
Shrewsbury Avenue,
Peterborough, PE2 7BX

T: 01733 371000

E: design@pdgarchitects.co.uk

W: www.pdgarchitects.co.uk