
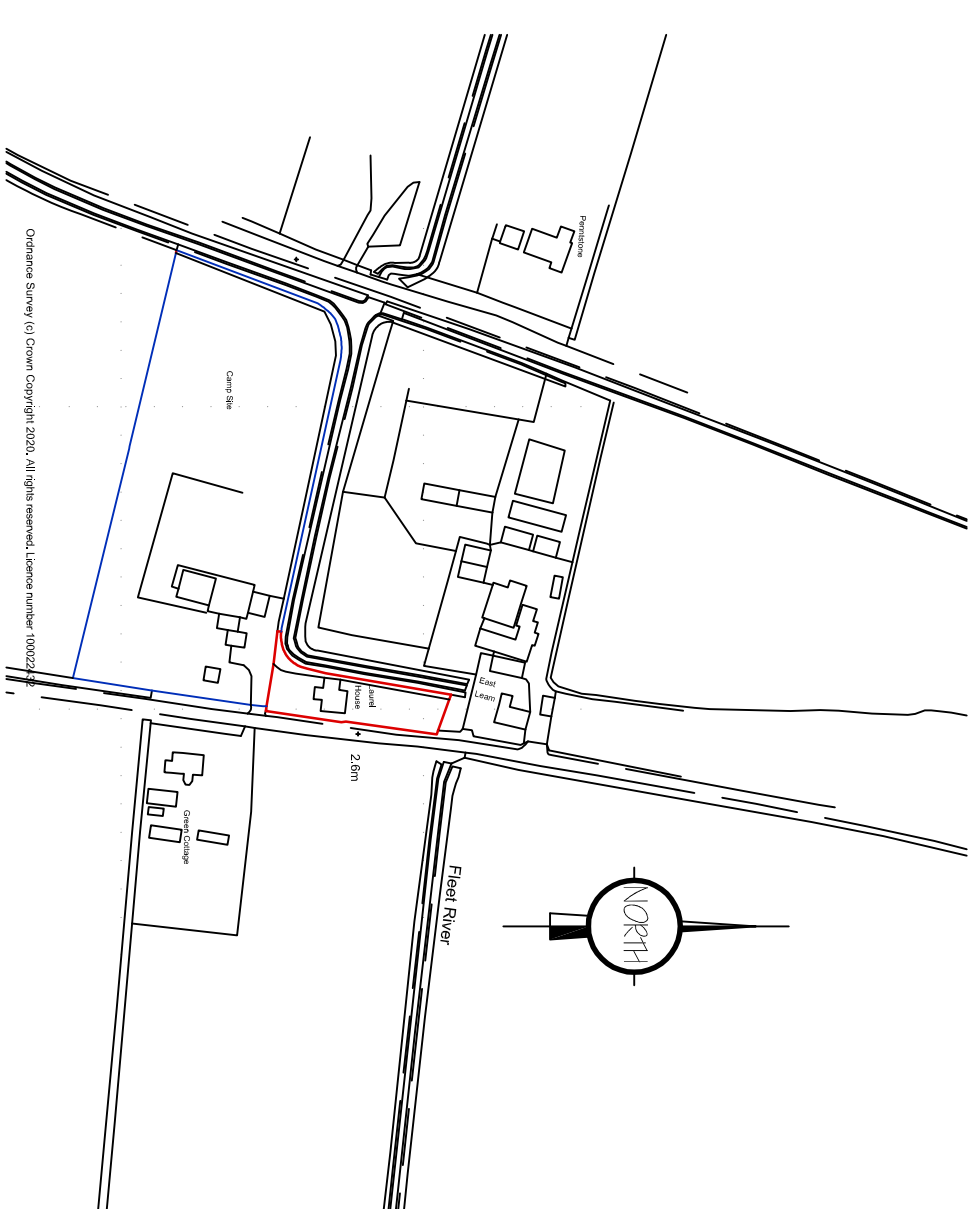
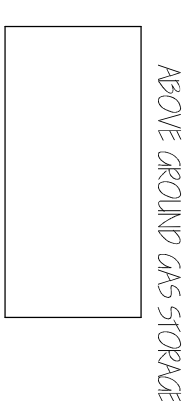
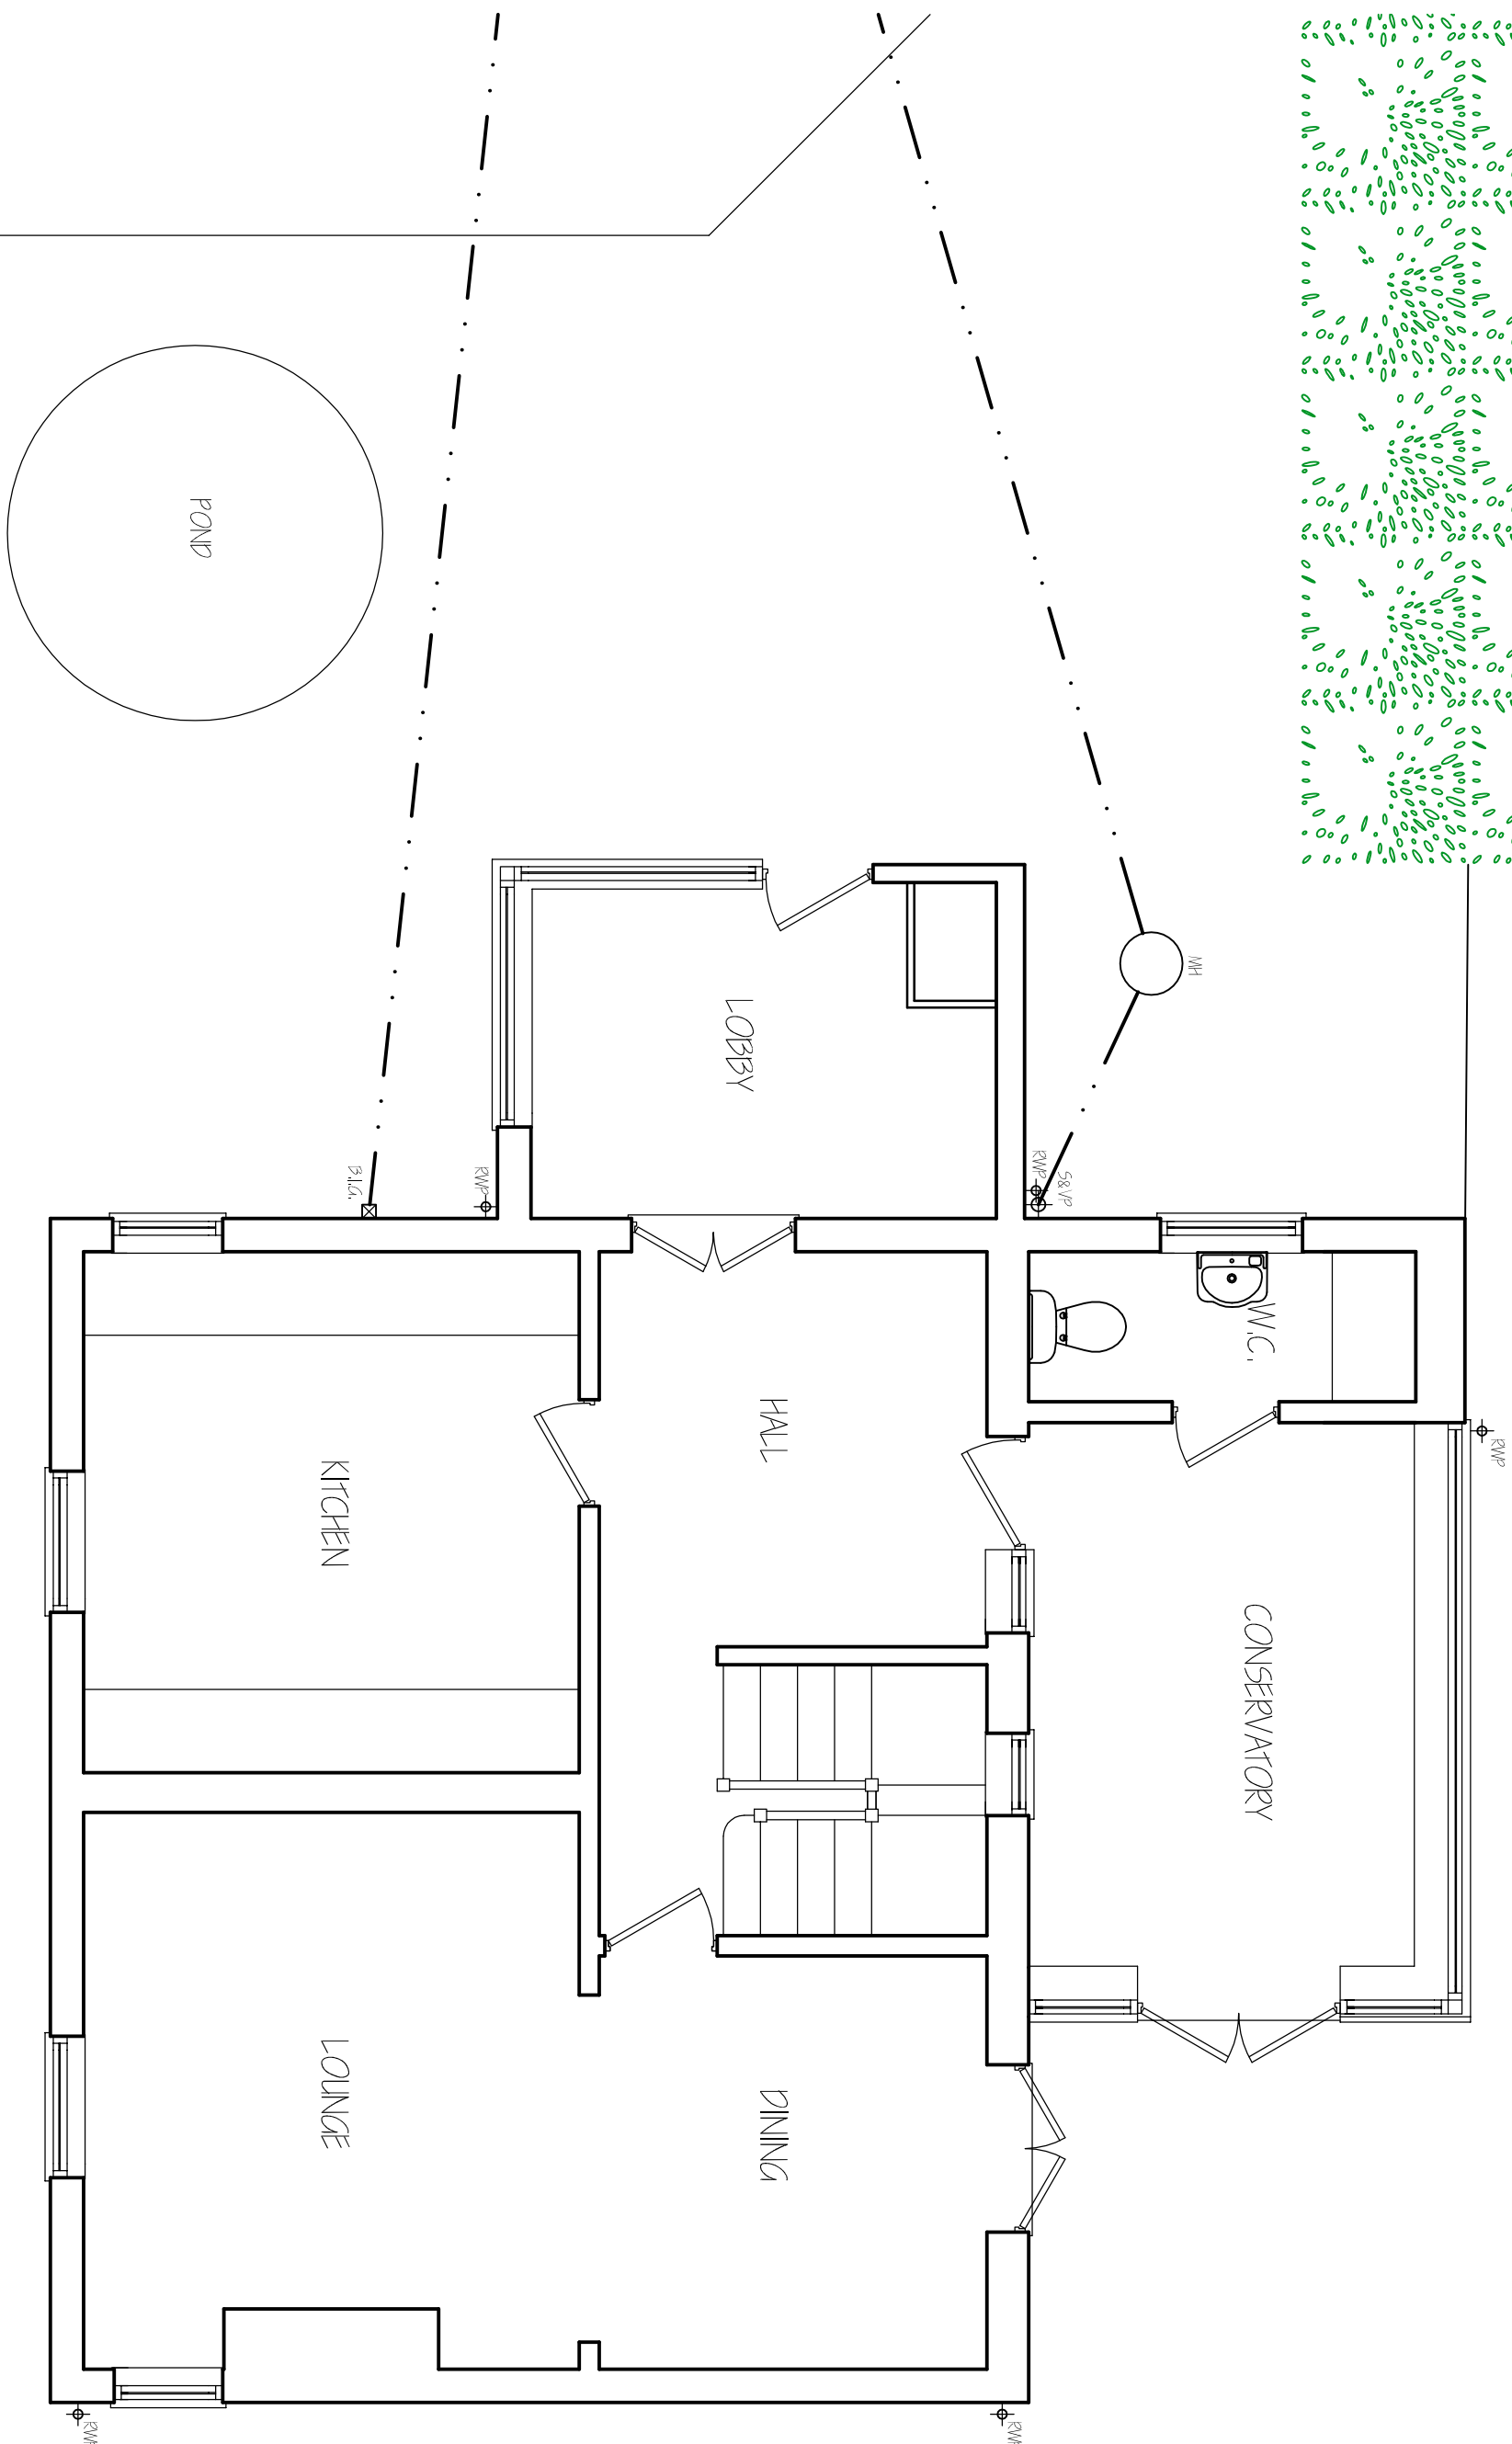
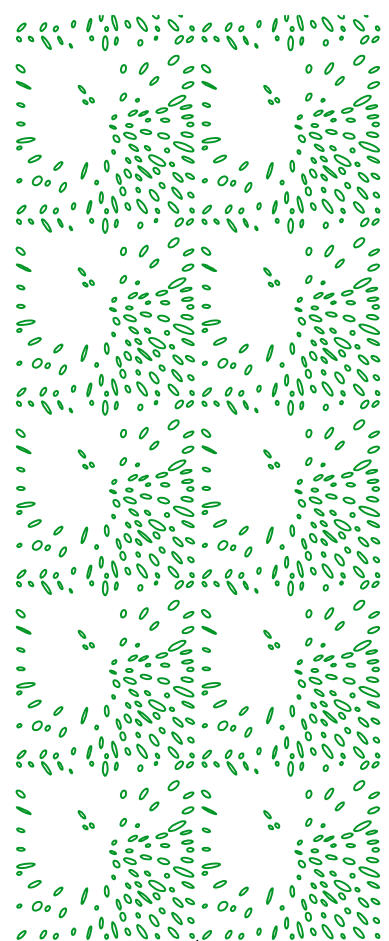
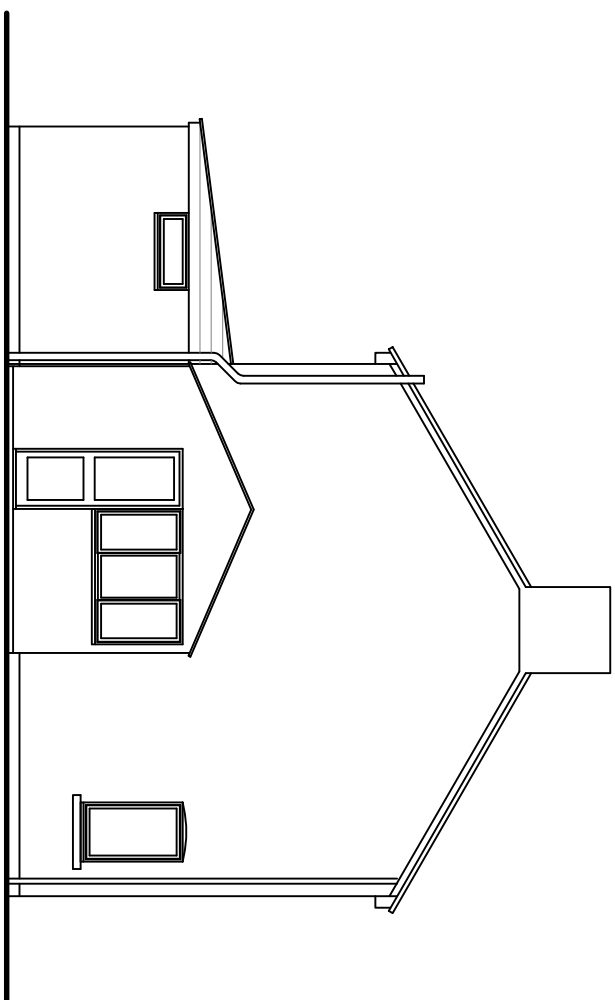
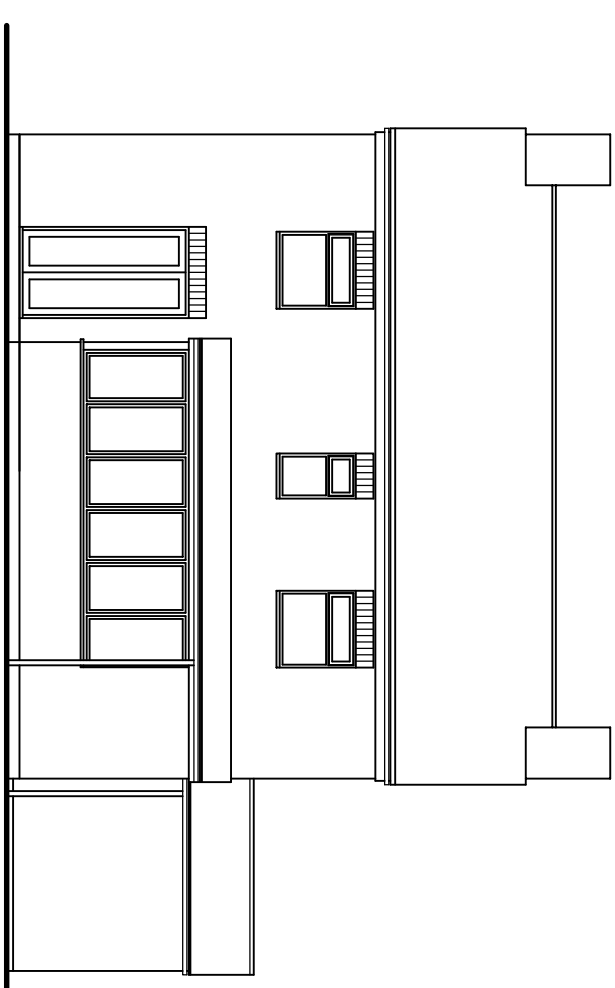
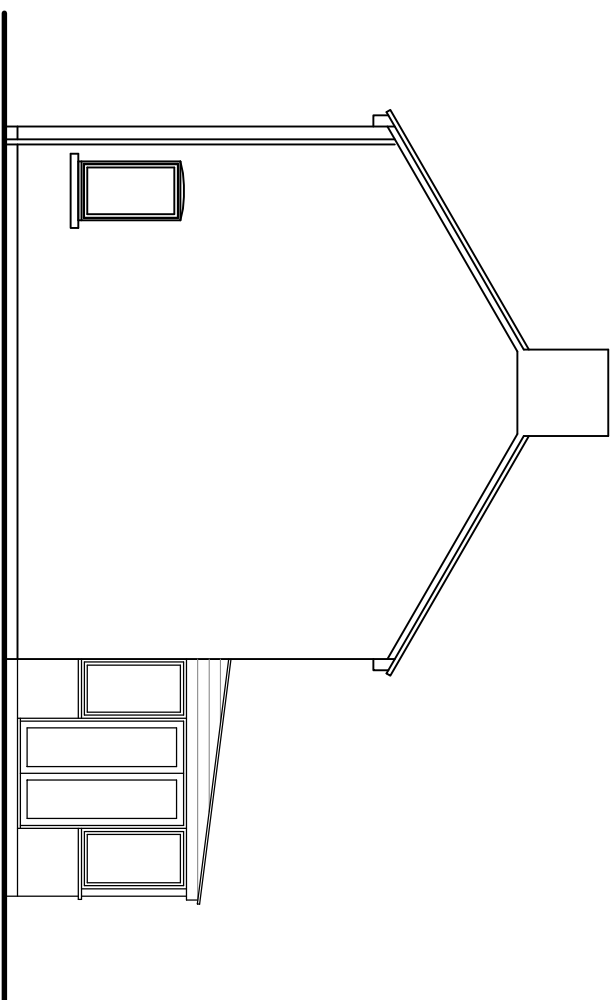


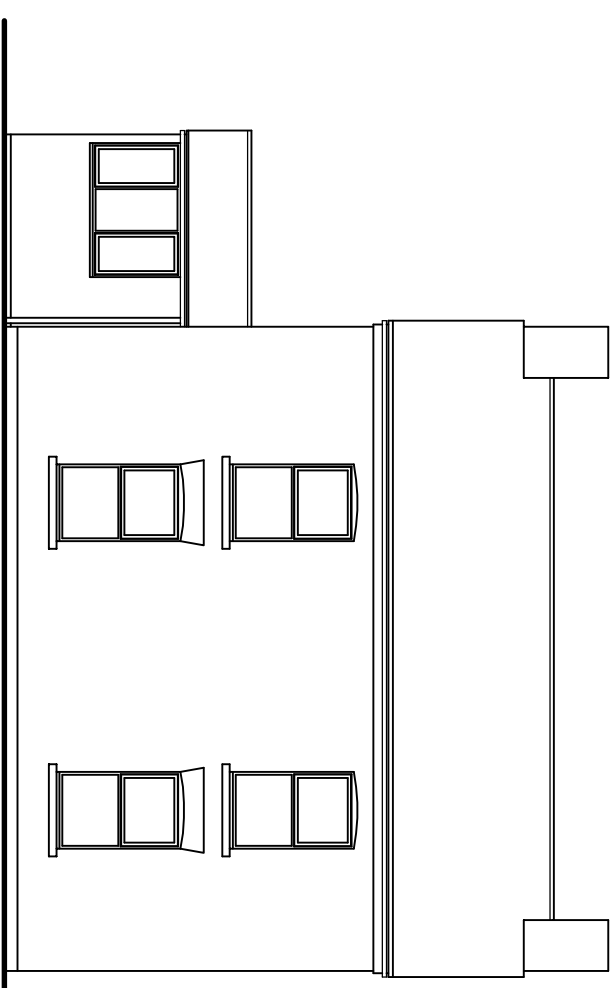

A	P.O.N.S. P.O.M.E.P.	9/07/2026
ref:	FV-8300	0069

G. R. MERCHANT LTD.
I.ENG AMICE FIMO
ARCHITECTURAL, STRUCTURAL
AND LAND DRAINAGE
CONSULTANTS

4 Wrights Mews
12A Park Road, Holbeach,
Spalding, Lincs. PE12 7BE
Tel: 01406 490800
Fax: 01406 426744
E-Mail: gr.merchant@btconnect.com

ALTERATIONS & EXTENSION
"LAUREL HOUSE,"
HUNTS GATE, CECILY BROADGATE
SPALDING, Lincs. PE12 0DJ

Client	MR & MRS A BACON		
Drawing	FLOOR PLANS - EXISTING ELEVATIONS - EXISTING LOCATION PLAN		
Job Ref.	3668-20	Drawing No.	01A
Date	AUG 2020	Drawn	SLB

1:50 & 1:00 (Unless Otherwise Stated)

DO NOT SCALE FROM THIS DRAWING