

Existing Front Elevation 1:100


Existing Side Elevation 1:100

Existing Rear Elevation 1:100


Existing Side Elevation 1:100




Ceiling Timbers over Store - Photo A

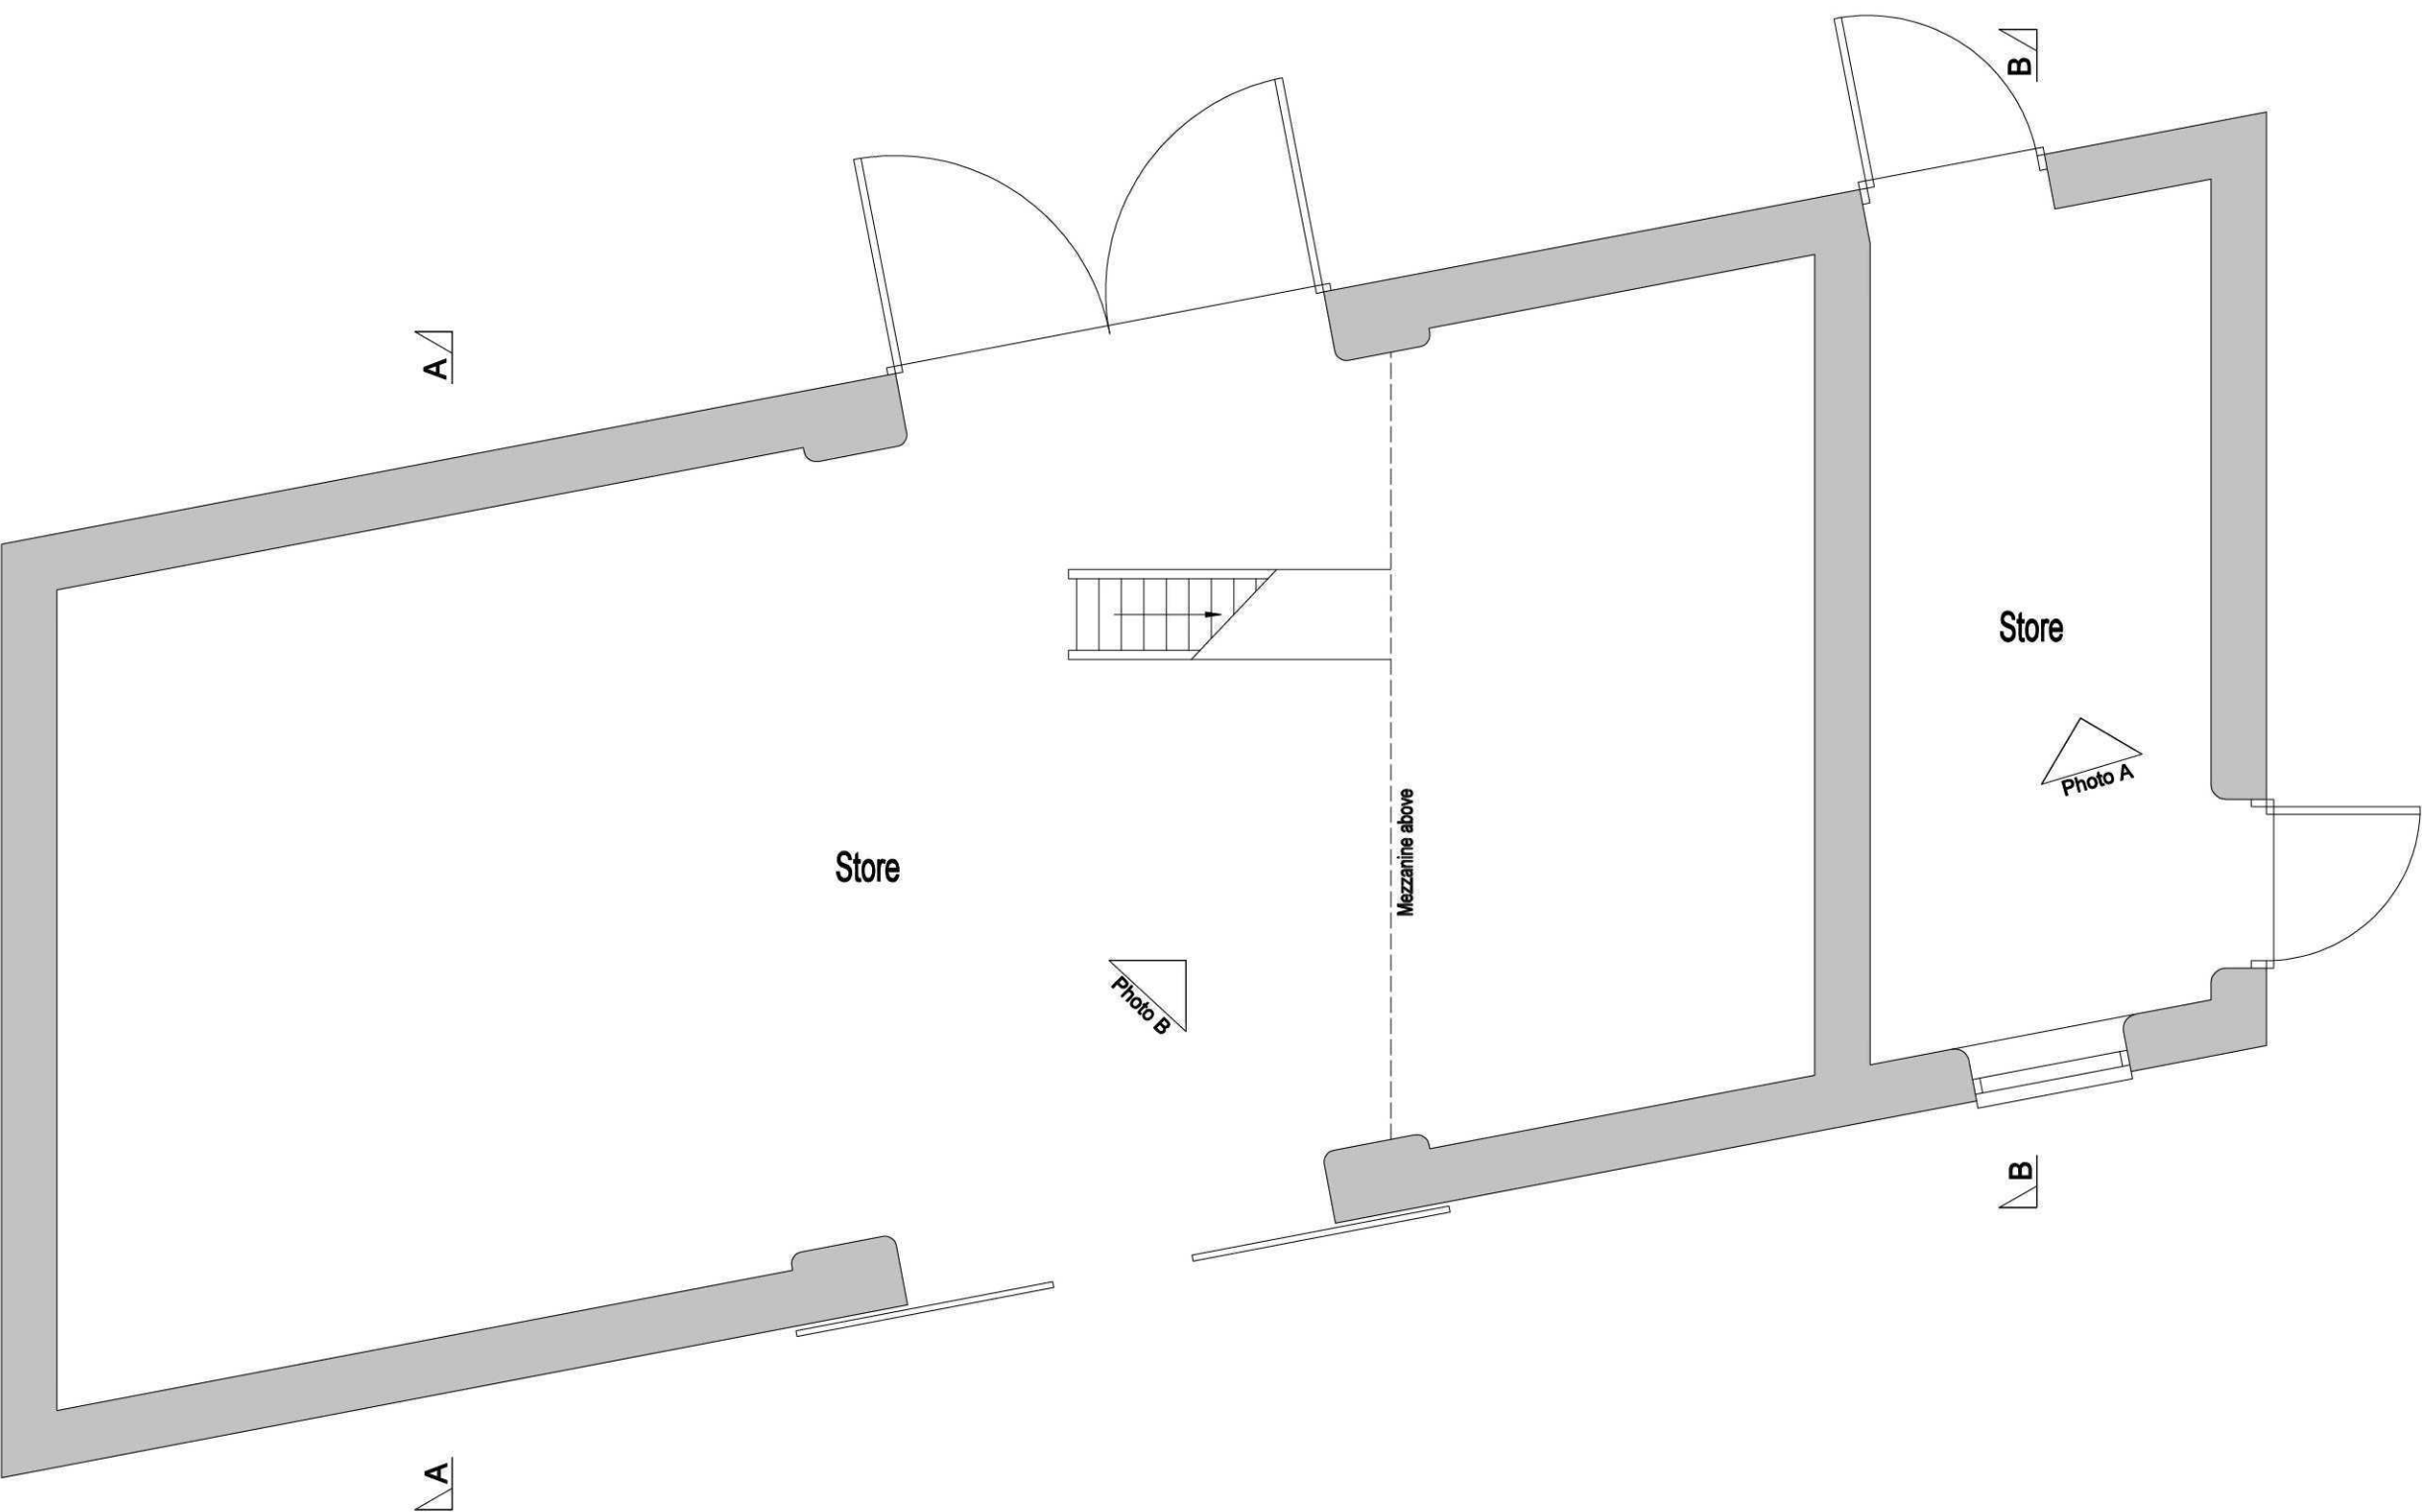

Existing Ground Floor Plan 1:50

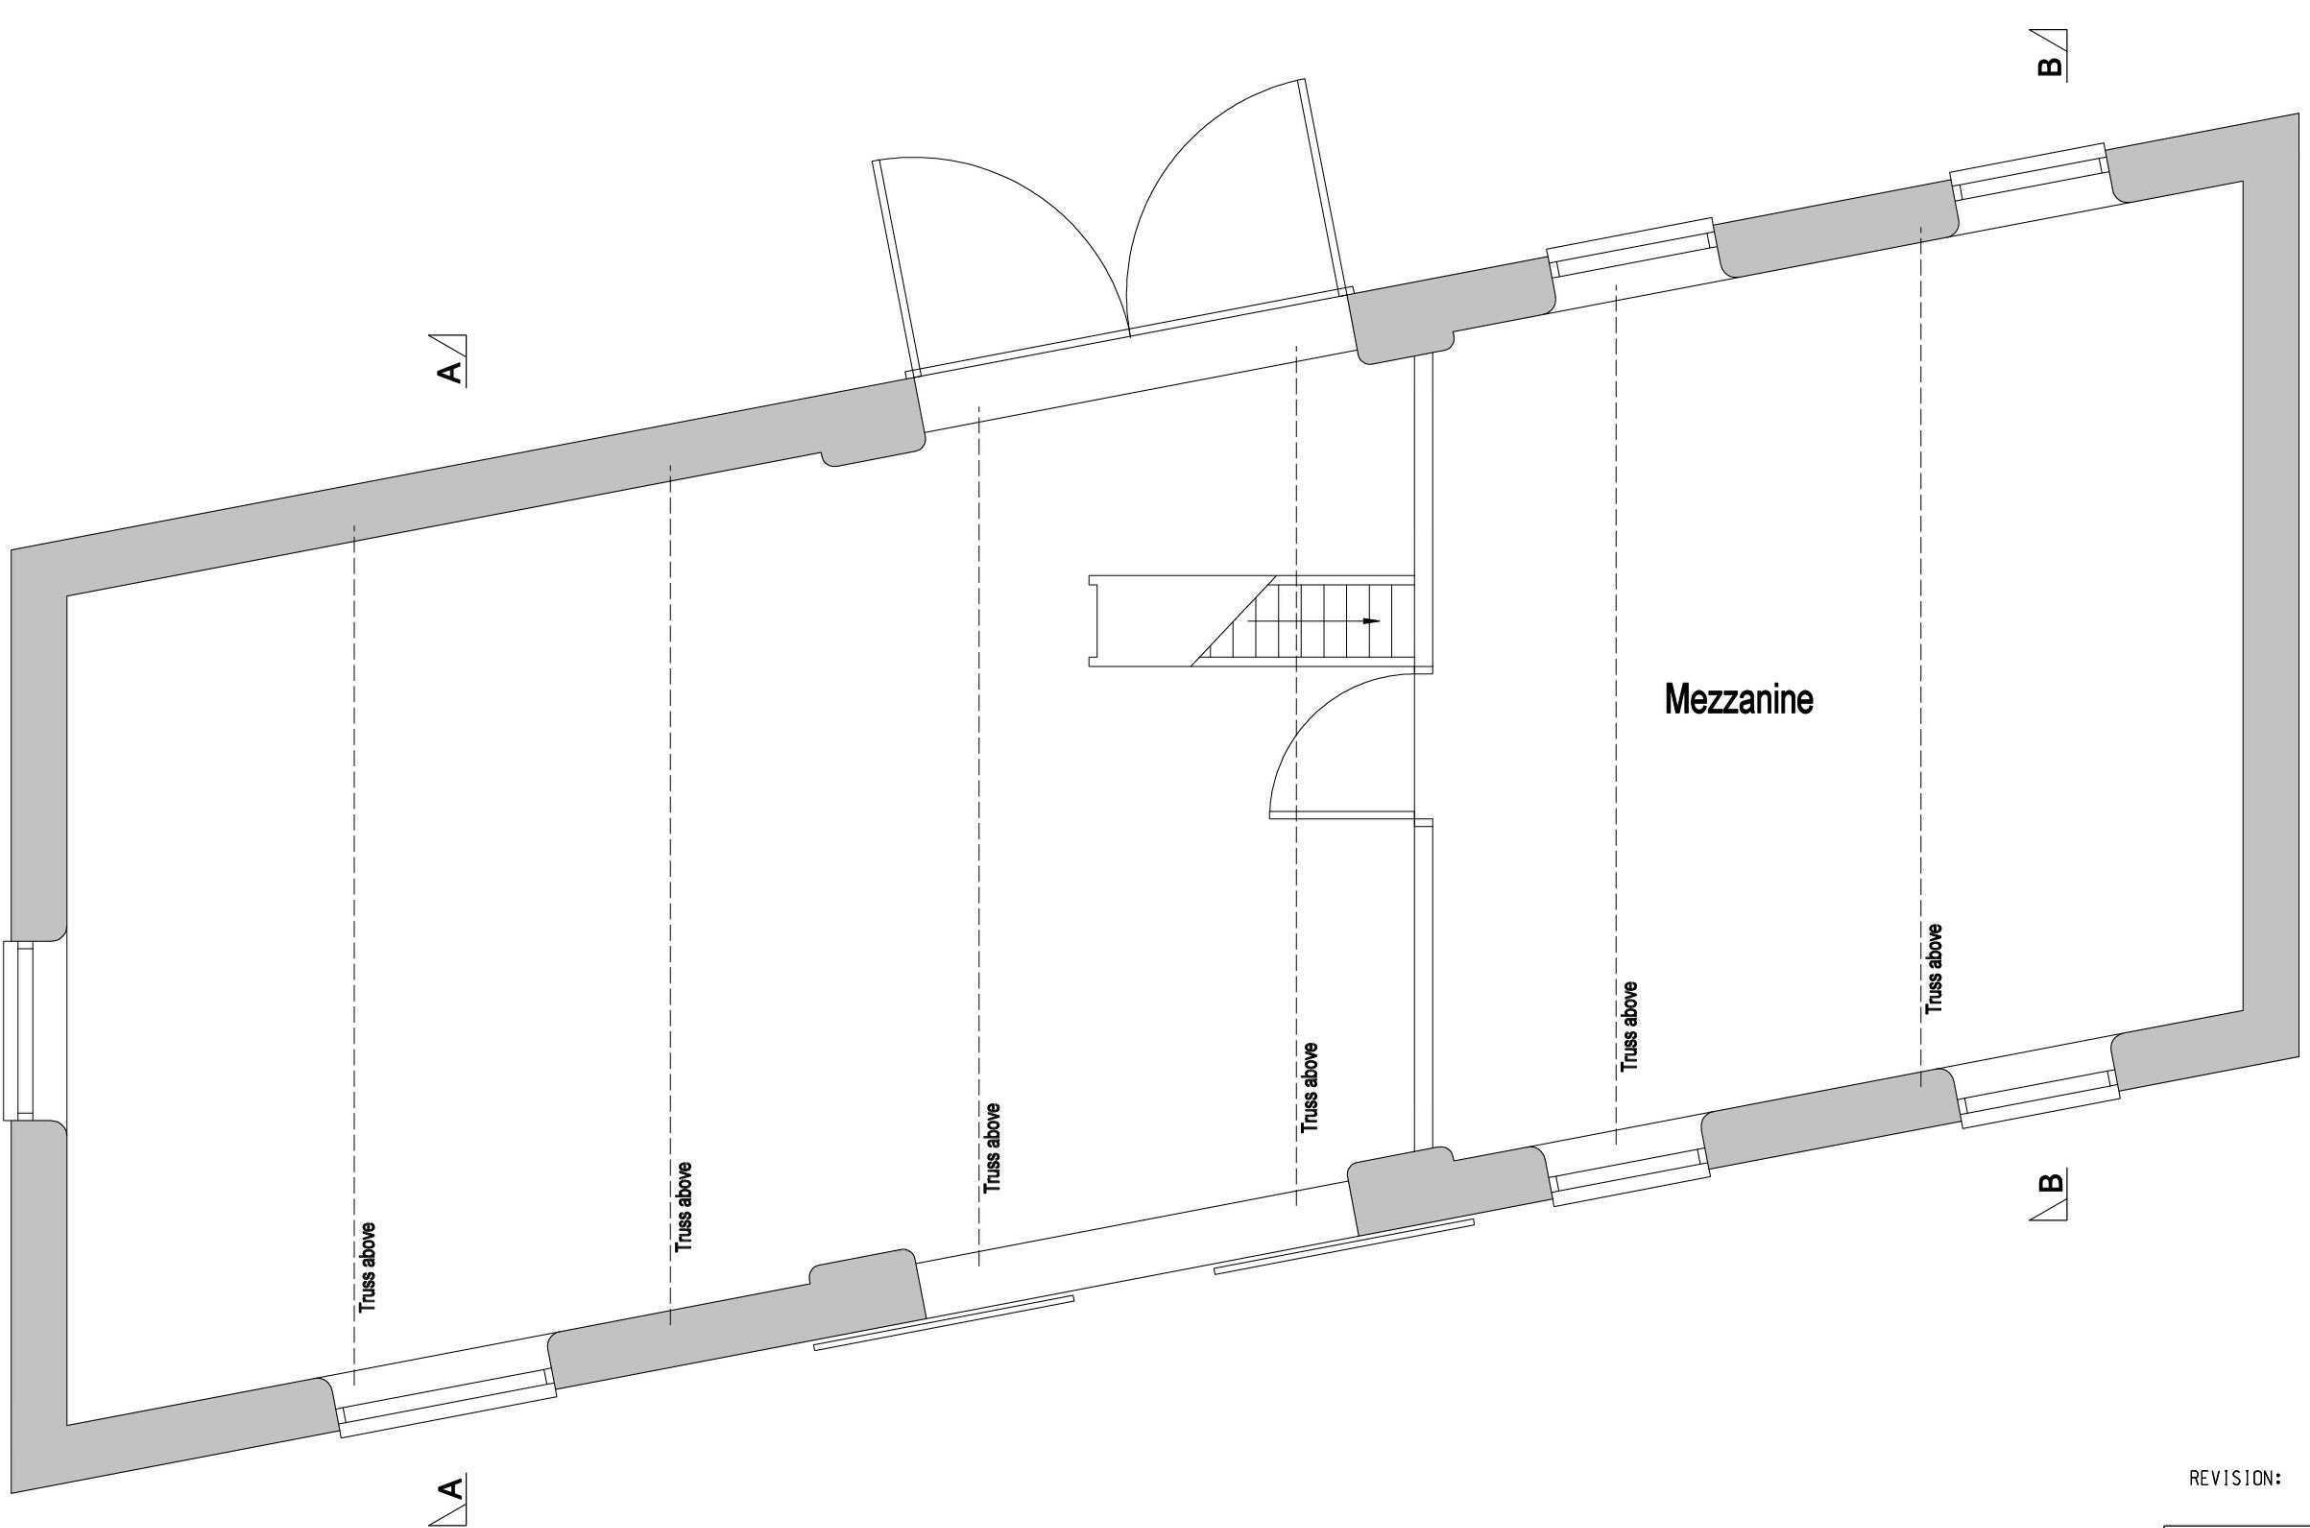

Existing First Floor Plan 1:50

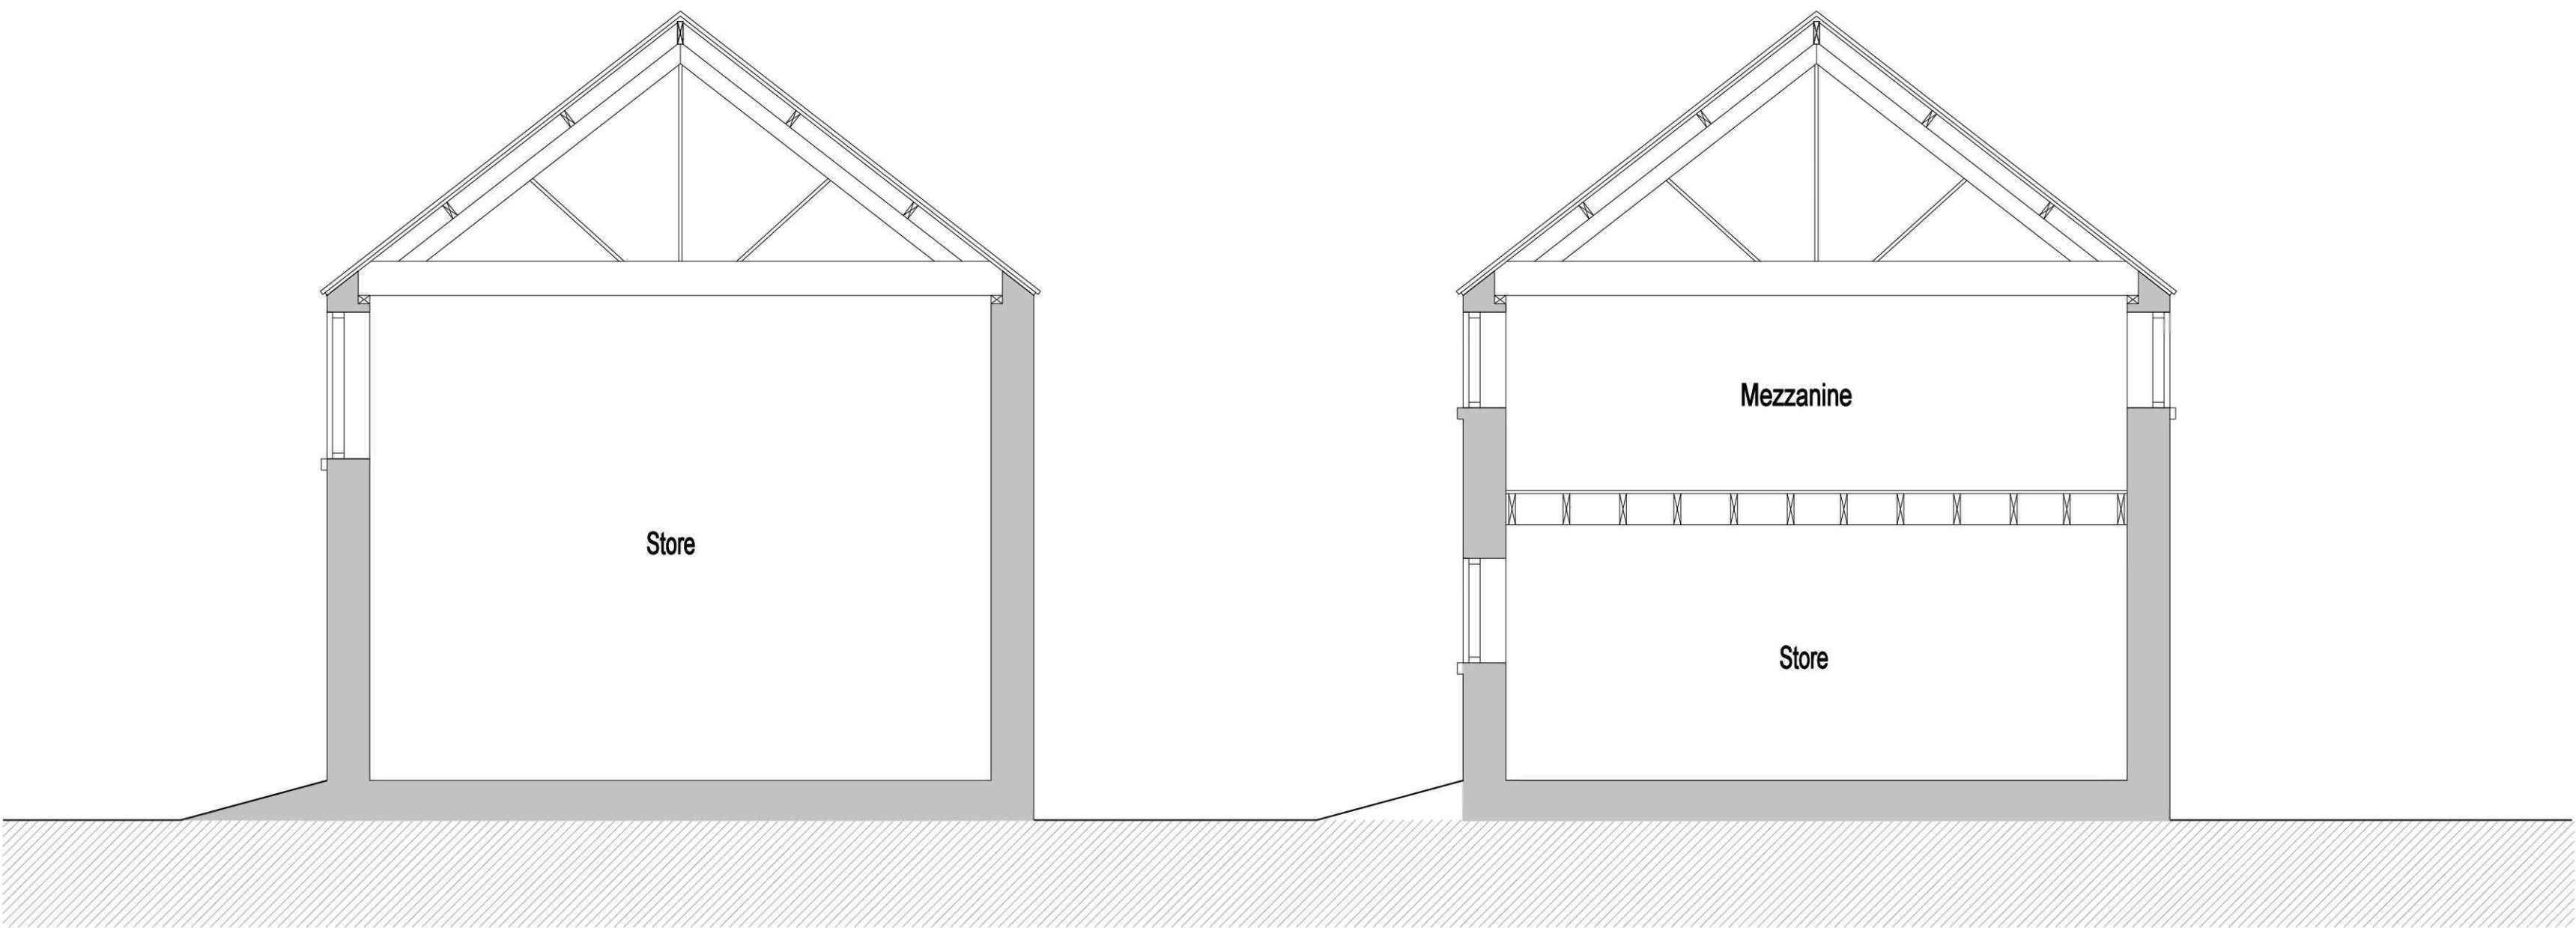

Existing Section Through A - A 1:50

Existing Section Through B - B 1:50



Hay Loft Mezzanine - Photo B

REVISION:

Peter Humphrey Associates
ARCHITECTURAL DESIGN AND BUILDING

PROJECT
PROPOSED CONVERSION OF BARN
TO DWELLING

SITE
PULVERTOFT HALL
GEDNEY BROADGATE
SPALDING
LINCS
PE12 0DG

DRAWING
EXISTING - BARN A

CLIENT
Mr W Fletcher

DATE Dec 2010 SCALE As Shown JOB No: 4650/(Surv).01

REV.	DETAILS	DATE

DO NOT SCALE FROM THIS DRAWING
COPYRIGHT: THIS DRAWING MUST NOT BE ISSUED,
LOANED OR COPIED
WITHOUT THE CONSENT OF PETER HUMPHREY ASSOCIATES

Peter Humphrey Associates
ARCHITECTURAL DESIGN AND BUILDING
TELEPHONE 01945 466 966
FAX 01945 466 433
E-MAIL:
info@peterhumphrey.co.uk
30 OLD MARKET YBSBECH CAMBS PE13 1NB