



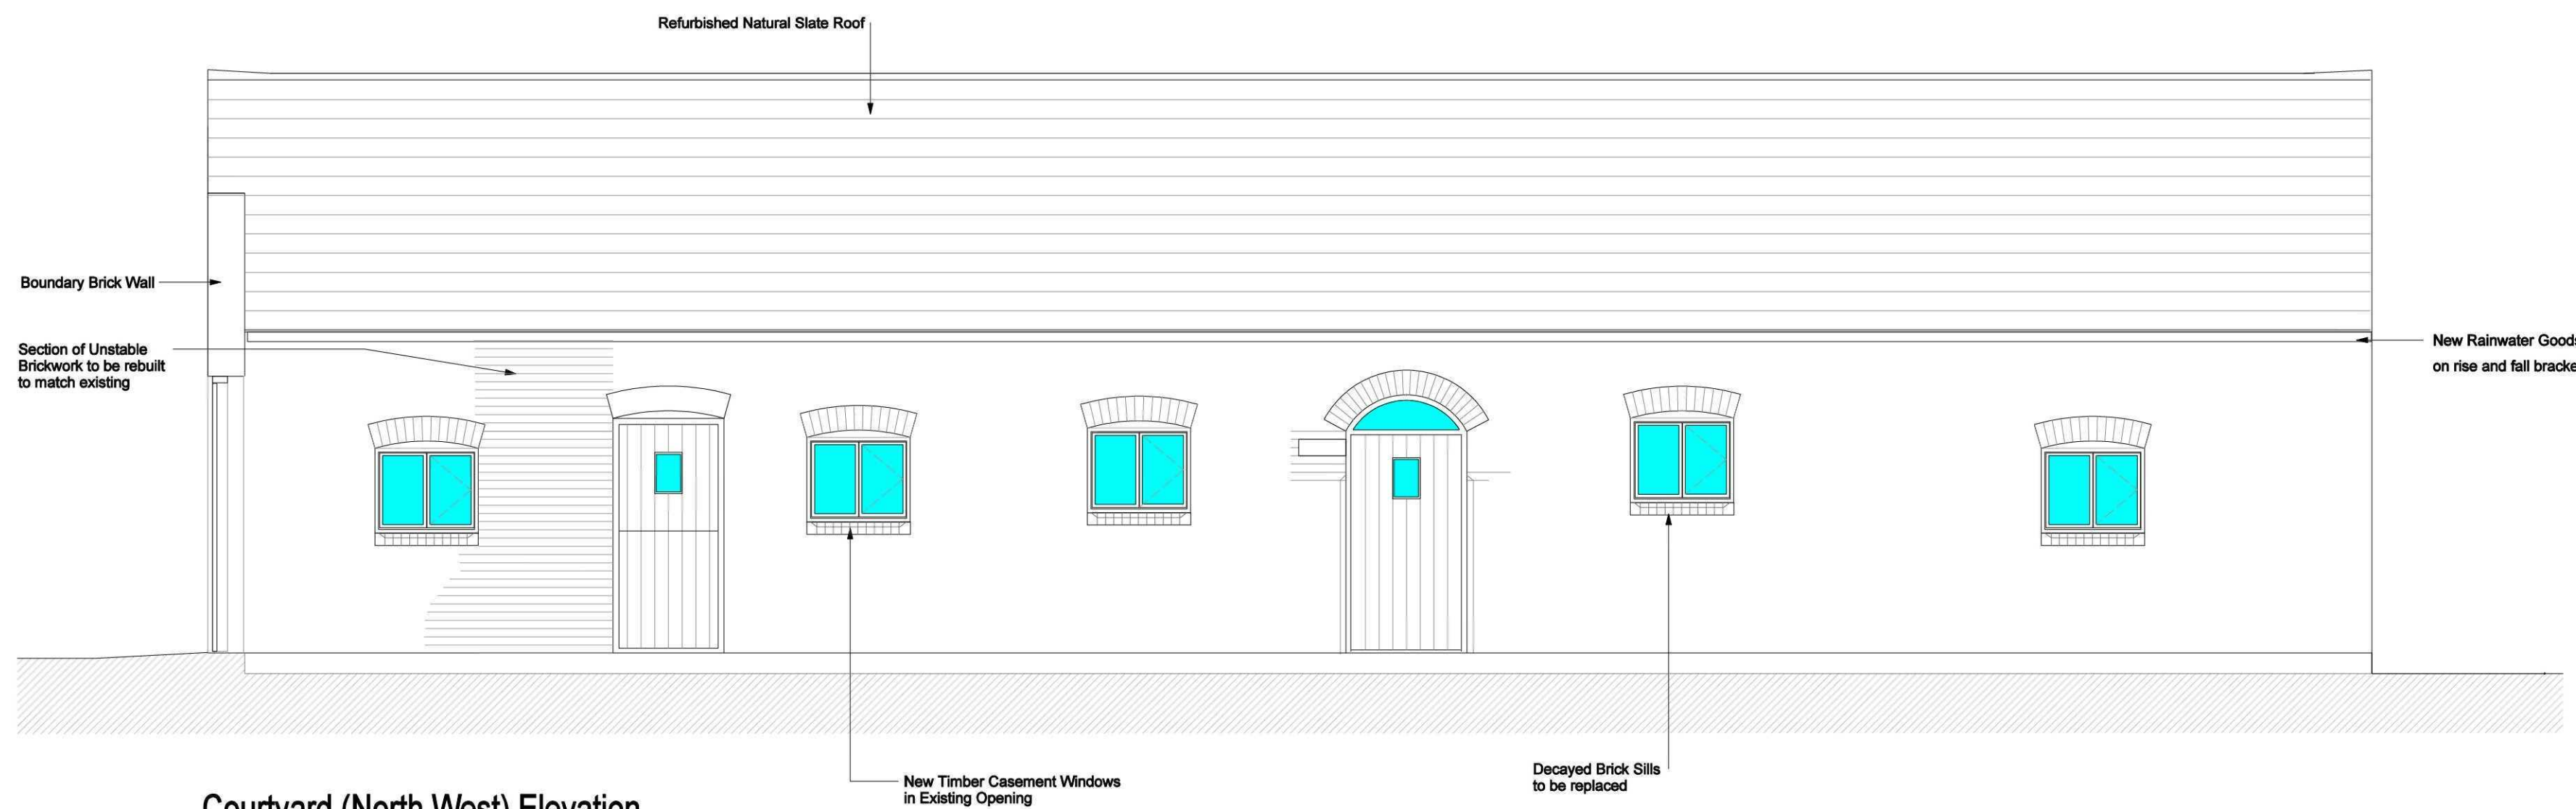


Courtyard (North West) Elevation




South East (Roadside) Elevation

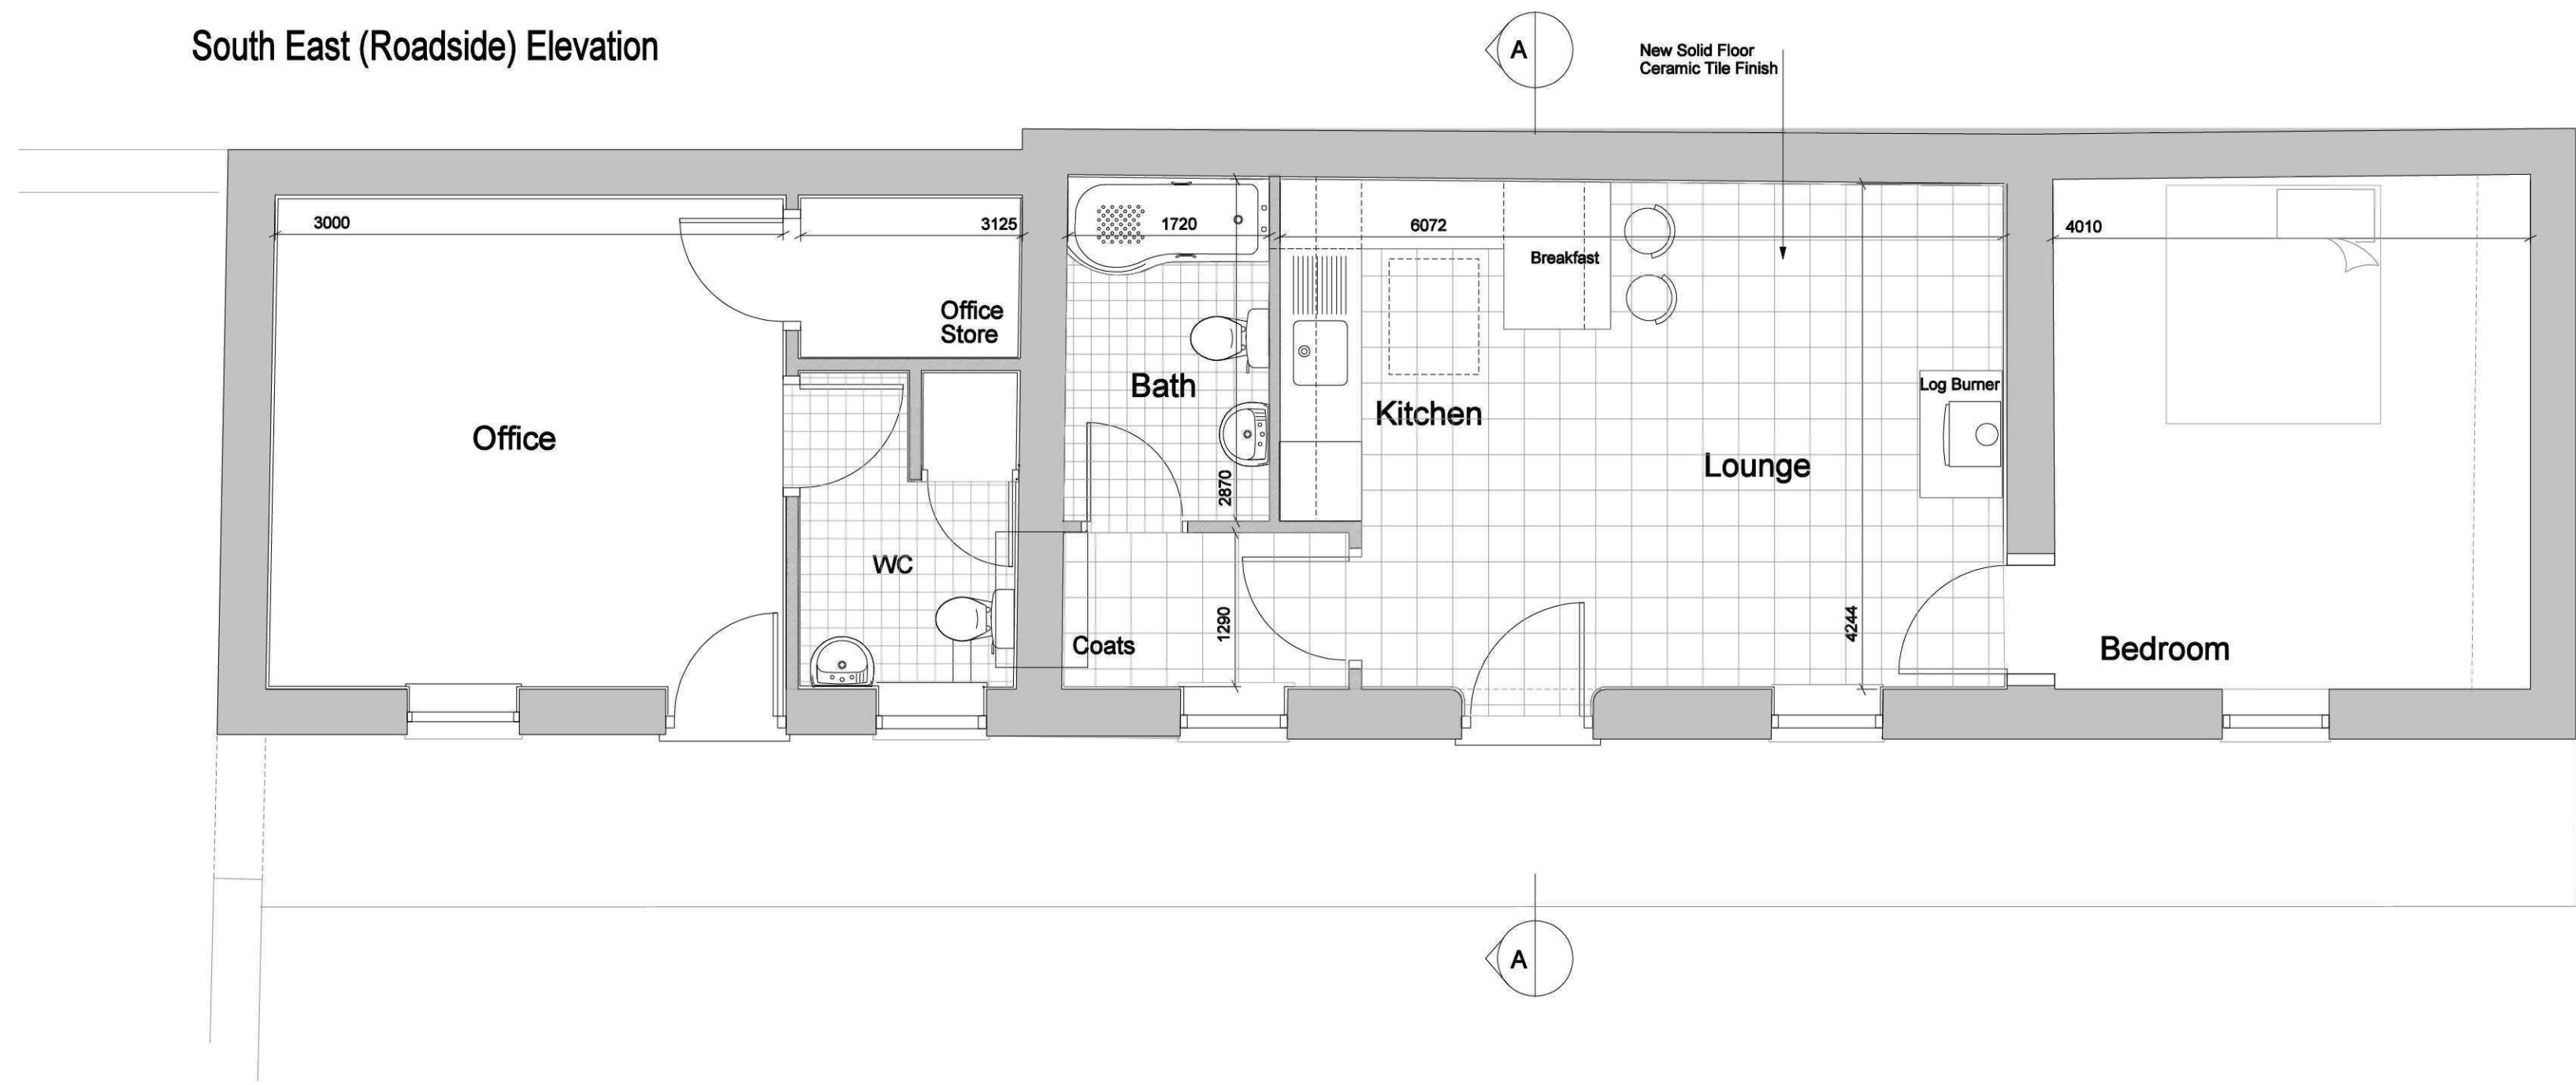


Ground Floor Plan

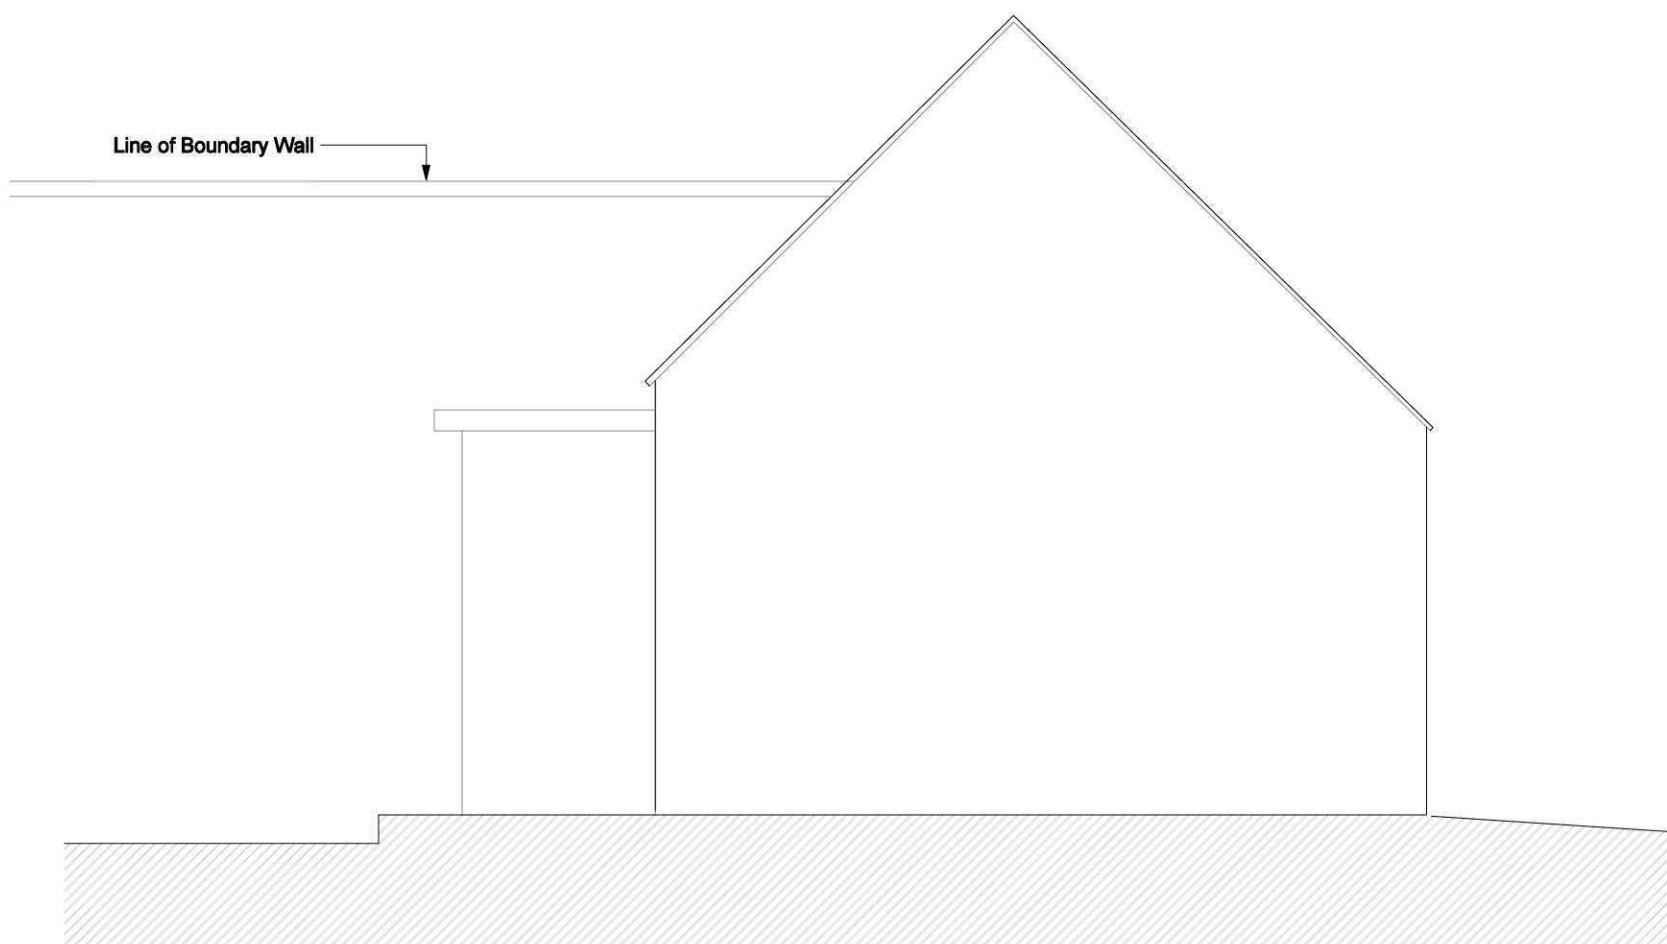

North East Elevation

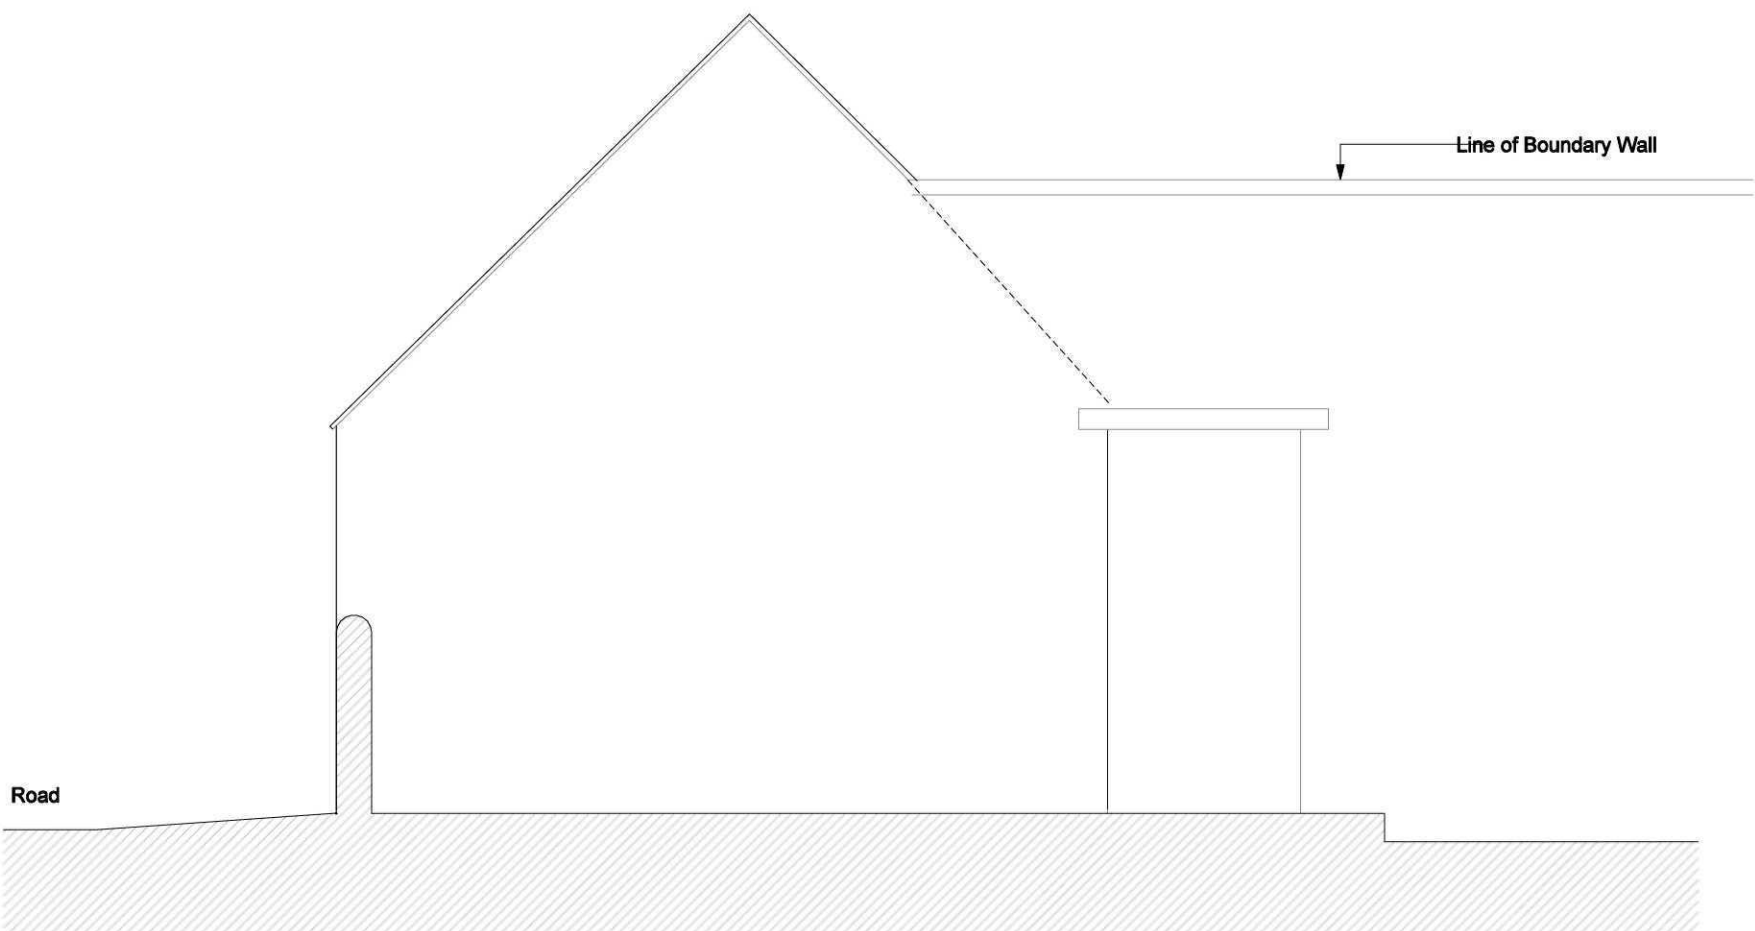

South West Elevation

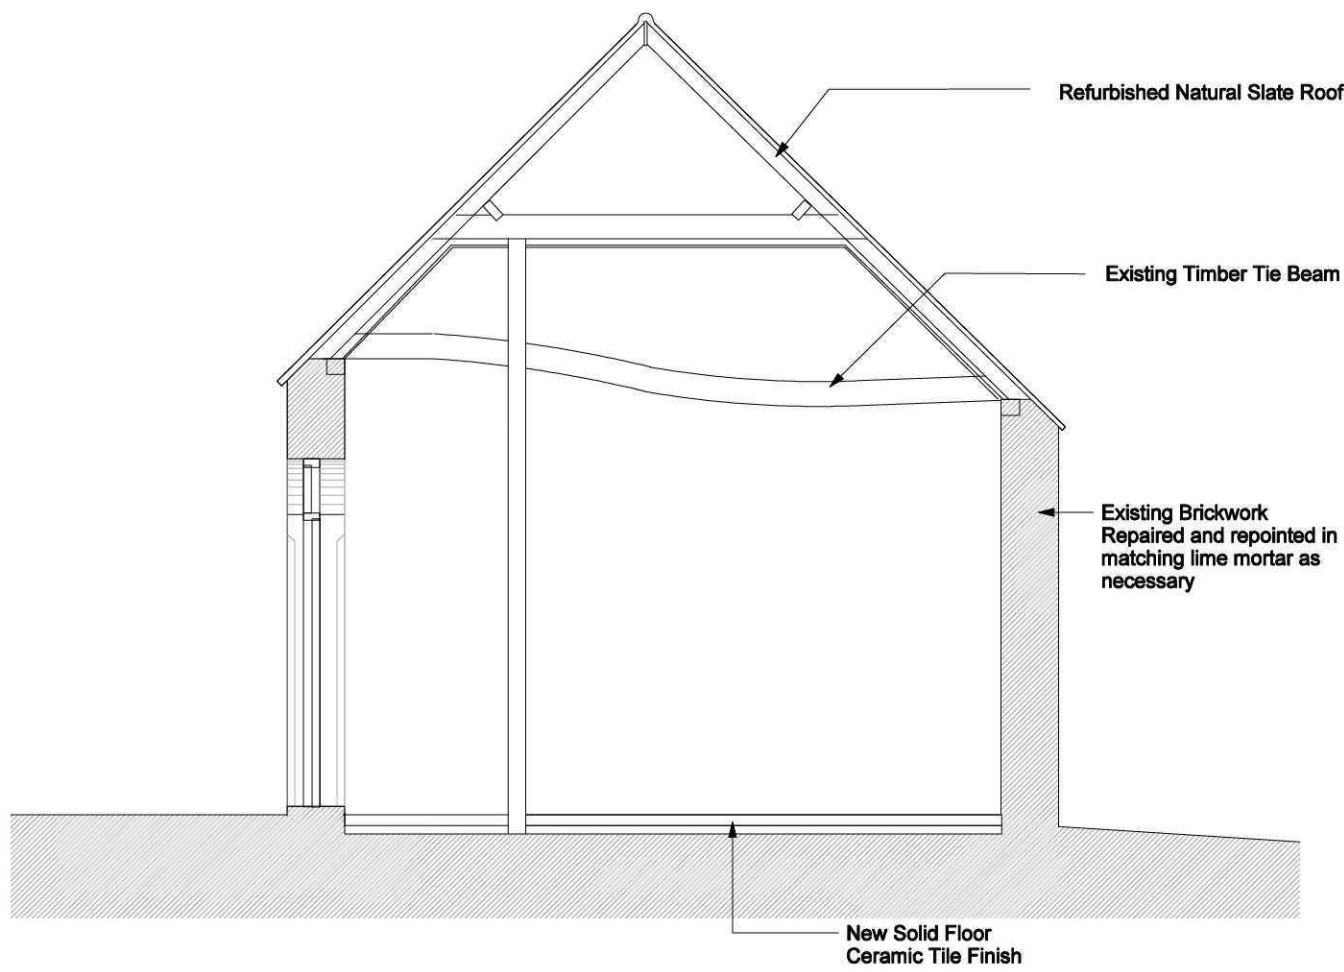

Section A - A

| REV.   | DETAILS                      | DATE     |
|---|------------------------------|----------|
| A   | Adjusted to clients comments | Feb 2011 |
|   |                              |          |
|   |                              |          |
|   |                              |          |
| DO NOT SCALE FROM THIS DRAWING<br>COPYRIGHT: THIS DRAWING MUST NOT BE ISSUED,<br>LOANED OR COPIED<br>WITHOUT THE CONSENT OF PETER HUMPHREY ASSOCIATES |                              |          |

NOTES

Proposed Arrangement Barn B

PROJECT  
Conversion of Existing Barn to New Residence,  
Farm Office, and Holiday Let Accommodation  
Pulvertoft Hall, Gedney Broadgate  
Spalding, Lincolnshire

CLIENT  
Mr W Fletcher

DATE Jan 2011 SCALE 1:50 JOB No. 4650 / (P) 05



**Peter Humphrey Associates**  
ARCHITECTURAL DESIGN AND BUILDING  
TELEPHONE 01945 466 986  
FAX 01945 466 433  
E-MAIL:  
info@peterhumphrey.co.uk  
30 OLD MARKET WISBECH CAMBS PE13 1NB