



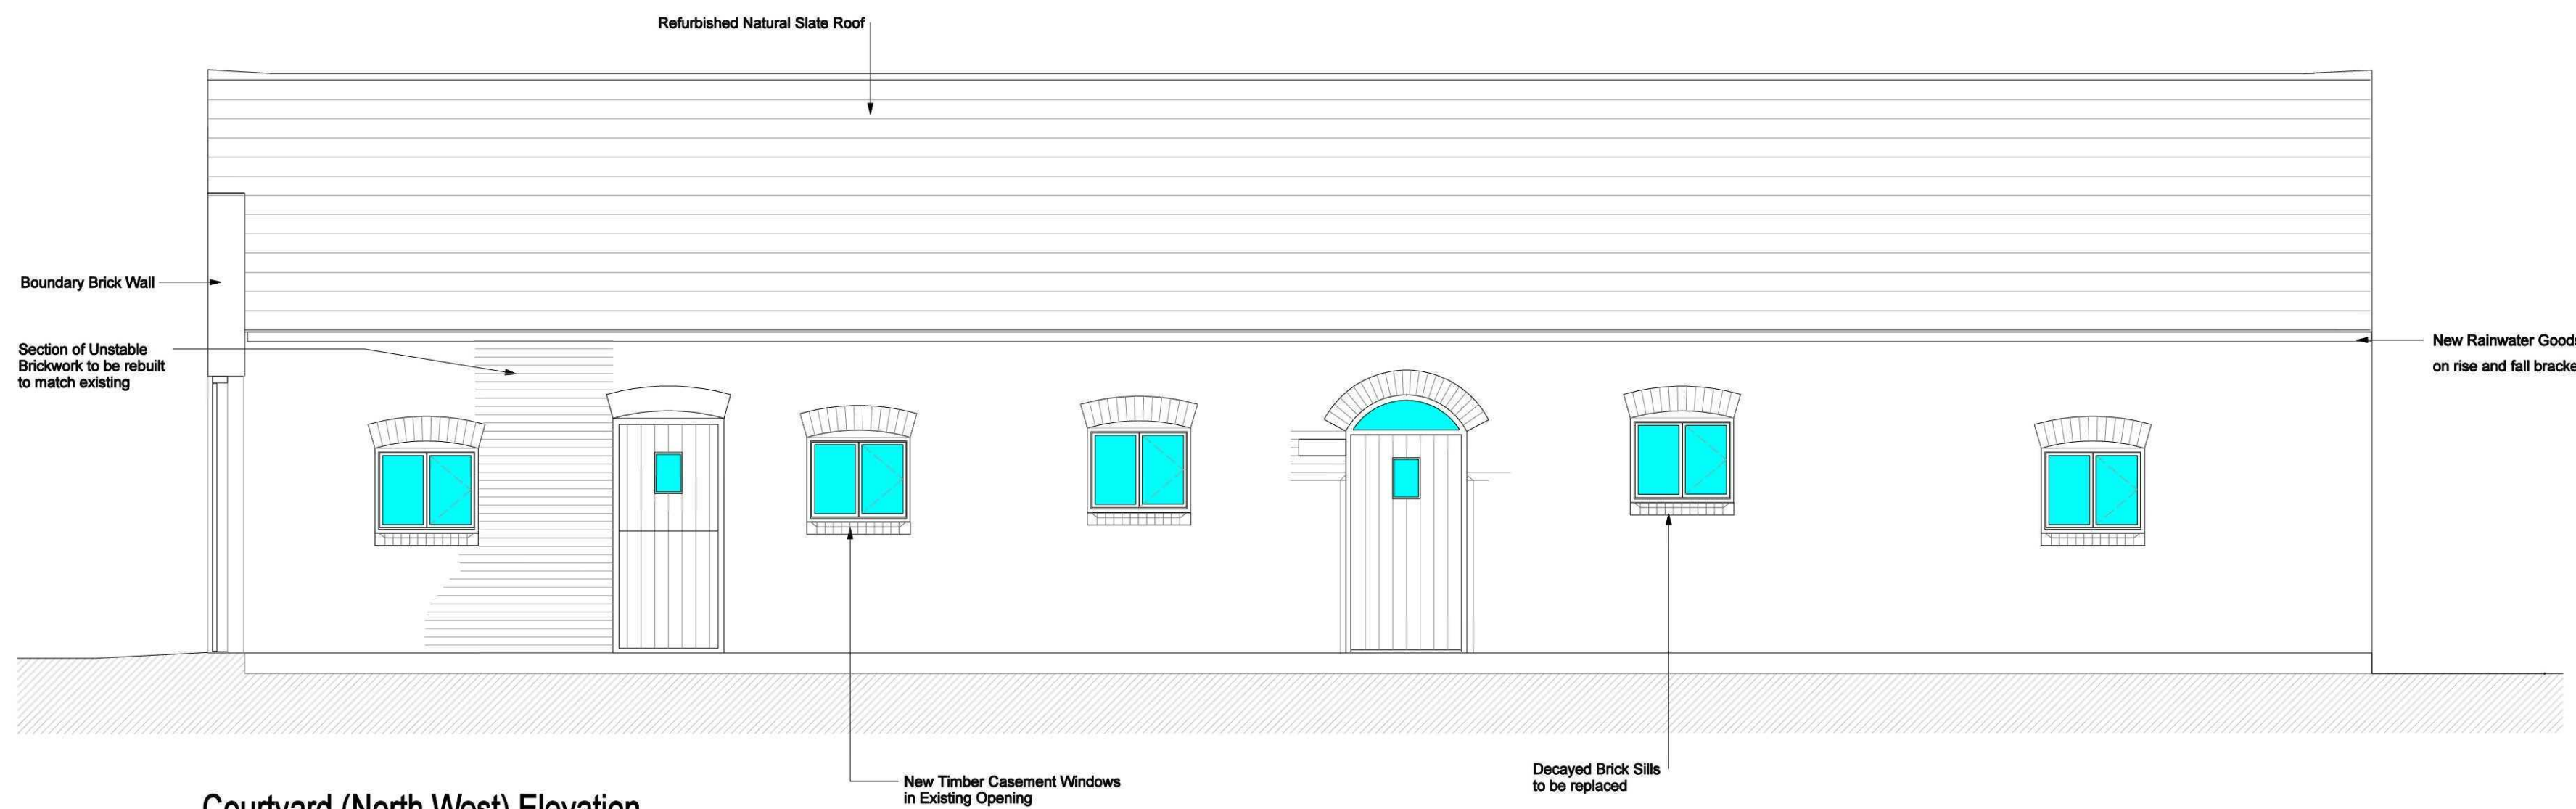


Courtyard (North West) Elevation




South East (Roadside) Elevation

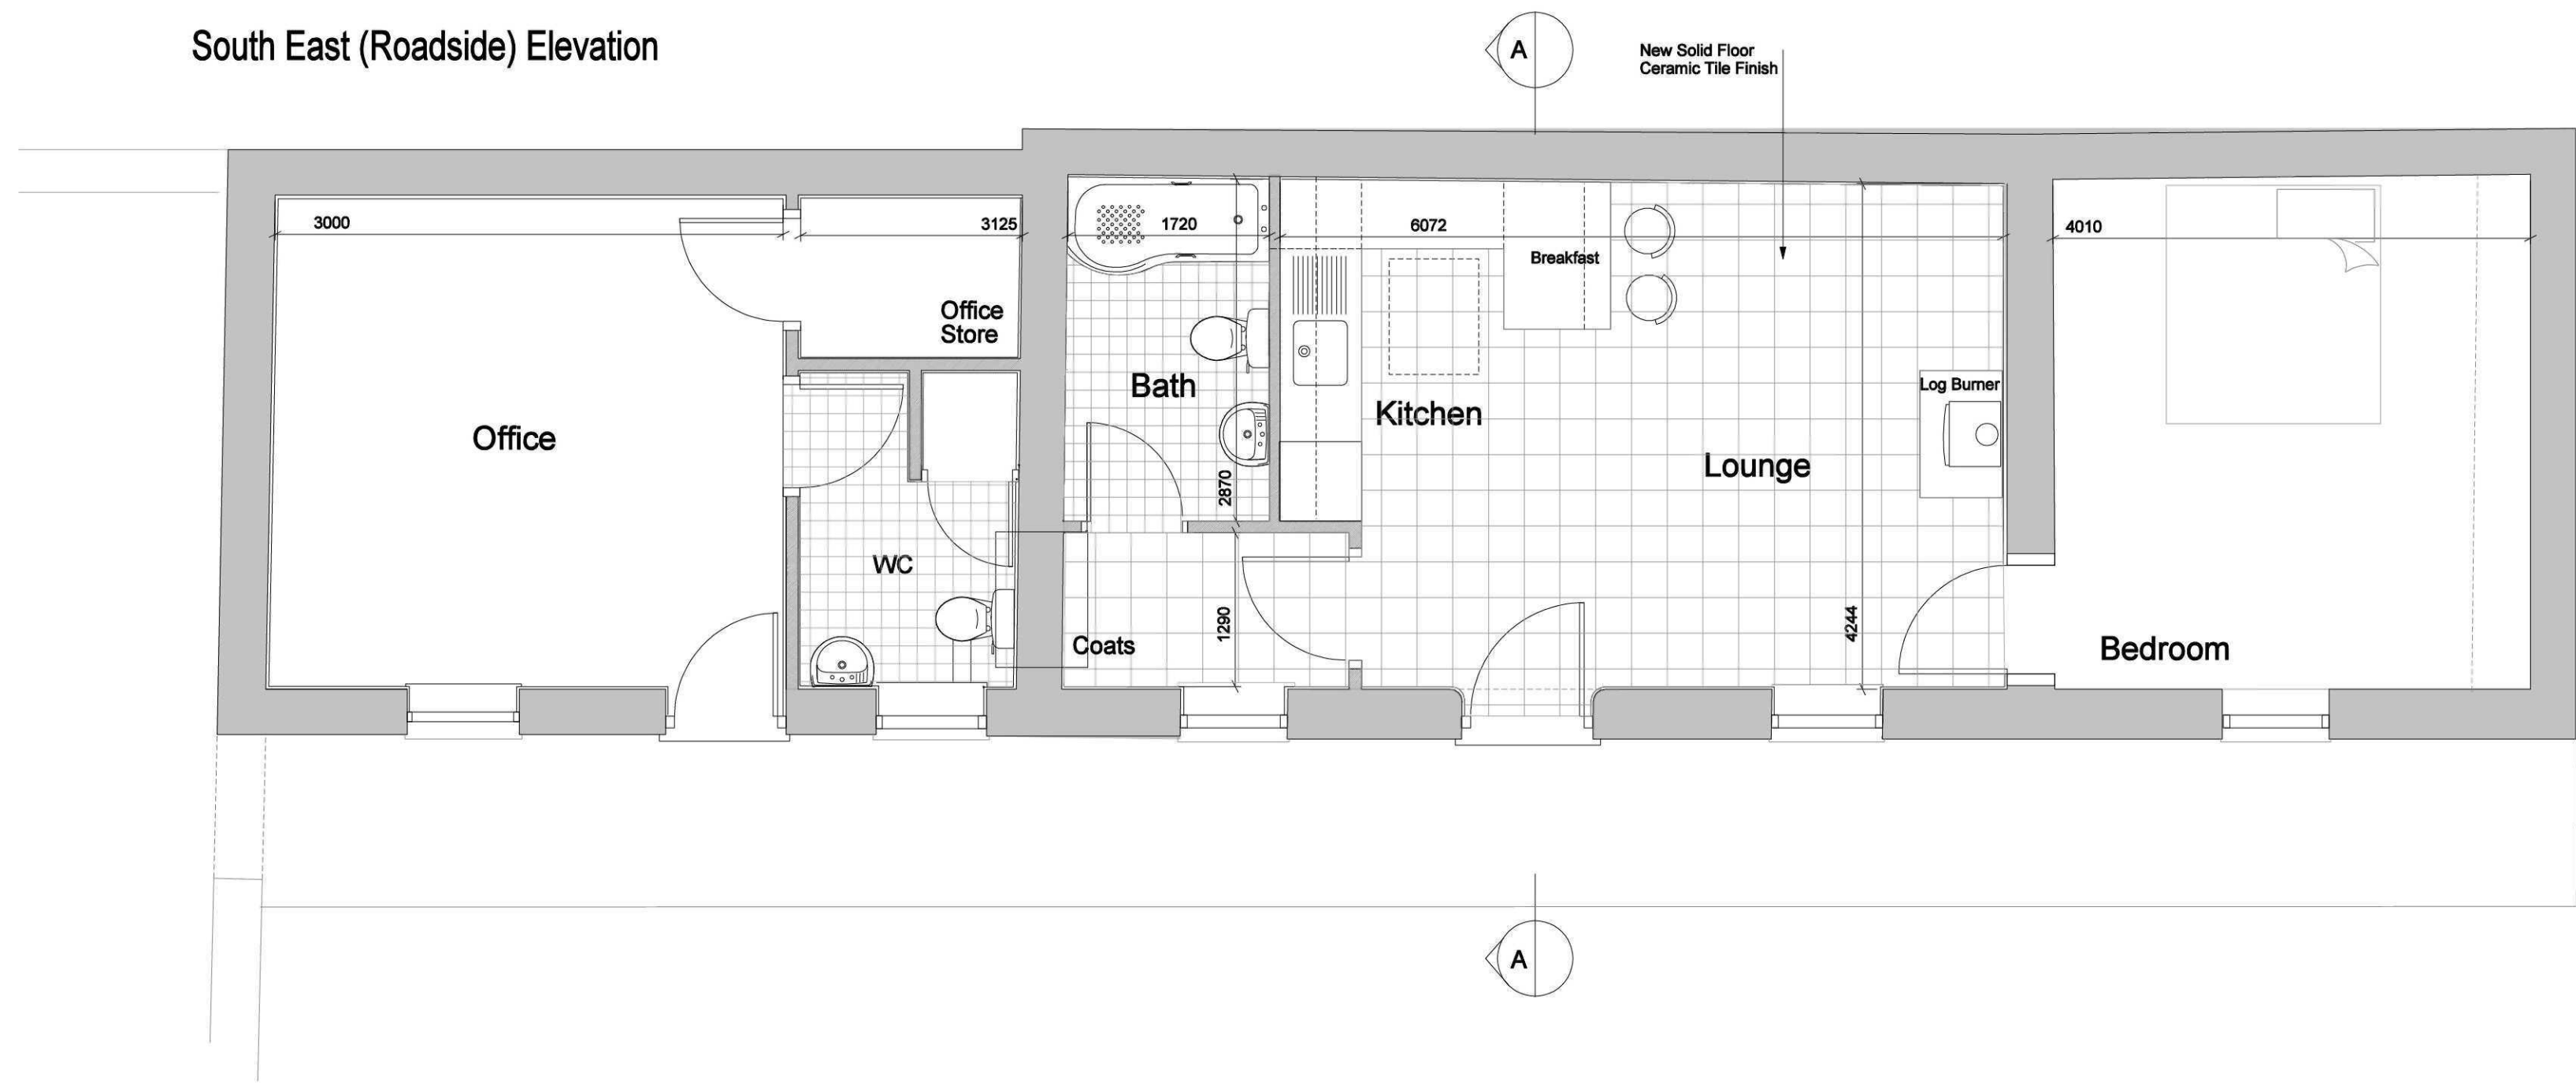


Ground Floor Plan

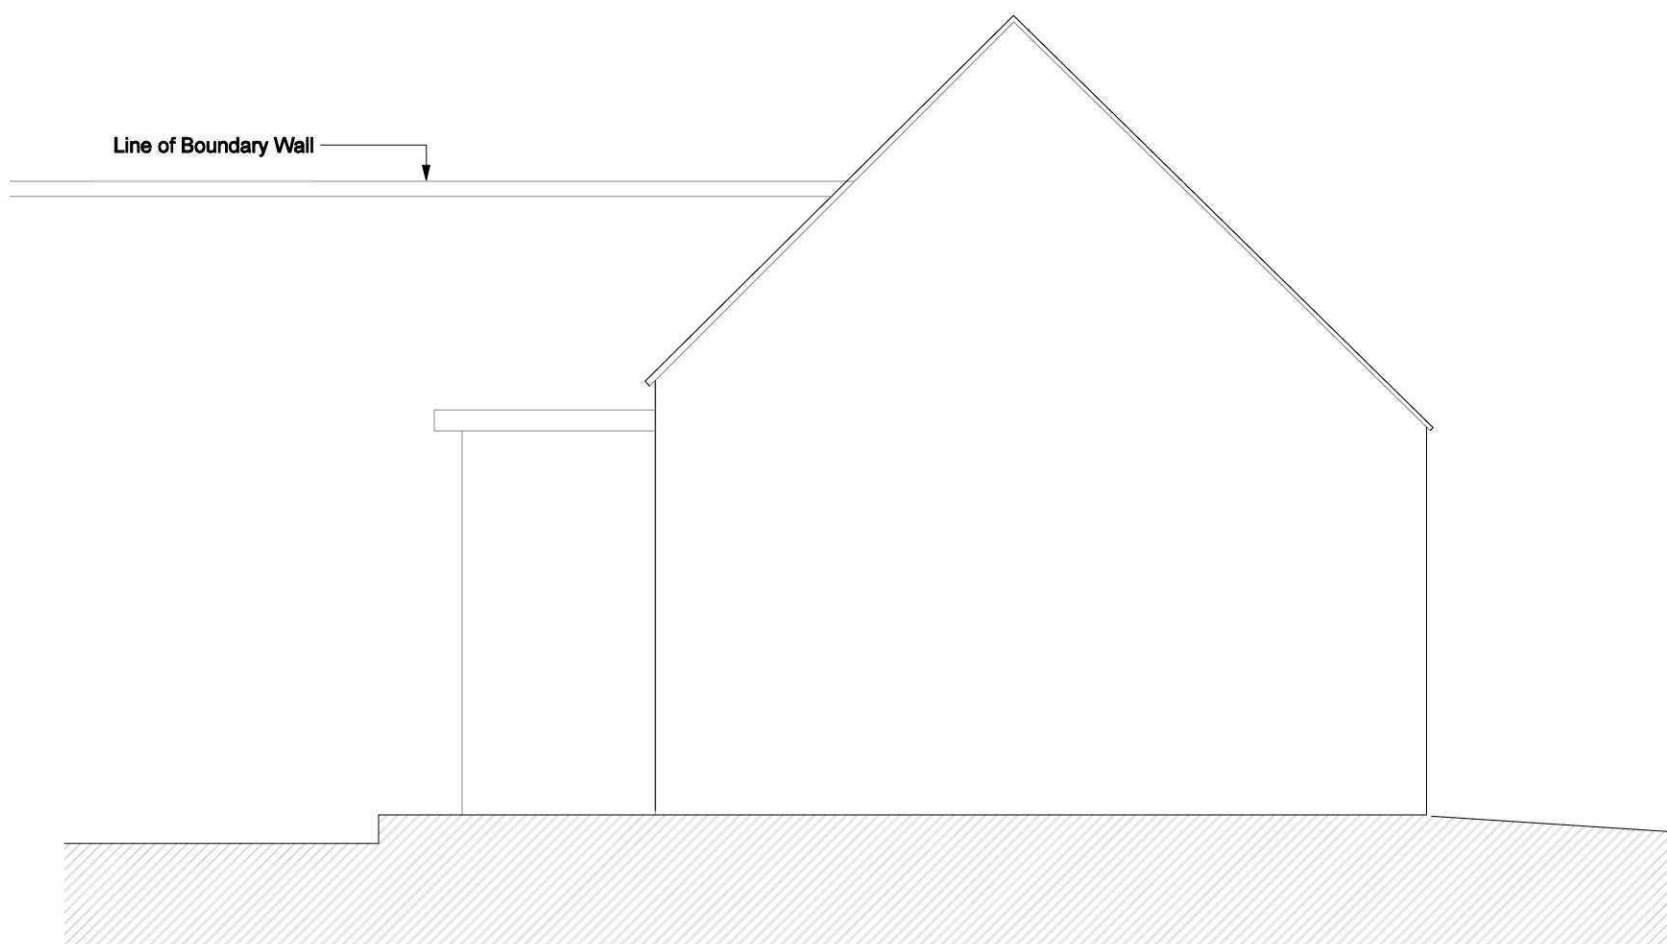

North East Elevation

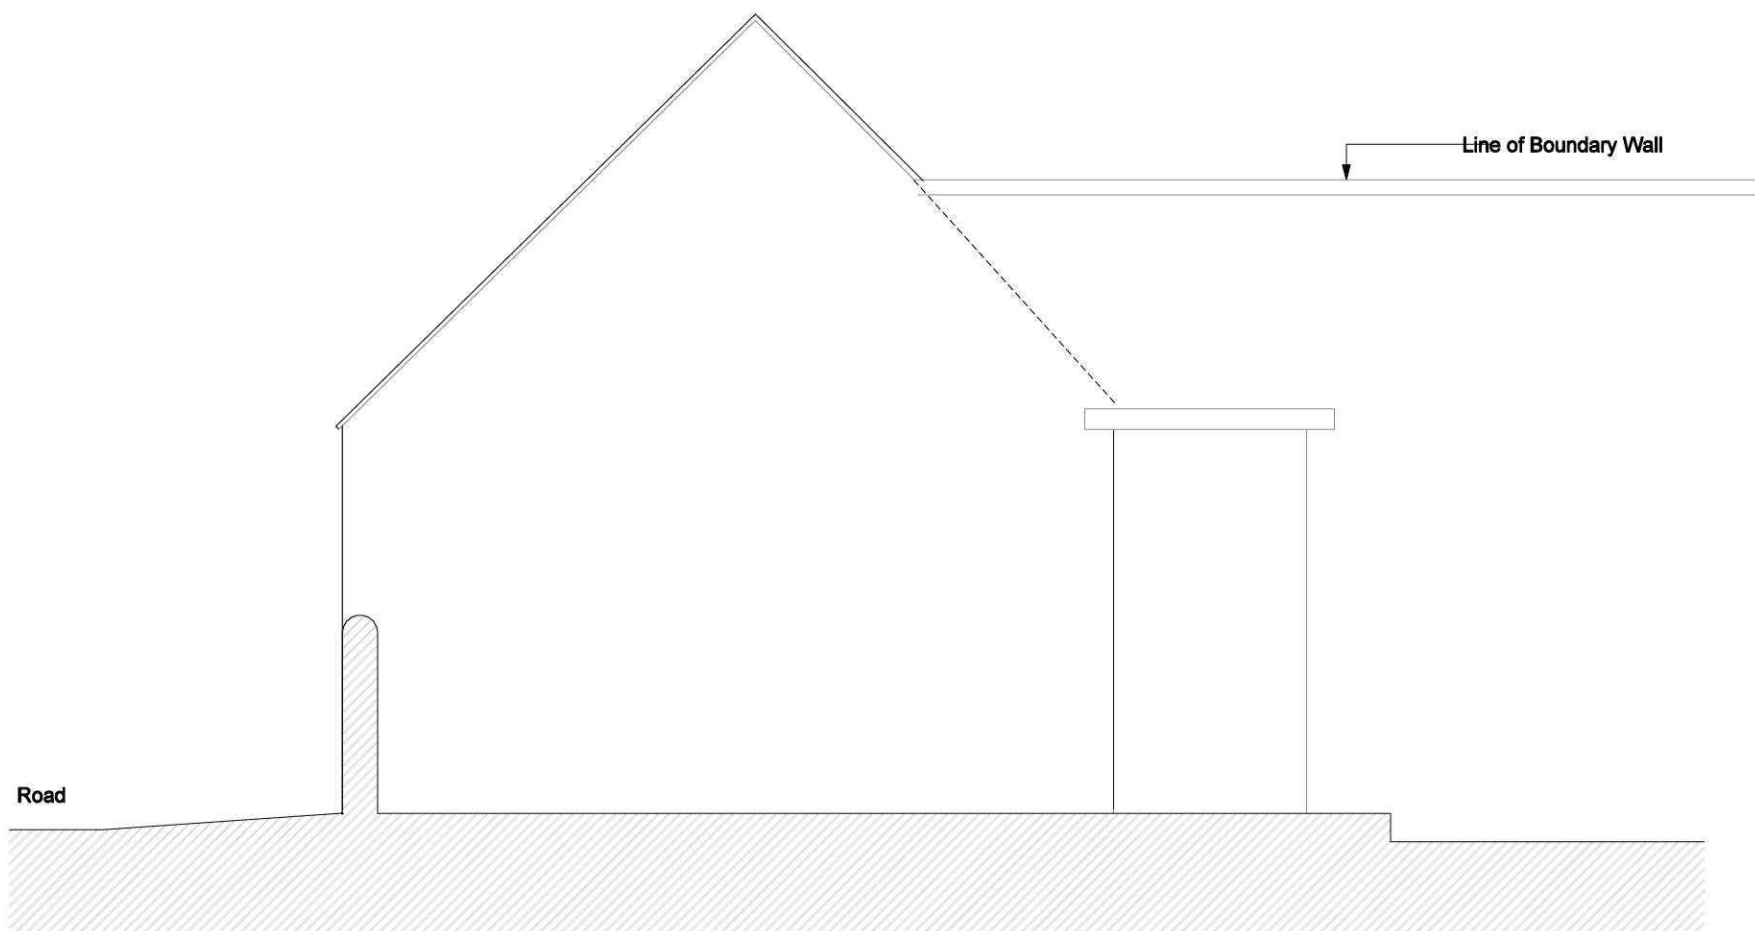

South West Elevation

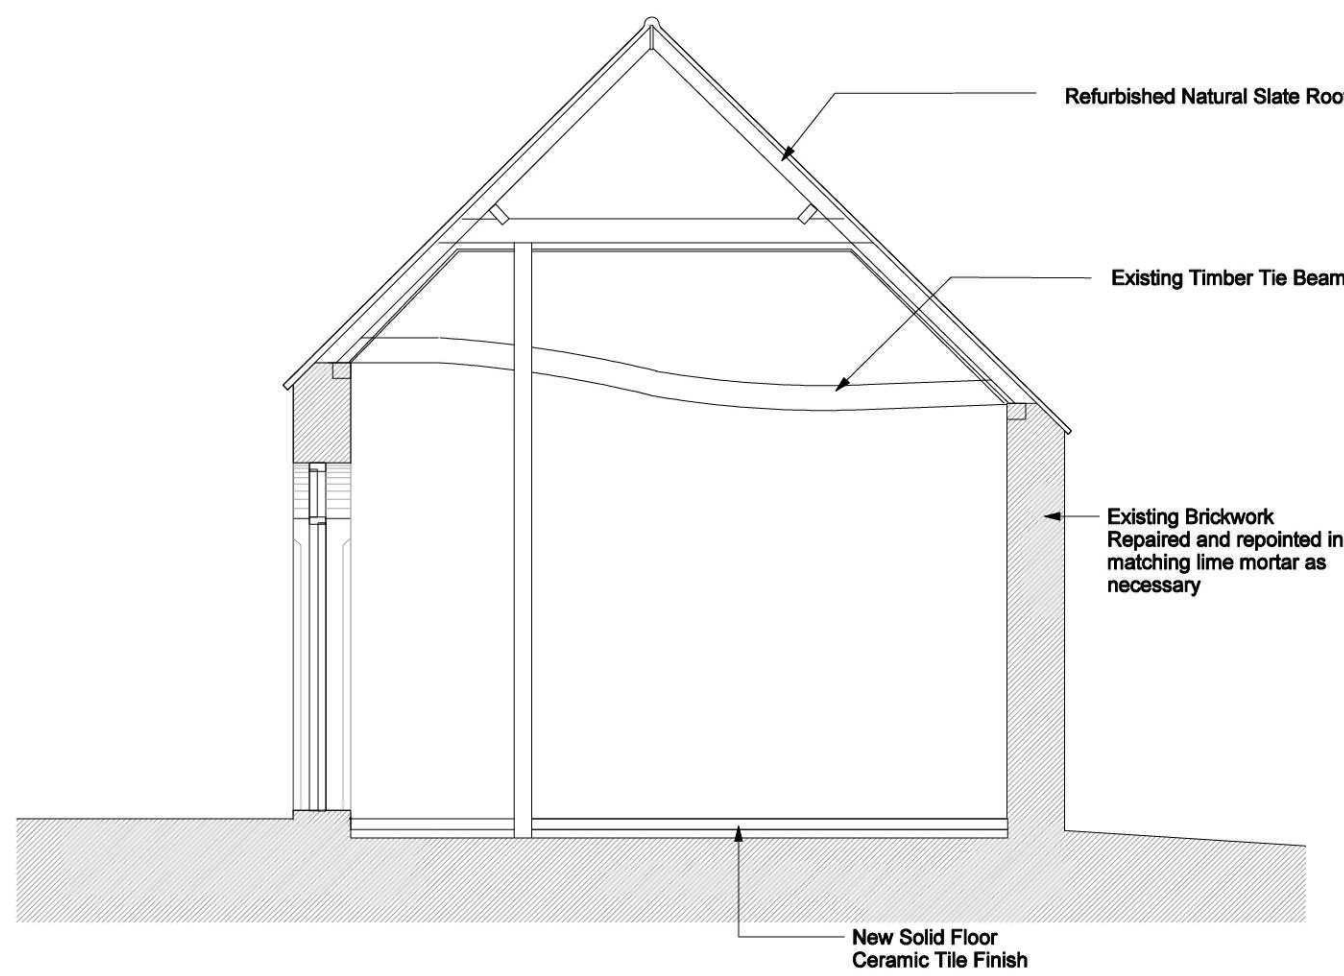

Section A - A

REV.	DETAILS	DATE
A	Adjusted to clients comments	Feb 2011
DO NOT SCALE FROM THIS DRAWING COPYRIGHT: THIS DRAWING MUST NOT BE ISSUED, LOANED OR COPIED WITHOUT THE CONSENT OF PETER HUMPHREY ASSOCIATES		

NOTES

Proposed Arrangement Barn B

PROJECT
Conversion of Existing Barn to New Residence,
Farm Office, and Holiday Let Accommodation
Pulvertoft Hall, Gedney Broadgate
Spalding, Lincolnshire

CLIENT
Mr W Fletcher

DATE Jan 2011 SCALE 1:50 JOB No. 4650 / (P) 05



Peter Humphrey Associates
ARCHITECTURAL DESIGN AND BUILDING
TELEPHONE 01945 466 986
FAX 01945 466 433
E-MAIL:
info@peterhumphrey.co.uk
30 OLD MARKET WISBECH CAMBS PE13 1NB