



EXTERNAL MATERIAL SCHEDULE:-

- Walls - Wienerberger Olde Fandale Mult
- Roof - Wienerberger Lindum Dark Grey
- Windows & Doors - White UPVC
- Guttering/ Downpipes - Black UPVC

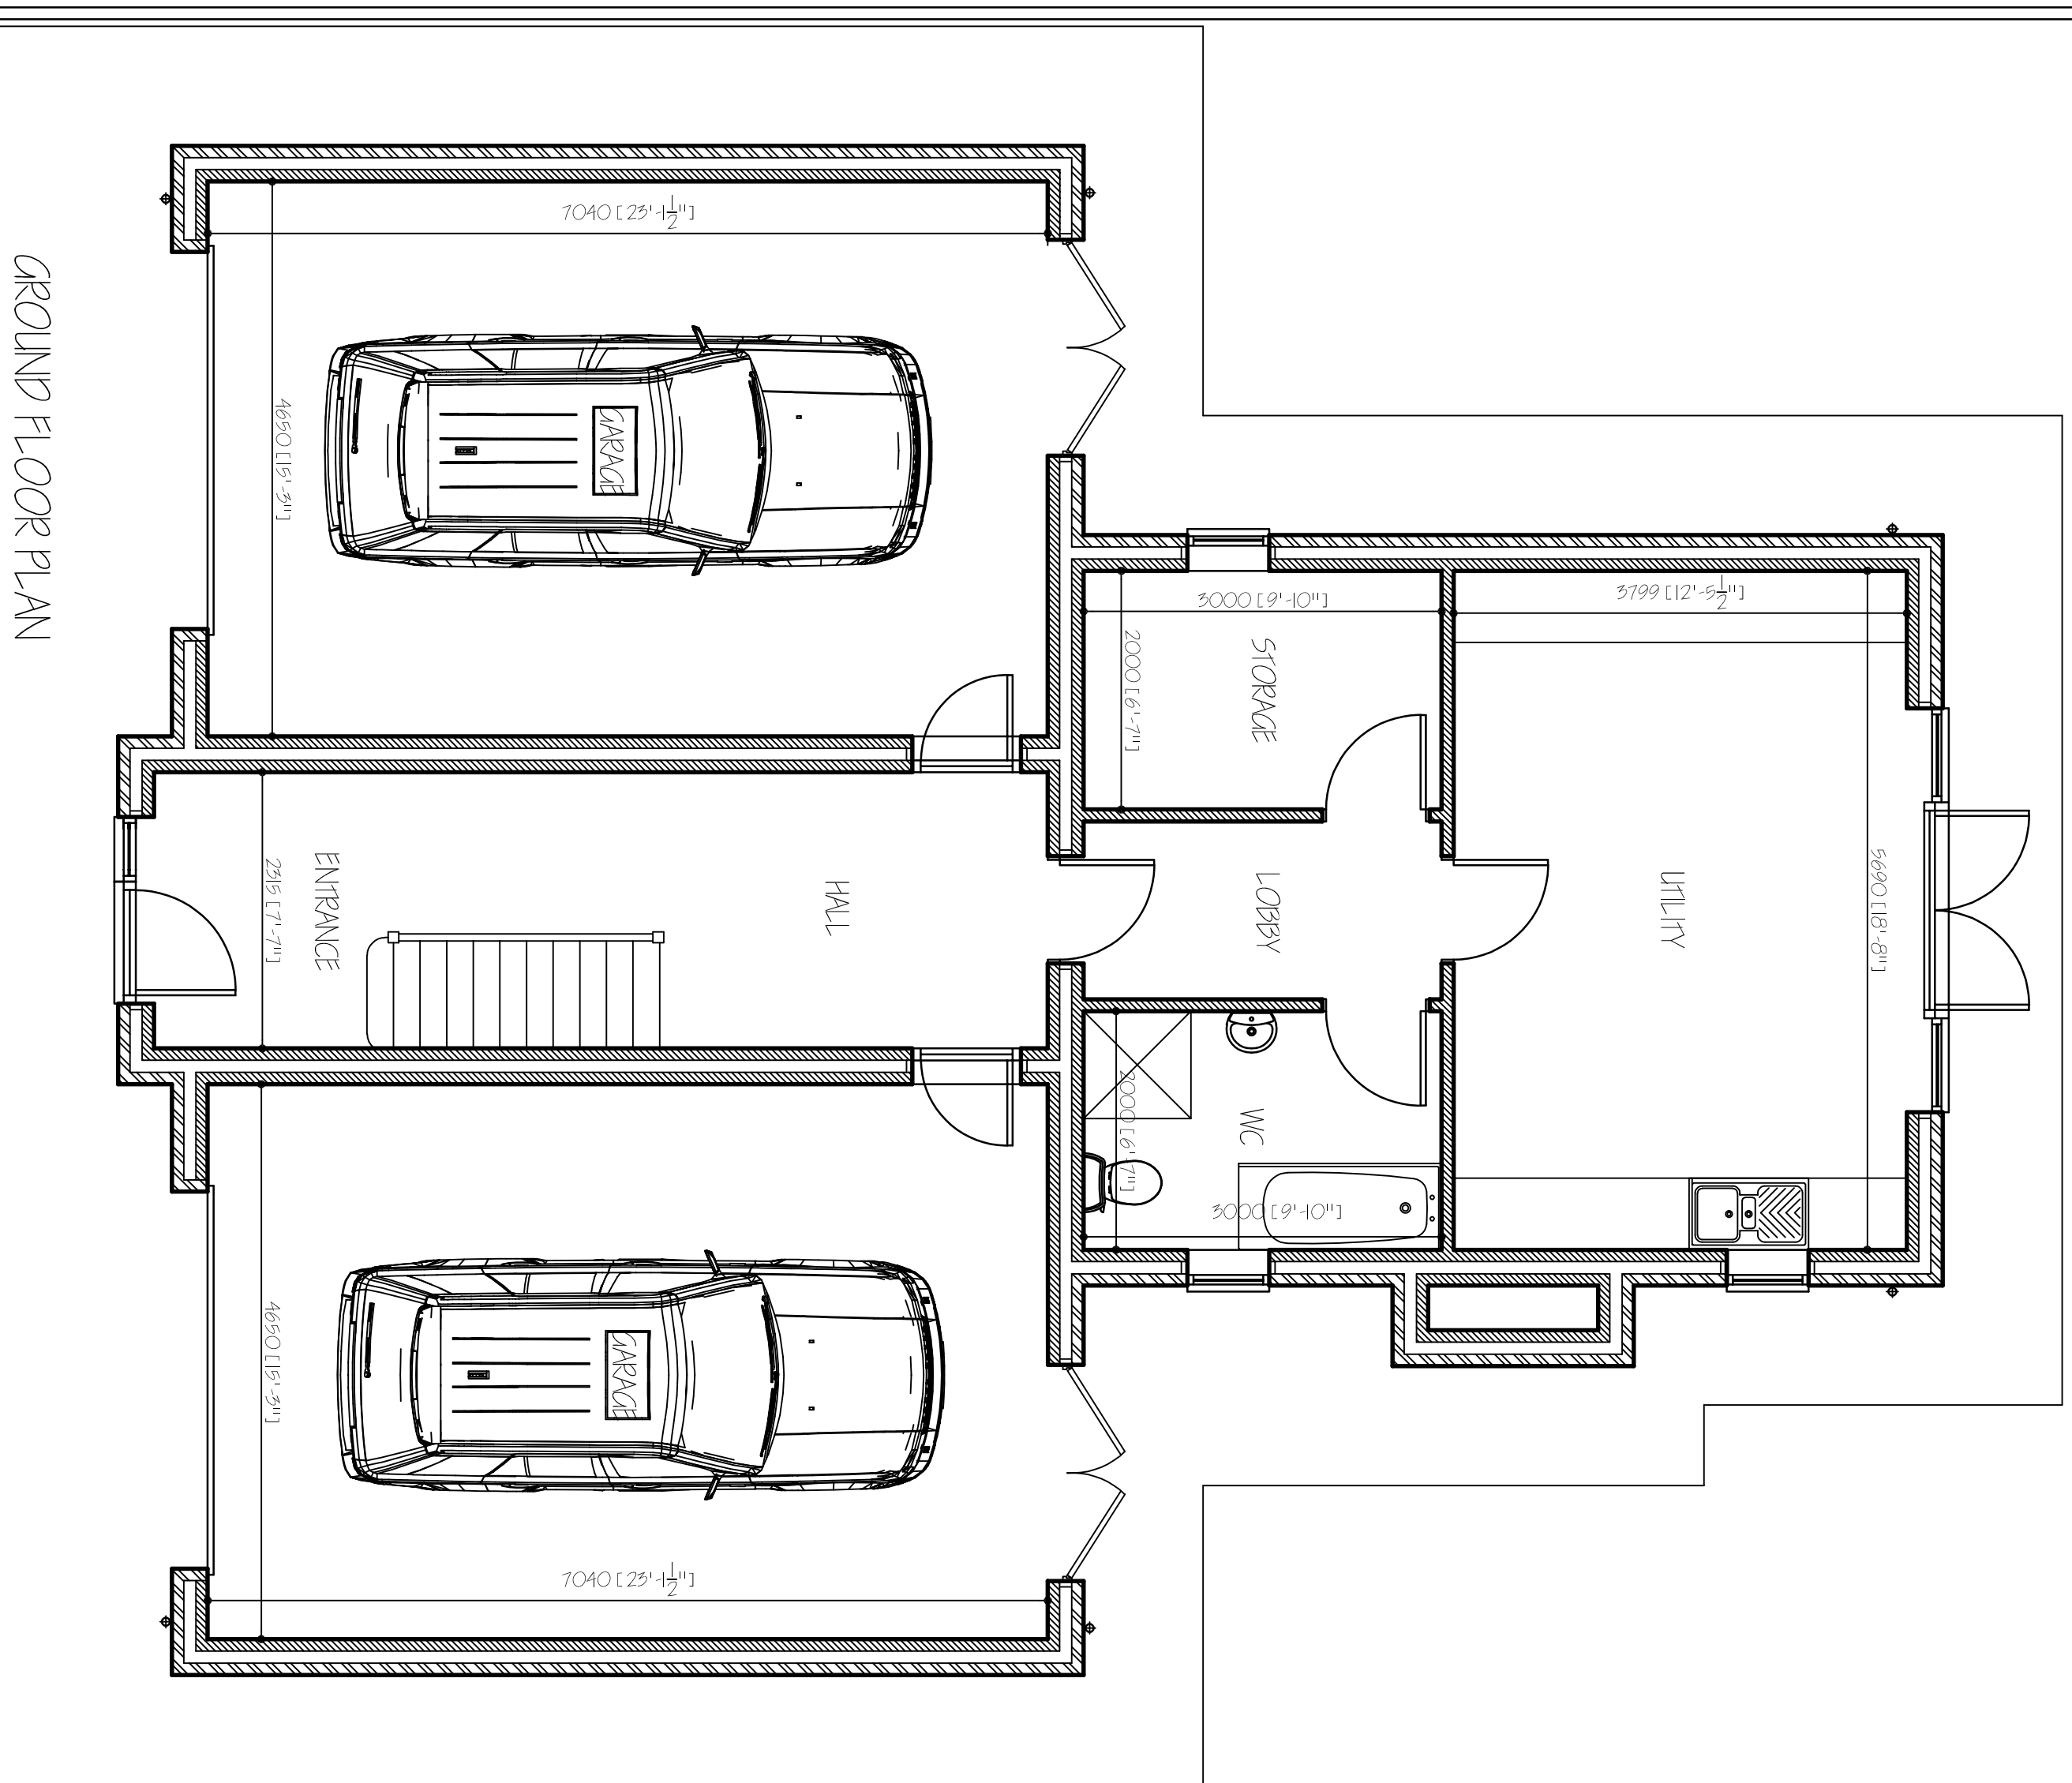

GROUND FLOOR PLAN

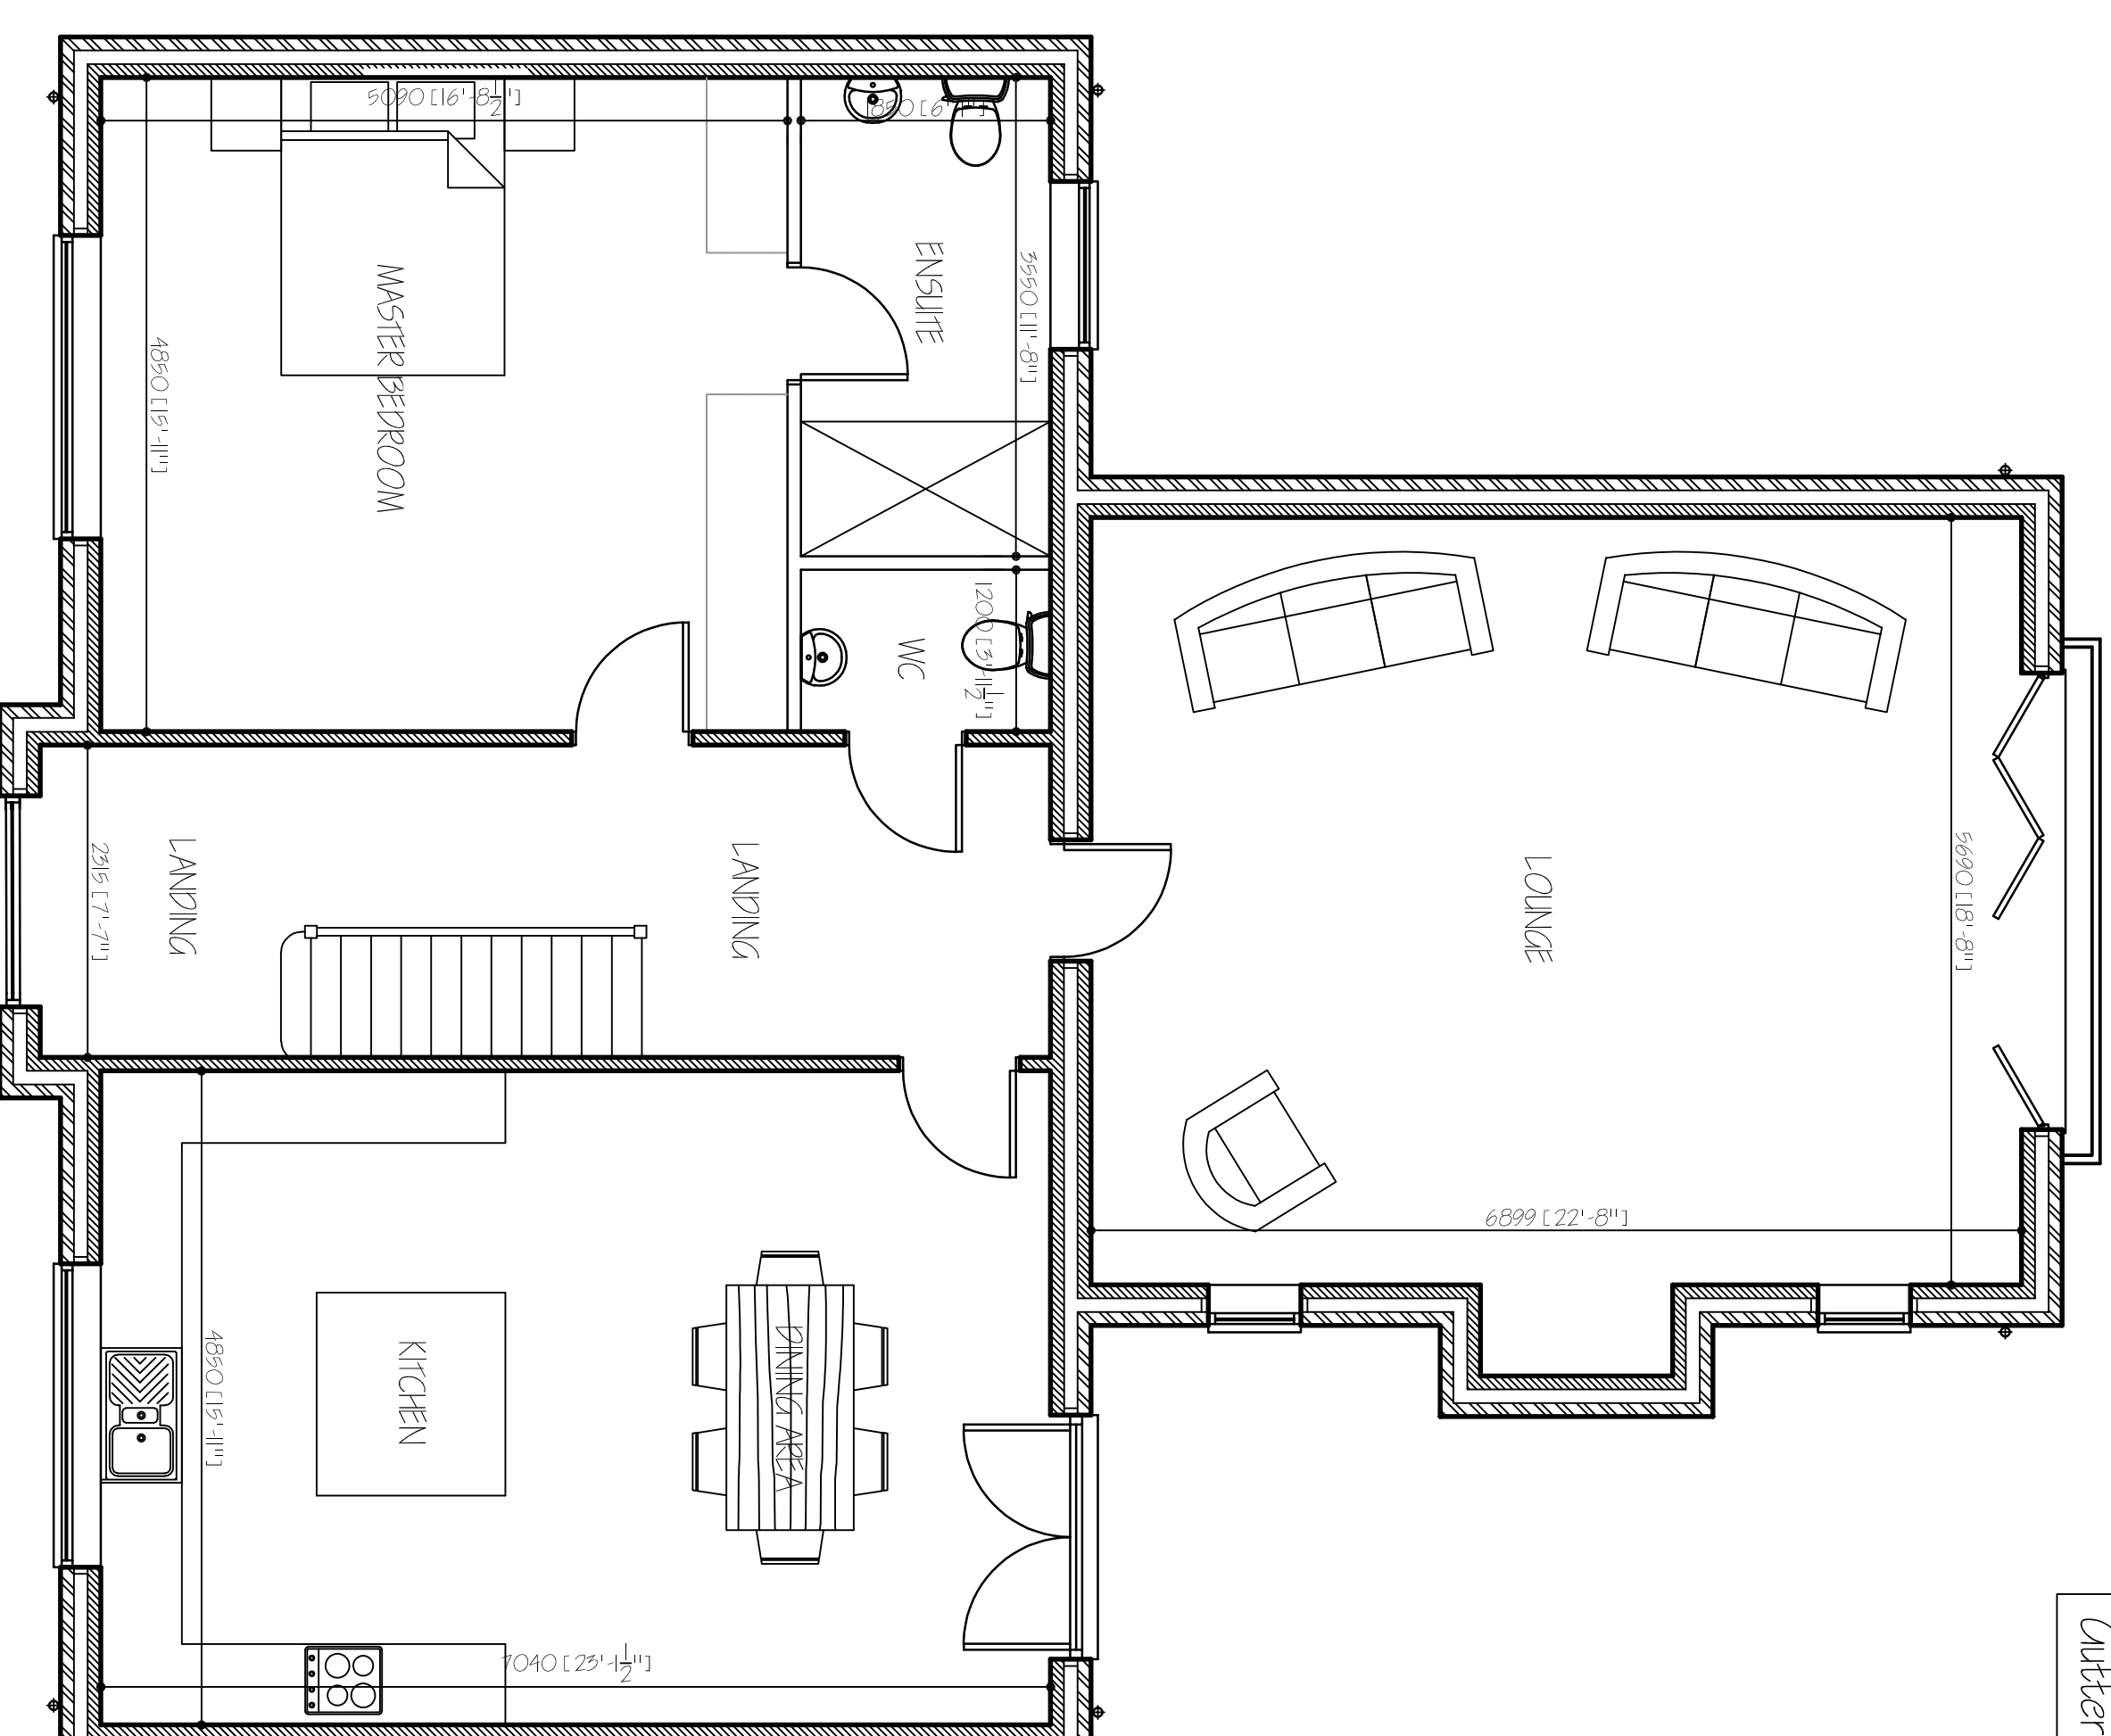

FIRST FLOOR PLAN

ref	revision	date
2	changes drawings	JUN 2021
1	changes drawings	MAY 2021

G. R. MERCHANT LTD.
I.ENG AMICE FWO
ARCHITECTURAL, STRUCTURAL
AND LAND DRAINAGE
CONSULTANTS

4 Wrights Mews
12A Park Road, Holbeach,
Spalding, Lincs. PE12 7EE
Tel: 01406 490800
Fax: 01406 425744
E-Mail: gr.merchant@btconnect.com

RESIDENTIAL DEVELOPMENT
ADJ. WATMOND
MAIN ROAD
GARDEN DRIVE END, LINES, PE12 9PA

MR & MRS S WILLIAMSON

PLOTS 1 & 2
GROUND & FIRST FLOOR PLANS

Job Ref.	Drawing No.
4023-22	023,

JUNE 2022.	SLP.
------------	------

1:50 1:100

DO NOT SCALE FROM THIS DRAWING

[illegible]