


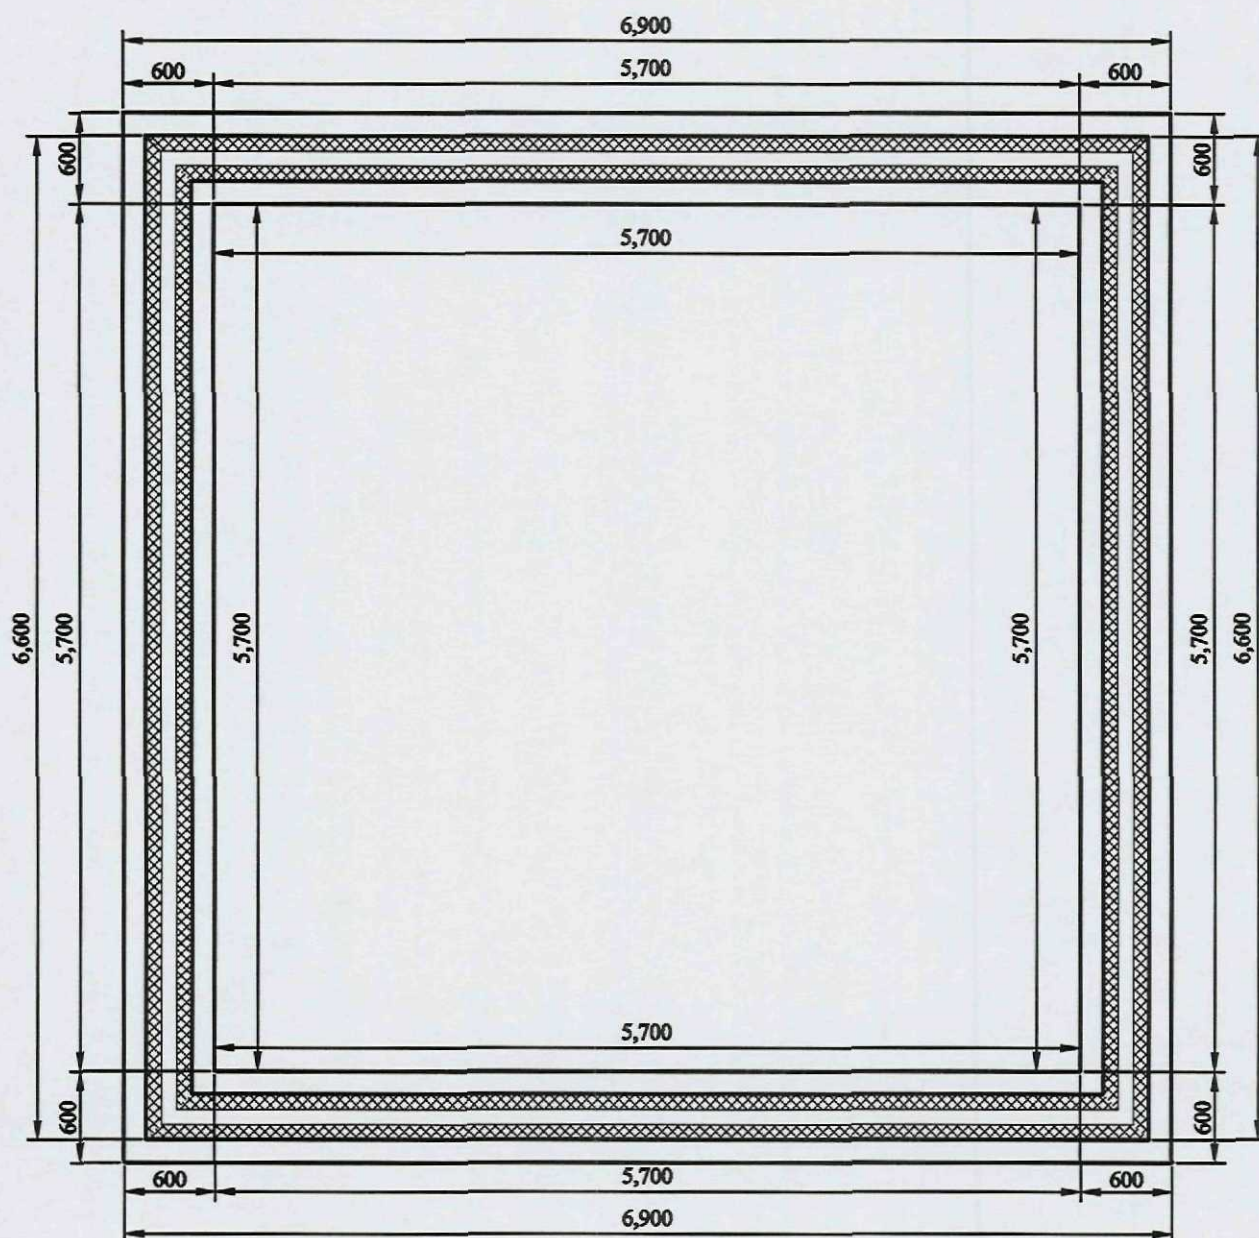


Foundation Plan

NOTE: All electrical work required to meet the requirements of Part P (electrical safety 2006 Edition) must be designed, installed, inspected and tested by a qualified installer.


ELECTRICAL SYMBOLS

	INCANDESCENT LIGHT FITTING CEILING OUTLET
	ONE WAY SWITCH
	TWO WAY SWITCH
	INTERMEDIATE SWITCH
	PULL SWITCH
	UNSWITCHED SOCKET OUTLET
	SWITCHED SOCKET OUTLET
	MULTIPLE SWITCHED SOCKET OUTLET
	20A D.P. SWITCH WITH FLEX OUTLET

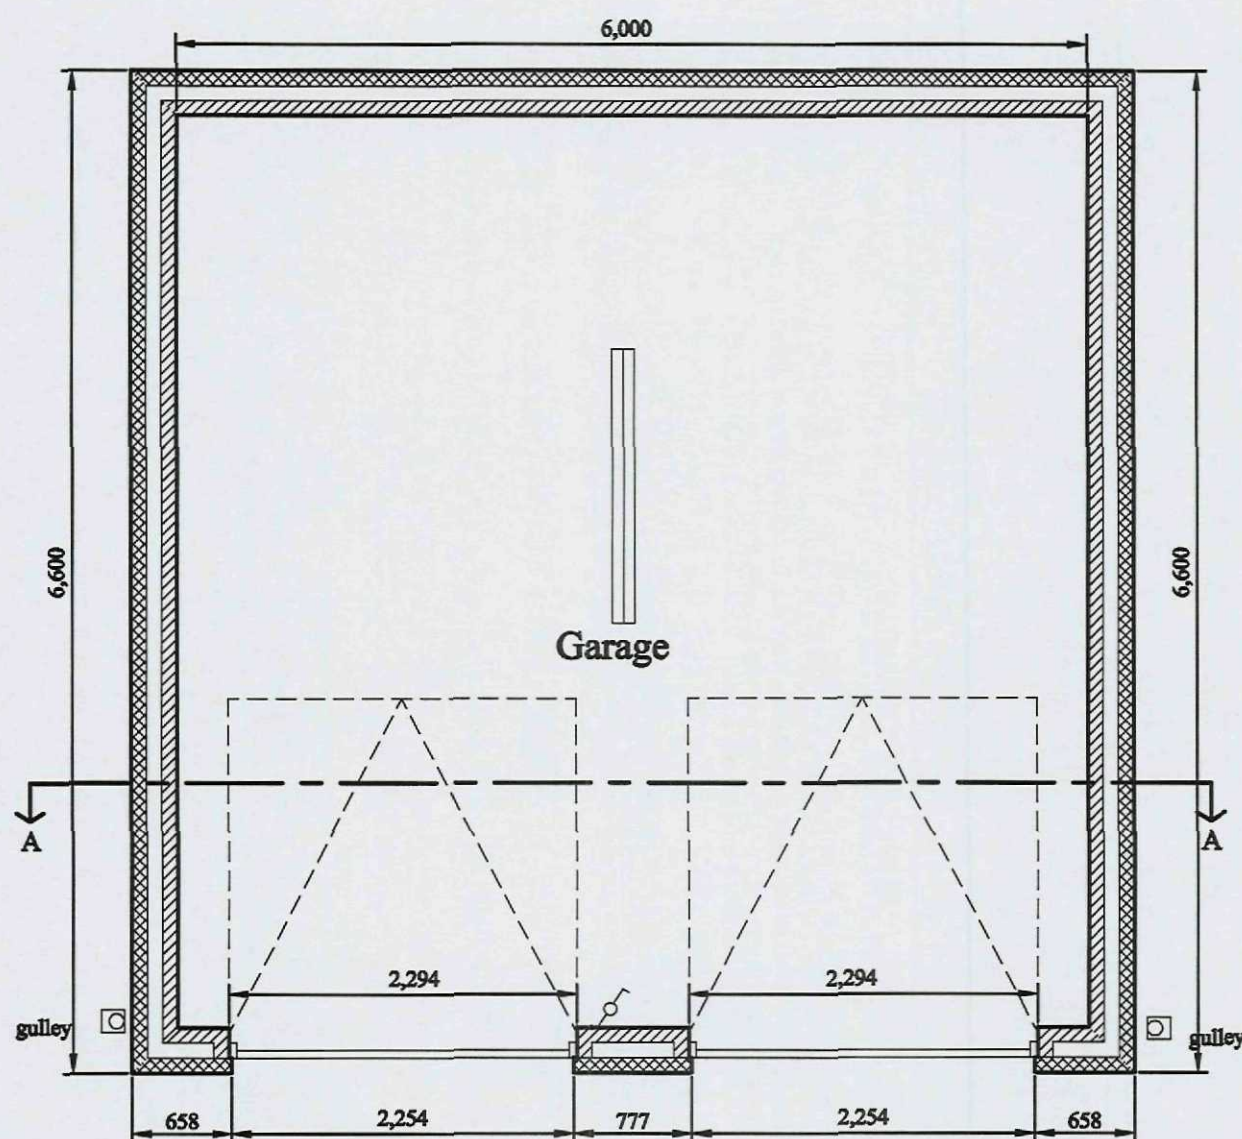

Plan

connect new storm water gulley to existing storm drainage system

 

Specification

Heading	Option
Roof Finish	Mineral Fibre slates as C
Roof structure	See Section
Roof pitch	See Section
Ceiling Joists	See Section
Roof Insulation	30 Degrees
Ceiling Insulation	N/A
Gutters	100mm Ogee PVC as 1C
Eaves and Fascias	Flush Eaves
Valley's	N/A
Dormers	N/A
External Walls	300mm block cavity walls as 1B
Cavity Insulation	N/A
Internal wall finish	Fair faced
Conc cills	A - single course
Ground floor	As specification
First floor	N/A
Ground floor ceilings	Plasterboard as option B
Windows	N/A
Glazing	As Specification
Internal Walls	N/A
Staircase	N/A
Structural Timbers	As Specification
Mechanical Ventilation	N/A
Lintels	Steel Lintels
Foundations	600x225mm as Option A
Drainage	As specification
Garage door	Henderson metal 2134x2134mm Up and Over Garage door
Side door	N/A

GaragePlans.co.uk

1 Thorndale Road North, Hillsborough Road, Carryduff, Belfast BT8 8HY Tel: 028 9081 4106
Mobile: 077 2007 7465 Email: info@garageplans.co.uk Website: www.garageplans.co.uk

Standard Garage 6m x 6m
(6.6m x 6.6m Externally)
Plan Set No 6060B30LSRS

Andrew Curry
Angel's Keep
Kings Gate
Gedney
Camps
PB12 0FG

Scale: 1:50

Serial No: 162101105061

Sheet No: 1 of 4