



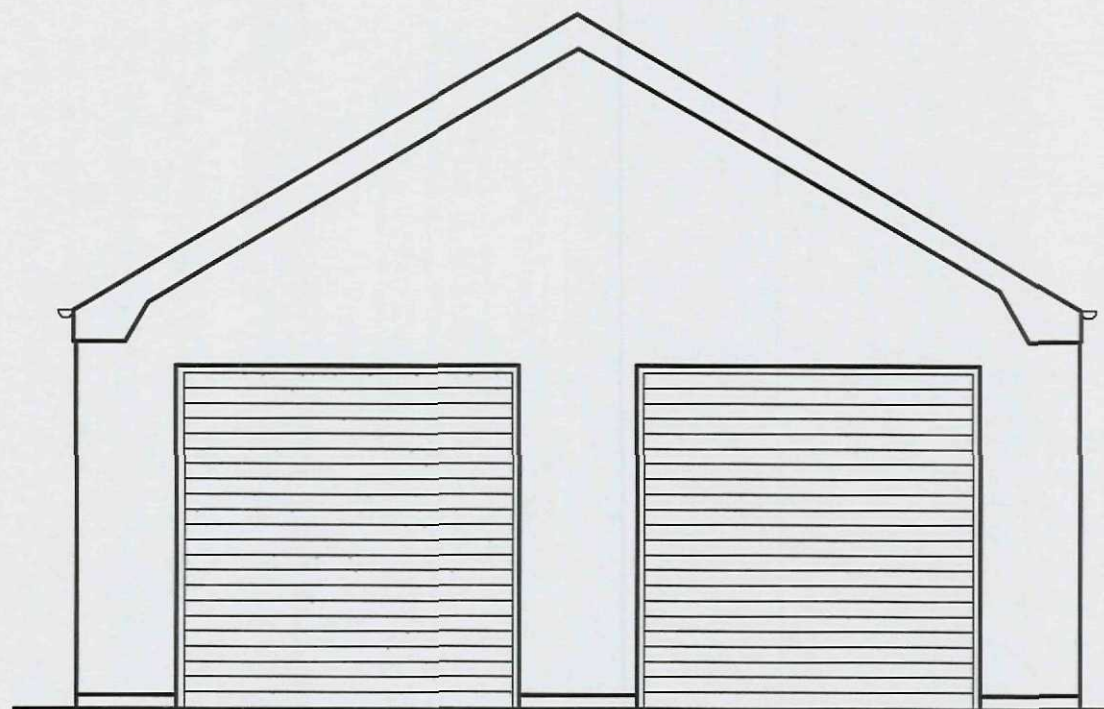


Front Elevation

Rendered walls

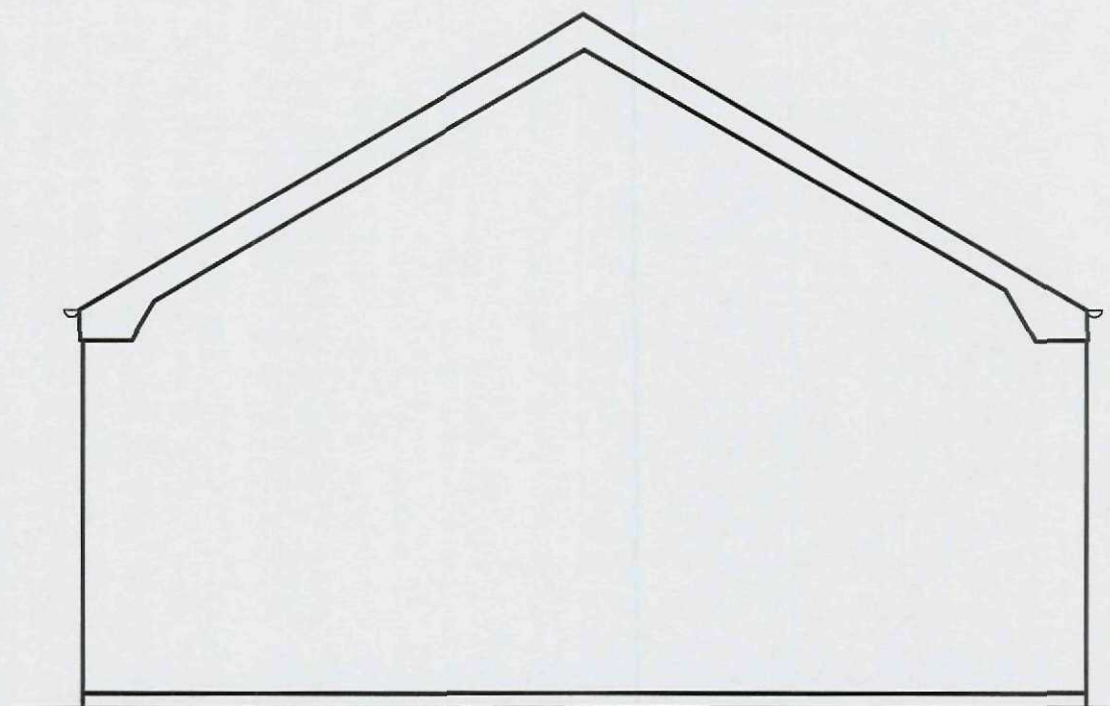


Rear Elevation

Rendered walls

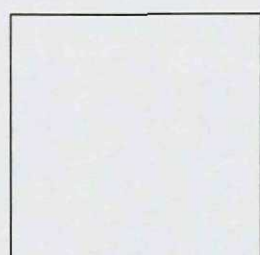

garage outline 1:200

 

garage outline 1:500

The above garage outlines can be used to trace onto a site plan to locate the garage on the site



For correct printing this scale should measure 10cm when printed

GaragePlans.co.uk

1 Thorndale Road North, Hillsborough Road, Carryduff, Belfast BT8 8HY Tel: 028 9081 4106
Mobile: 077 2007 7465 Email: info@garageplans.co.uk Website: www.garageplans.co.uk

Standard Garage 6m x 6m
(6.6m x 6.6m Externally)
Plan Set No 6060B30LSRS

Andrew Curry
Angel's Keep
Kings Gate
Gedney
Cambs
PE12 0FG

Scale: 1:50

Serial No: 162101105061

Sheet No: 2 of 4