




EXISTING TREES

- | | |
|-----|---------------|
| T1 | GRASS |
| T2 | SYCAMORE |
| T3 | |
| T4 | YEW |
| T5 | WILLOW |
| T6 | |
| T7 | SYCAMORE |
| T8 | SYCAMORE |
| T9 | LUPINE |
| T10 | |
| T11 | |
| T12 | |
| T13 | LIME |
| T14 | LIME |
| T15 | HORSE CHESNUT |
| T16 | LIME |
| T17 | WILLOW |

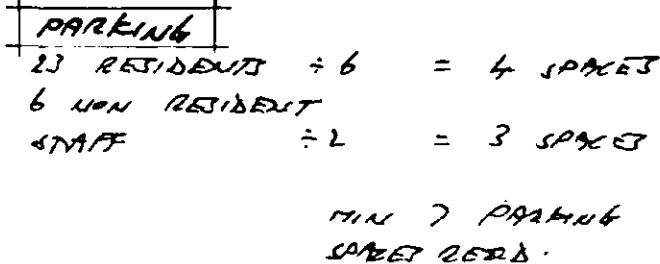

3 NO TREES TO
BE REMOVED

DEFERRED
PLAN

**CONTRACTOR TO CHECK
ALL DIMENSIONS ON SITE
BEFORE WORK COMMENCES.**

[illegible]

PODDINGTONS

Architectural Design Consultants

44 Double Street, Spalding, Lincs. PE11 2AB
Tel: 01775 761856 & 768296. Fax: 01775 710218

project
MR C & J.I. WARD.
ONSLow RESIDENTIAL HOME
GEDNEY DROVE END
PROPOSED ALTERATIONS & EXTENSION

drawing
SITE PLAN

scale
1-250

drawing no	2891-3
------------	--------

date
JULY 99

drawn *R*

checked

SOUTH HAVENLAND DC
HOUSING & PLANNING
05 AUG 1999
Ref: 0784/99

CONTRACTOR TO CHECK
ALL DIMENSIONS ON SITE
BEFORE WORK COMMENCES.

revision	date	int	revision details
1	2-1-99		DRONE INDE 1 AND 2074
2			REV BY WARD 2-10

DETERMINED
PLAN

PODDINGTONS

Architectural Design Consultants

44 Double Street, Spalding, Lincs. PE11 2AB
Tel 0775 761856 & 768296 Fax 0775 710218

PROJECT

MR C & J.I. WARD
ONSLow RESIDENTIAL HOME
GEDNEY DROVE END
PROPOSED ALTERATIONS & EXTENSION

Drawing

FIRST FLOOR PLAN AS PROPOSED

Scale

1-50

Drawing no

2891-5

Date

APRIL 99


Drawn

checked


SOUTH HOLLAND DC
HOUSING & PLANNING

05 AUG 1999

Ref: 4784/99

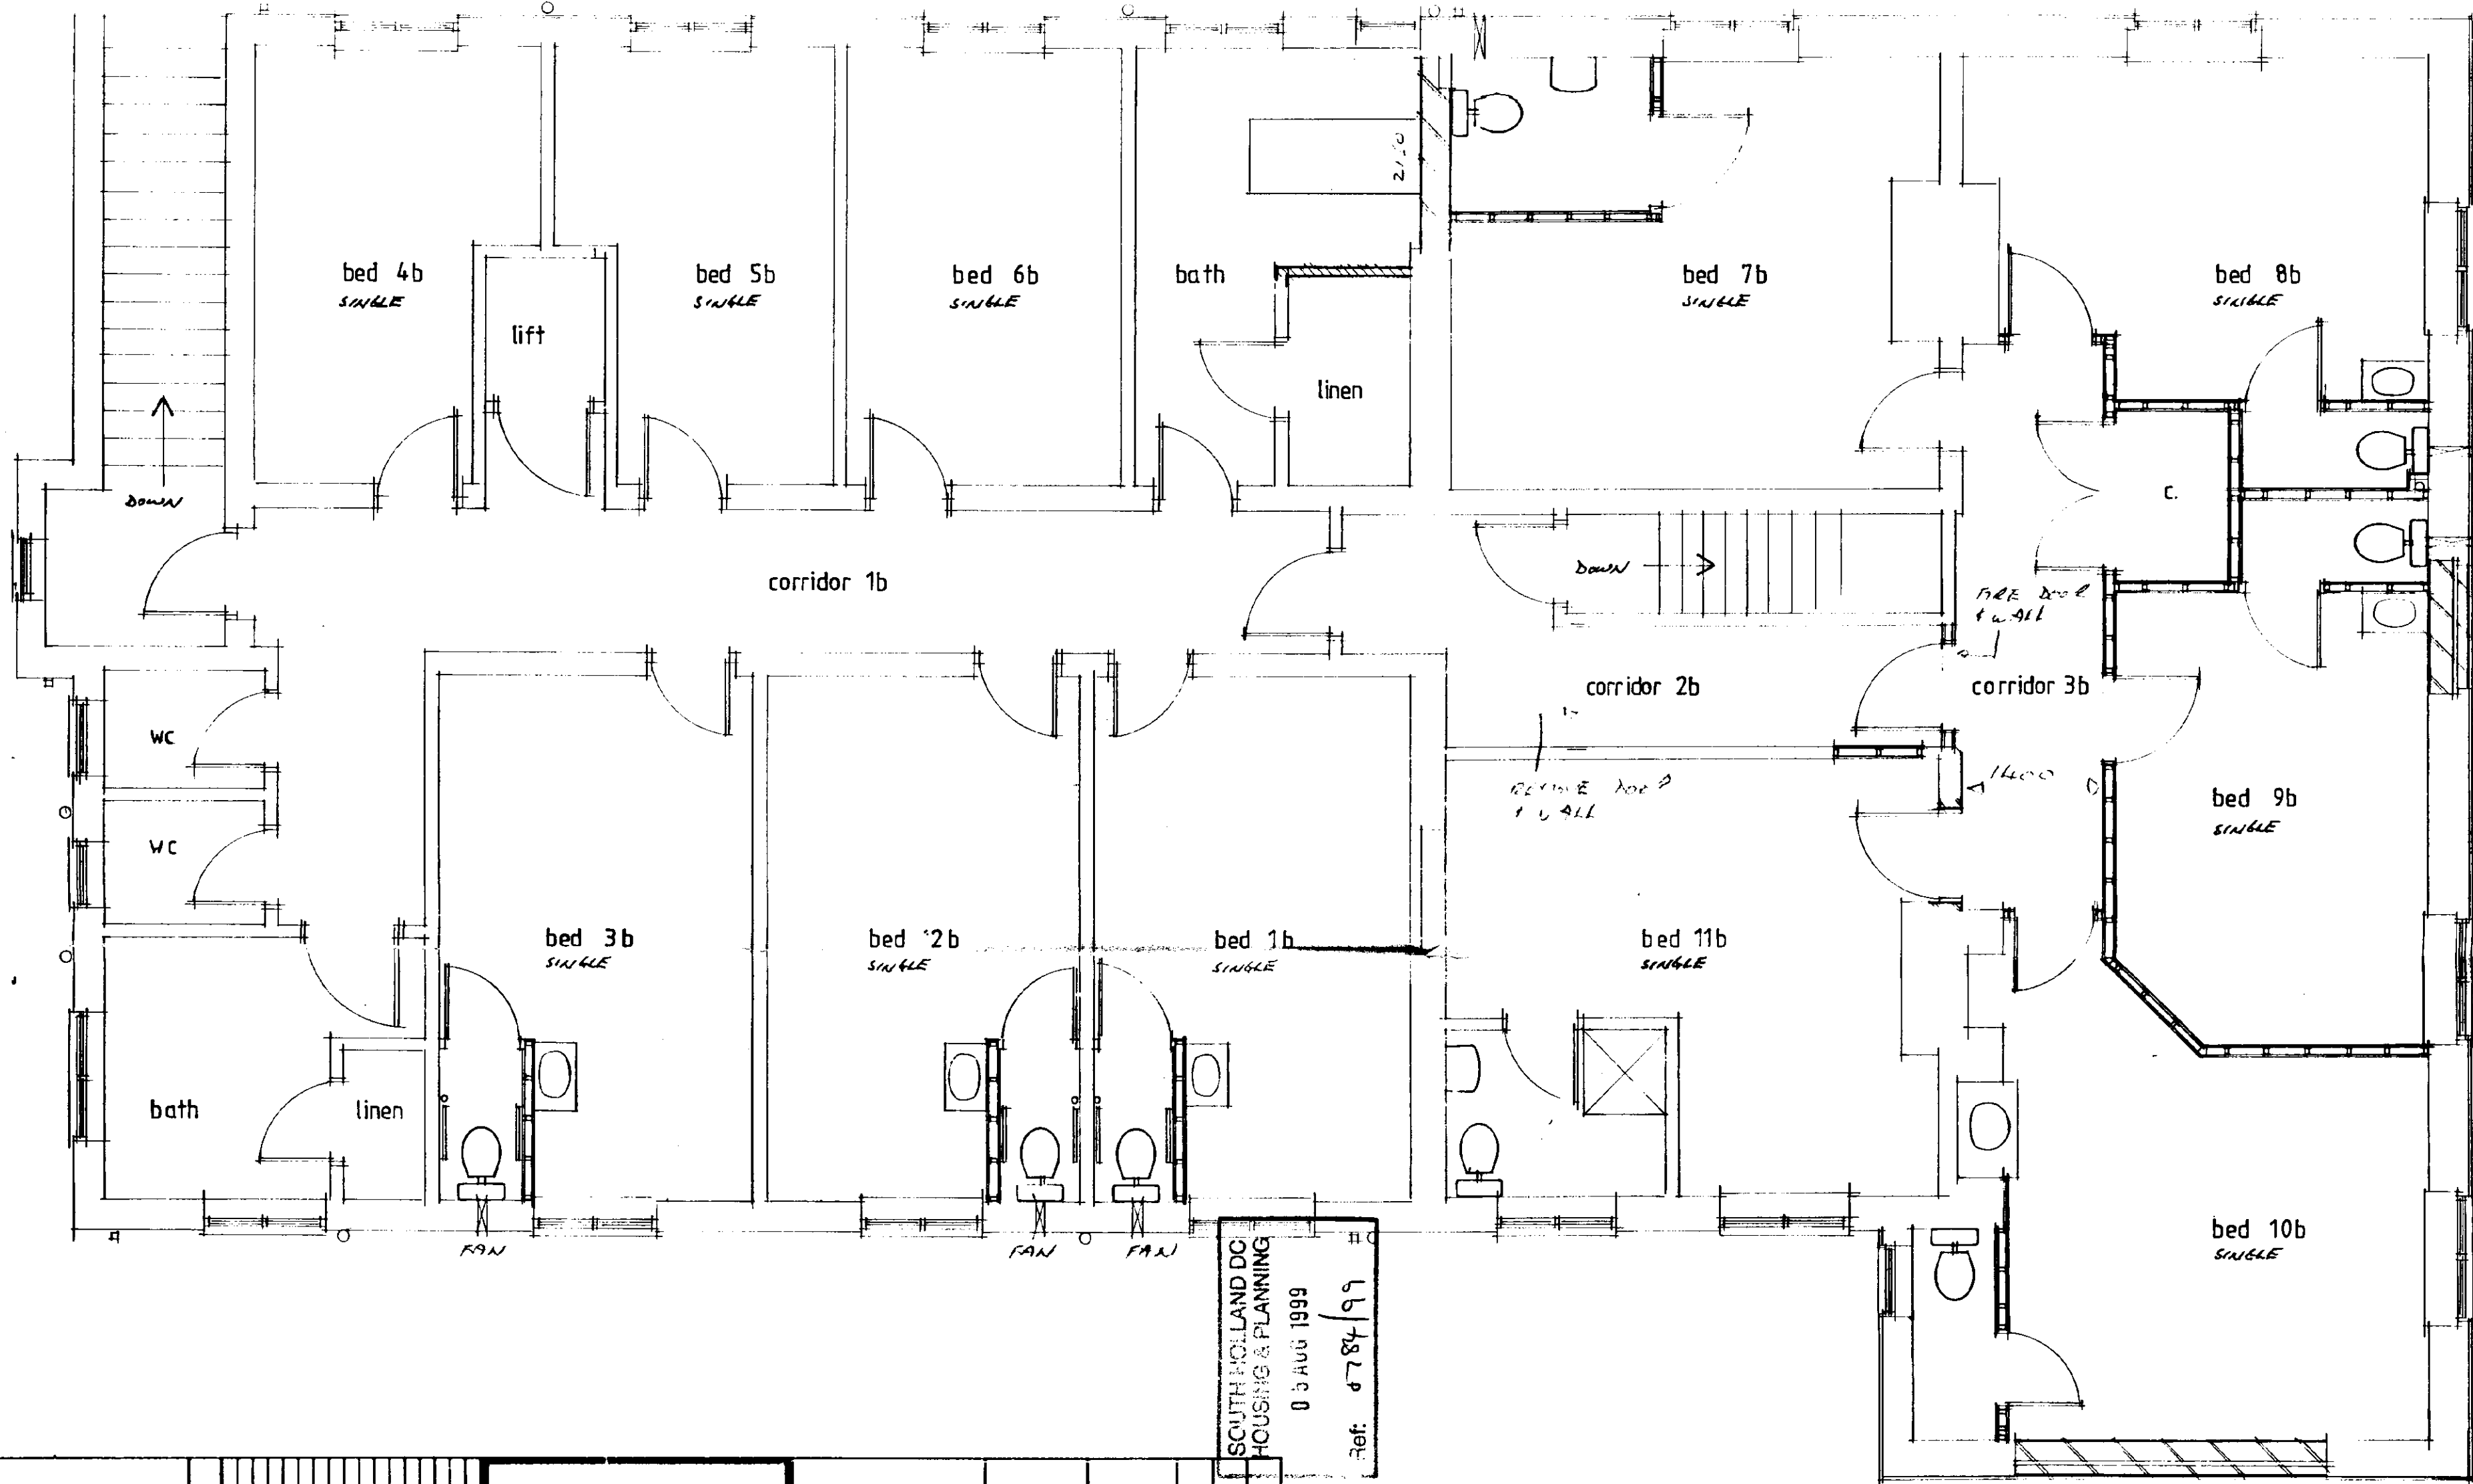

ALL WORK TO BE COMPLETED
WITHIN 12 WEEKS
12/04/99
12/05/99

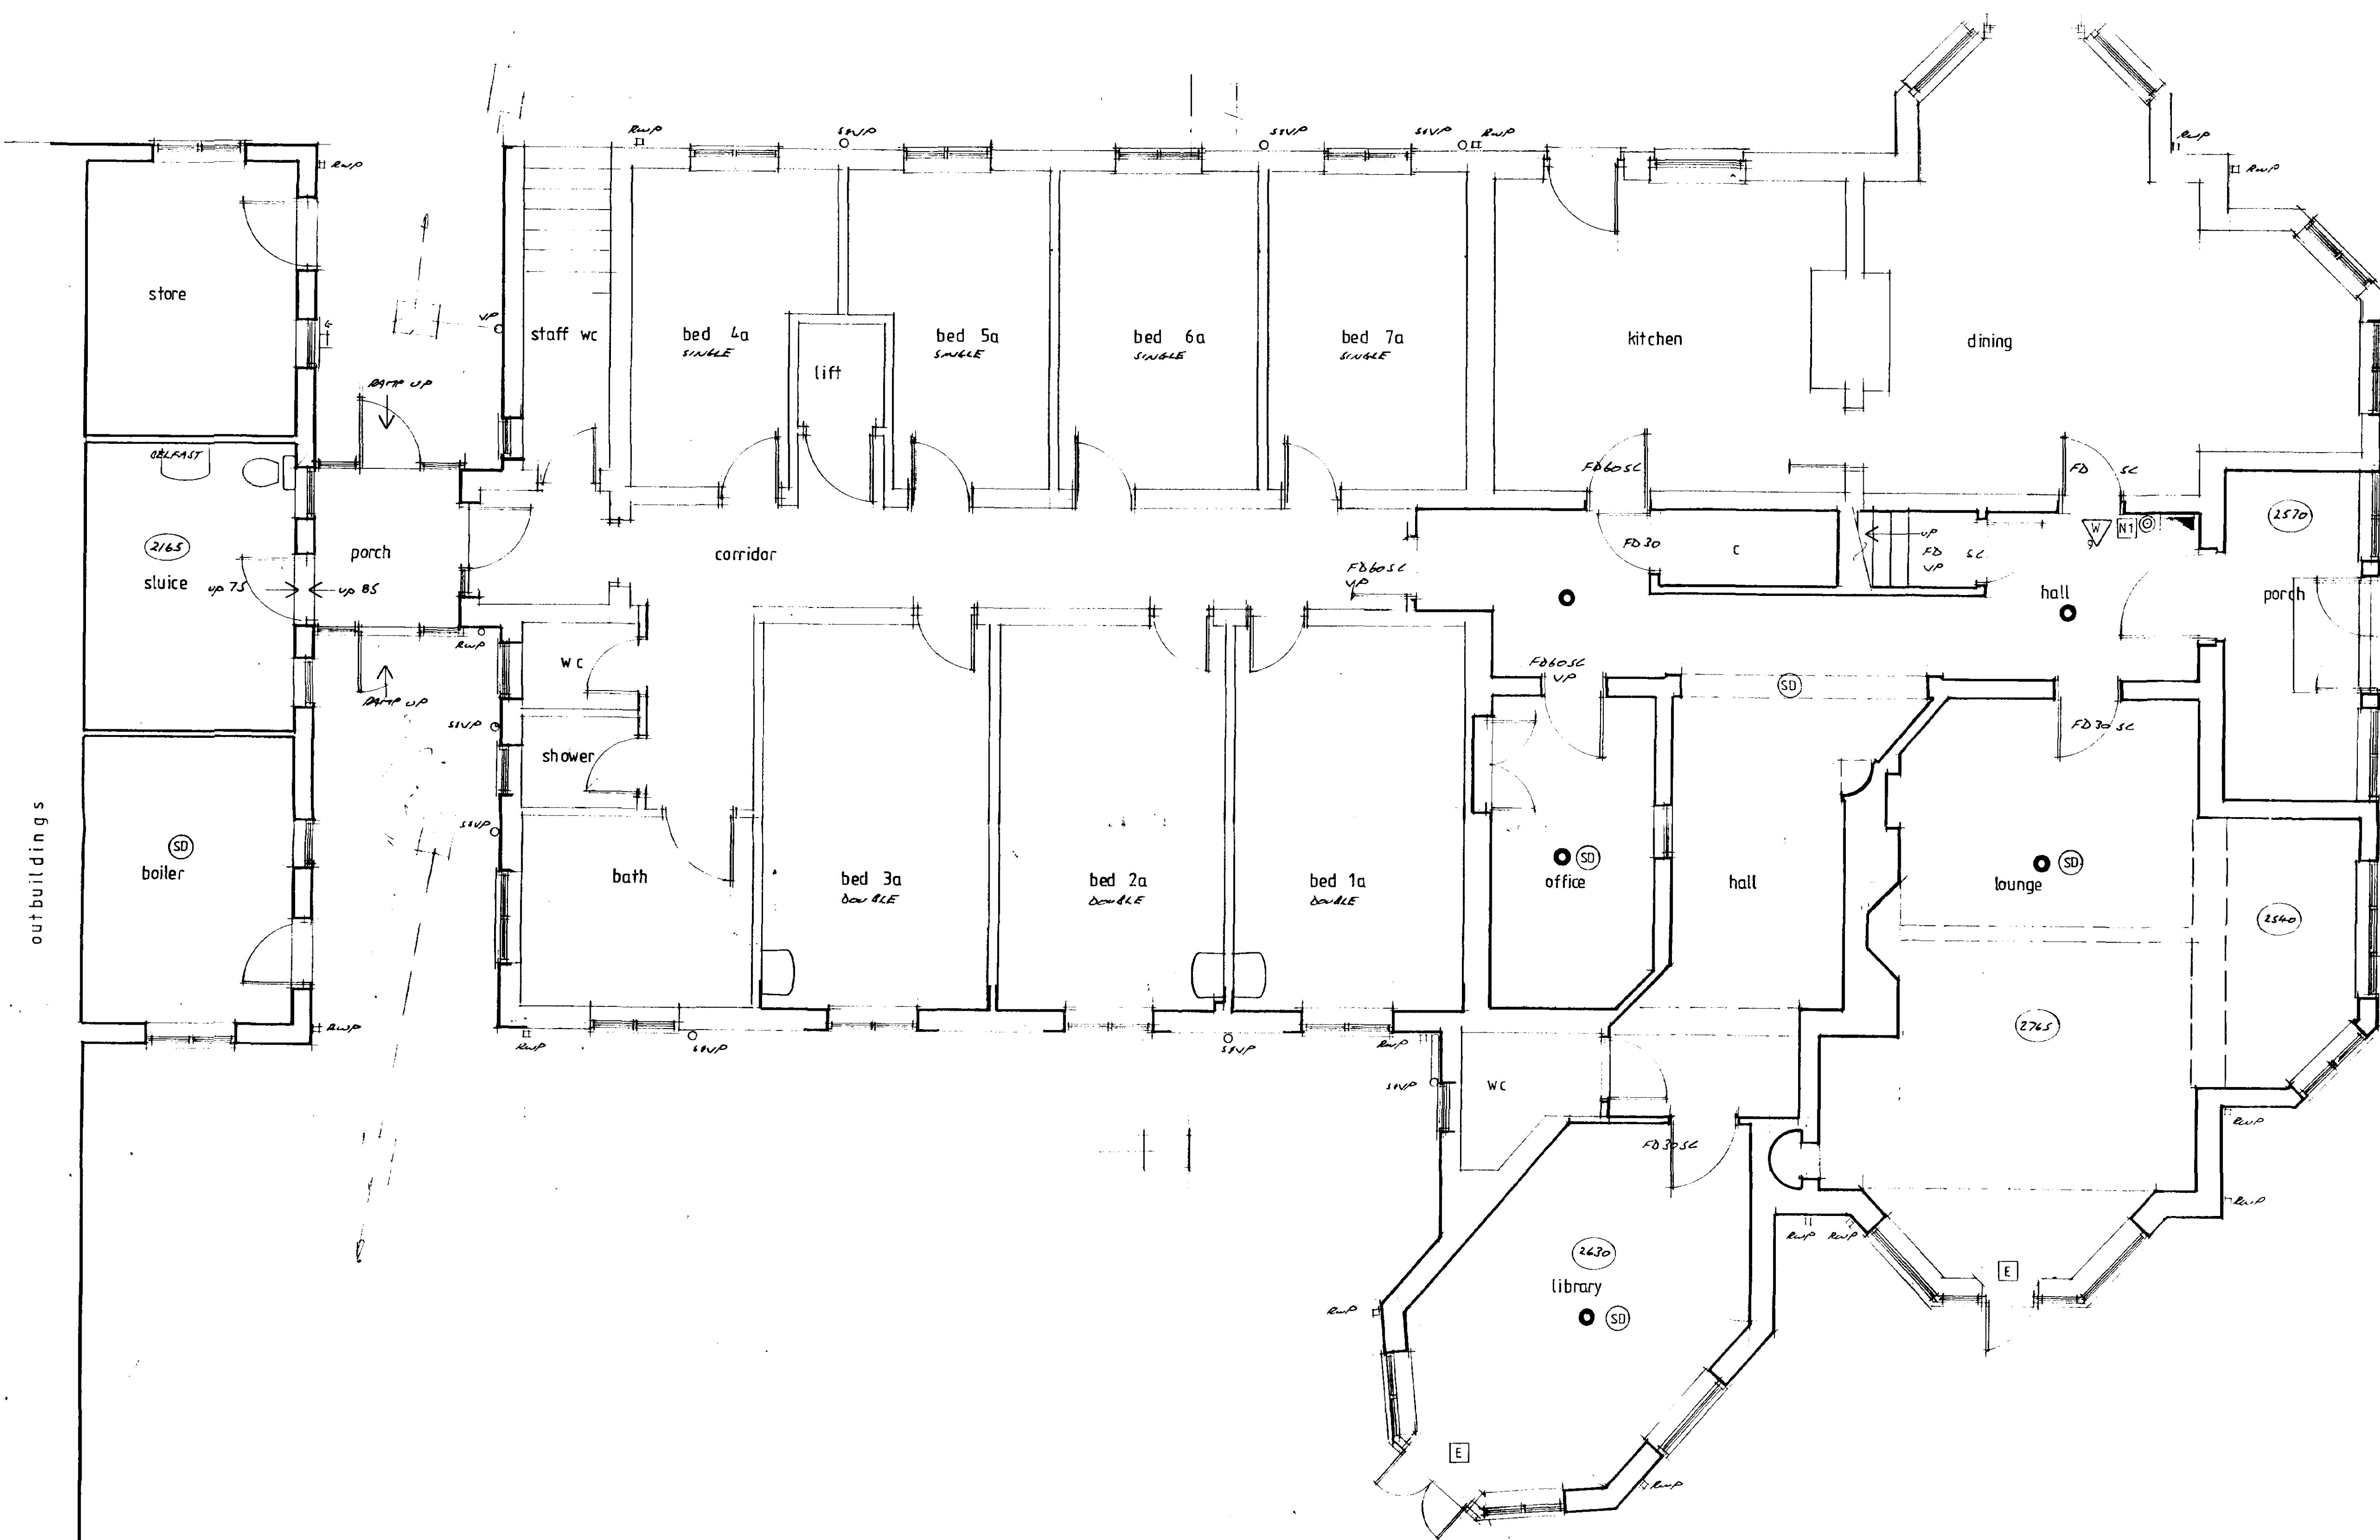

outbuildings

CONTRACTOR TO CHECK
ALL DIMENSIONS ON SITE
BEFORE WORK COMMENCES.

revision	date	init.	revision details
A	24.08.99	JS	ADD STAIRS + AGE ADJUSTMENTS
DETERMINED PLAN			

PODDINGTONS
Architectural Design Consultants

44 Double Street, Spalding, Lincs. PE11 2AB
Tel: 0775 761856 & 768296 Fax: 0775 710218

MR C & J. J. WARD.
ONSLow RESIDENTIAL HOME.
GEDNEY DROVE END.
PROPOSED ALTERATIONS & EXTENSION.

SOUTH HOLLAND DC
HOUSING & PLANNING
05 AUG 1999
Ref: 6784/99

GROUND FLOOR PLAN AS EXISTING

Scale 1:50	Drawing No. 2891-1
Date 10/8/99	Drawn JZ




EAST PROPOSED

BEDROOM BLOCK EXTENSION
LOC FACE BRICK TO MATCH PREVIOUS
STAIRS BRICKWORK TO MATCH
PVC SKIRTY
LANDSCAPE CONCRETE INTERLOCKING TILE TO
MATCH EXISTING

EXISTING PART BRICK TO EXISTING
LINK CORRIDOR & REPLACE WITH
PITCHED ROOF

LOUNGE EXTENSION
RED STOCK FACE BRICK TO MATCH PREVIOUS
EXTENSION ON NORTH OF EXTENSION
STAIRS BRICKWORK TO MATCH
PVC SKIRTY
LANDSCAPE CONCRETE INTERLOCKING
TILE TO MATCH EXISTING

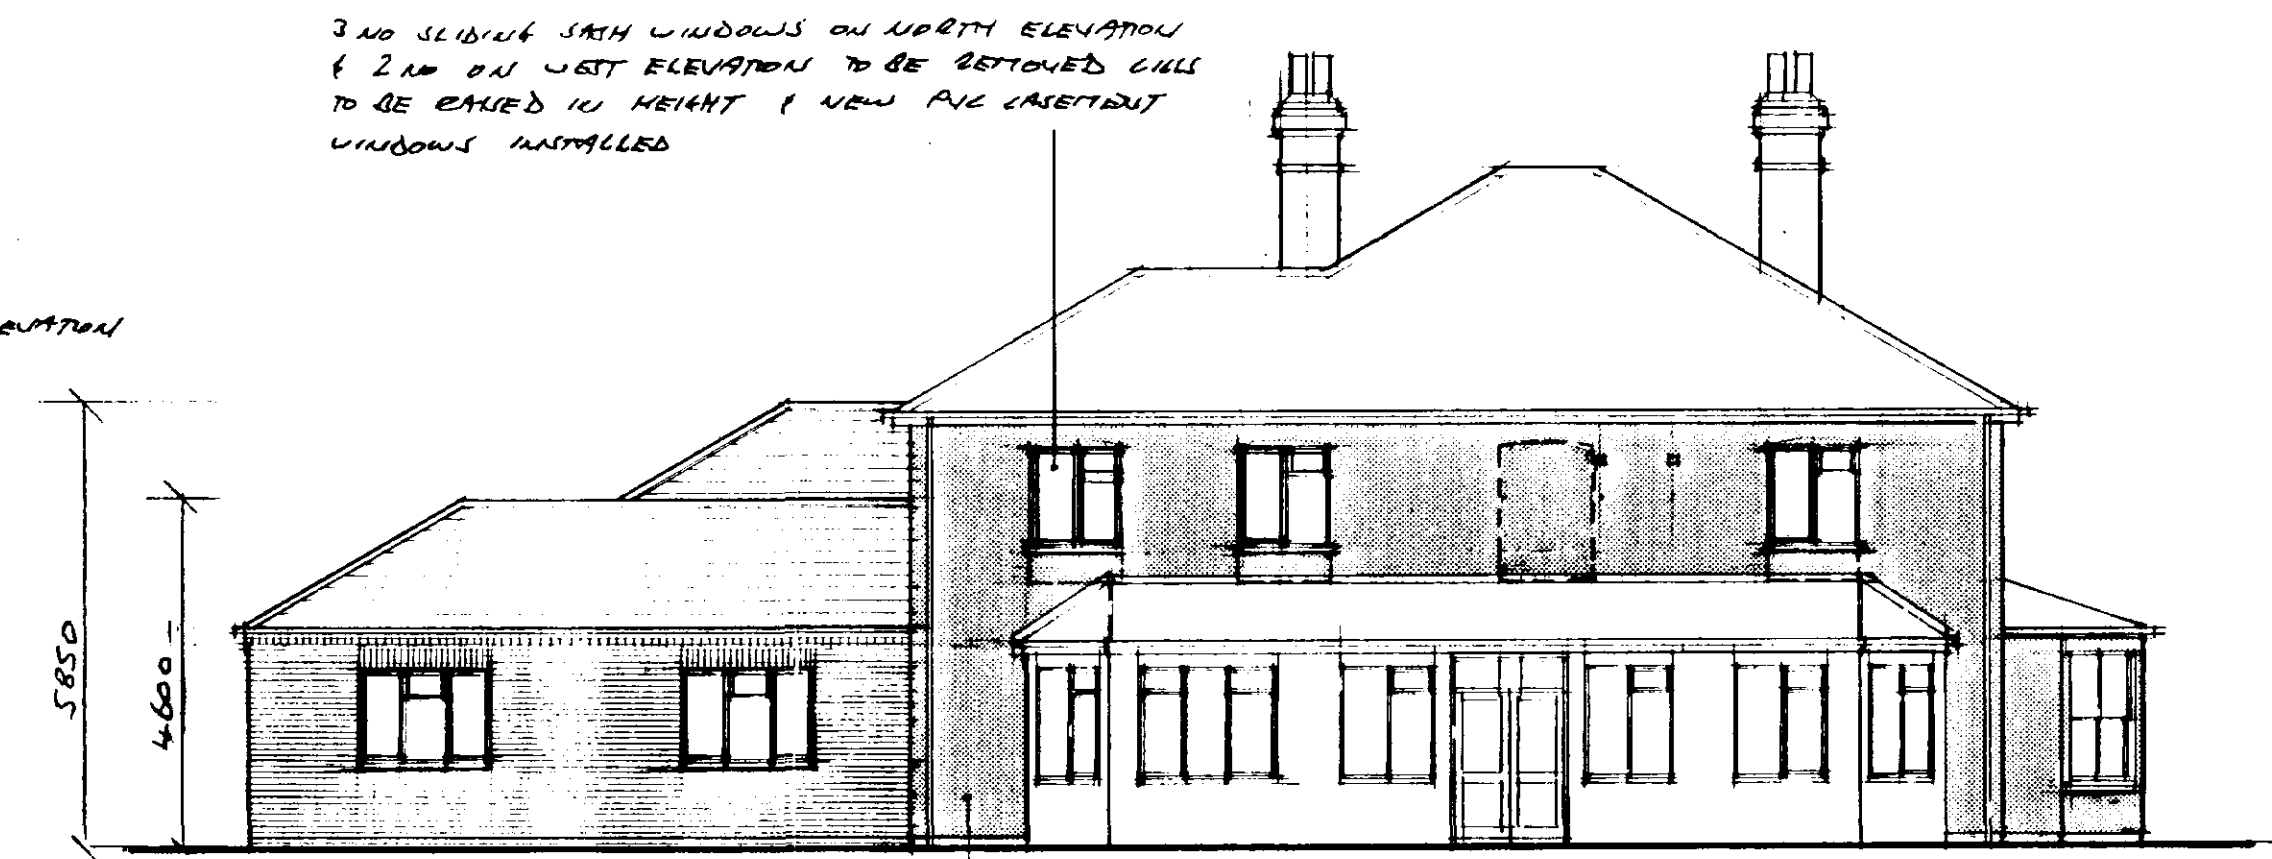


NORTH PROPOSED

EXISTING PART OF HOUSE SHOWN SHADDED
TO RECEIVE SMOOTH FINISH RENDER
WITH OFF WHITE PAINTED FINISH



WEST PROPOSED

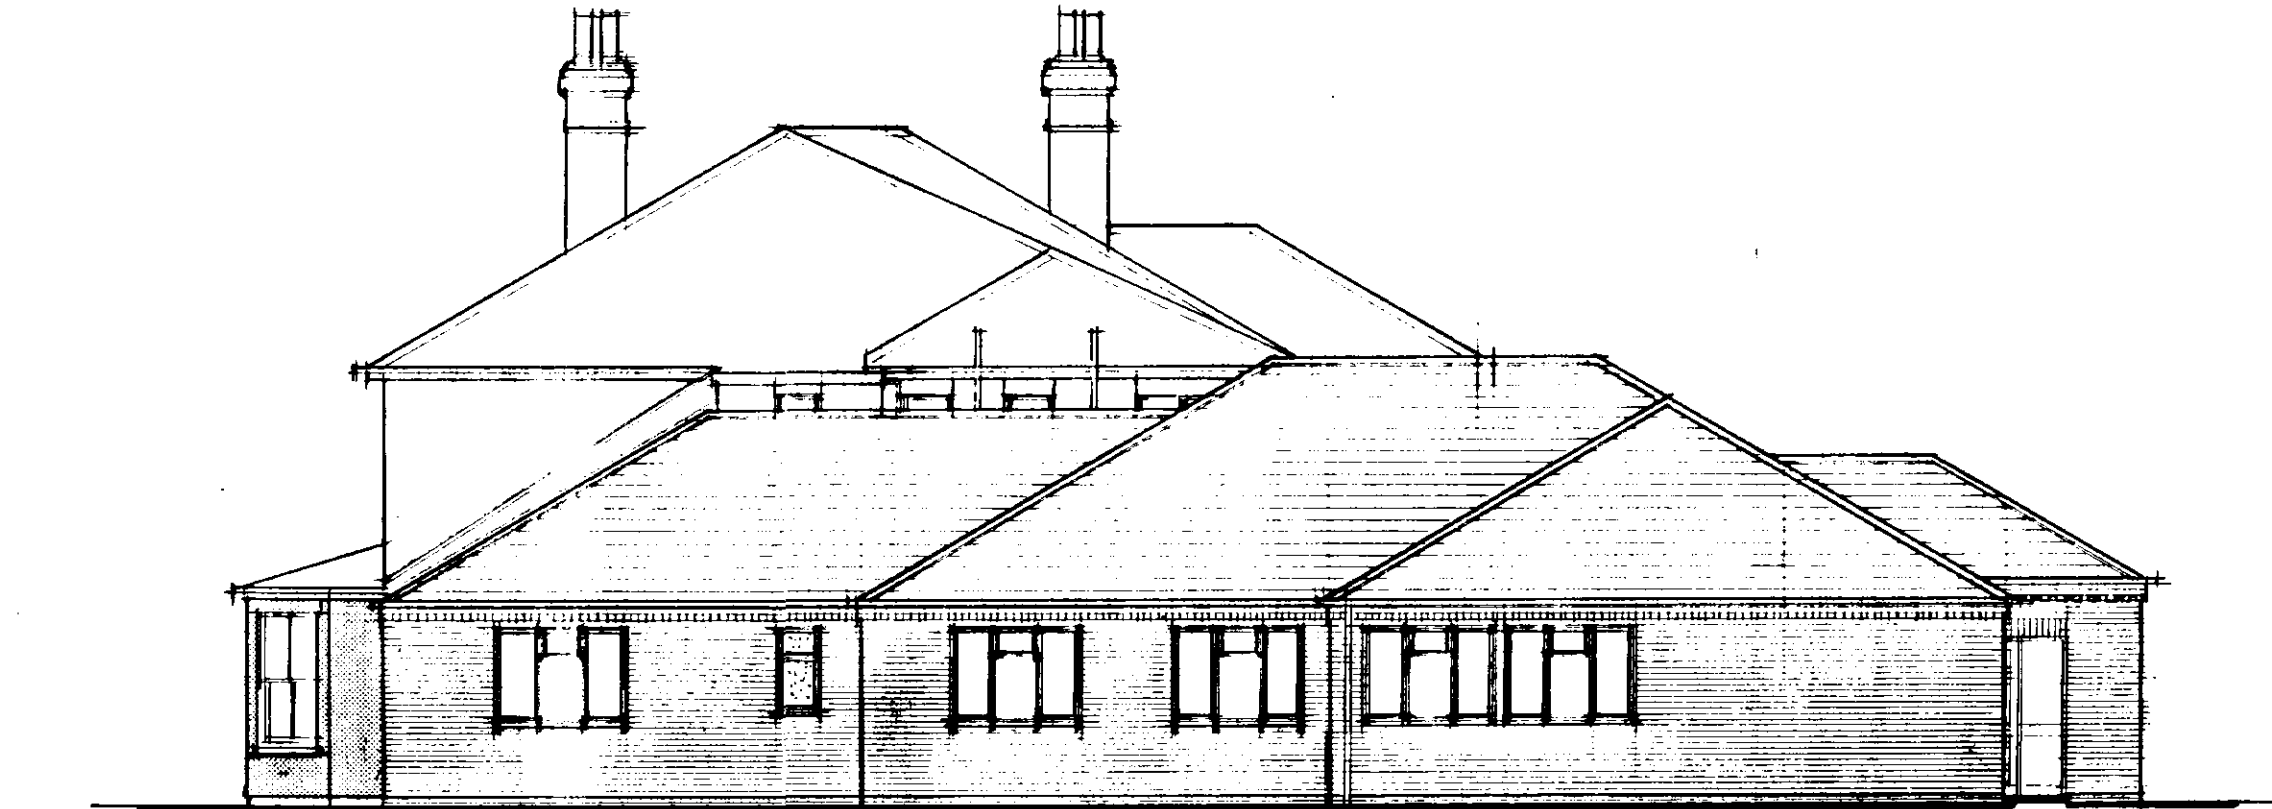

SOUTH PROPOSED




EAST EXISTING



NORTH EXISTING



WEST EXISTING

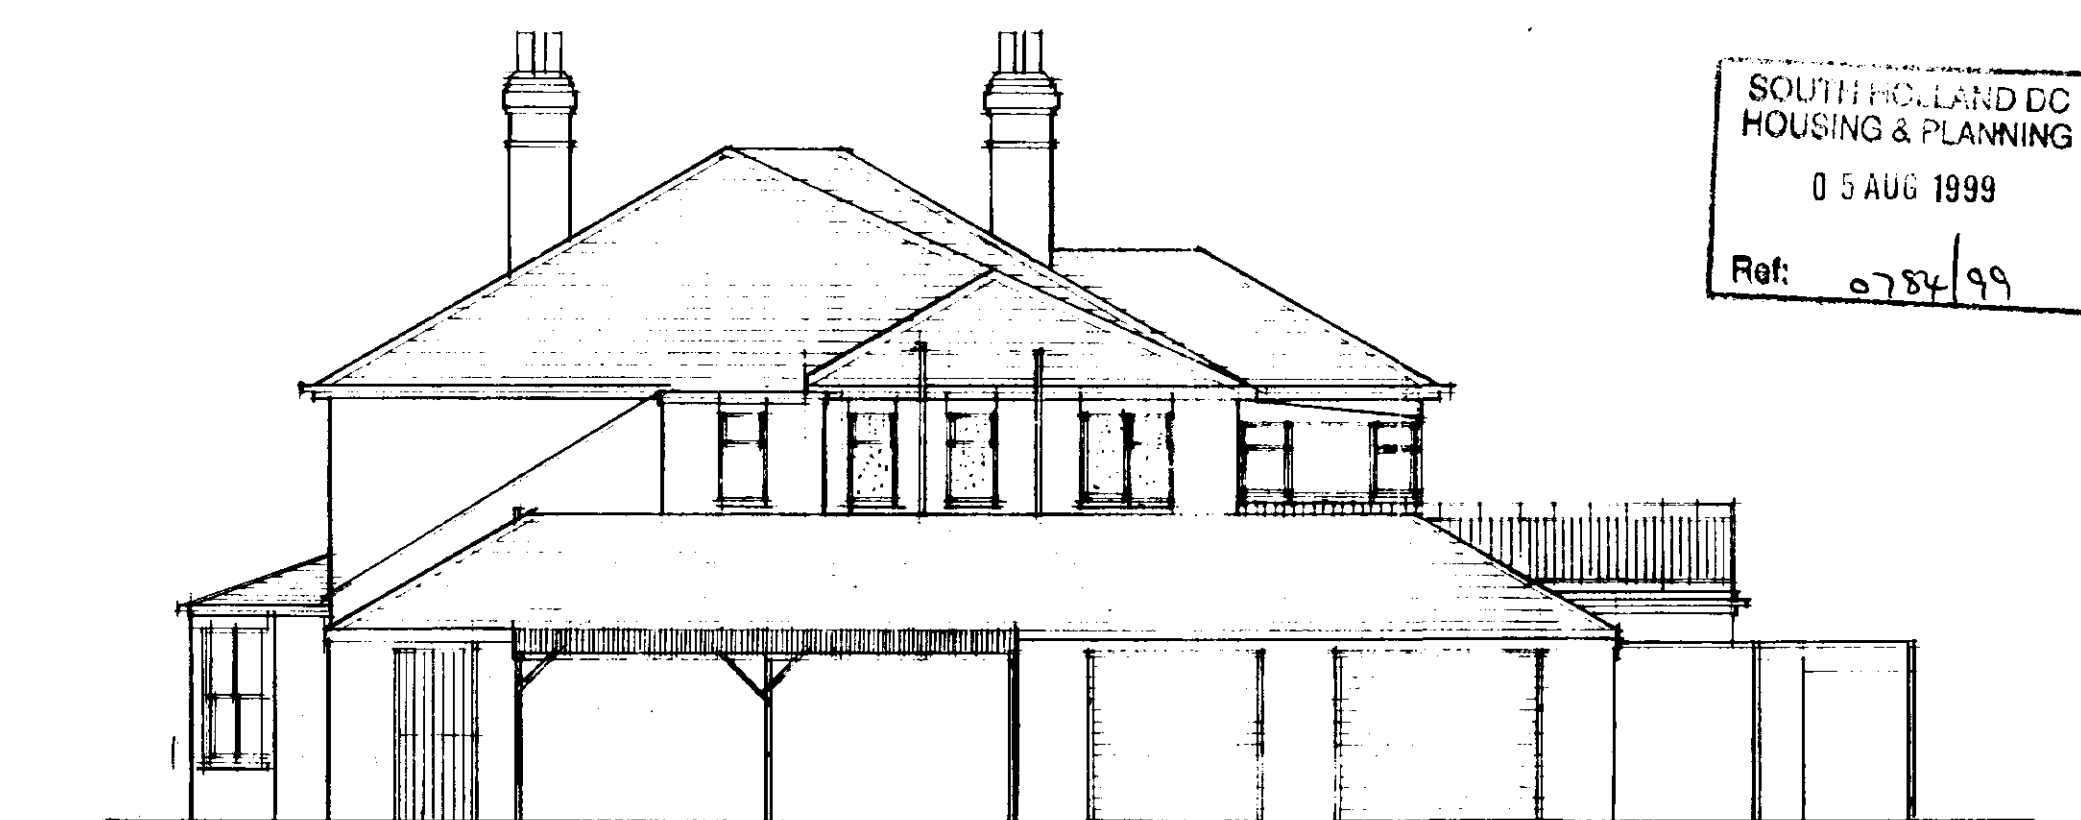

SOUTH EXISTING

DETERMINED PLAN

CONTRACTOR TO CHECK
ALL DIMENSIONS ON SITE
BEFORE WORK COMMENCES.

revision	date	init.	revision details

PODDINGTONS

Architectural Design Consultants

44 Double Street, Spalding, Lincs. PE11 2AB
Tel: 01775 761856 & 768256 Fax: 01775 710218

Project
MR C & J.L. WARD.
ONSLow RESIDENTIAL HOME
GEDNEY DROVE END
PROPOSED ALTERATIONS & EXTENSION

Drawing
ELEVATIONS


Scale
1:100

Date
JULY 99

Drawing no
2891-7

Drawn by
[Signature]

SOUTH HOLLAND DC
HOUSING & PLANNING
05 AUG 1999
Ref: 0784/99

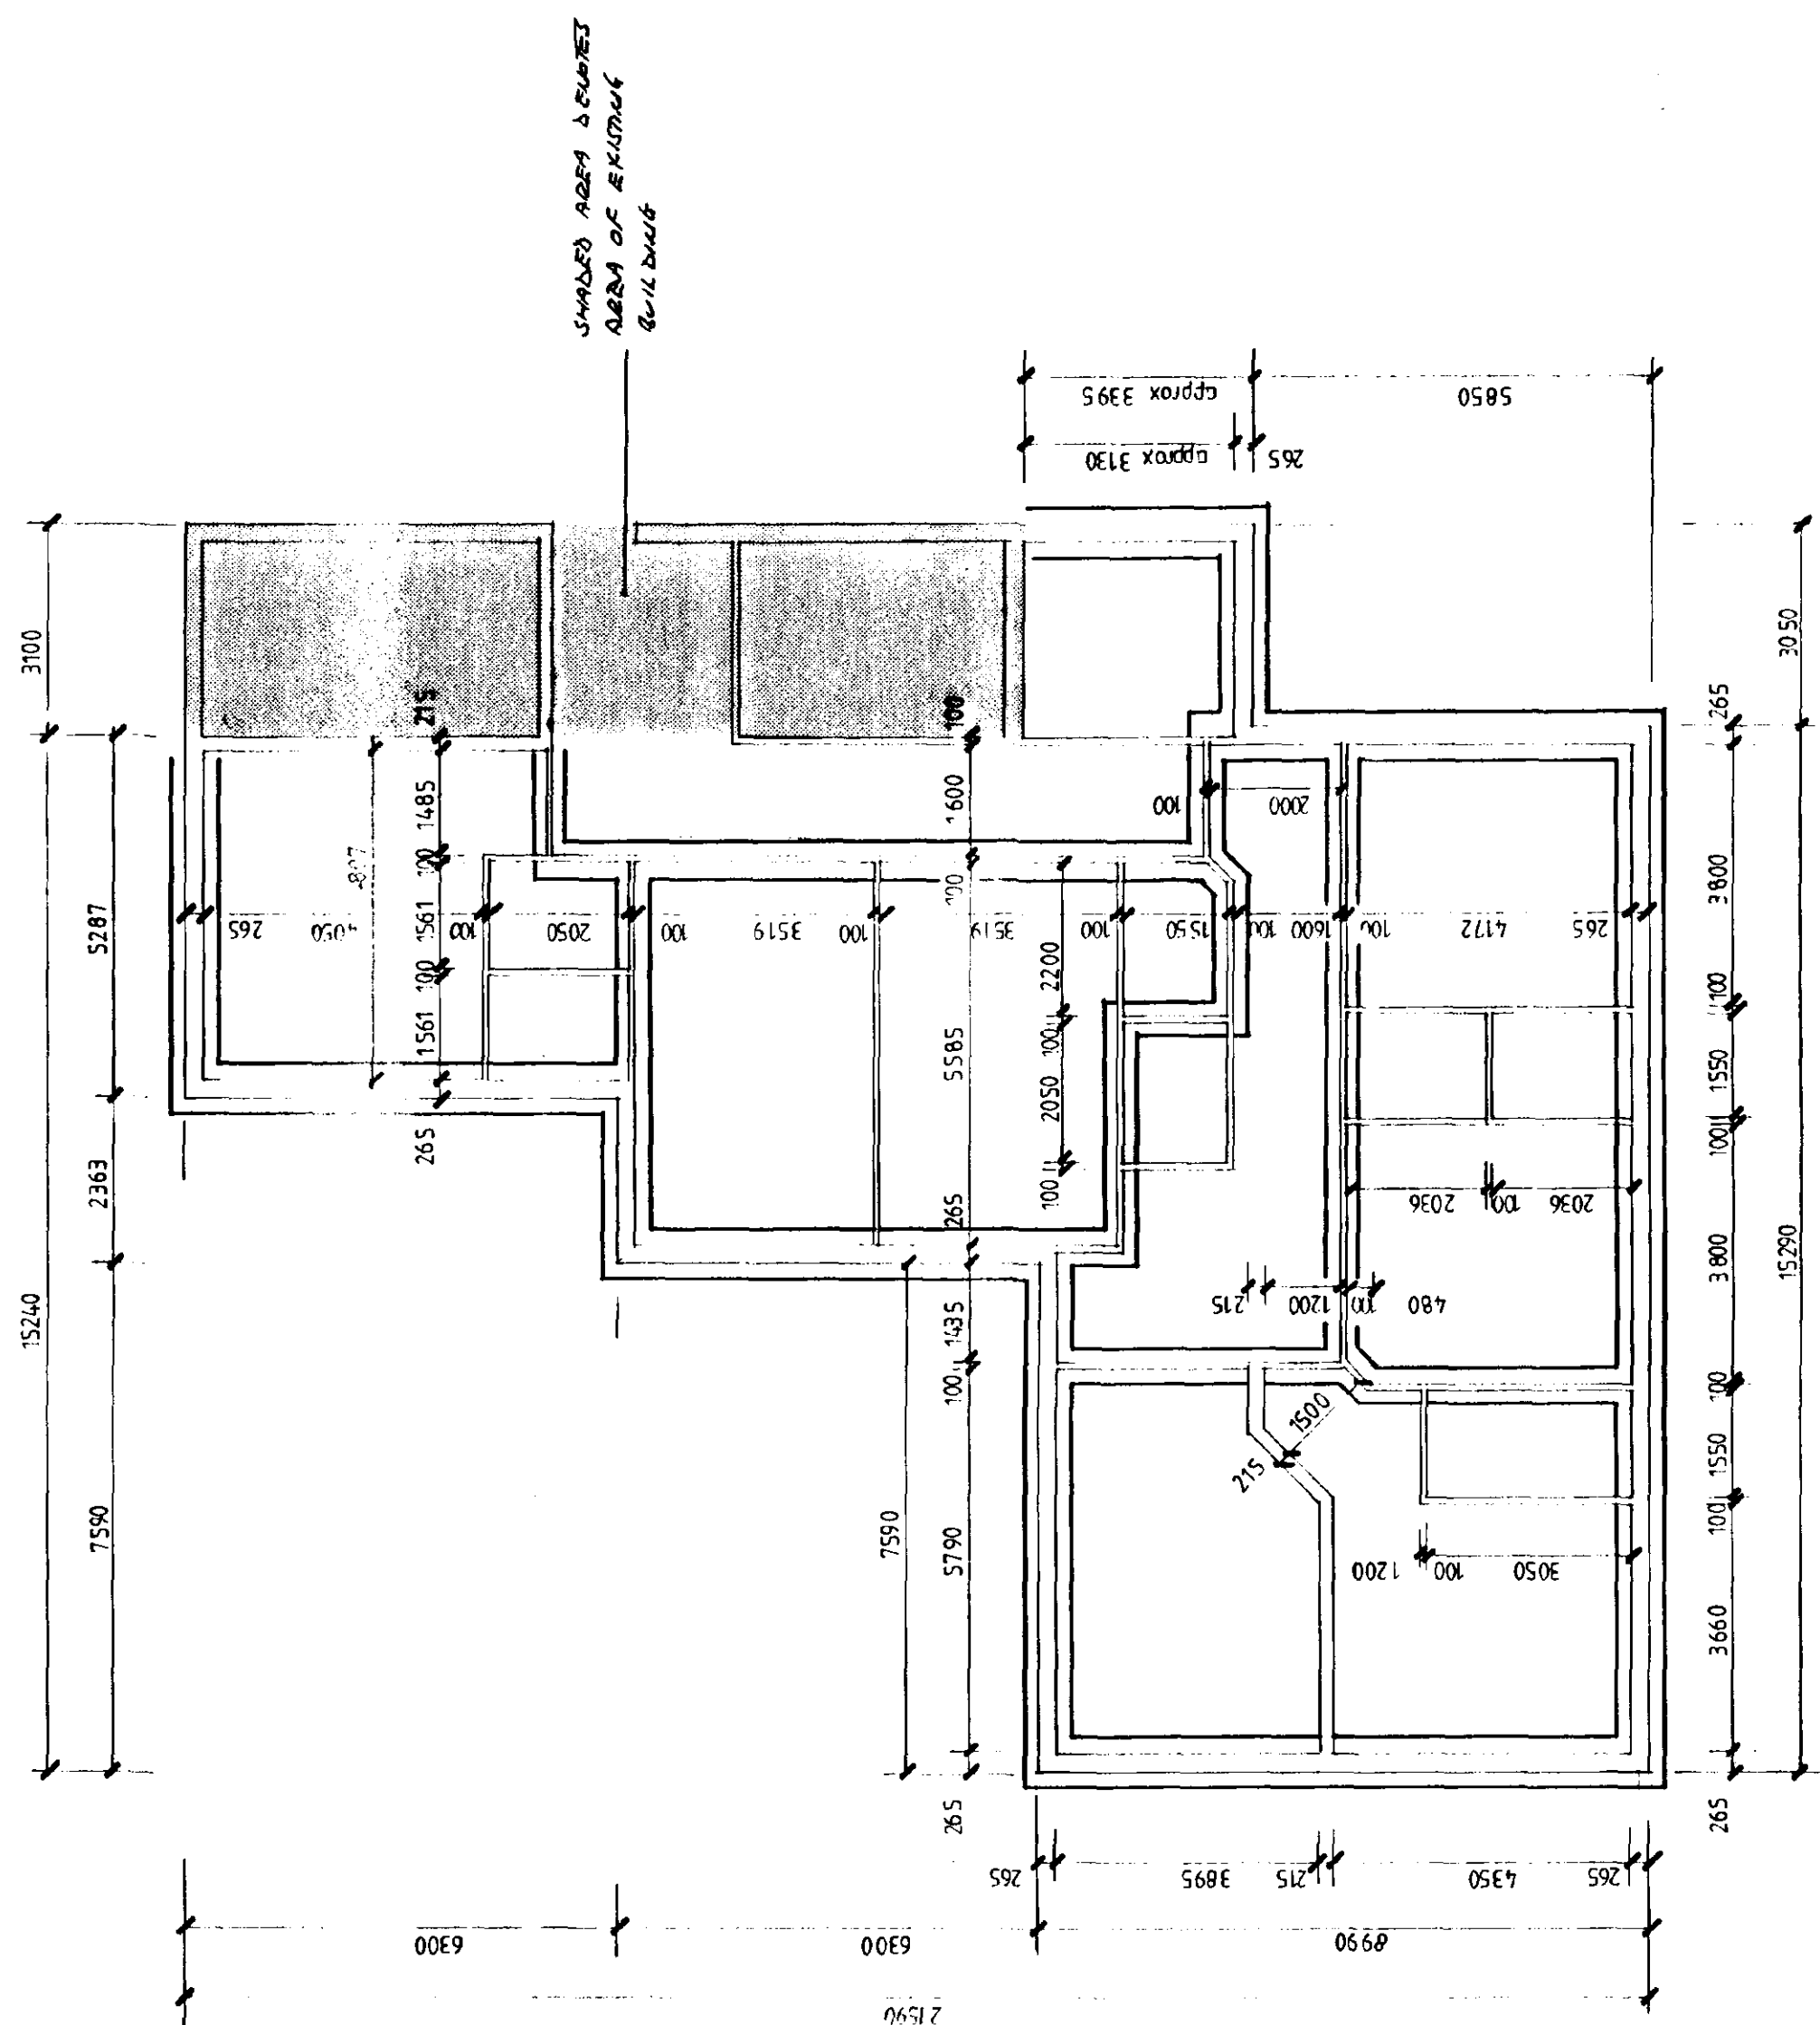[illegible]

Ref: 0787/99