


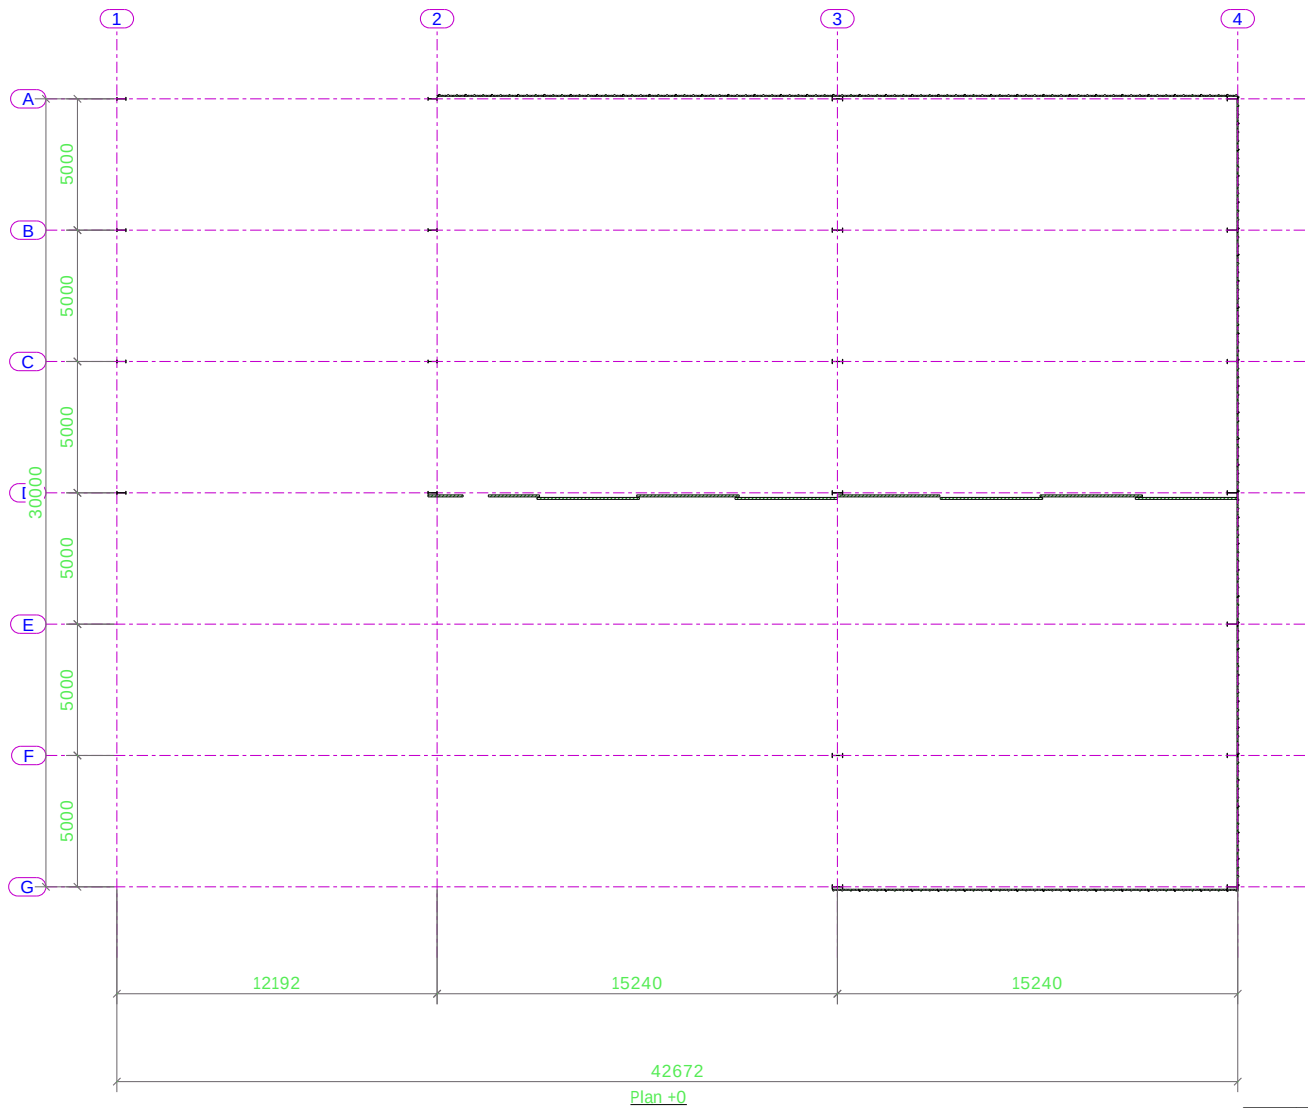

REV MARK	DESCRIPTION	By	Date	By	Date
		CREATED		CHECKED	
BUS STORE		POWERED BY  TEKLA A TRIMBLE COMPANY			
PE12 9HL					
DRAWING TITLE	FLOOR PLAN				
CONTRACT	MARK JUDD				
MODELLED BY	DRG MODELLED	ISSUE DATE			
CONTRACT No	1301	SCALE 1:100			
DRAWING No	G [9]	REVISION No.			