


EXISTING DAMSON
RETAINED.

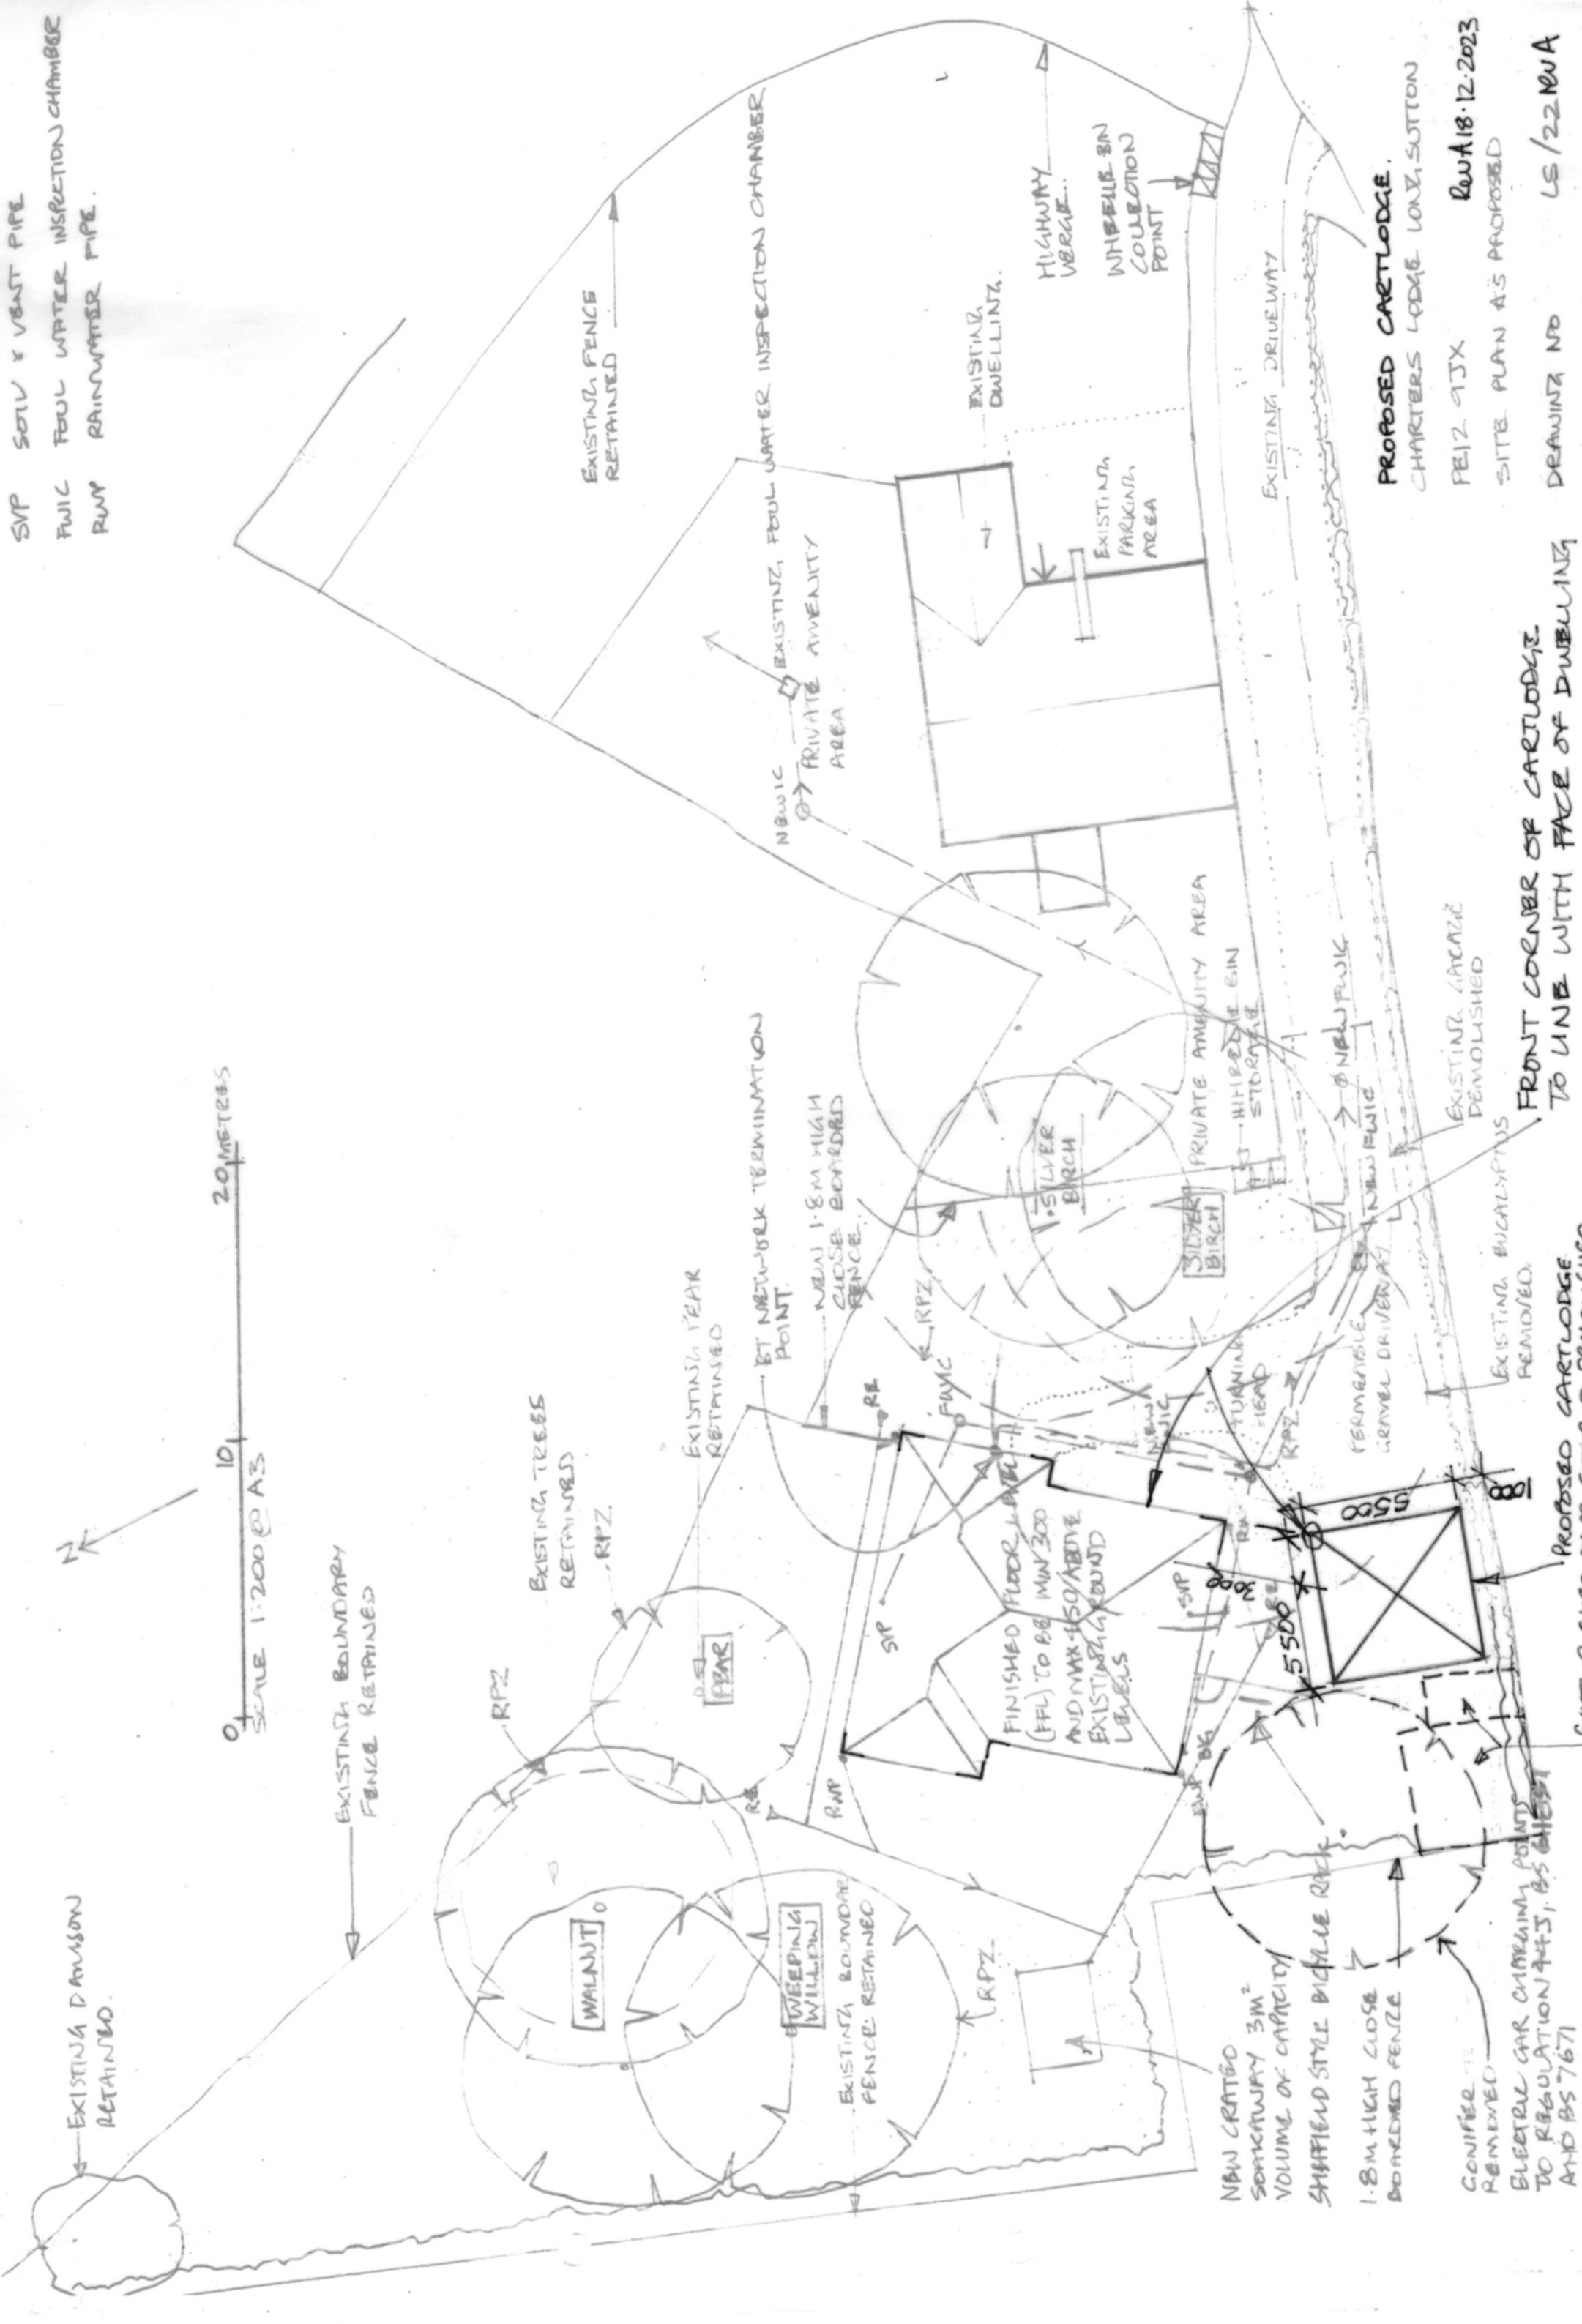

PROPOSED CARTLEDGE.
CHARTERS LODGE LONZ, SUTTON
FE12 9JX
RWA18.12.2023
SITE PLAN A'S PROPOSED
DRAWING NO
LS/22NEWA

FRONT CORNER OF CARTRIDGE
TO LINE WITH FACE OF DWELLING

PROPOSED CARTLODGE